





SITE LOCATION PLAN
SCALE: 1:1250

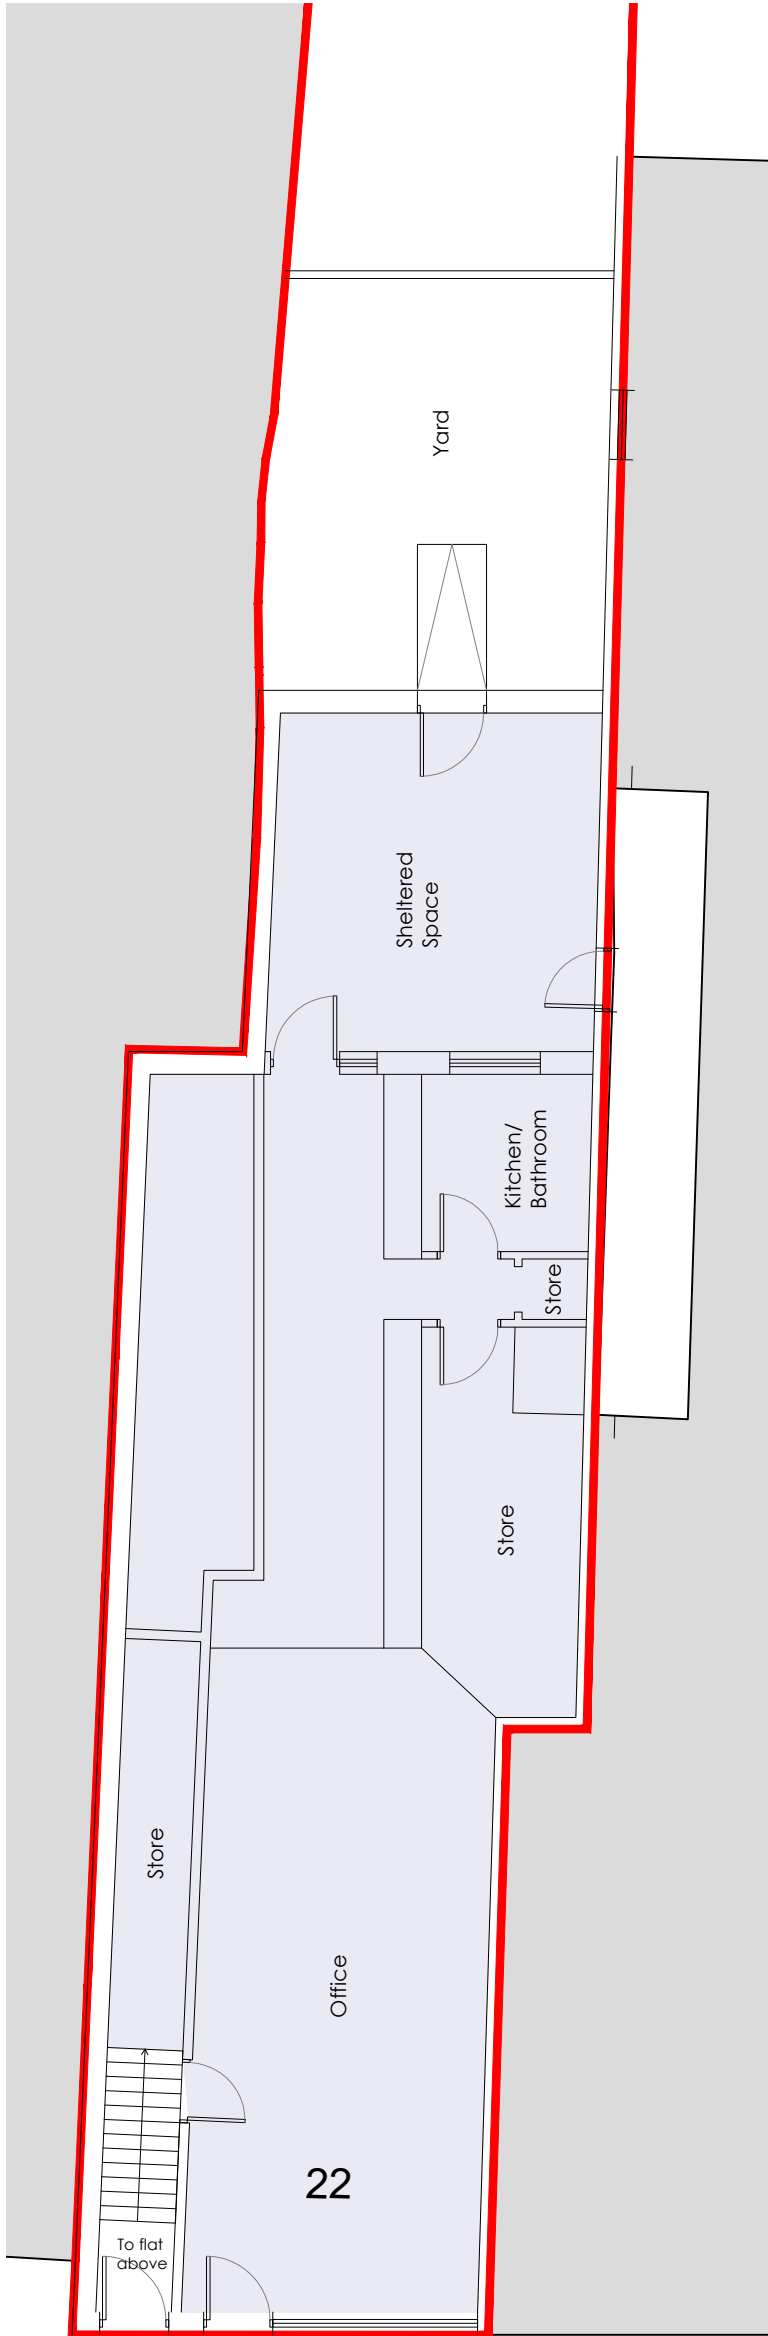

GROUND FLOOR

EXISTING GROUND FLOOR
SCALE: 1:100

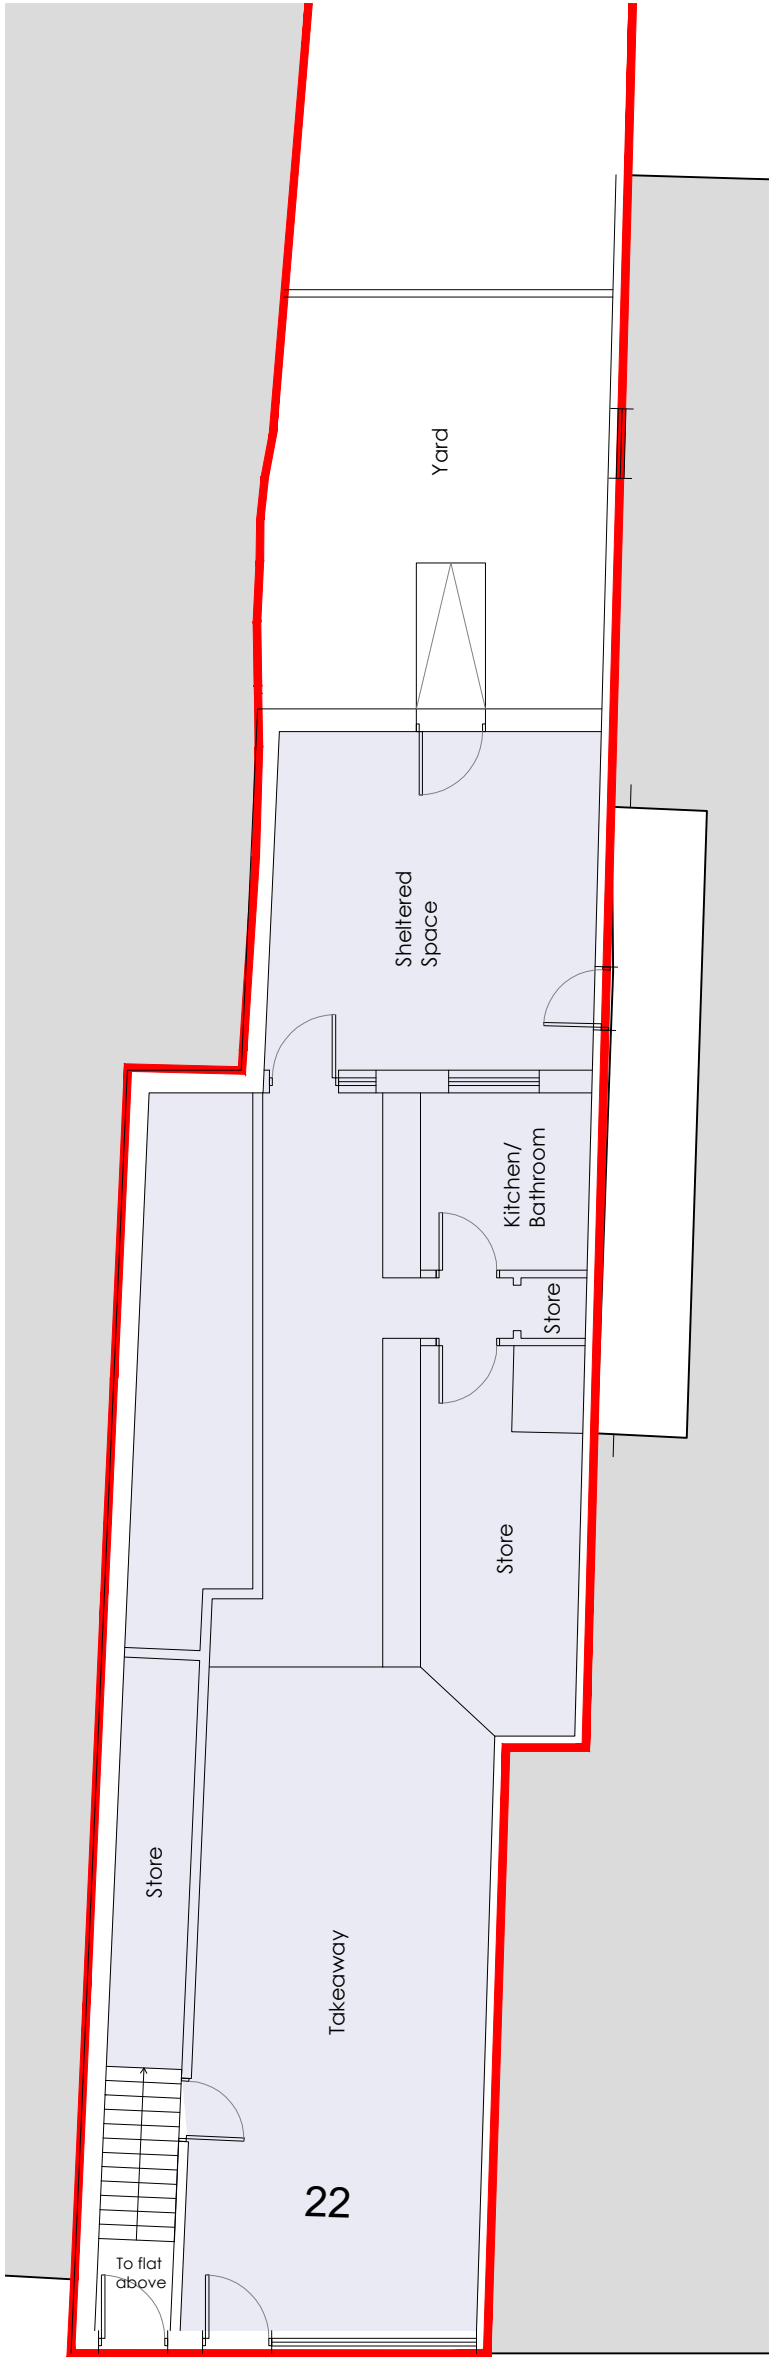

GROUND FLOOR

PROPOSED FLOOR PLAN
SCALE: 1:100

Notes:

1. THE COPYRIGHT OF THIS DRAWING IS VESTED IN YourSpreadsheets AND IT MAY NOT BE REPRODUCED IN WHOLE OR PART OR USED FOR THE MANUFACTURE OF ANY ARTICLE WITHOUT THE EXPRESS PERMISSION OF THE COPYRIGHT HOLDERS.
2. WORK TO FIGURED DIMENSIONS ONLY.
3. THIS DRAWING IS TO BE READ IN CONJUNCTION WITH ALL RELEVANT ARCHITECTS, SERVICE ENGINEER'S AND YourSpreadsheets DRAWINGS AND SPECIFICATIONS.

A	-	-	-/-/-
REV:	DESCRIPTION:	BY:	DATE:

STATUS: status

Whitehall Place
47 The Terrace,
Gravesend, Kent
DA12 2DL
01474 247 787
info@barronedwards.co.uk
www.barronedwards.co.uk

SITE: 22 Queen Street
Gravesend
Kent
DA12 2EE

TITLE: Existing and proposed floor plans

SCALE AT A2: 1:1250 & 1:100	DATE: date	DRAWN: AM
PROJECT NO: 22QS	DRAWING NO: 002	REVISION: revision