




Do Not Scale from Drawing

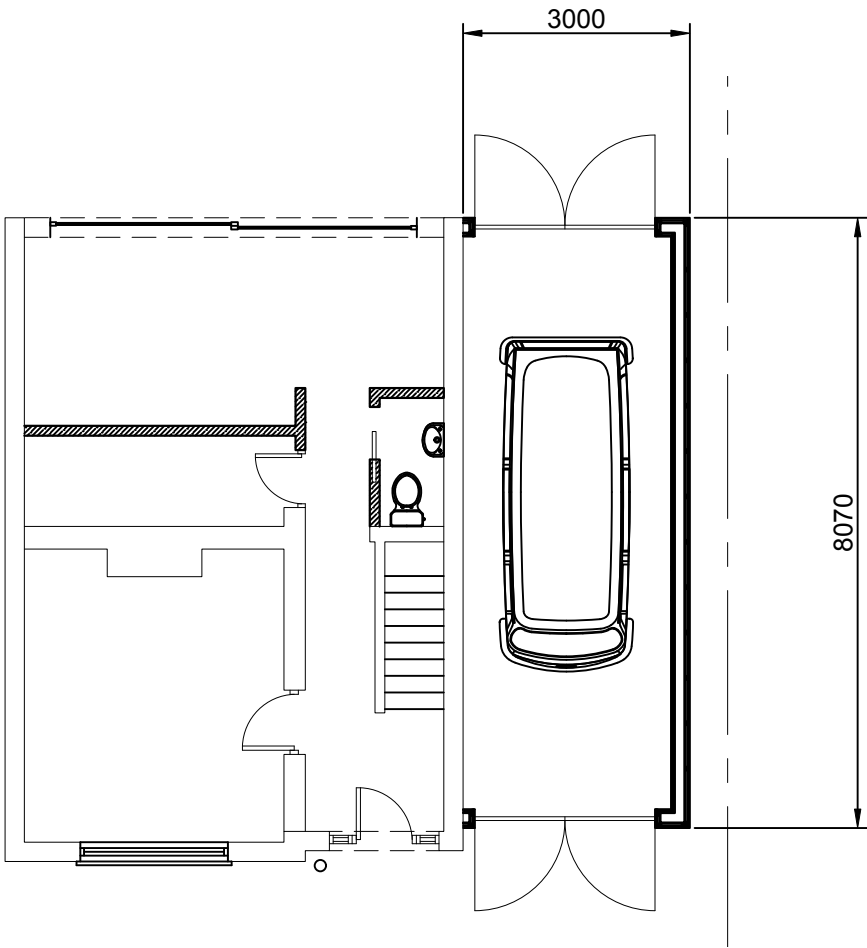

PROPOSED GROUND FLOOR PLAN
scale 1:100

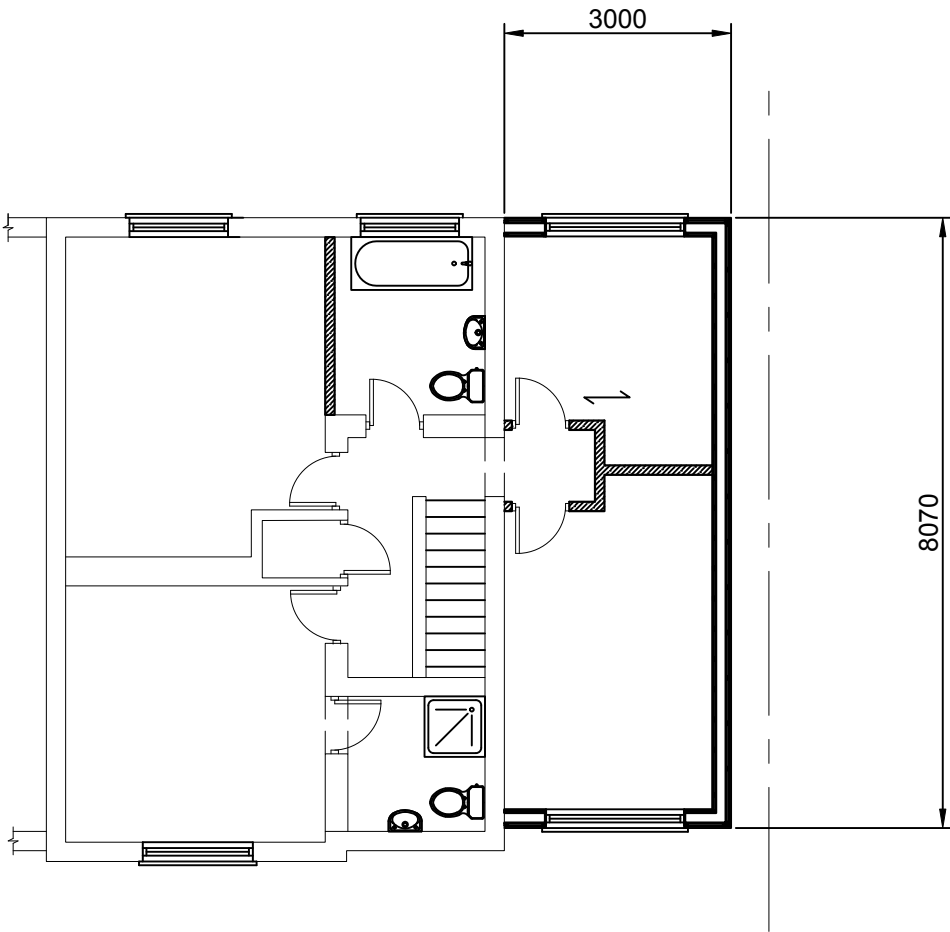

PROPOSED FIRST FLOOR PLAN
scale 1:100

 

Notes.

FOR PLANNING
APPROVAL

Title
PROPOSED PLANS

Client
MR & MRS FULLER
LUDDSDOWN
DA13 0XD

TBF Design & Services

CAD Engineering, Design & Draughting Services

Tel: 07973395734
terryfuller.tec@gmail.com

COPYRIGHT
NEITHER THIS DRAWING NOR ANY
OF THE INFORMATION IT CONTAINS
MAY BE COPIED OR COMMUNICATED
TO THIRD PARTIES WITHOUT
WRITTEN PERMISSION

Drawn
TBF

Scale
AS NOTED

Drawing Number
TF/LP 03

Checked

Approved

Date
03/04/2023

Rev
1