


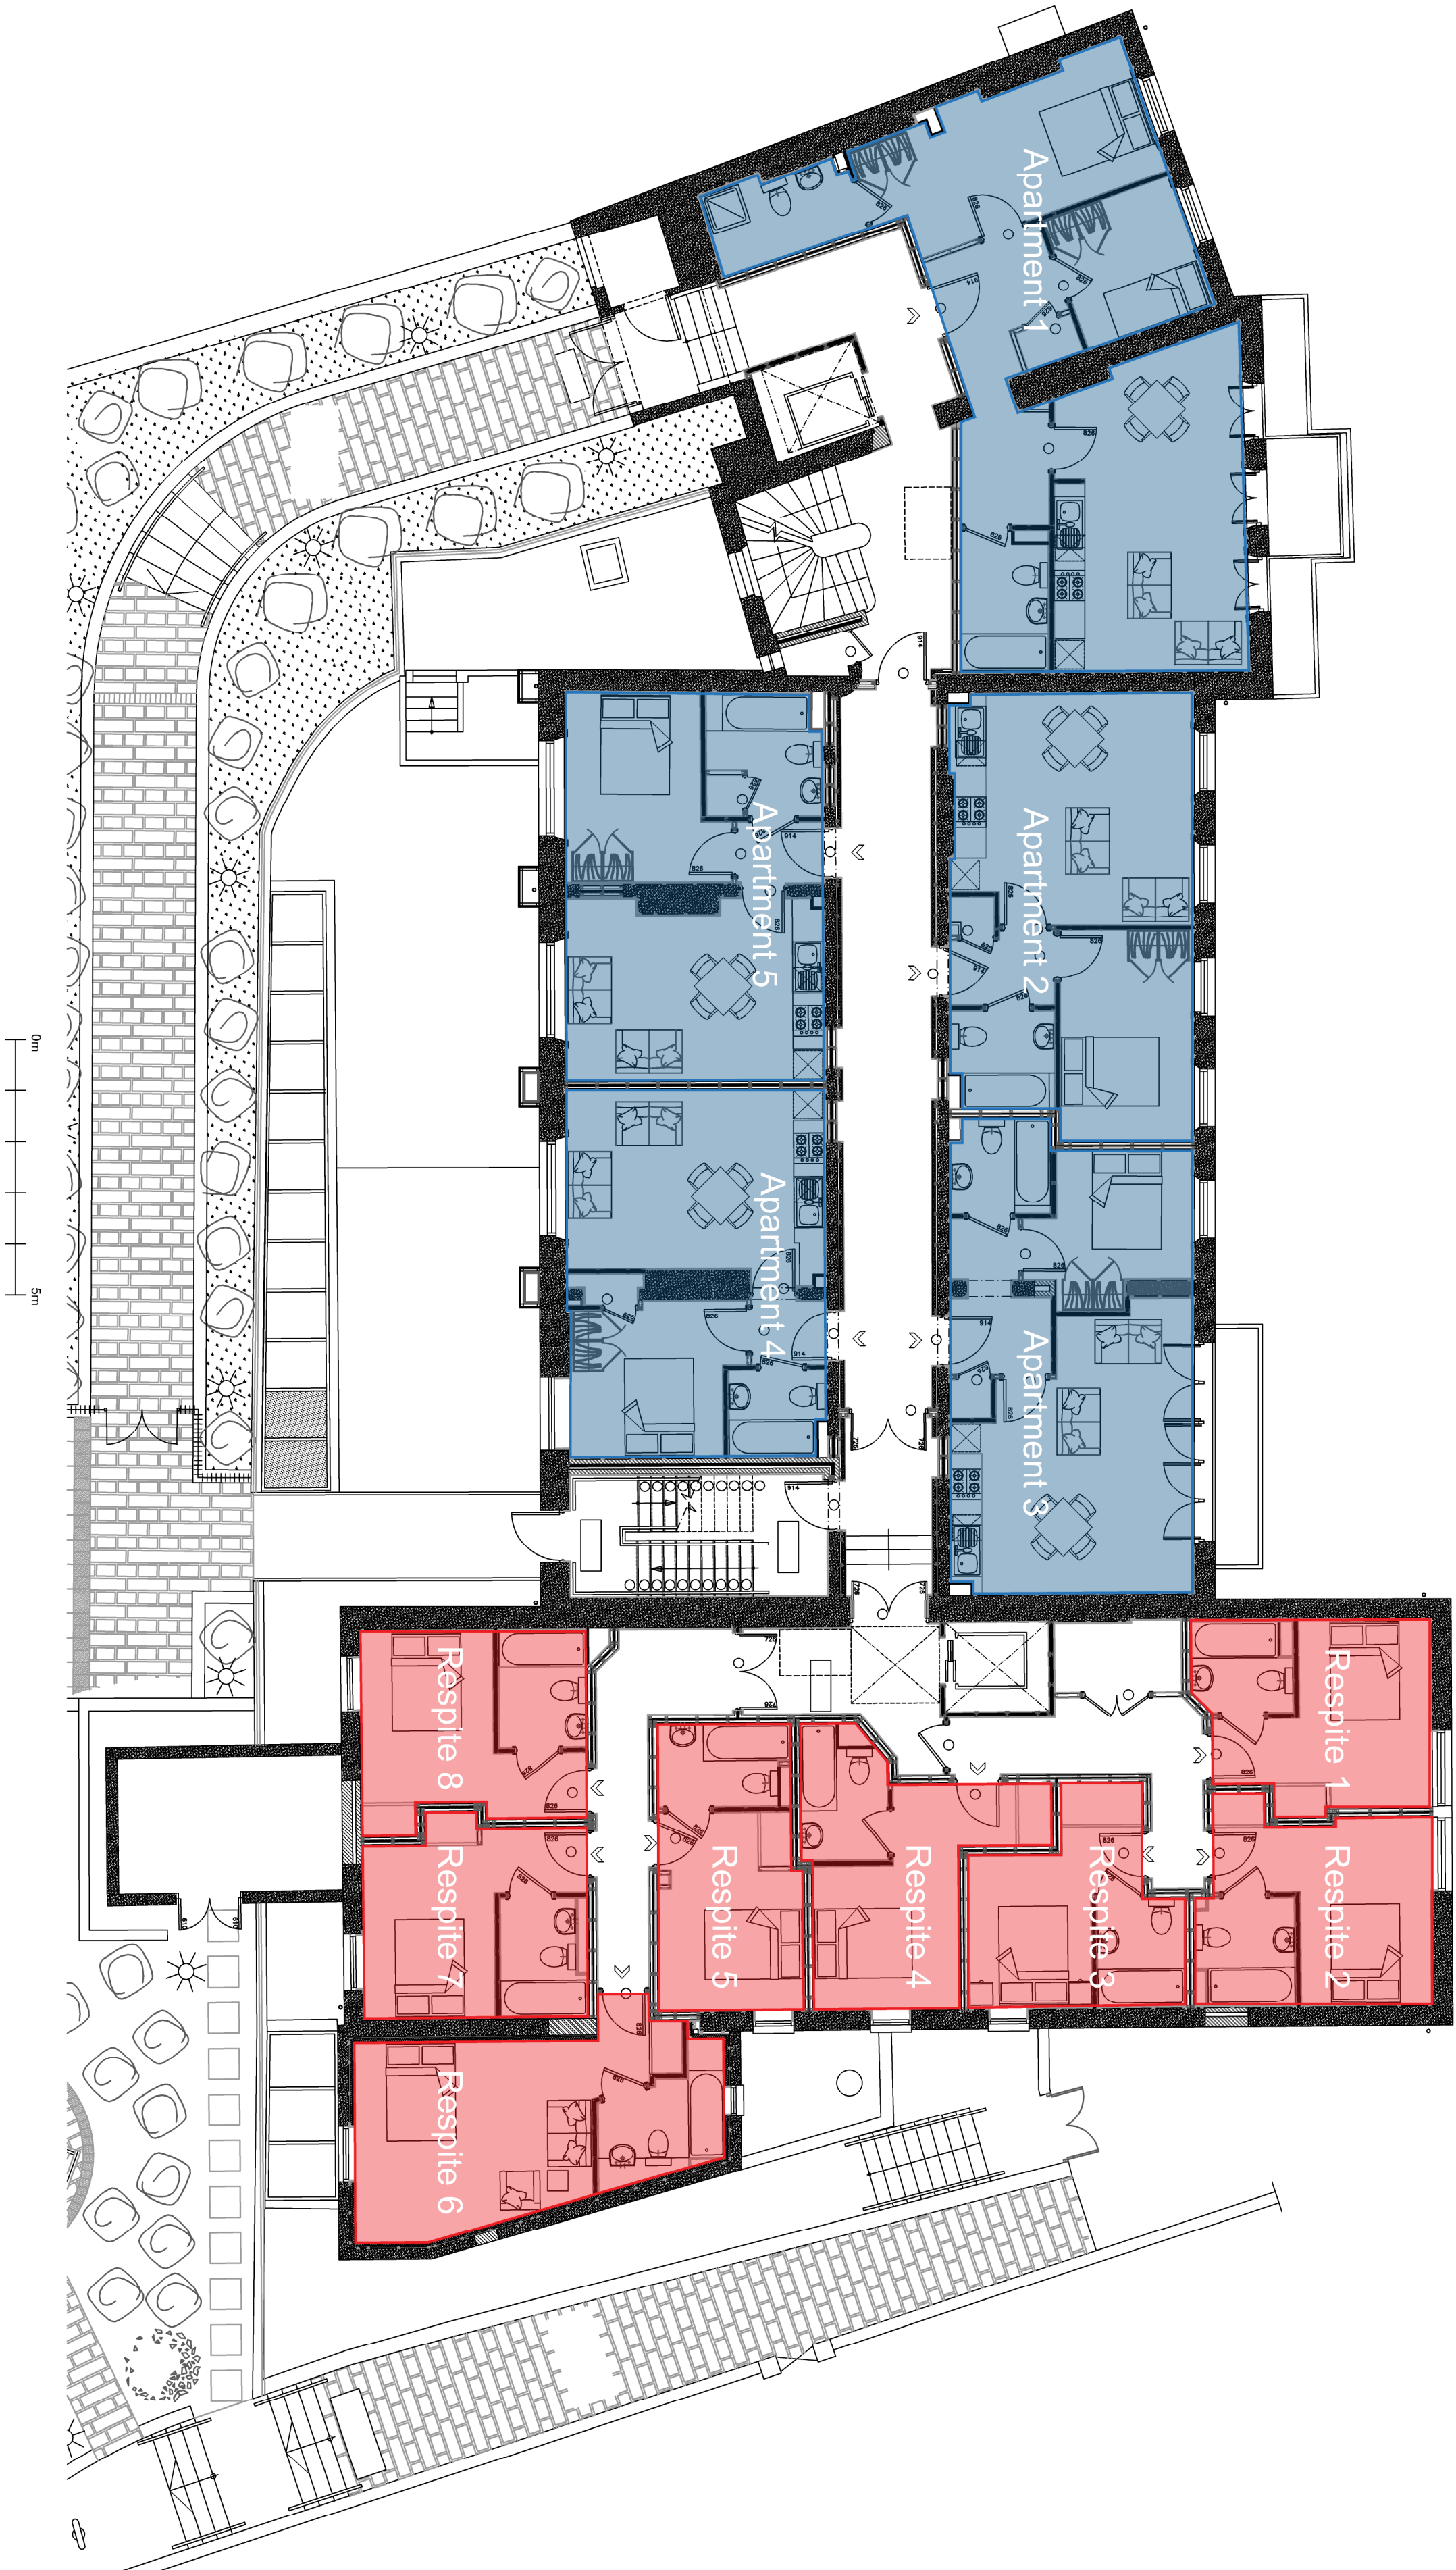

- Extra Care Apartment
- Respite Room



CLIENT
The Royal Clarendon Hotel
Royal Pier Road
Gravesend
Kent

PROJECT
Age-UK

DRAWING		
First Floor Plan PROPOSED		
SCALE	DRAWN BY	DATE
1:100@A2	MMV	26.04.23
DRAWING NO.	REV	
230426-P-002		