



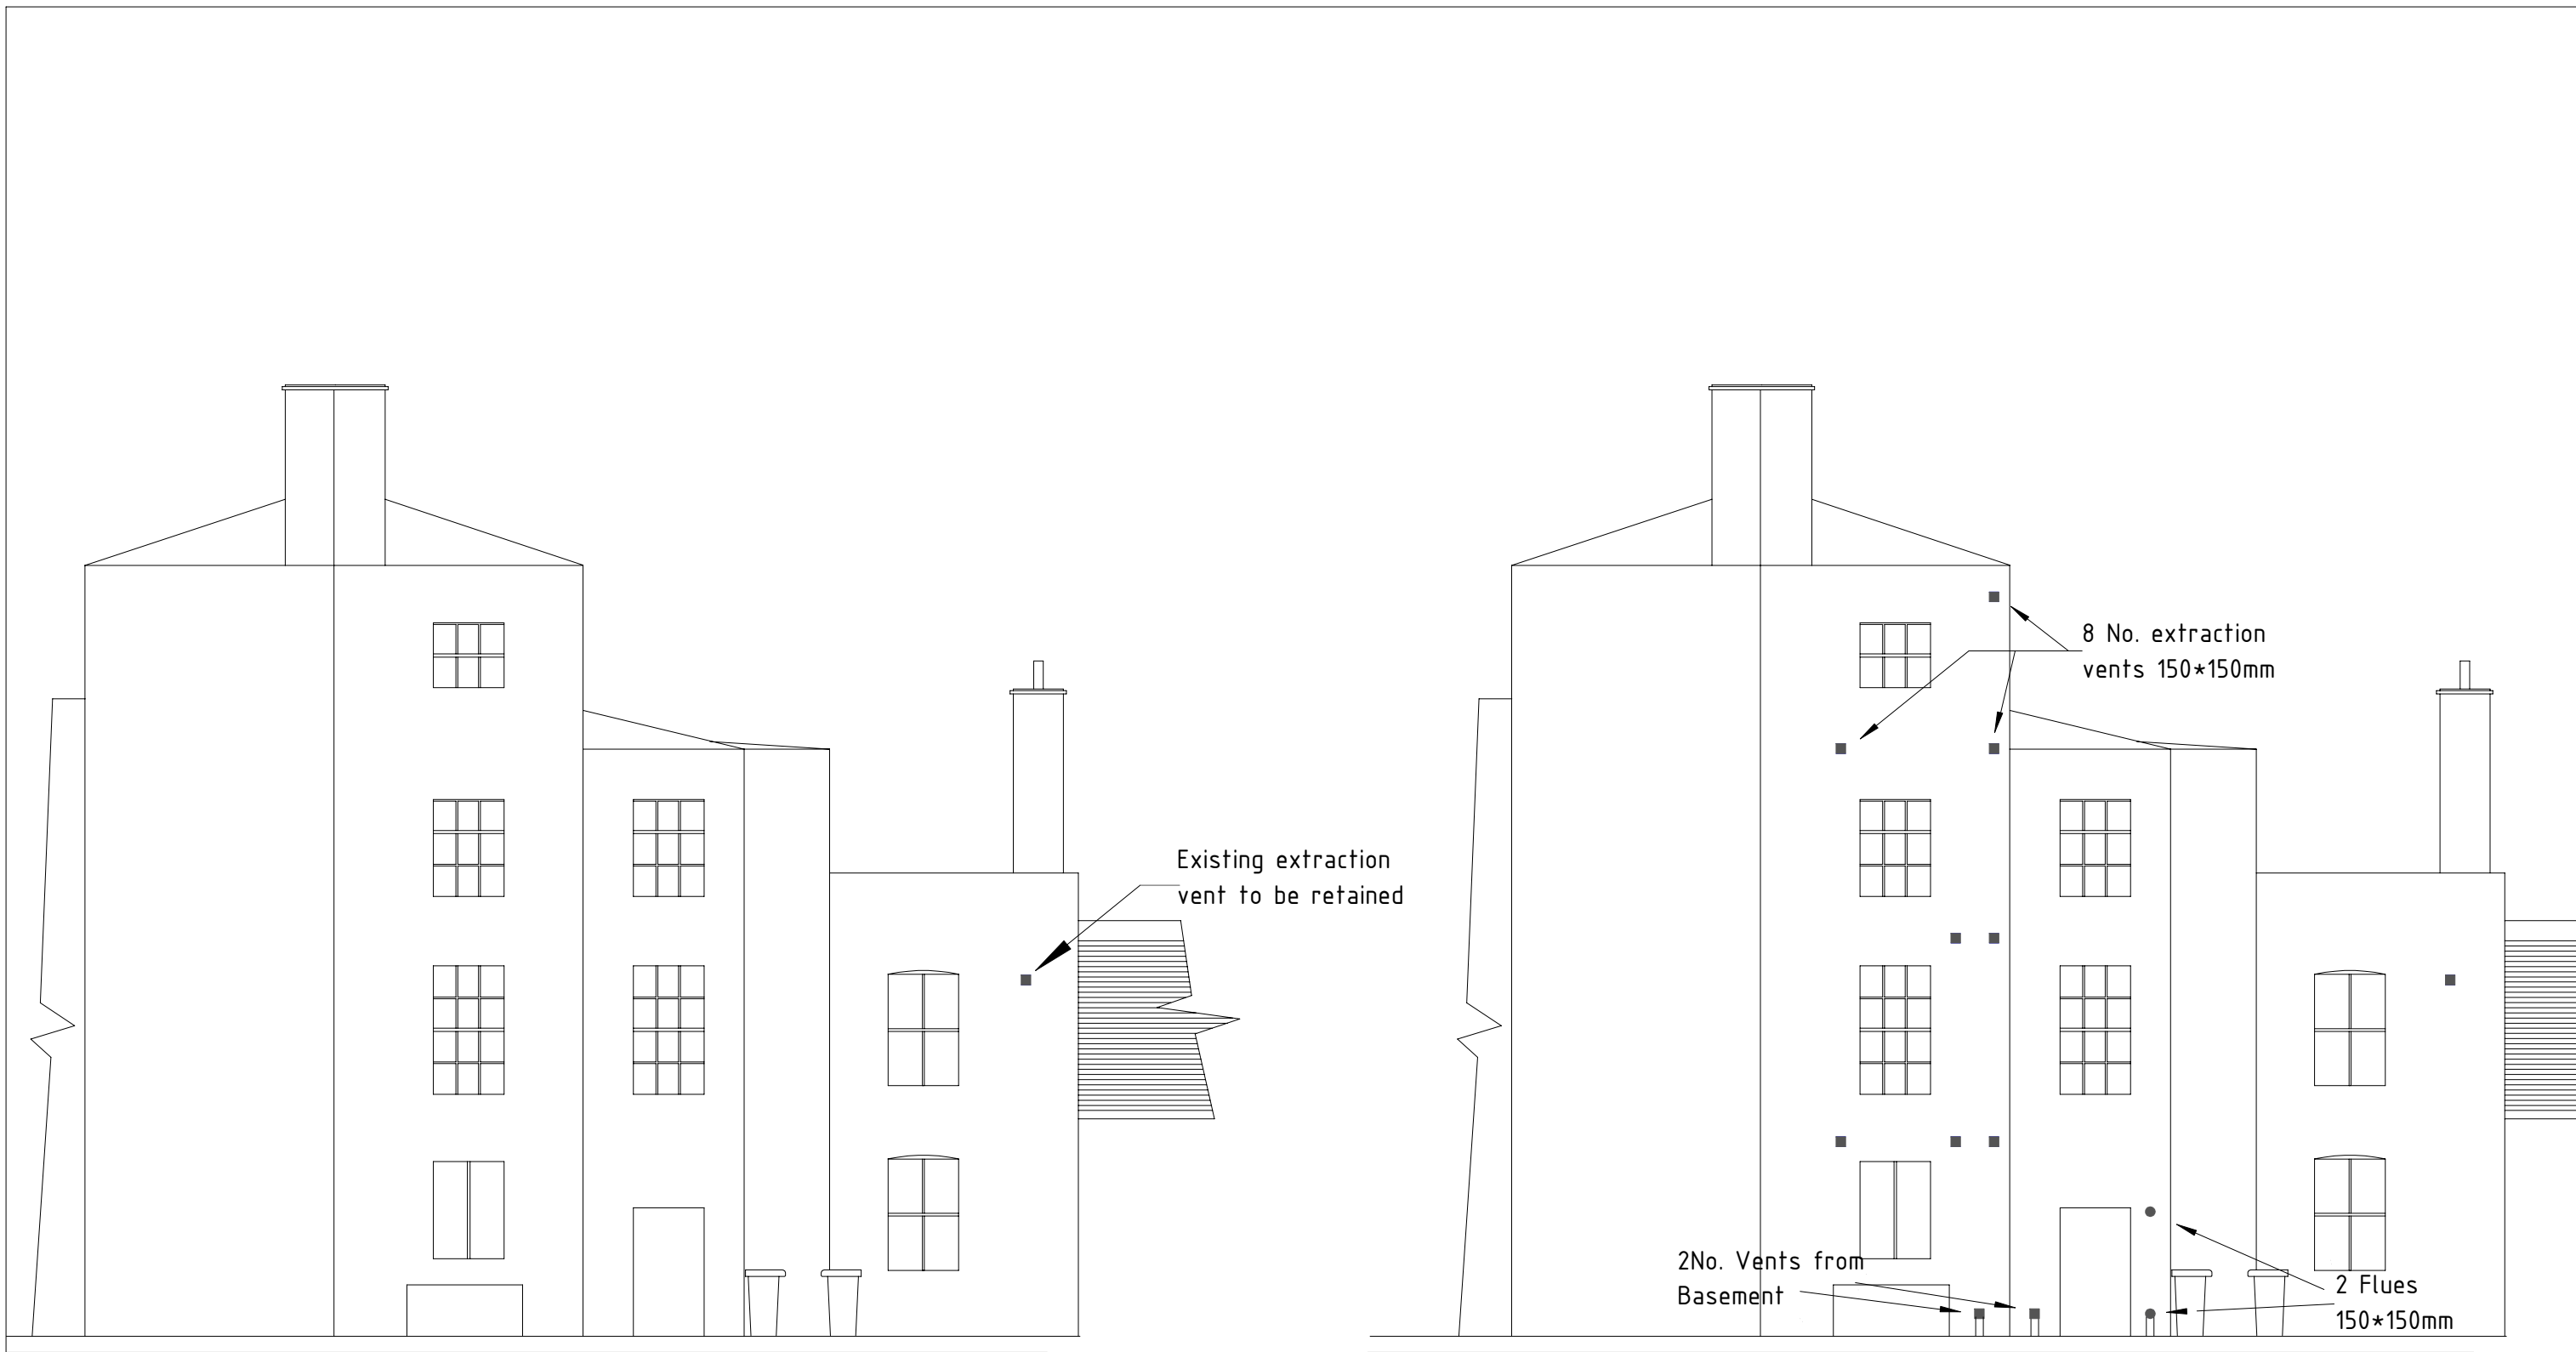

EXISTING

PROPOSED

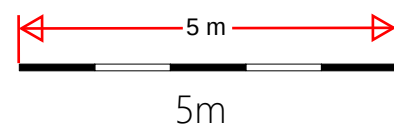

196 & 197 PARROCK STREET  
EXISTING AND PROPOSED  
EXTRACTION VENTS AND FLUES  
TO REAR ELEVATION

Scale 1:100 @ A3

|                             |          |            |
|-----------------------------|----------|------------|
| Drawing Number              | Revision | Date       |
| PSH 025                     | A        | 07/11/2023 |
| Rev A Drawing title amended |          |            |