


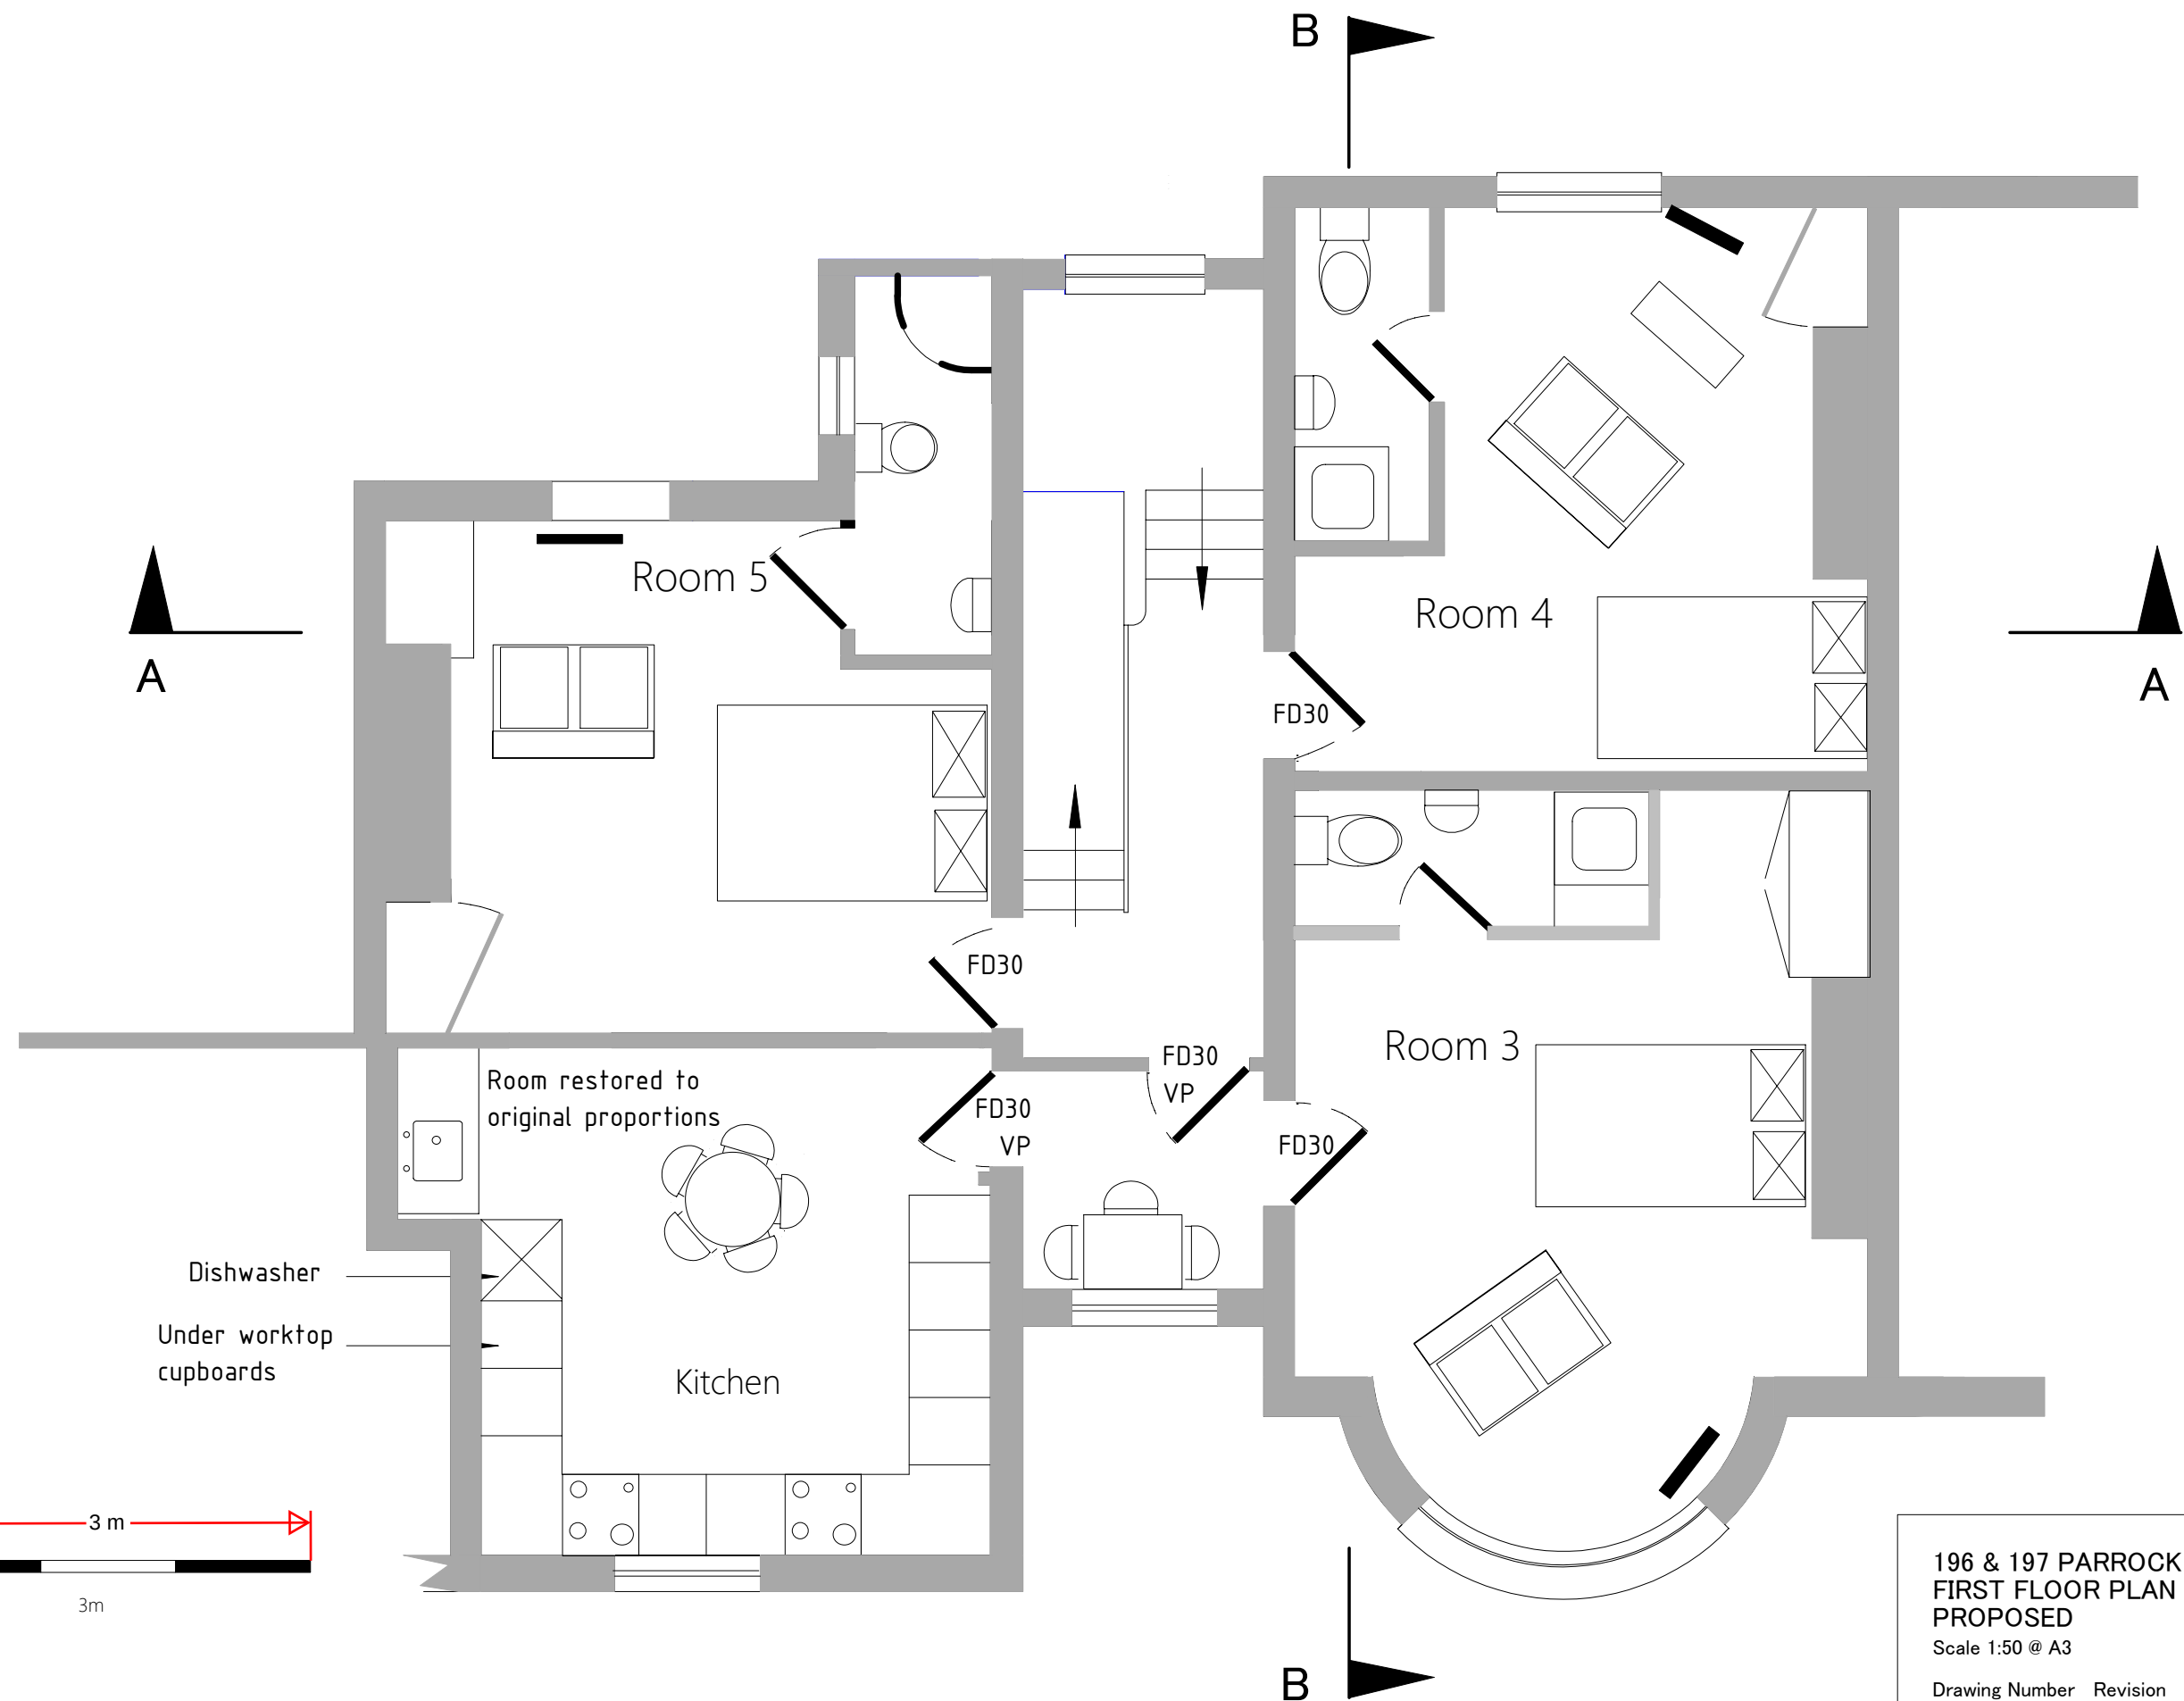

196 & 197 PARROCK STREET
FIRST FLOOR PLAN
PROPOSED
Scale 1:50 @ A3
Drawing Number PSH 014 Revision A Date 07/11/2023
Rev A Room 5 bathroom extended