


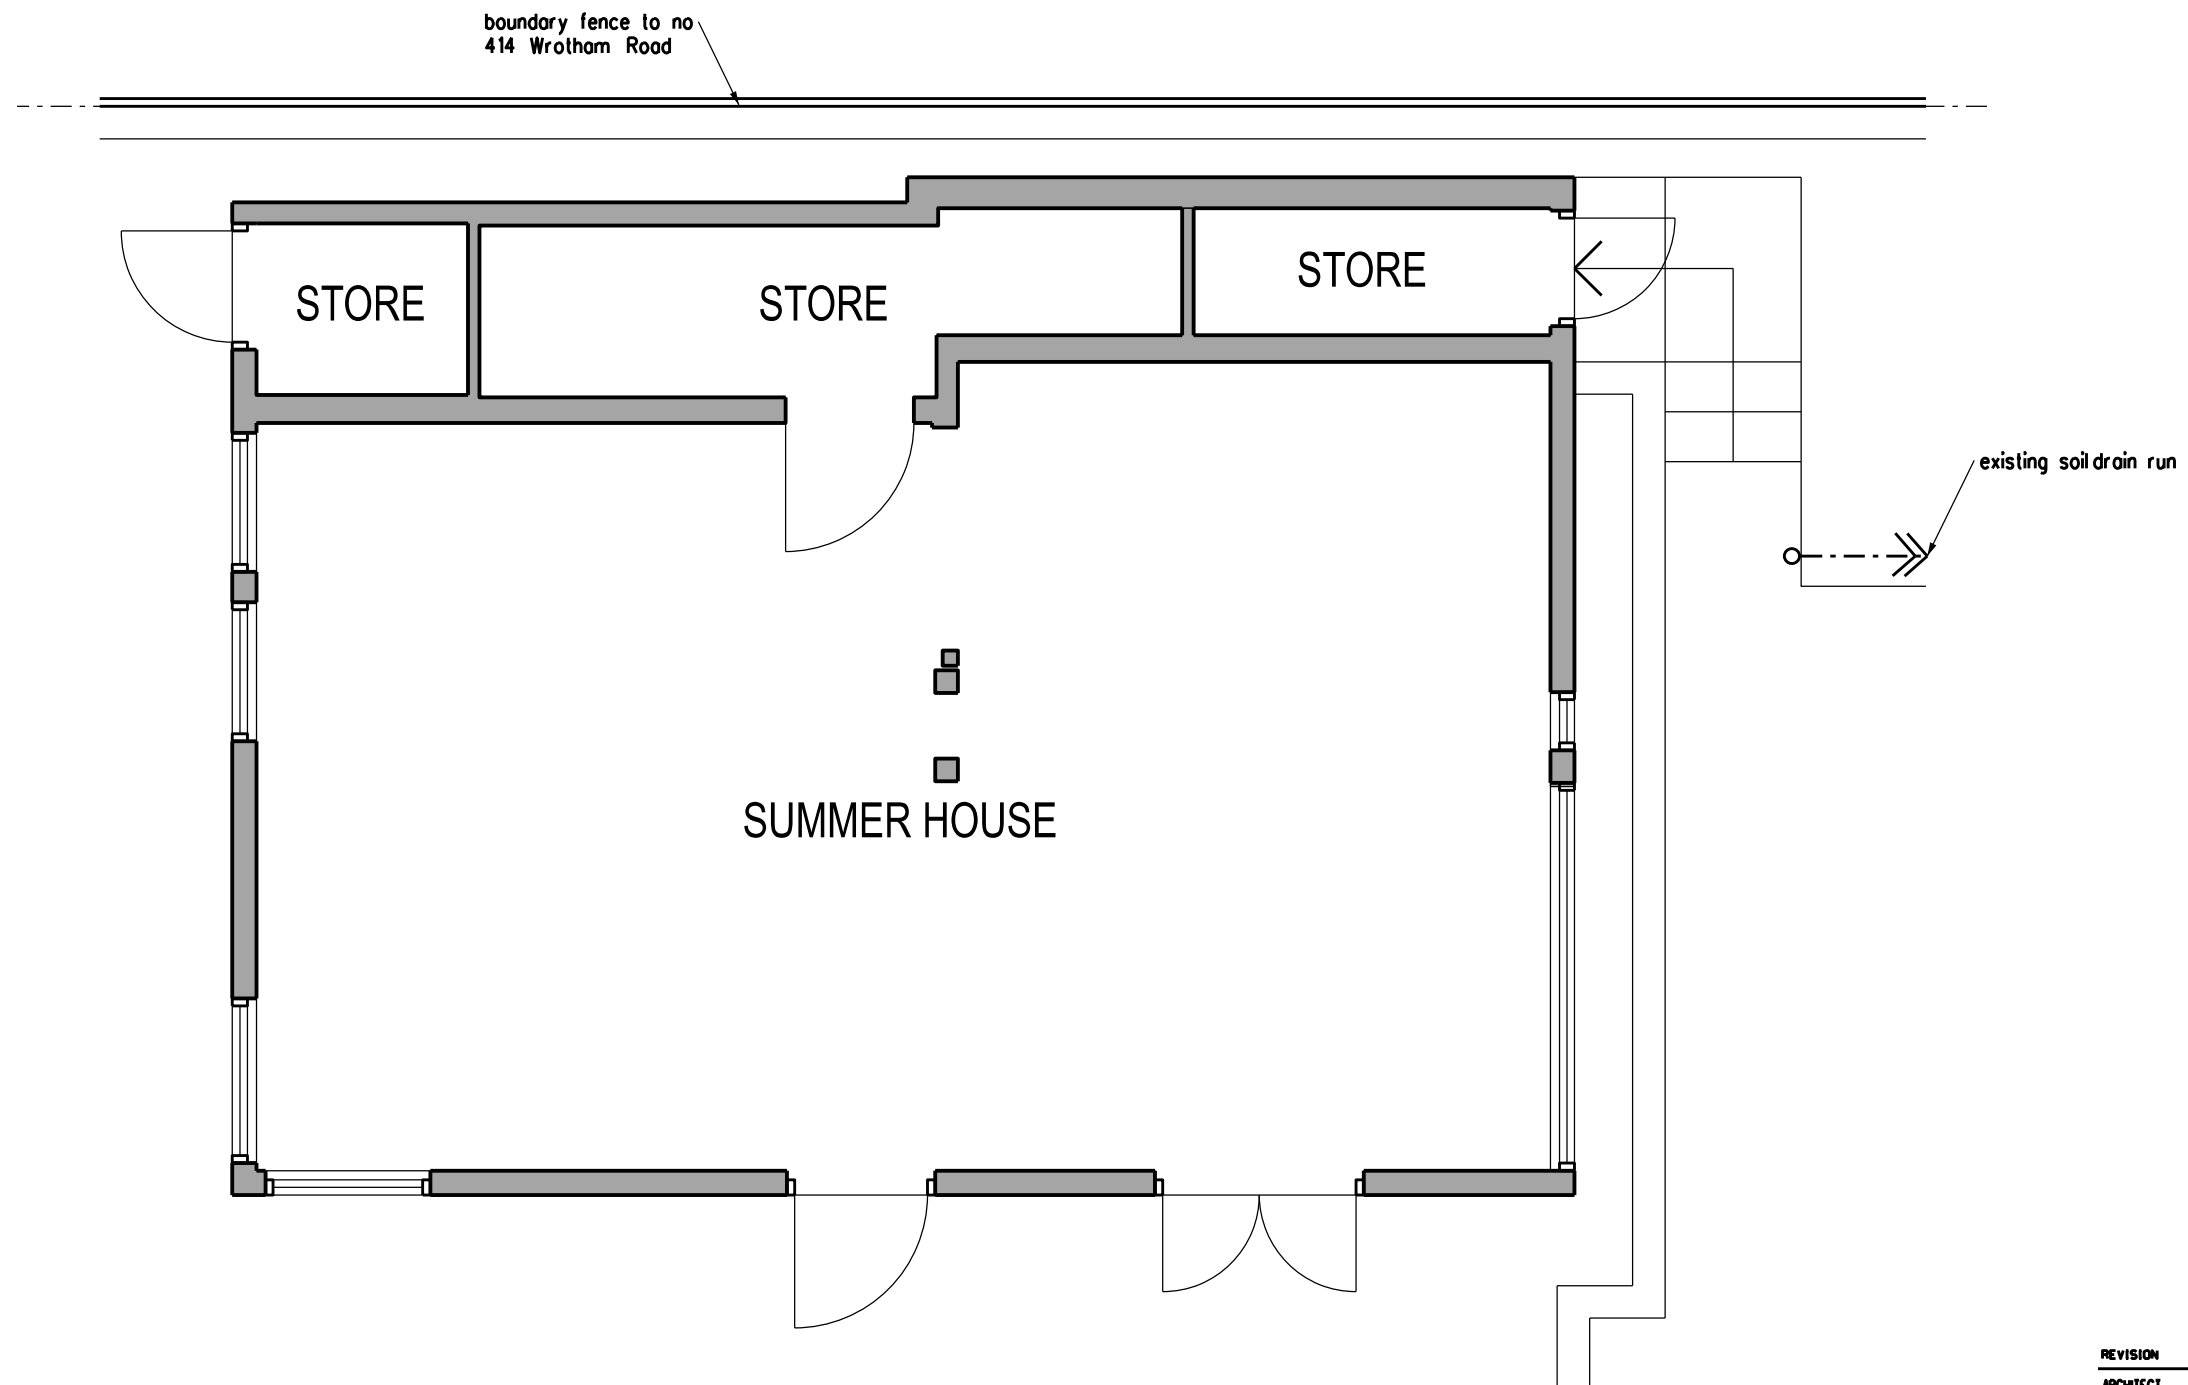

REVISION	DATE
ARCHITECT TAARCHITECTS 11 JOYDENS WOOD ROAD BEXLEY KENT DA5 2HS Tel 07905 130591 ta140256@googlemail.com	
JOB CHANGE OF USE TO ANNEX BUILDING AT 414 WROTHAM ROAD GRAVESEND KENT DA11 7PF	
DRAWING EXISTING FLOOR PLAN	
SCALE 1:50 AT A3	DATE AUG 2023
DRAWING NO. TW/06	