


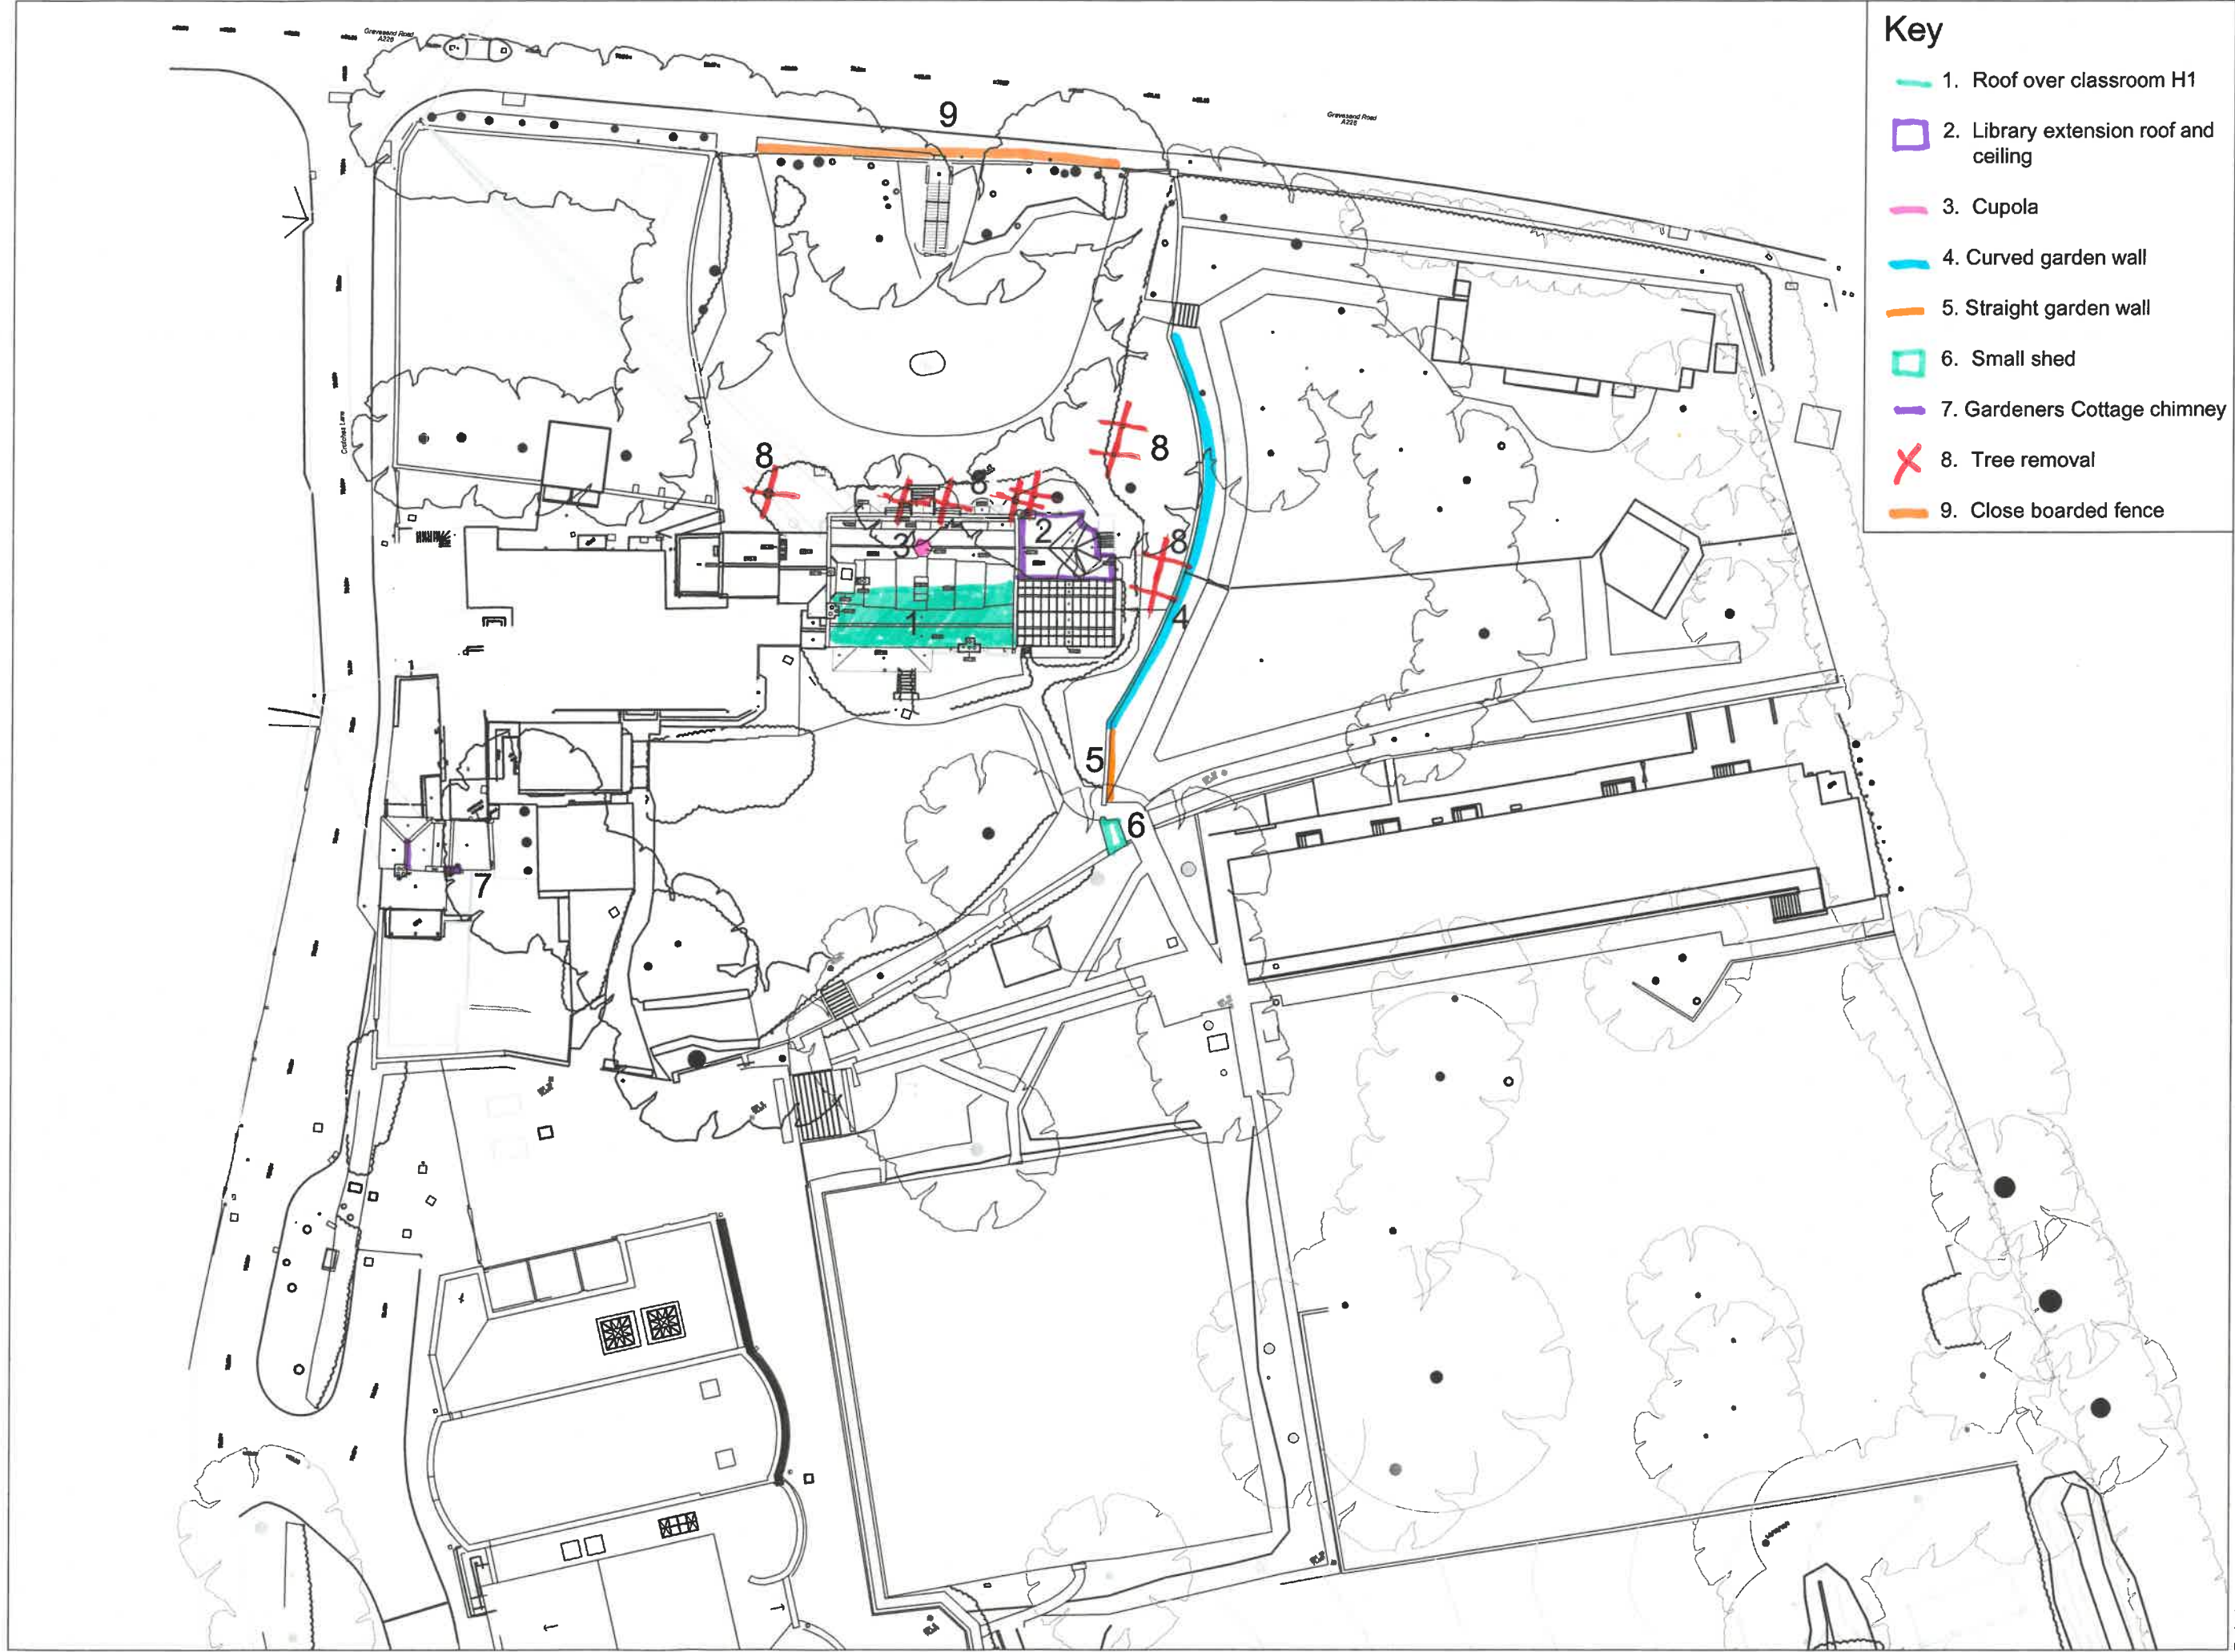

Key

- 1. Roof over classroom H1
- 2. Library extension roof and ceiling
- 3. Cupola
- 4. Curved garden wall
- 5. Straight garden wall
- 6. Small shed
- 7. Gardeners Cottage chimney
- 8. Tree removal
- 9. Close boarded fence

Project Gad's Hill School Proposal for Listed Building Repair work	Client Gad's Hill School	Copyright belongs to Clay Architecture Ltd. All dimensions are to be verified by the contractor before commencing works.	Rev.	Date	By	Notes
clay architecture			Title Existing Site Plan Northern End			
Great Lines Studios, Marlborough Road, Gillingham, Kent ME7 5HB			Scale 1:500 @ A3 size			
T: 01634 573 017			Date 22/2/00			
www.clayarchitecture.com			Drawn GEN			
E: design@clayarchitects.com			Authorised KG			
			Revision /			
			Drawing No. 5284/PL/103			