


- Note:
- AP: Acrow props and temporary boards to support floor/landing
- Cross hatch indicates interior areas outside of works
- Hatch indicates proposed works under existing roof

G

Cupola HCFX01 is failing

 


H

Roof HRFX08 is failing. Lead flashing has been nibbled by squirrels and in some areas damaged by overhanging branches. Water is getting in and damaging the ceiling below.

Lead work to roof HRFX07 is being nibbled by squirrels

Roof HRFX02 is failing

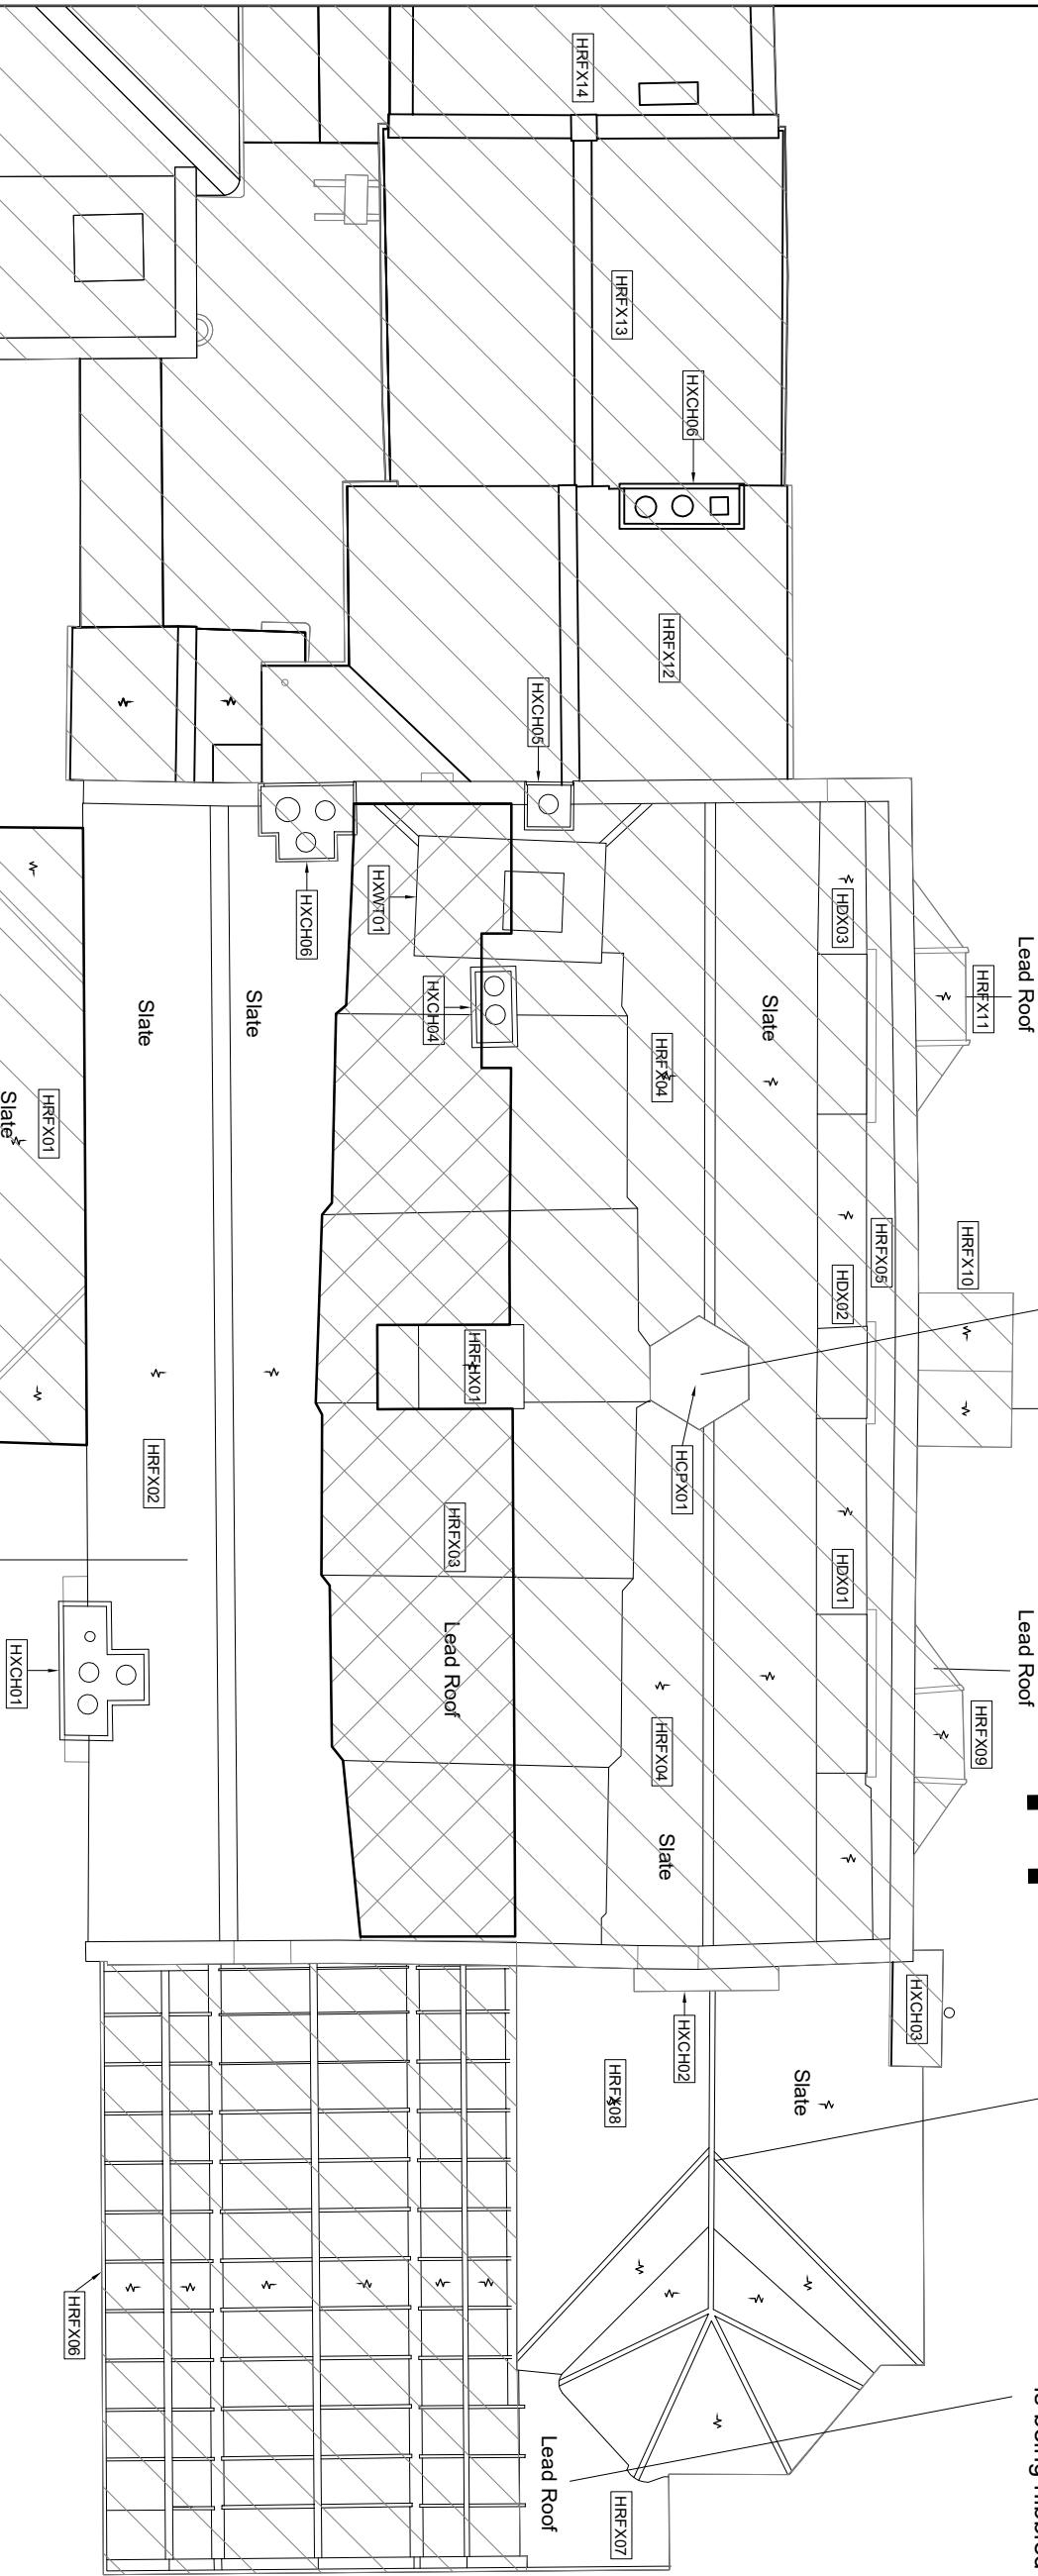


114

GAD'S HILL PLACE (H) EXISTING ROOF PLAN

1:100

0 1 2 3 4 5m

 

Project
Gad's Hill School

Proposal for repairs to roof and ceiling

Client
Gad's Hill School

Copyright belongs to Clay Architecture Ltd. All dimensions are to be verified by the contractor before commencing works.

Rev A Date 15.08.23 By CP Notes Cupola, roofs HRFX07 and 08 added to emergency repairs

clay architecture

Great Lines Studios, Marlborough Road, Gillingham, Kent ME7 5HB

T: 01634 573 017

www.clayarchitecture.com

E: design@clayarchitects.com

Title
Gad's Hill Place (H)

Existing Roof Plan

Drawing No. 5266/PL/114

Scale 1:100 @ A3 size

Date 03/03/23

Drawn GEN Authorised KG

Revision A

clay architecture

FOR LISTED BUILDING

ISSUE DATE: 15/08/23