


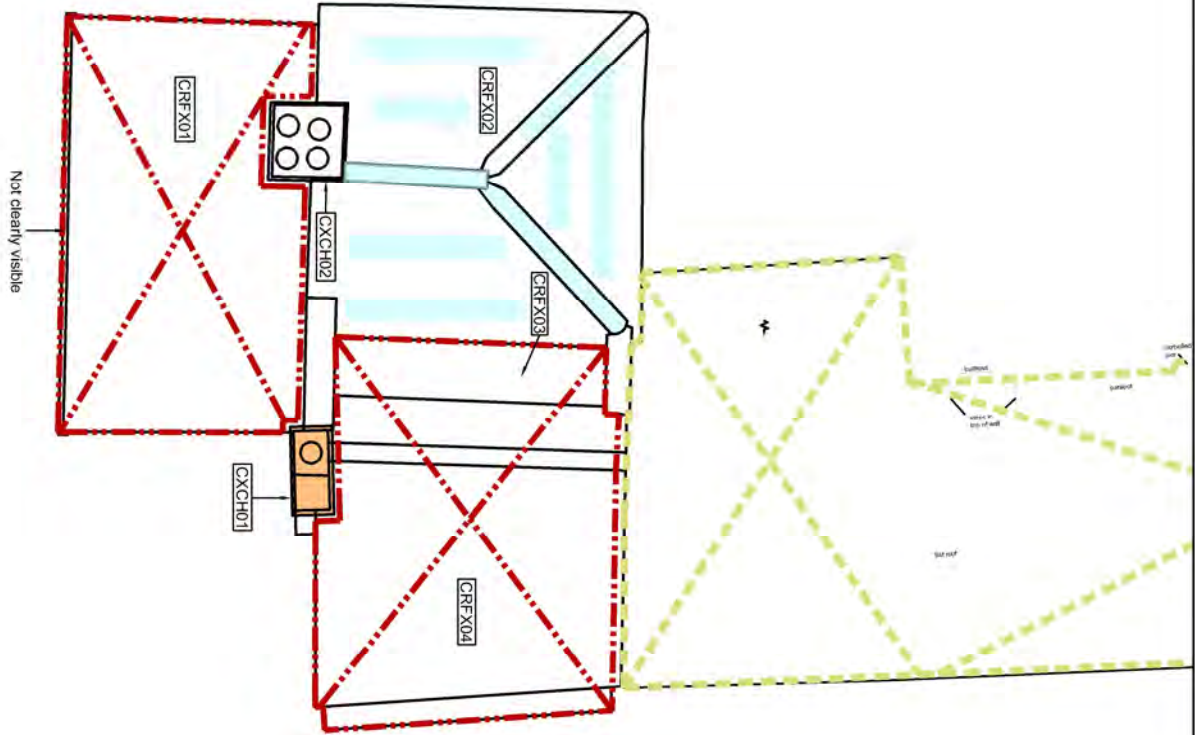

Key:	
	Not included in CS
	Not visible
	Wall and ceiling crack
	Uneven floor
	Flat roof failing
	Blown plaster
	Repointing in lime
	Slipped & broken roof tiles
	Damp
	Remove vegetation
	Worn flooring
	Damp from below
	Water staining
	Repair/replace rainwater goods
	Metal window set in timber frame
	Overhaul window & door, repair/replace rotten timber
	Fire sopping needed
	Timber soffits & architraves
	Rotten Timber
	Algae growth

1
603

1:100

COTTAGE (C) EXISTING ROOF PLAN

0 1 2 3 4 5m



Project
Gad's Hill School

Client
Gad's Hill School

Proposal for Senior School & Creative Arts Hub

Copyright belongs to Clay Architecture Ltd. All dimensions are to be verified by the contractor before commencing works.

clay architecture

Great Lines Studios, Marlborough Road, Gillingham, Kent ME7 5HB

T: 01634 573 017
www.clayarchitecture.com
E: design@clayarchitects.com

Title
Cottage (C)
Existing Roof Plan
Drawing No. 5266/CS/603

Scale 1:100 @ A3 size
Date 23/01/23
Drawn GEN Authorised KG
Revision A

Rev. Date By Notes