
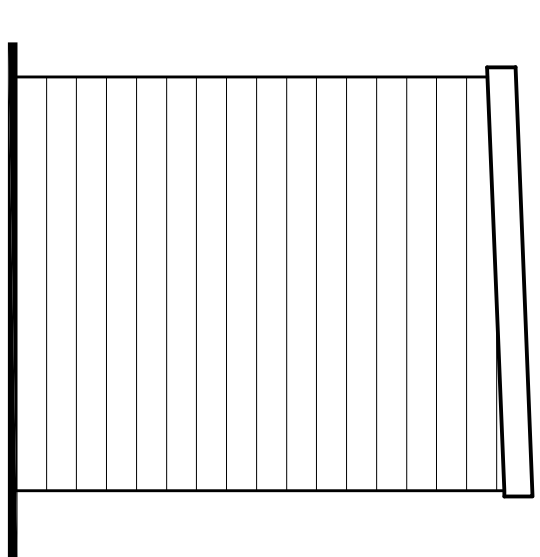
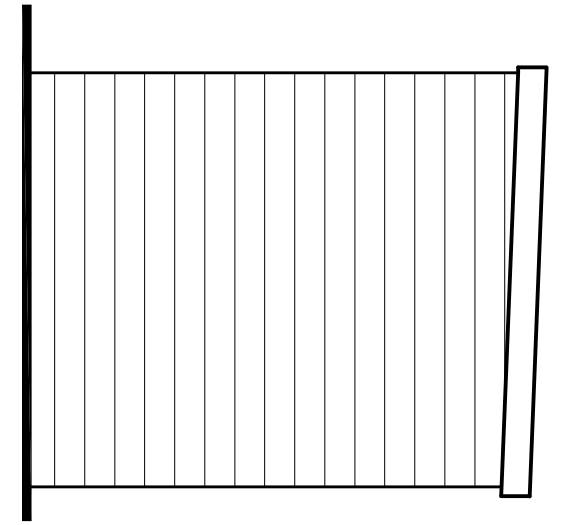
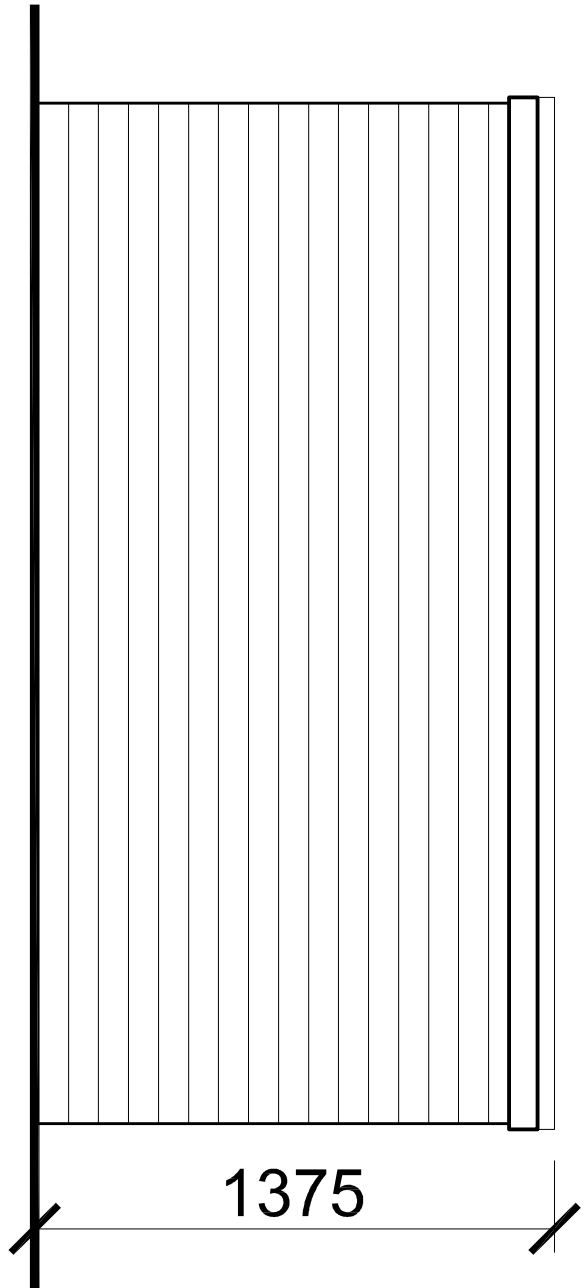
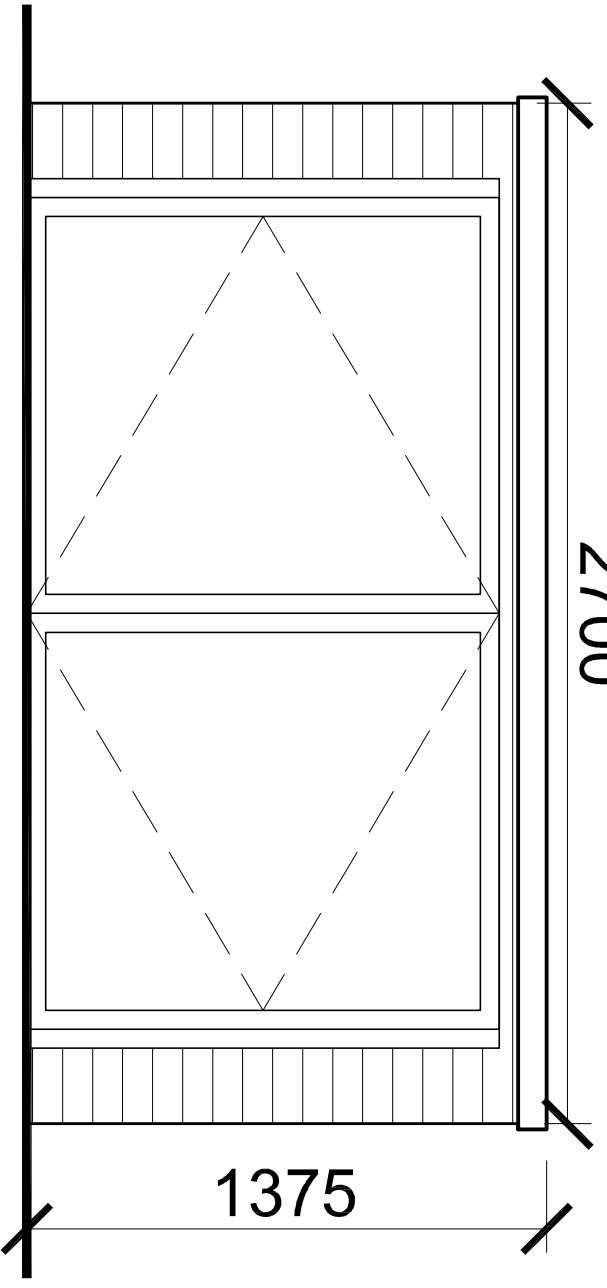
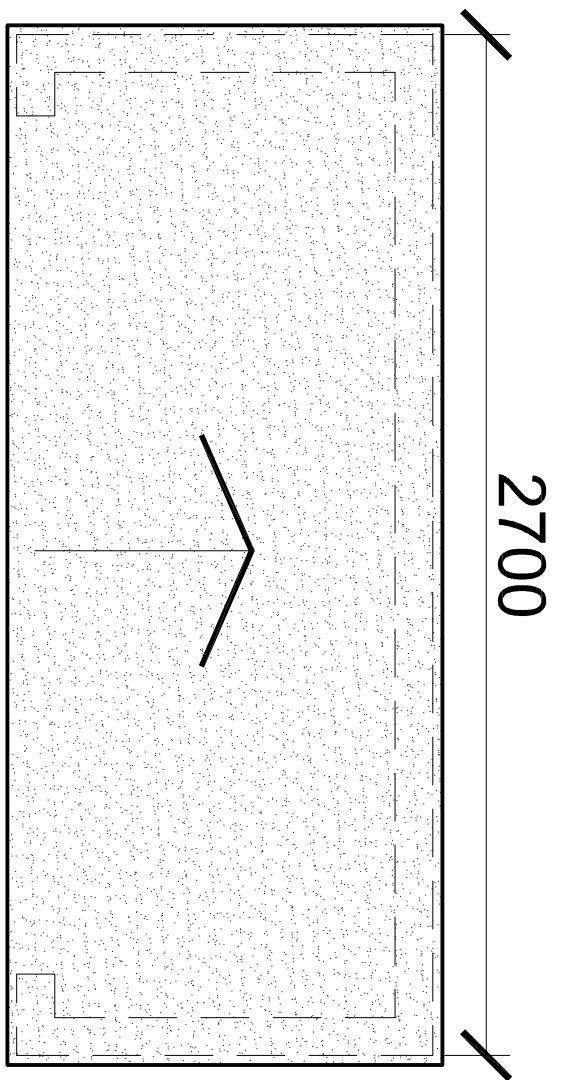
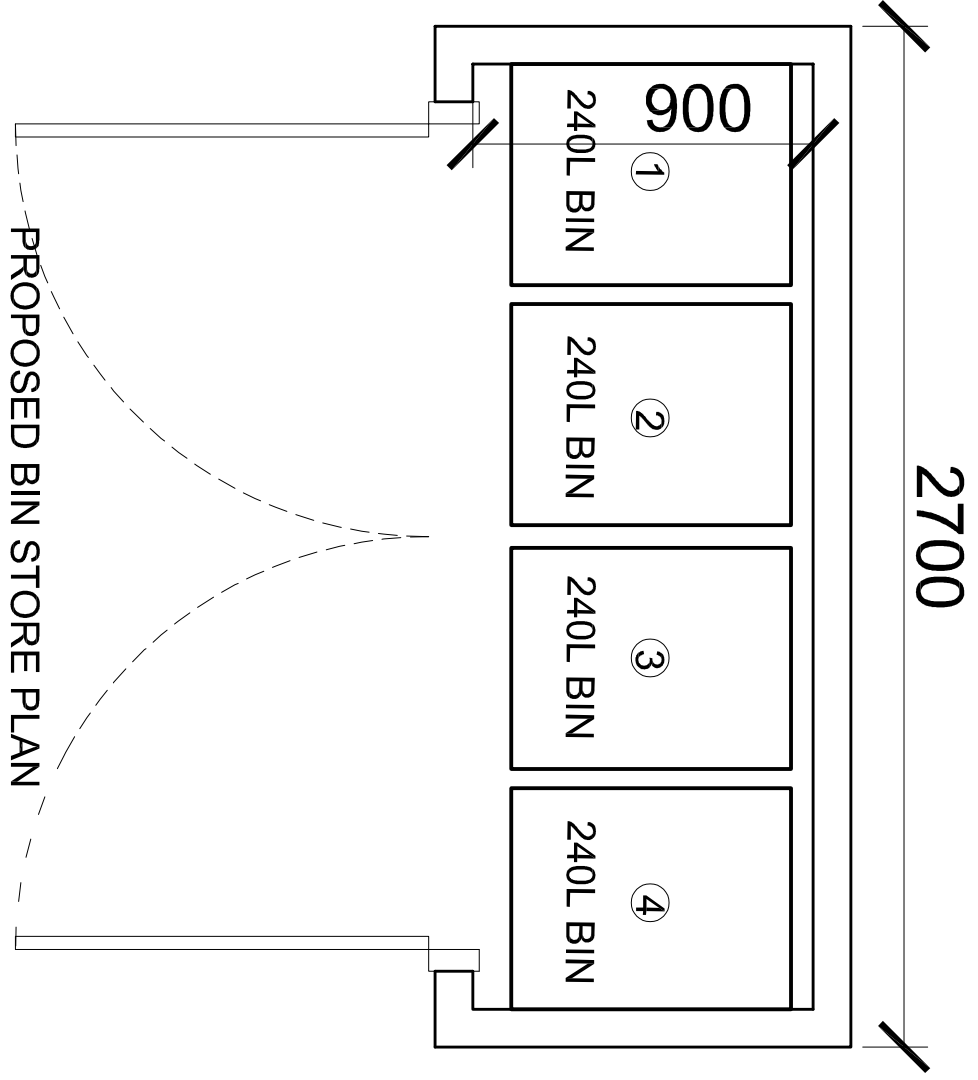


 

23L FC 23L FC 23L FC

PROPOSED REAR ELEVATION

PROPOSED SIDE ELEVATION

rev. description date chkd.
93 Colmandene Crescent,
Orpington, Kent BR5 2RA
020 3004 9238
07931 931 035
s.nagpal@dapconsultants.co.uk
www.dapconsultants.co.uk

project : 79-80 High Street
Gravesend

drawing title :
Proposed Bin Detail

drawn: KS	chkd : SS	date: 24.04.2024
status: Condition	scale: 1:20@A3	
proj no : 1961	drg no: 02	rev no: A