




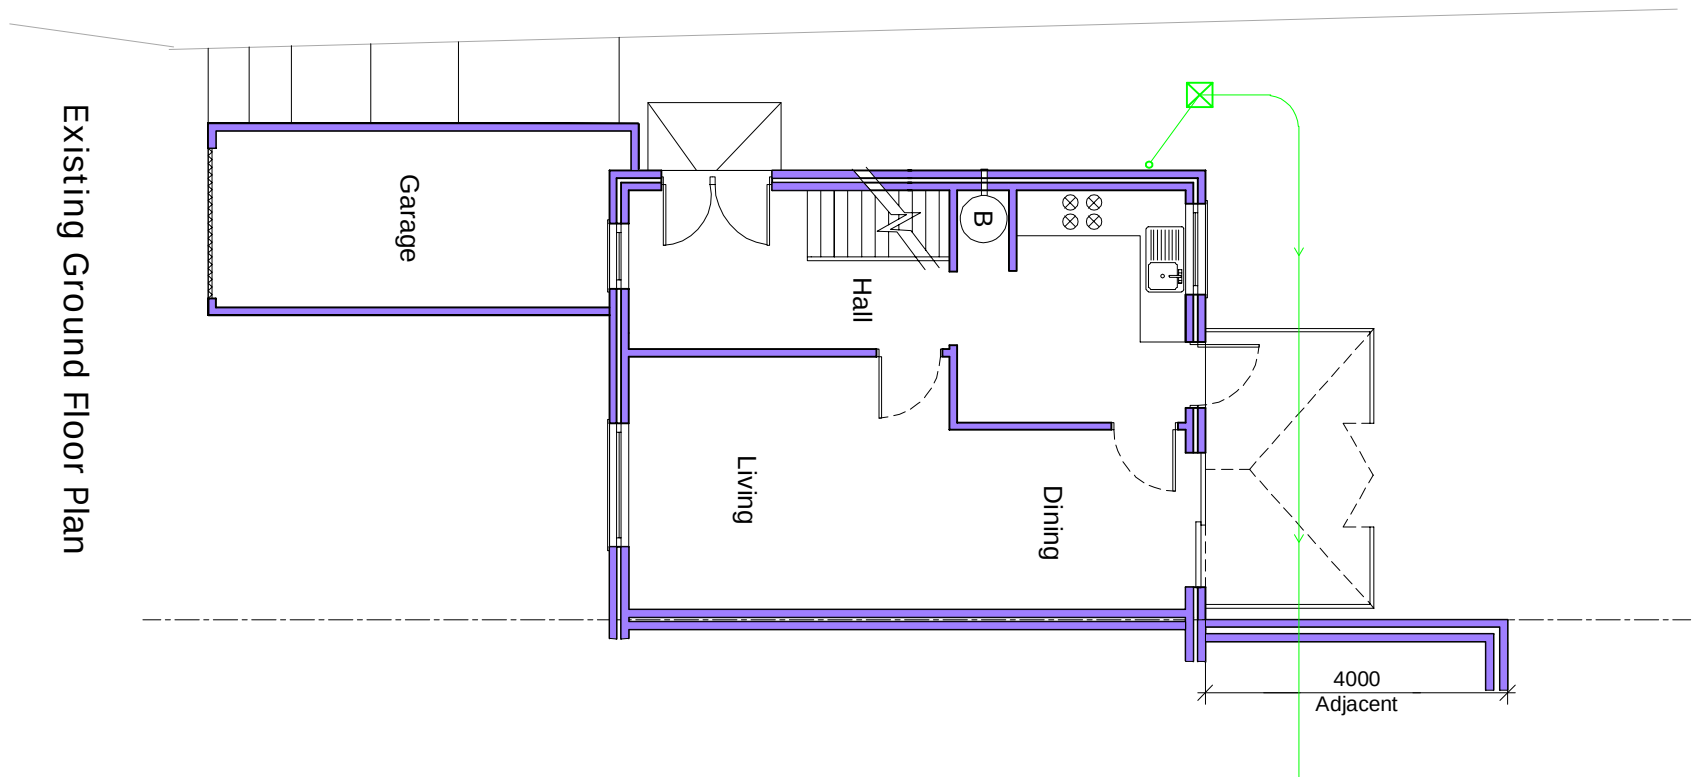


Existing Ground Floor Plan

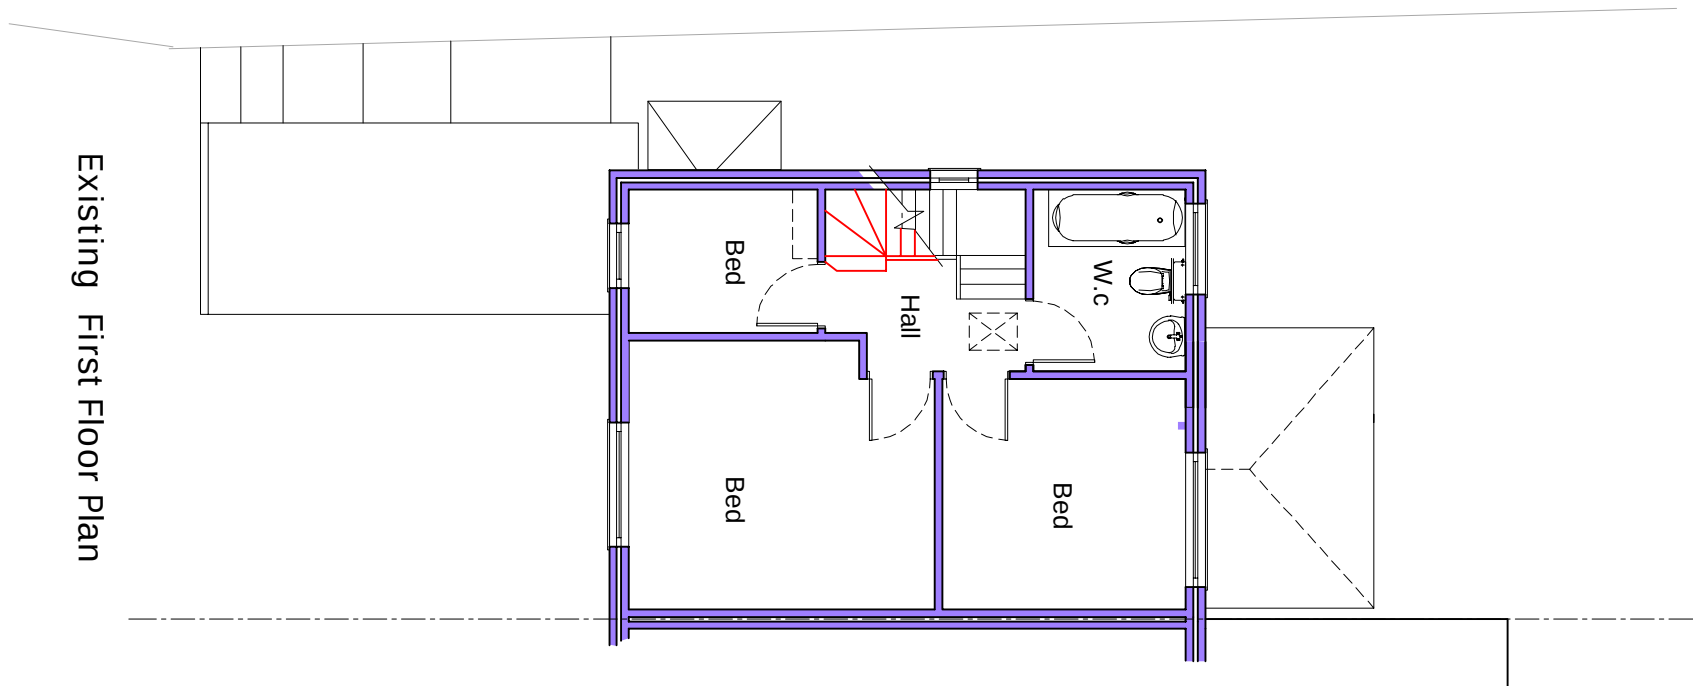


Existing First Floor Plan

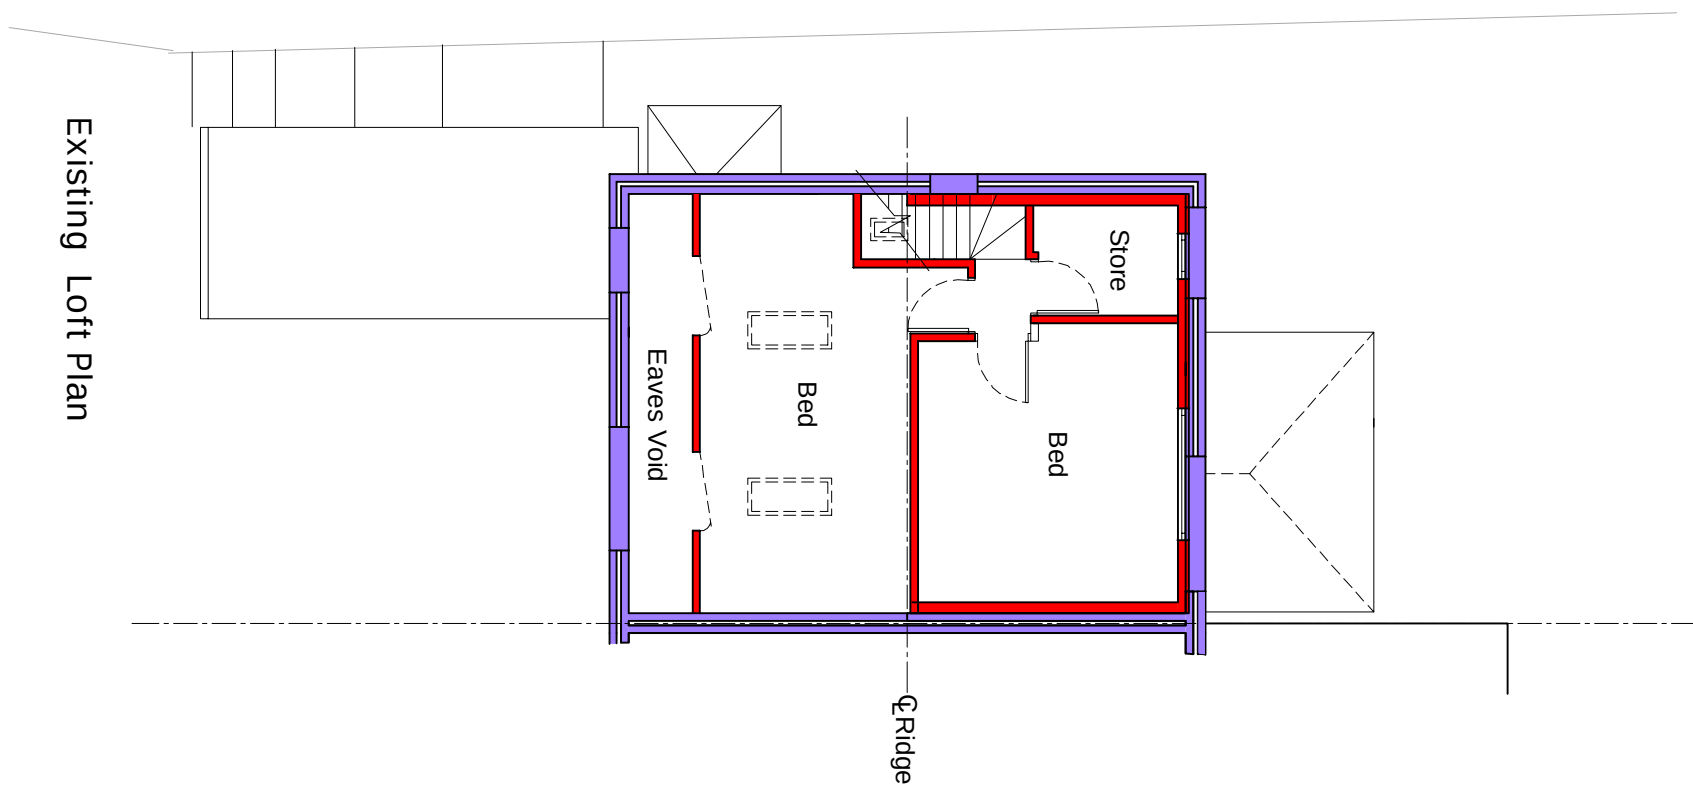


Existing Loft Plan

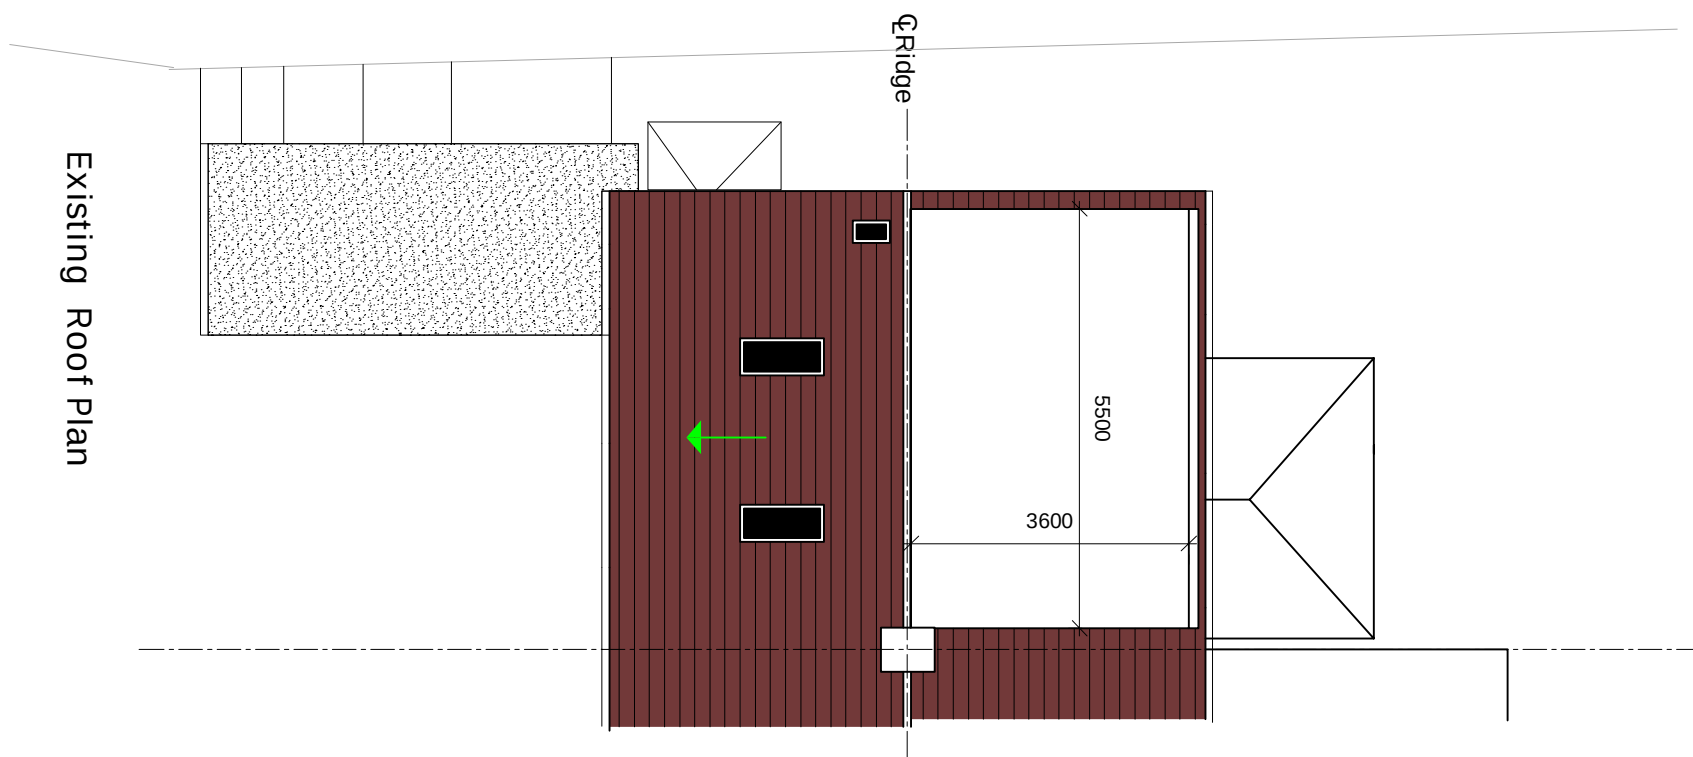


Existing Roof Plan

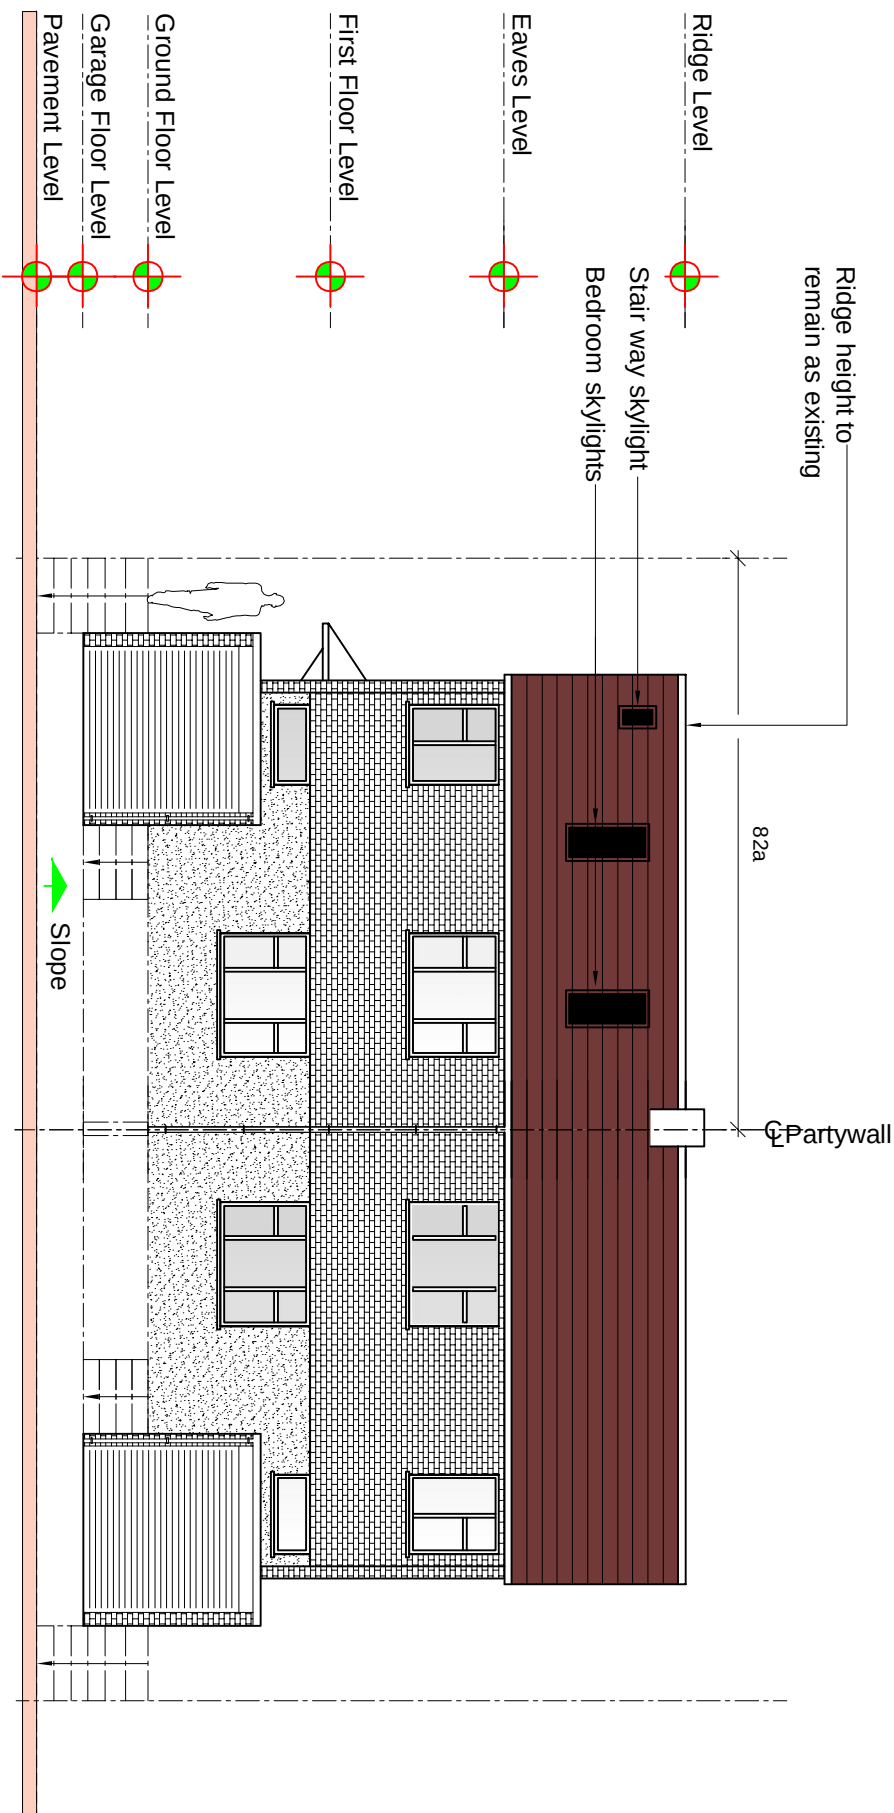


Existing Front Elevation

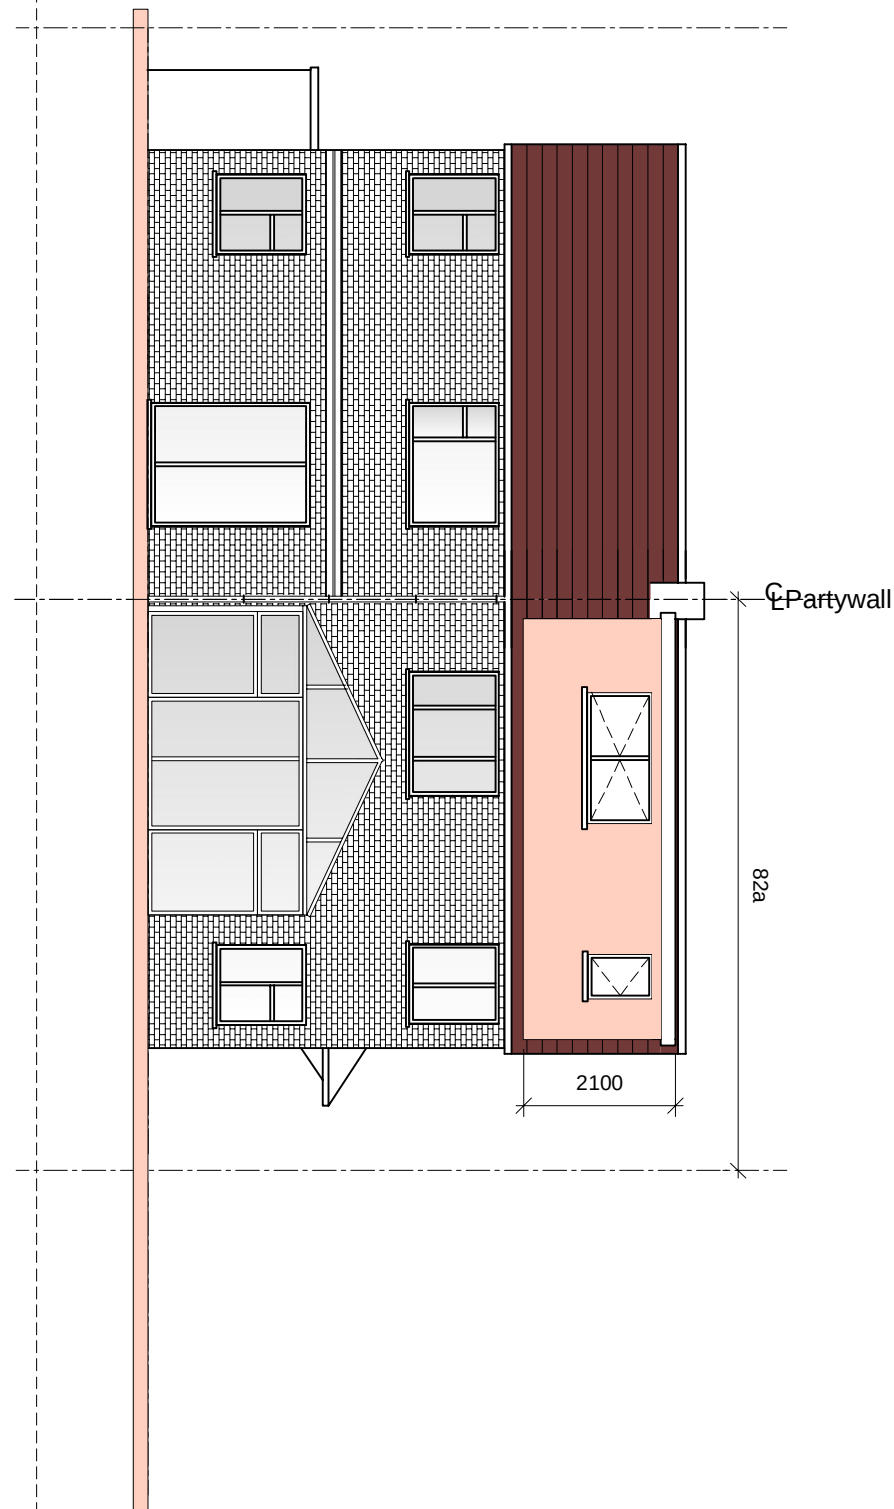


Existing Rear Elevation

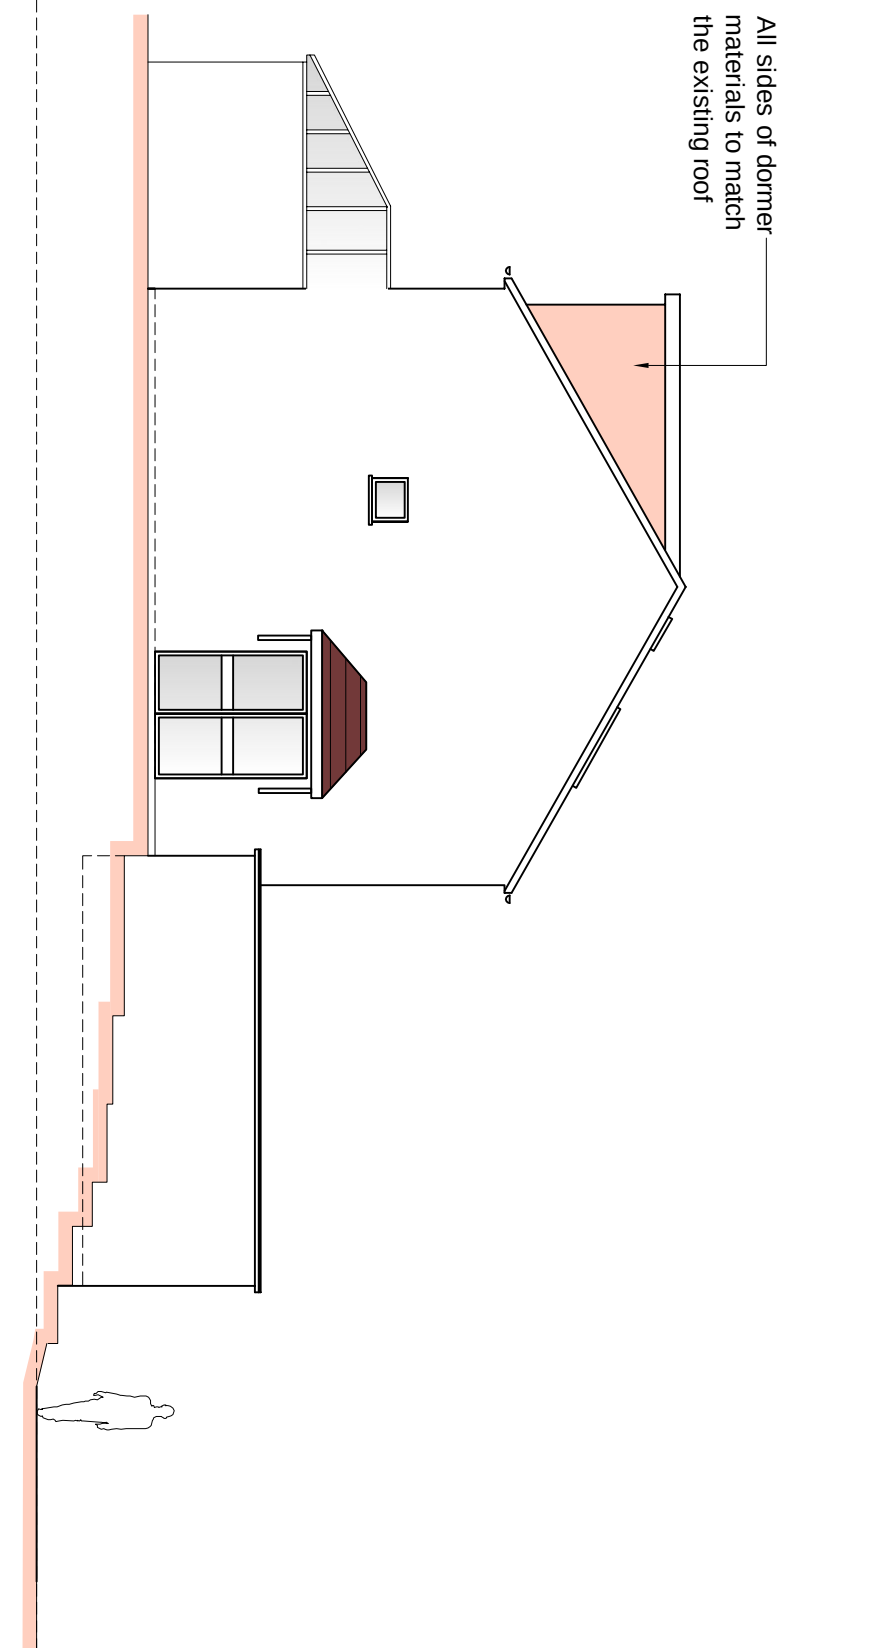


Existing Side Elevation

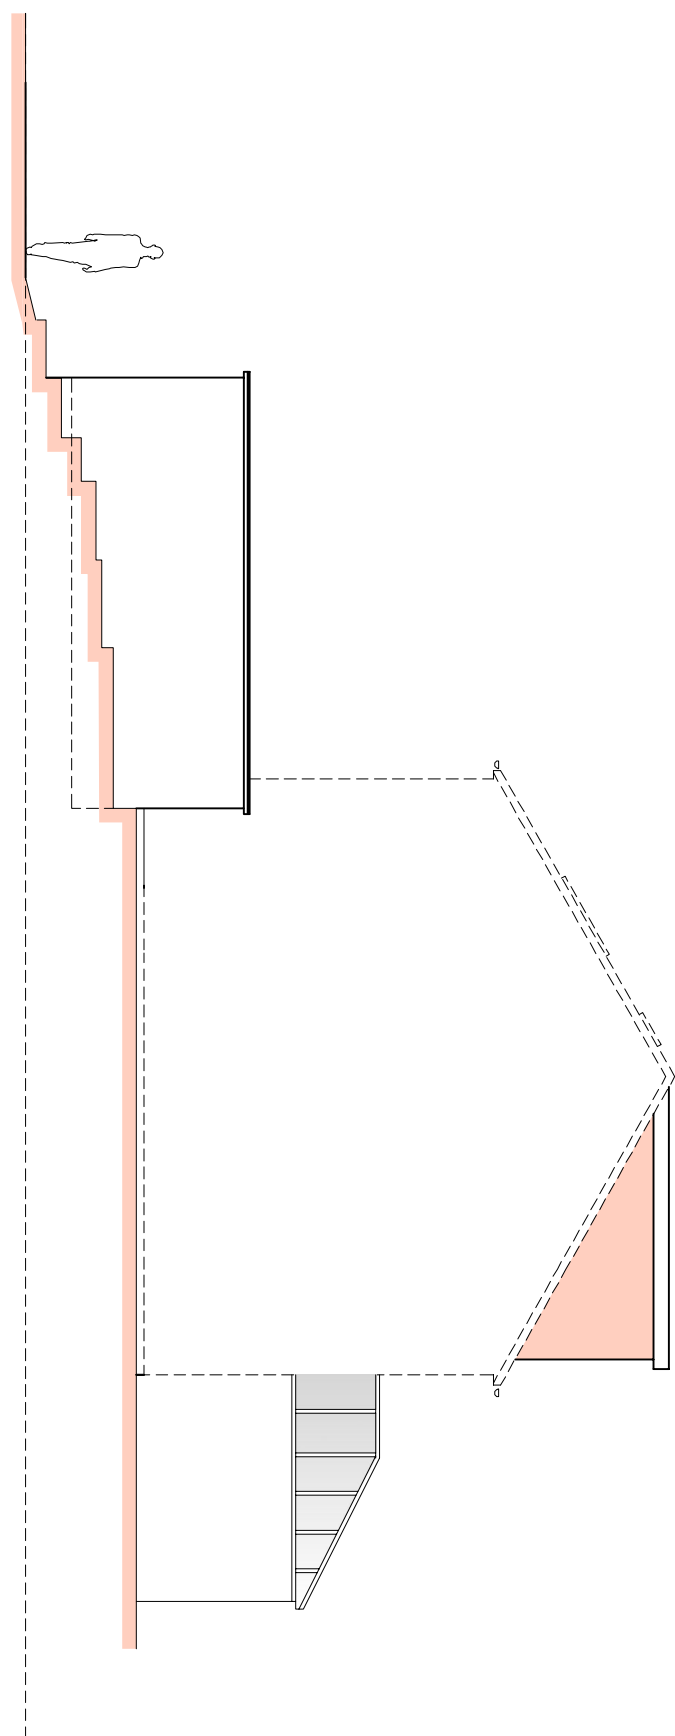

Existing Other Side Elevation

 

P1				XX.03.22			
P1				XX.03.22			
Rev				By			
P1				S03			
Job Title				82a Hemitage Road Higham ME3 7DD			
Drawing Title				Existing Plans			
Scale				1:100 @ A1			
Job No.				51-1000-989			
Date				DEC`22			
Page No.				S03			
Rev				P1			

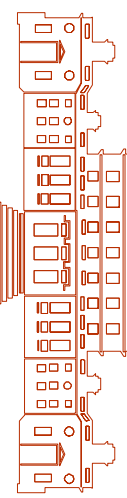

Structural & Architectural Solutions
9A THE PINNACLE - 160 HIGH ROAD - CHADWELL HEATH RM6 6PN
07340121222