


One Stop The Hive Site Plan

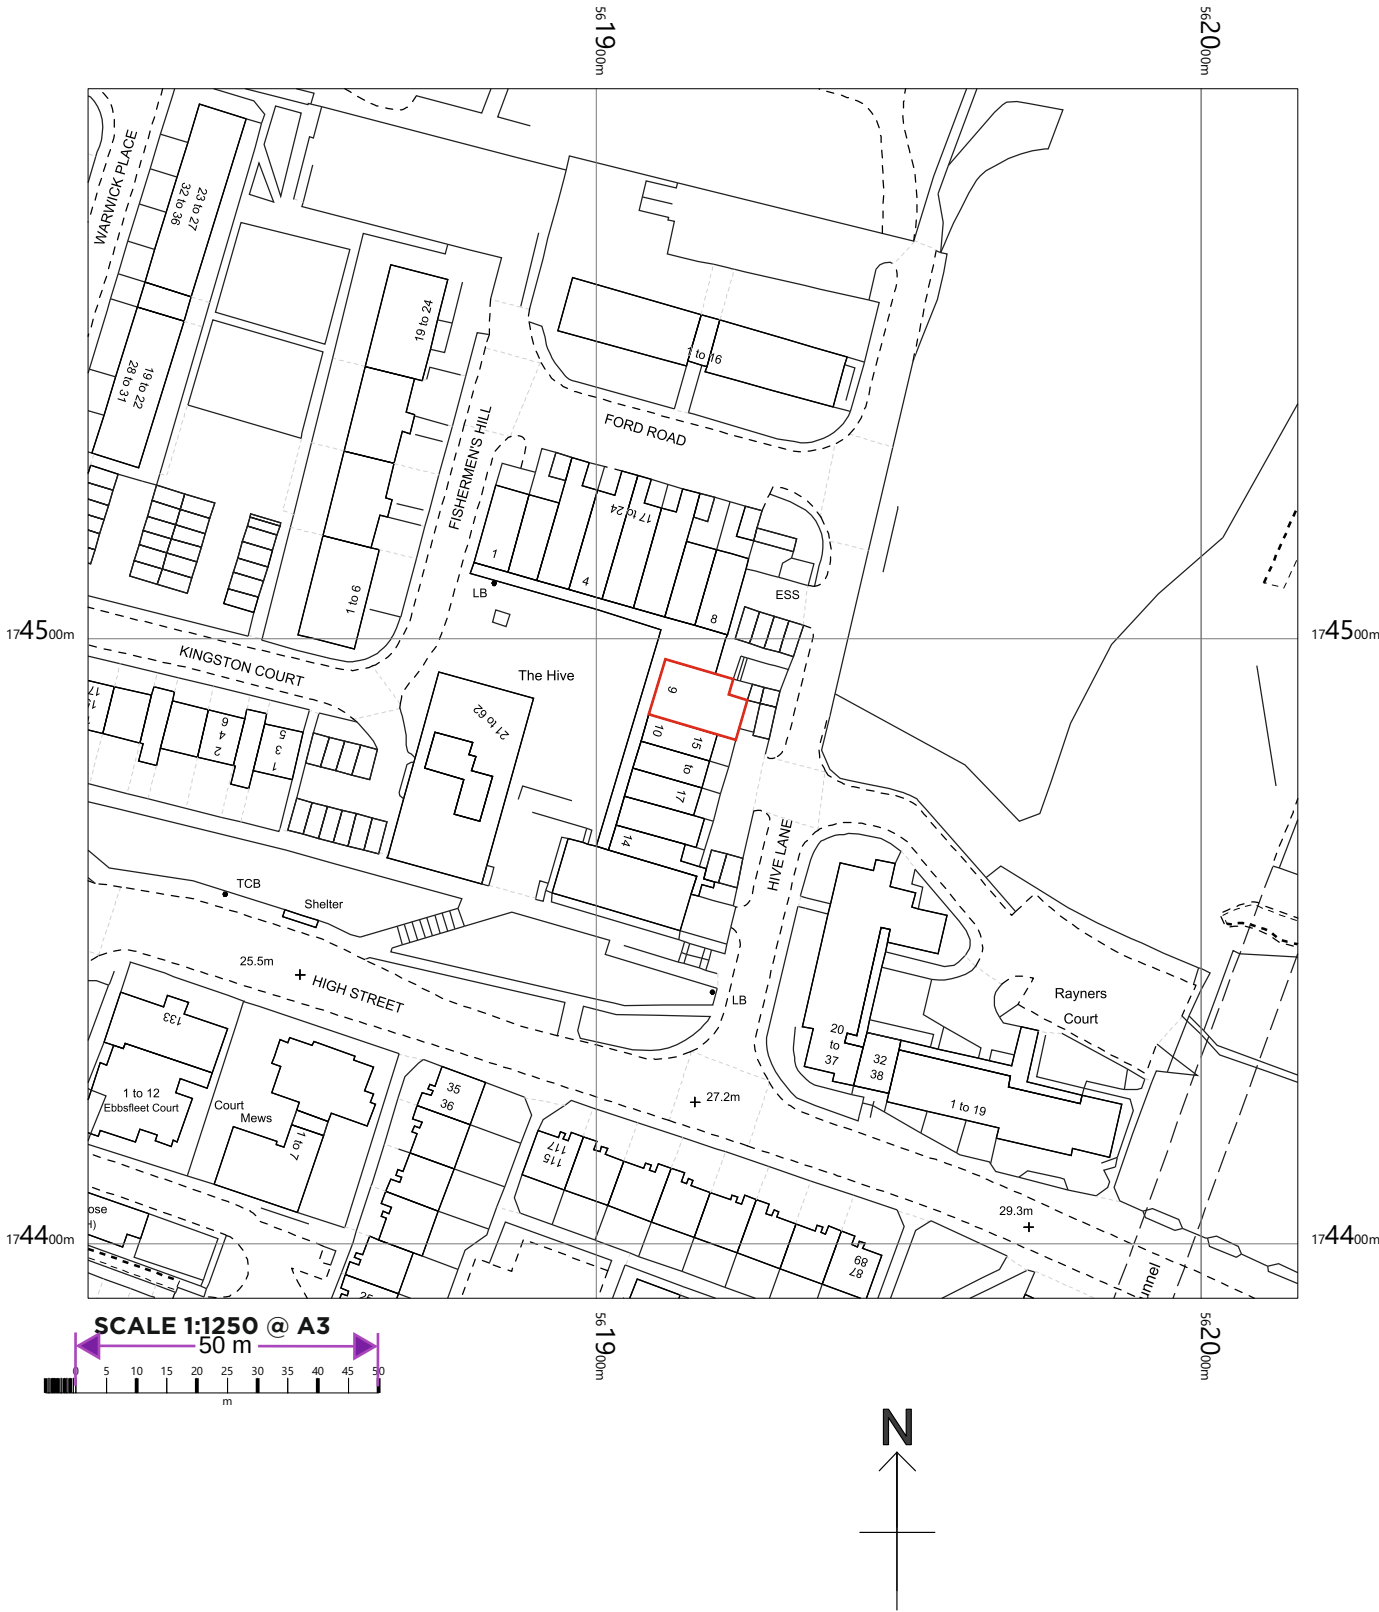

 IVC SIGNS LIMITED 1-2 Cobbswood Industrial Estate, Brunswick Road, Ashford, Kent, TN23 1EL 01233 552 980 @ enquiries@ivcsigns.co.uk ivcsigns.co.uk	CLIENT One Stop Stores Limited		SCALE 1:1250	REV	First Issue	DATE 04/12/2025	DRAWN BY AAT	CHECKED BY	REV	DATE	DRAWN BY	CHECKED BY	Steel Grade & Condition used S355JR or 235
	SITE ADDRESS One Stop, 6786 9 The Hive, Northfleet, Kent DA11 9DE		PAGE SIZE A3										Weld size 6mm fillet Execution Class EXC 2
	PROJECT / PRODUCT Site Plan		PAGE NUMBER 1 / 1										Confidential Information, this must not be shared or duplicated without prior written consent from IVC Signs Limited.
	JOB NUMBER SP-PS12430-01		all dimensions are in mm unless otherwise stated										Copyright© IVC Signs Limited. No part of this drawing may be copied or reproduced without the express written permission of IVC Signs Limited.
													All images displayed have reduced resolution to manage document file size.