
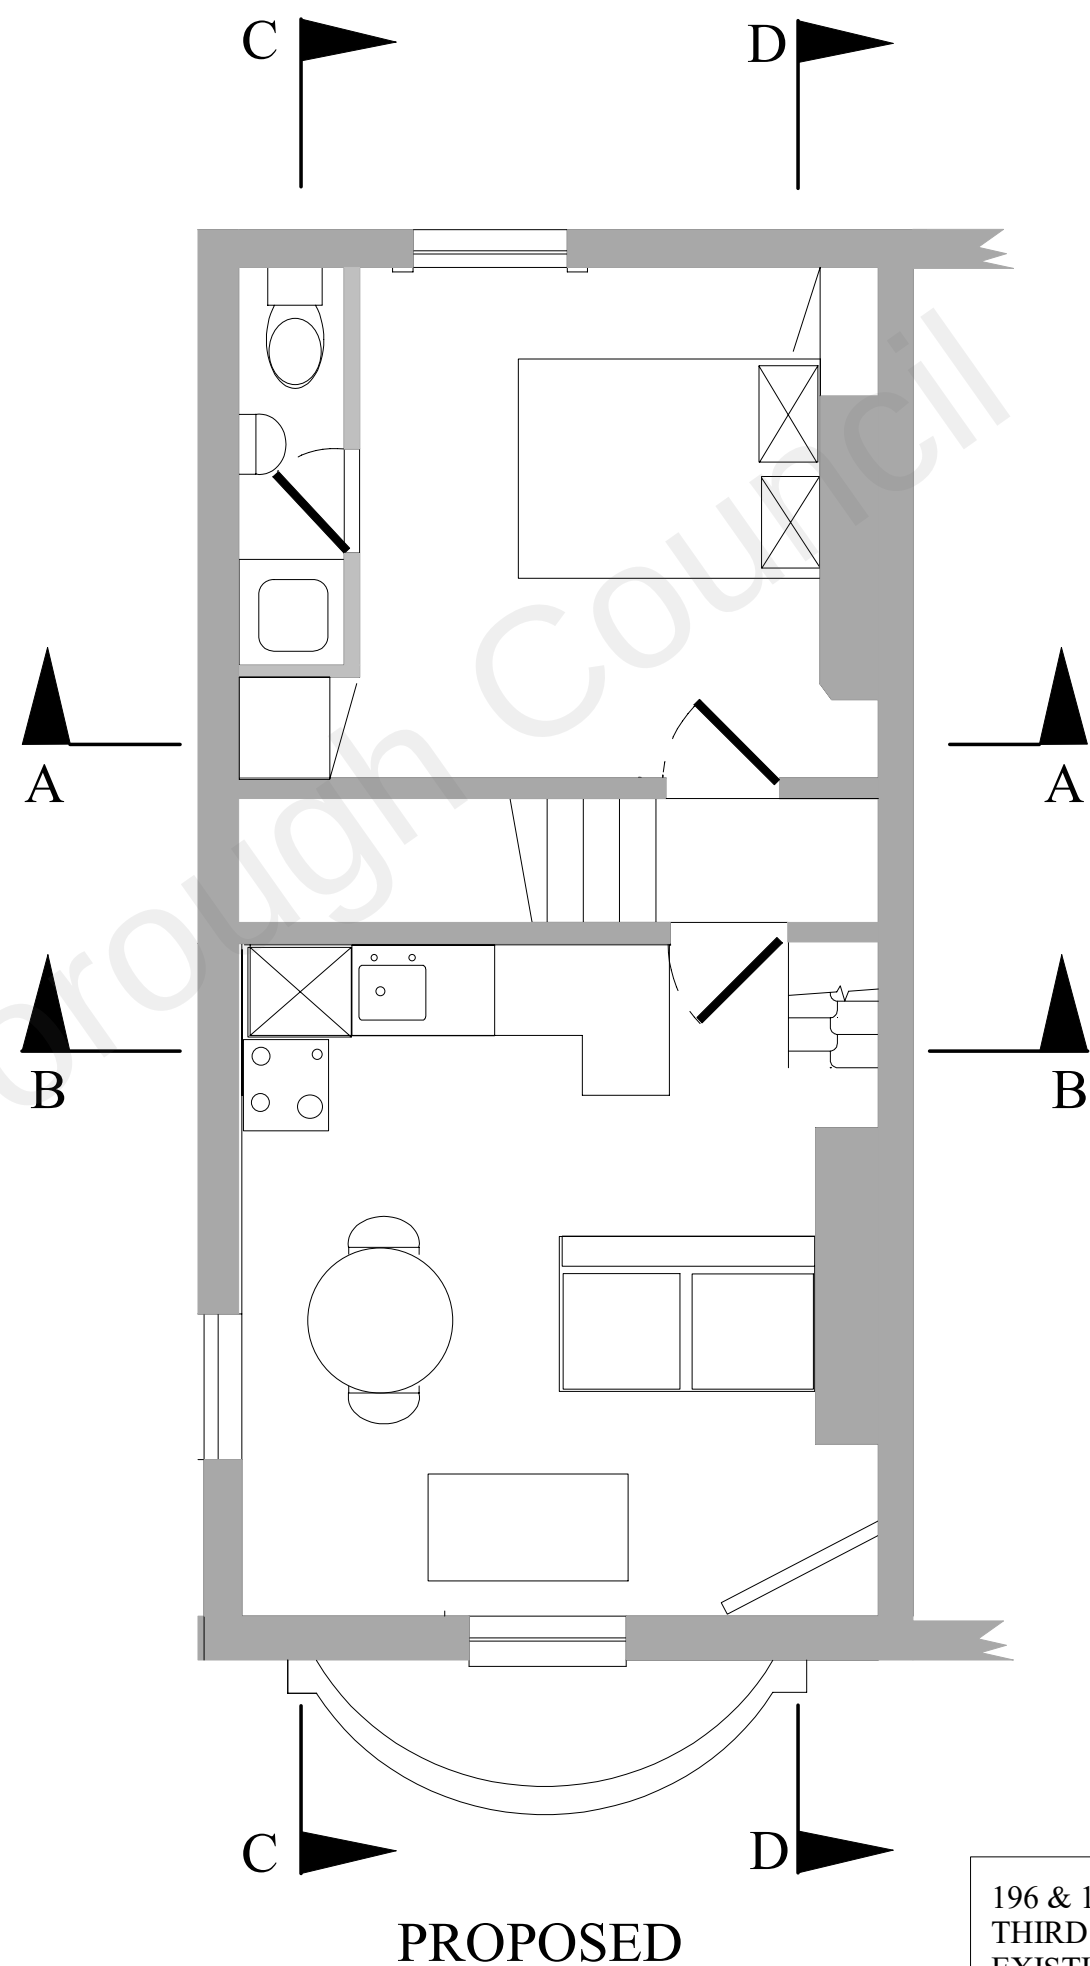


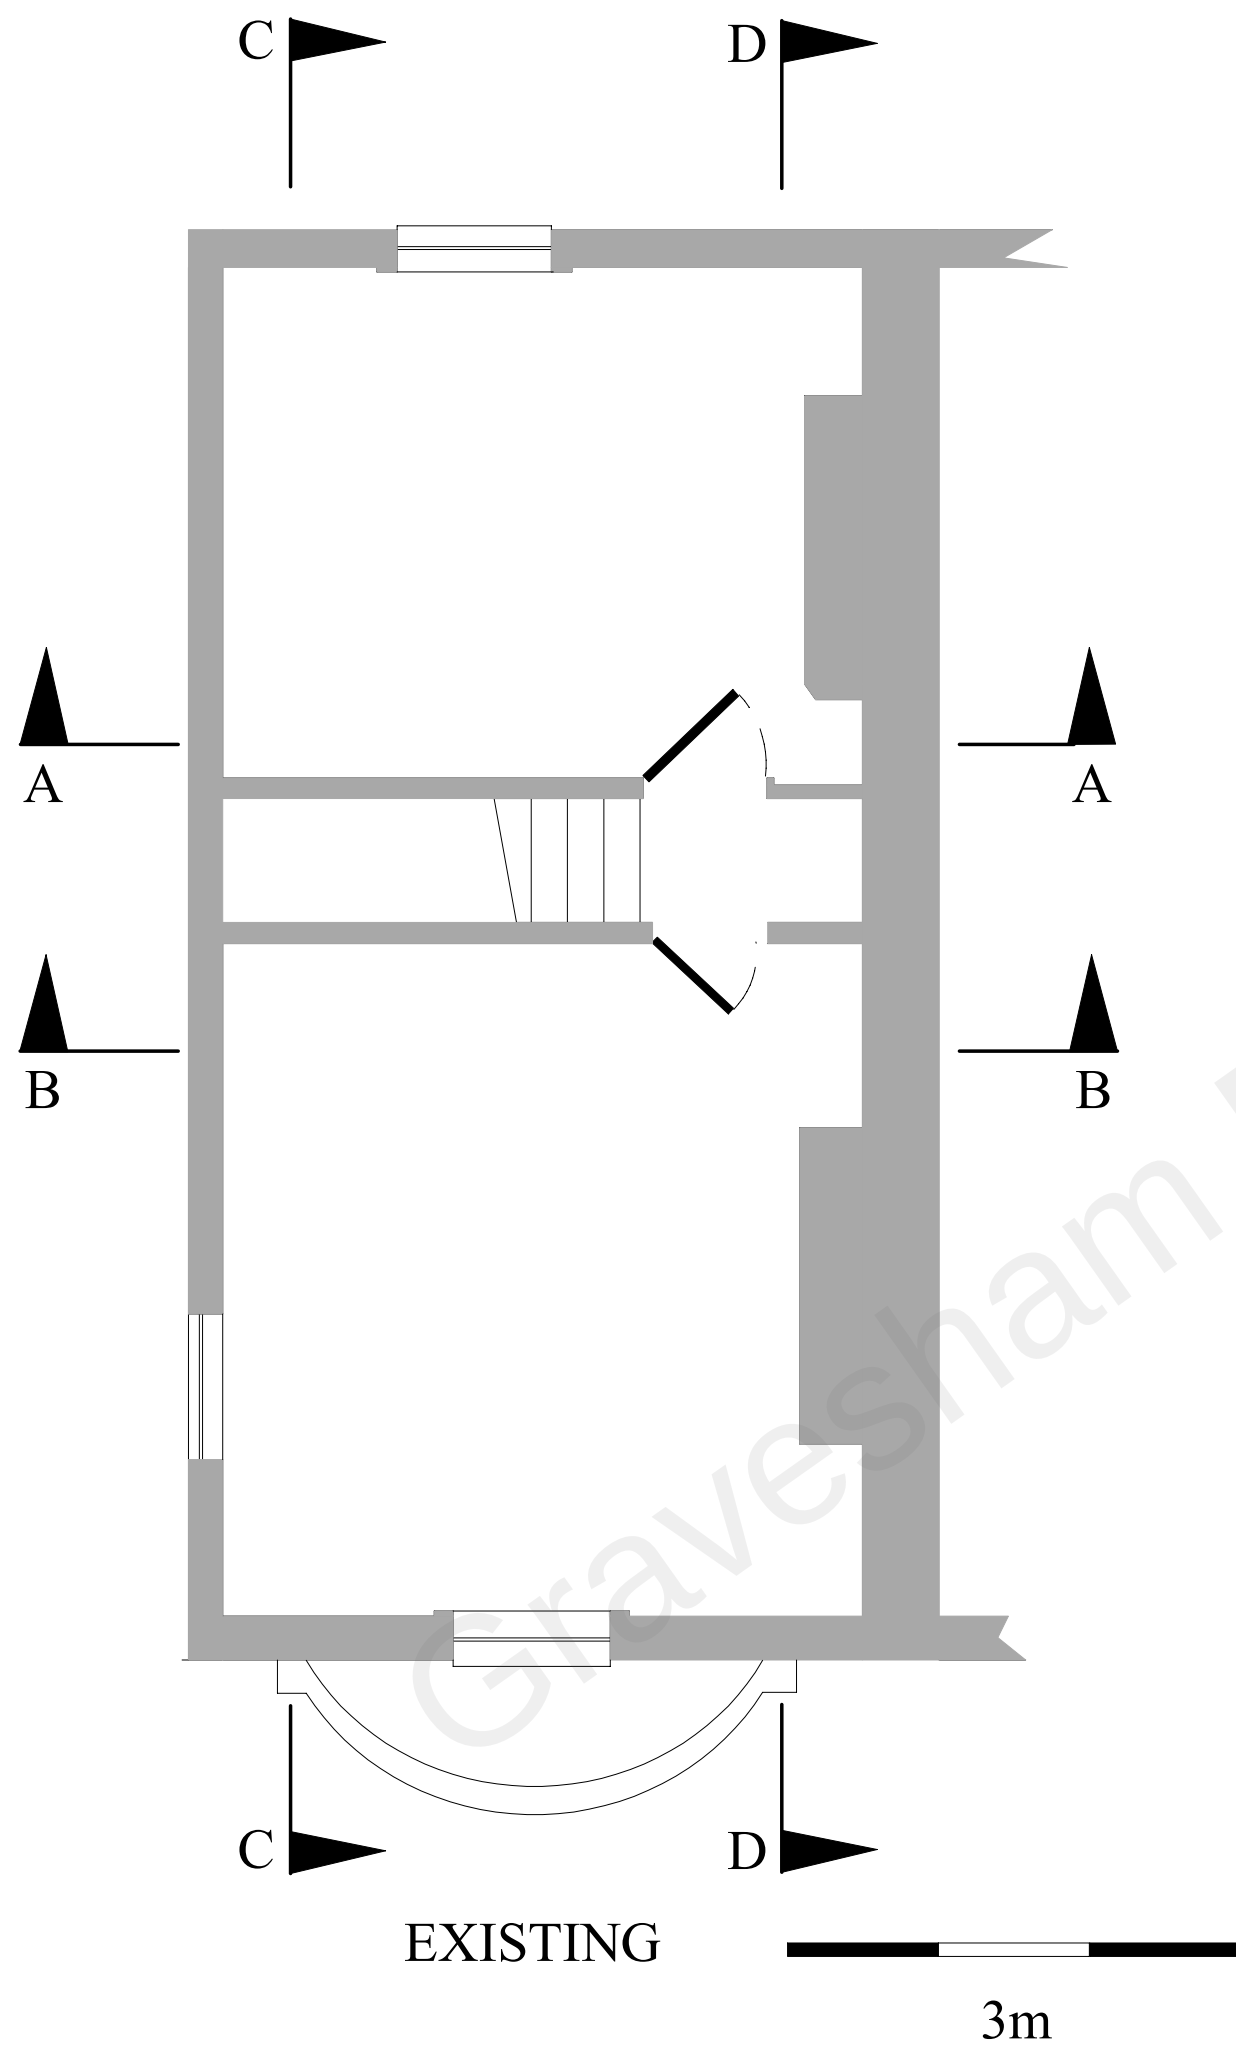

196 & 197 PARROCK STREET		
THIRD FLOOR PLANs		
EXISTING AND PROPOSED		
Scale 1:50@A3		
Drawing Number	Revision	Date
PS 019	0	18/08/22