


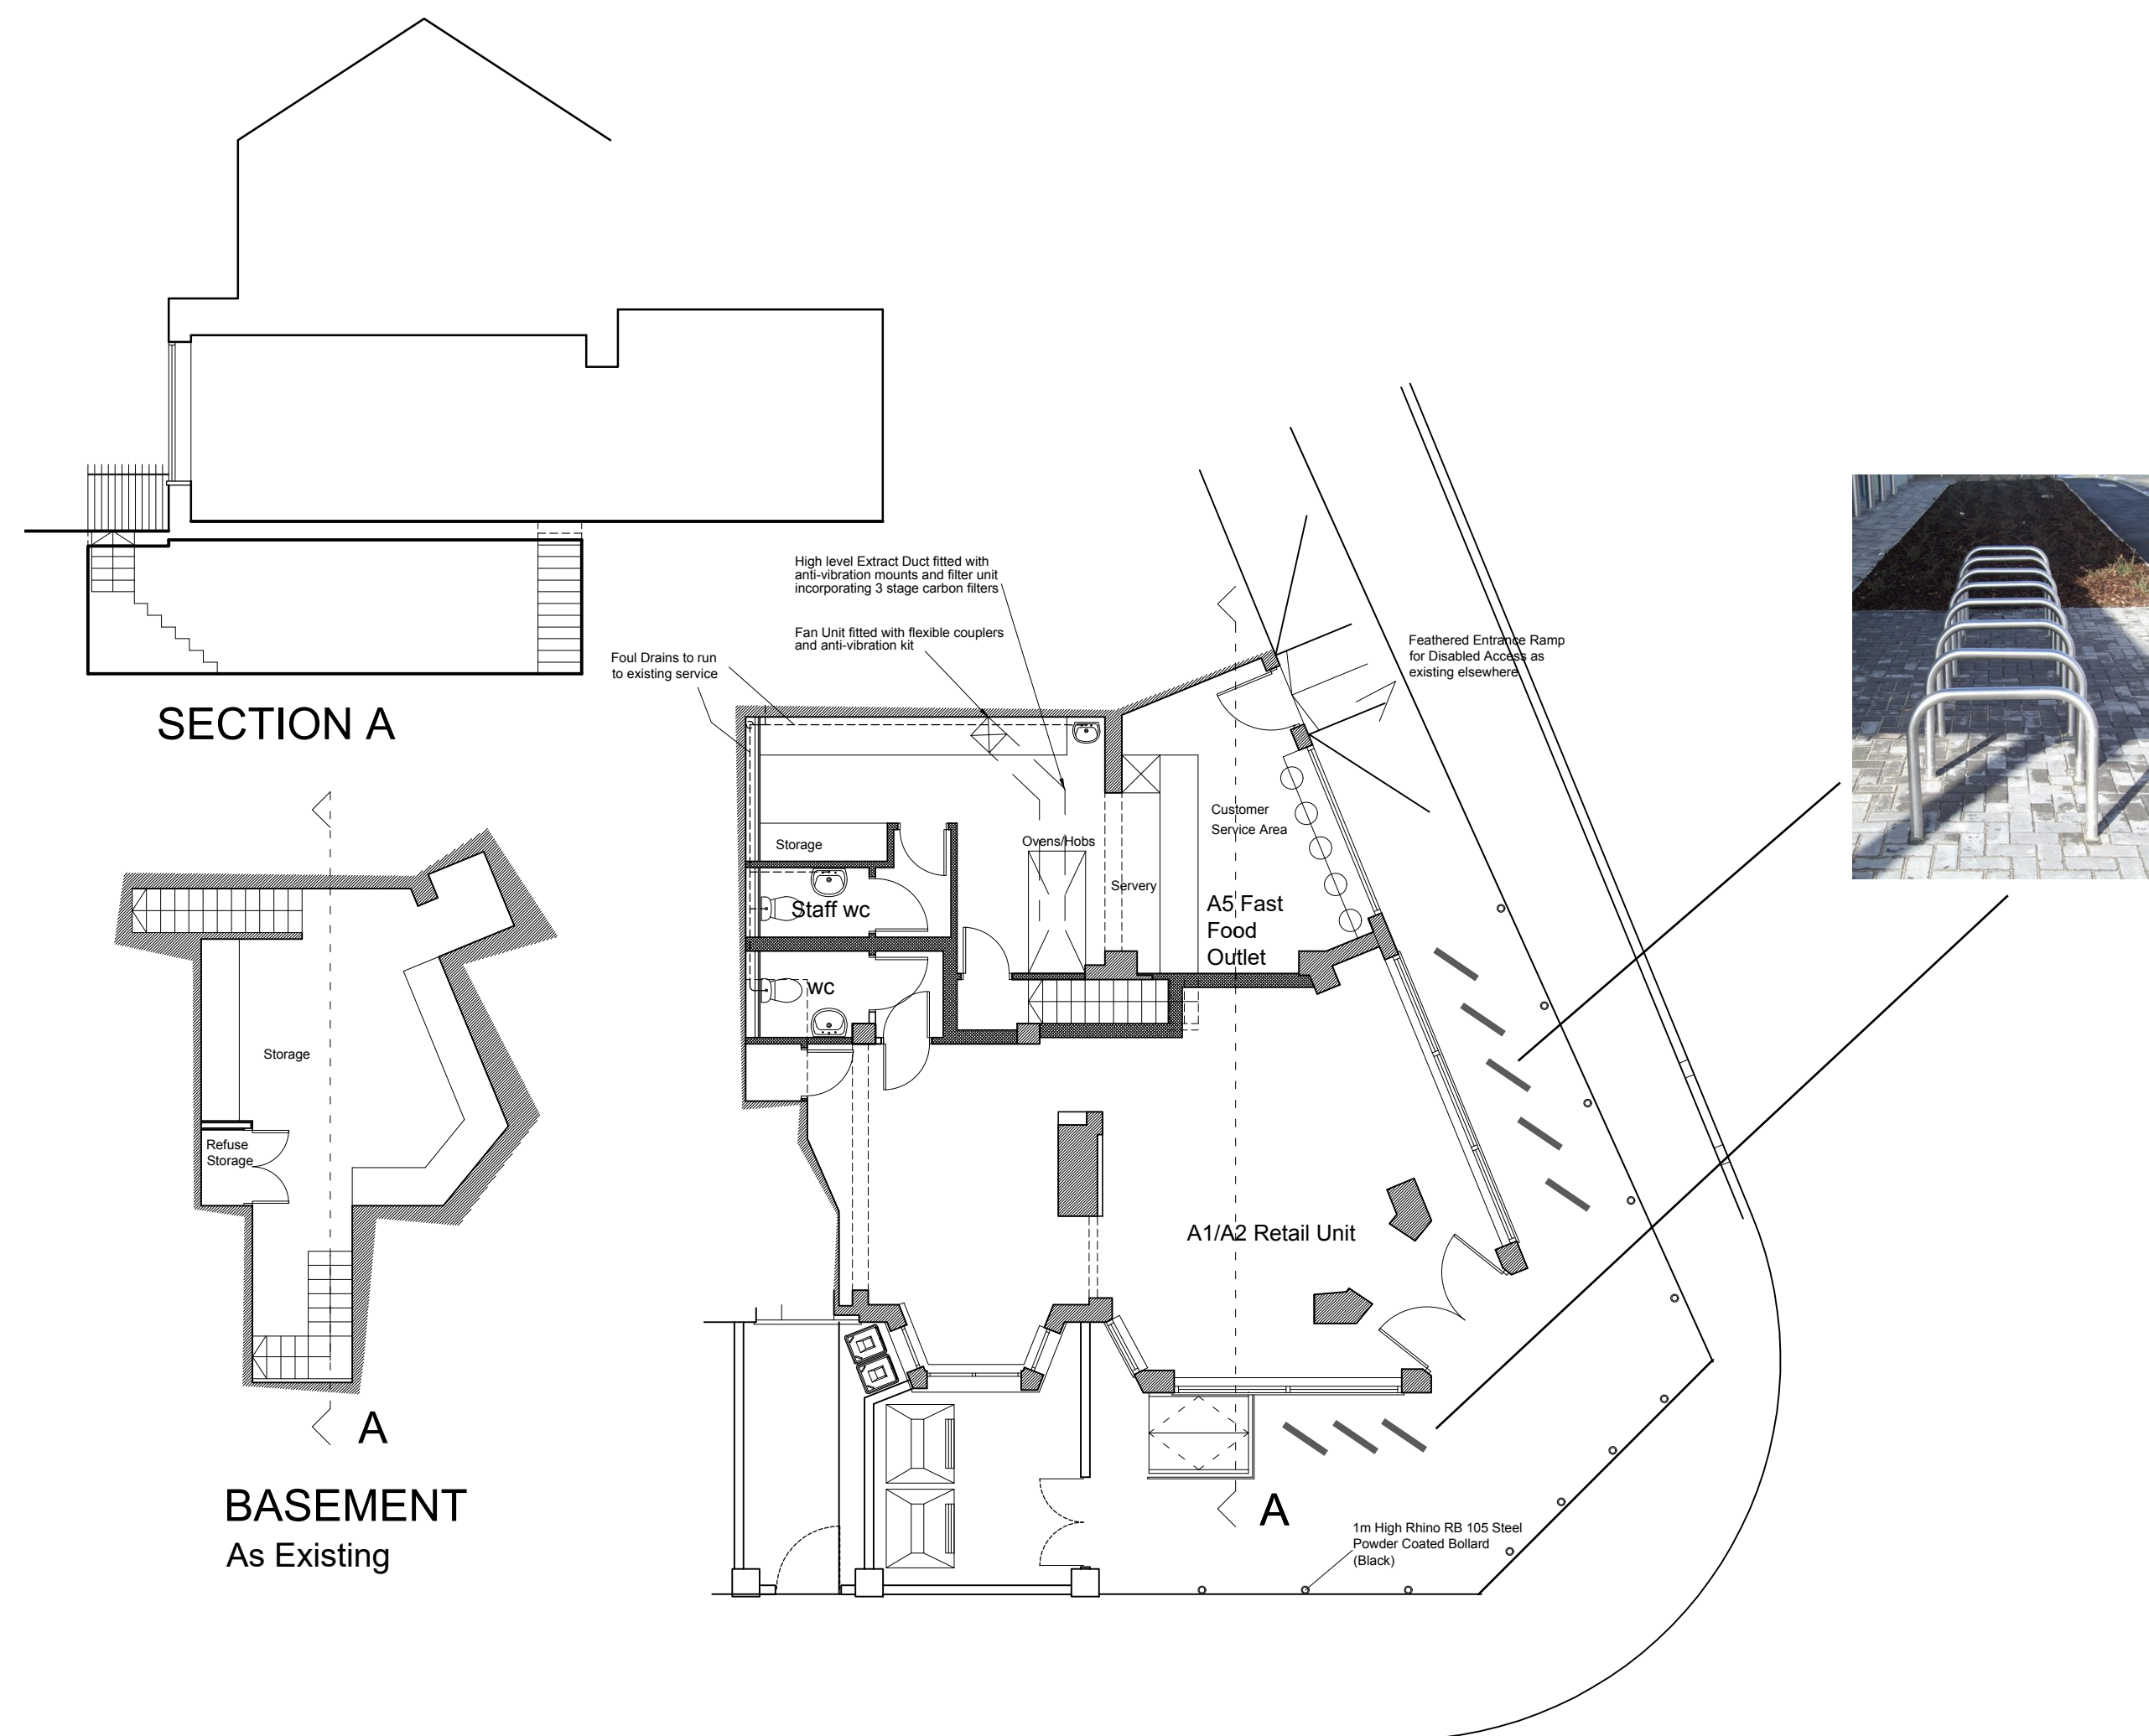


GROUND FLOOR
As Existing




No. 5 Sheffield Cycle Stands
Stainless Steel Brushed Finished (maintenance free)
1m or 1.5m apart and positioned at 45 degrees
Minimum of one suitable charging point for electrical cycles

*Additional stands proposed as the need arises at Singewell Road facing side of the property within the highlighted area

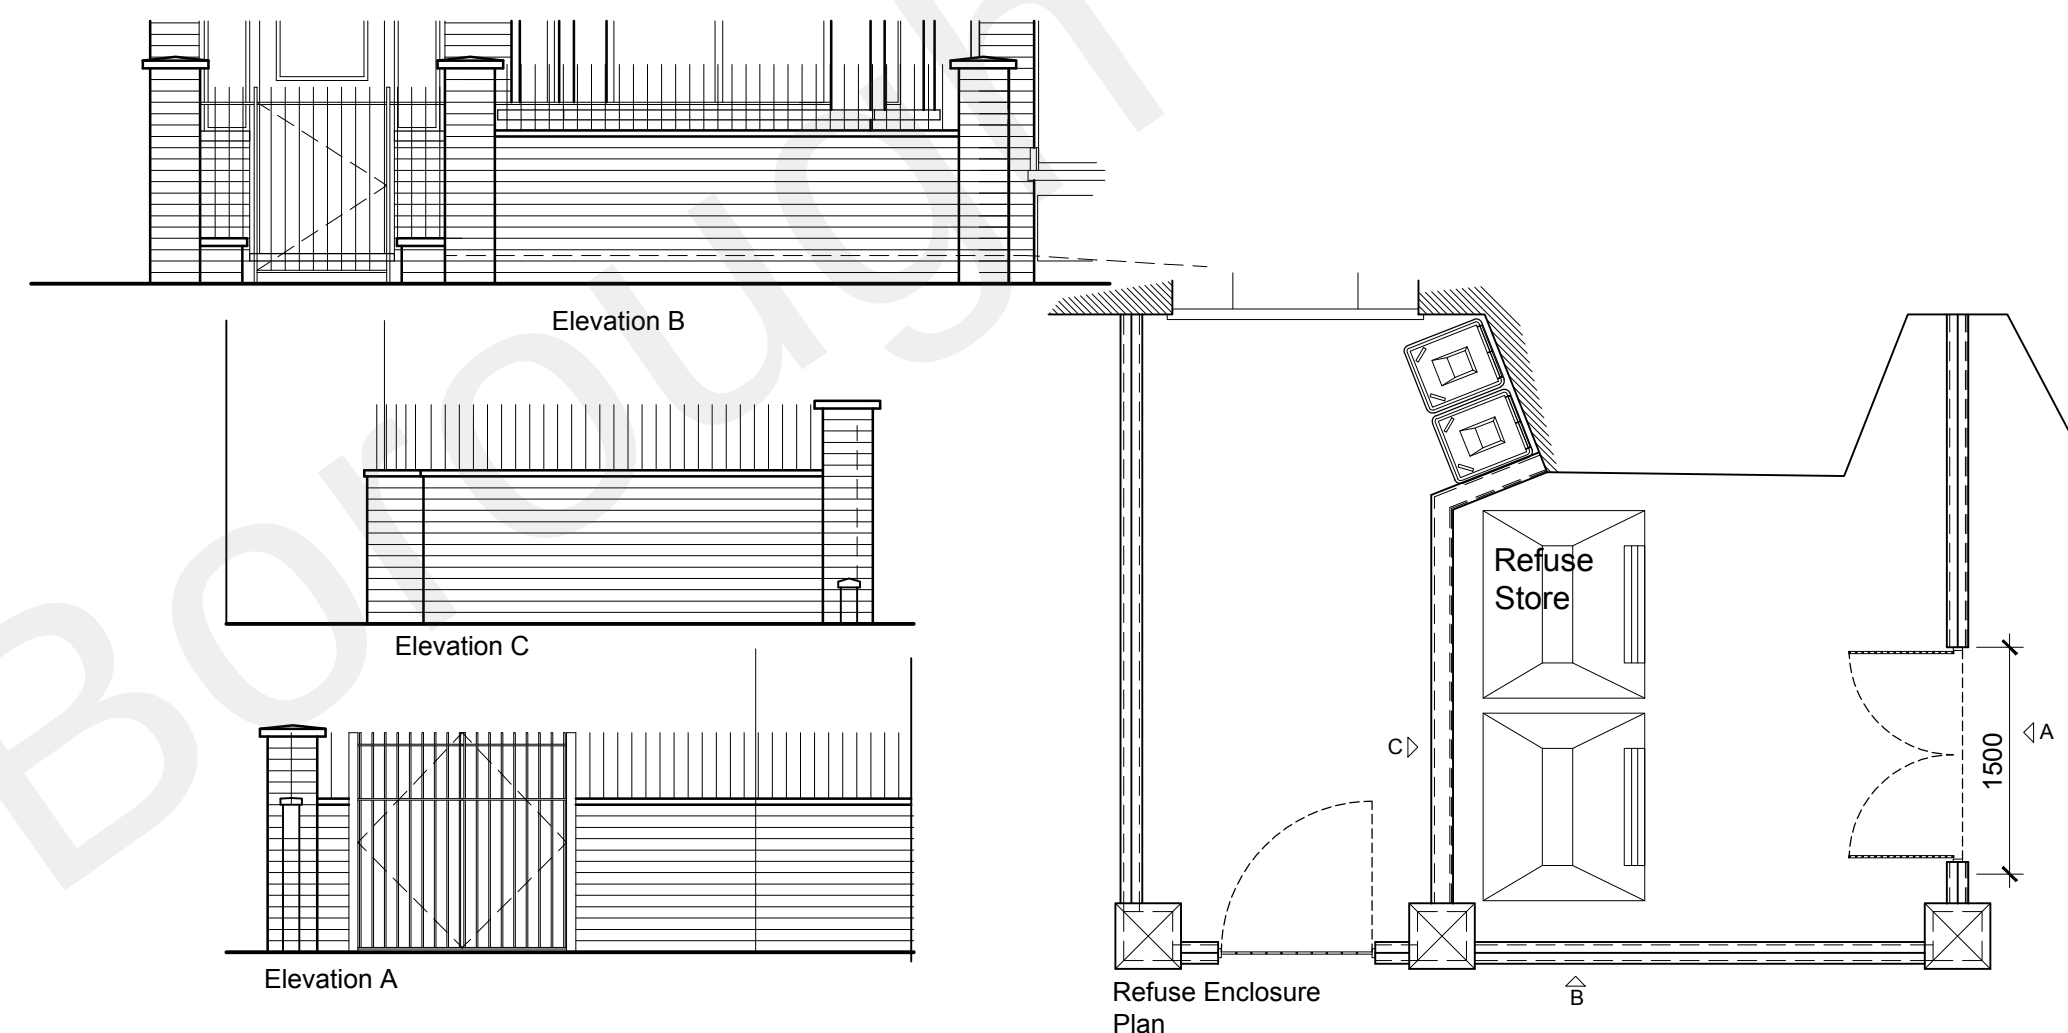

REFUSE ENCLOSURE
As Existing

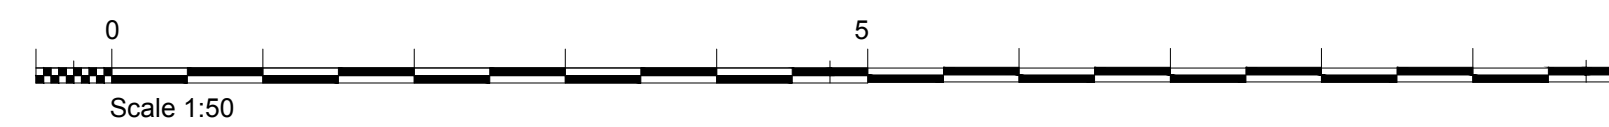


Singlewell Road Elevation
As Existing



The charging point will accommodate a minimum current of 13 ampere via
Rolec EV WallPod Ready Charging Station with 13A Socket
Wall mounted 1 metre from ground level



Cross Lane East Elevation
As Existing

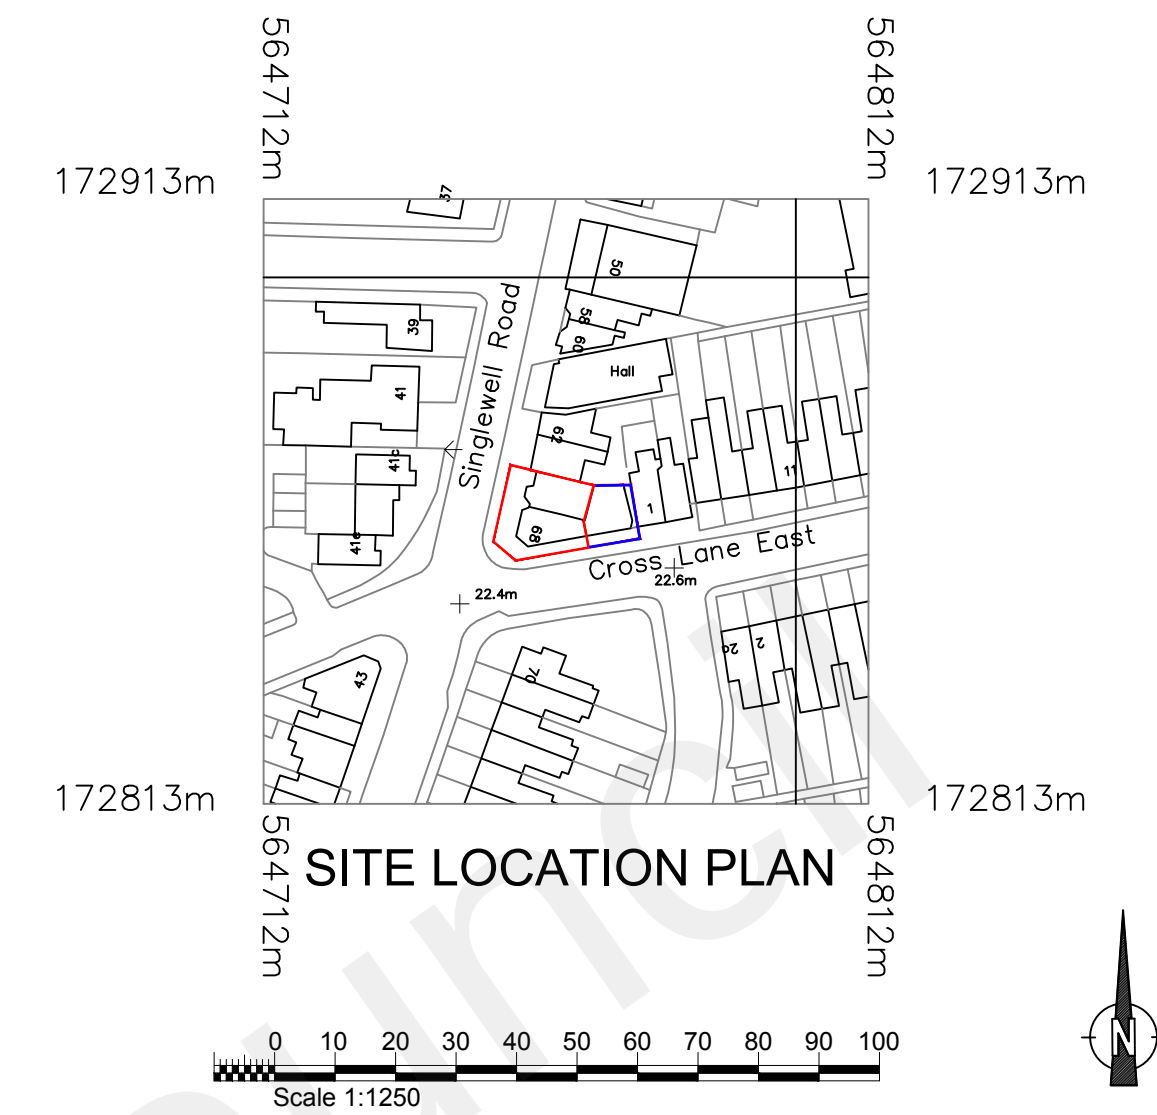

SITE LOCATION PLAN

Project Name & Address
**66-68 SINGLEWELL RD
GRAVESEND
DA11 7PW**

Client Name
MR G DHINSA

Drawing Title
**Site Location Plan,
Sections, Elevations and
Refuse Storage Areas -
As Proposed**

Scale	Date
As Shown @A1	11/08/2021
Drawing No.	Revision
04	E