



Existing Floor Plan (1:100)

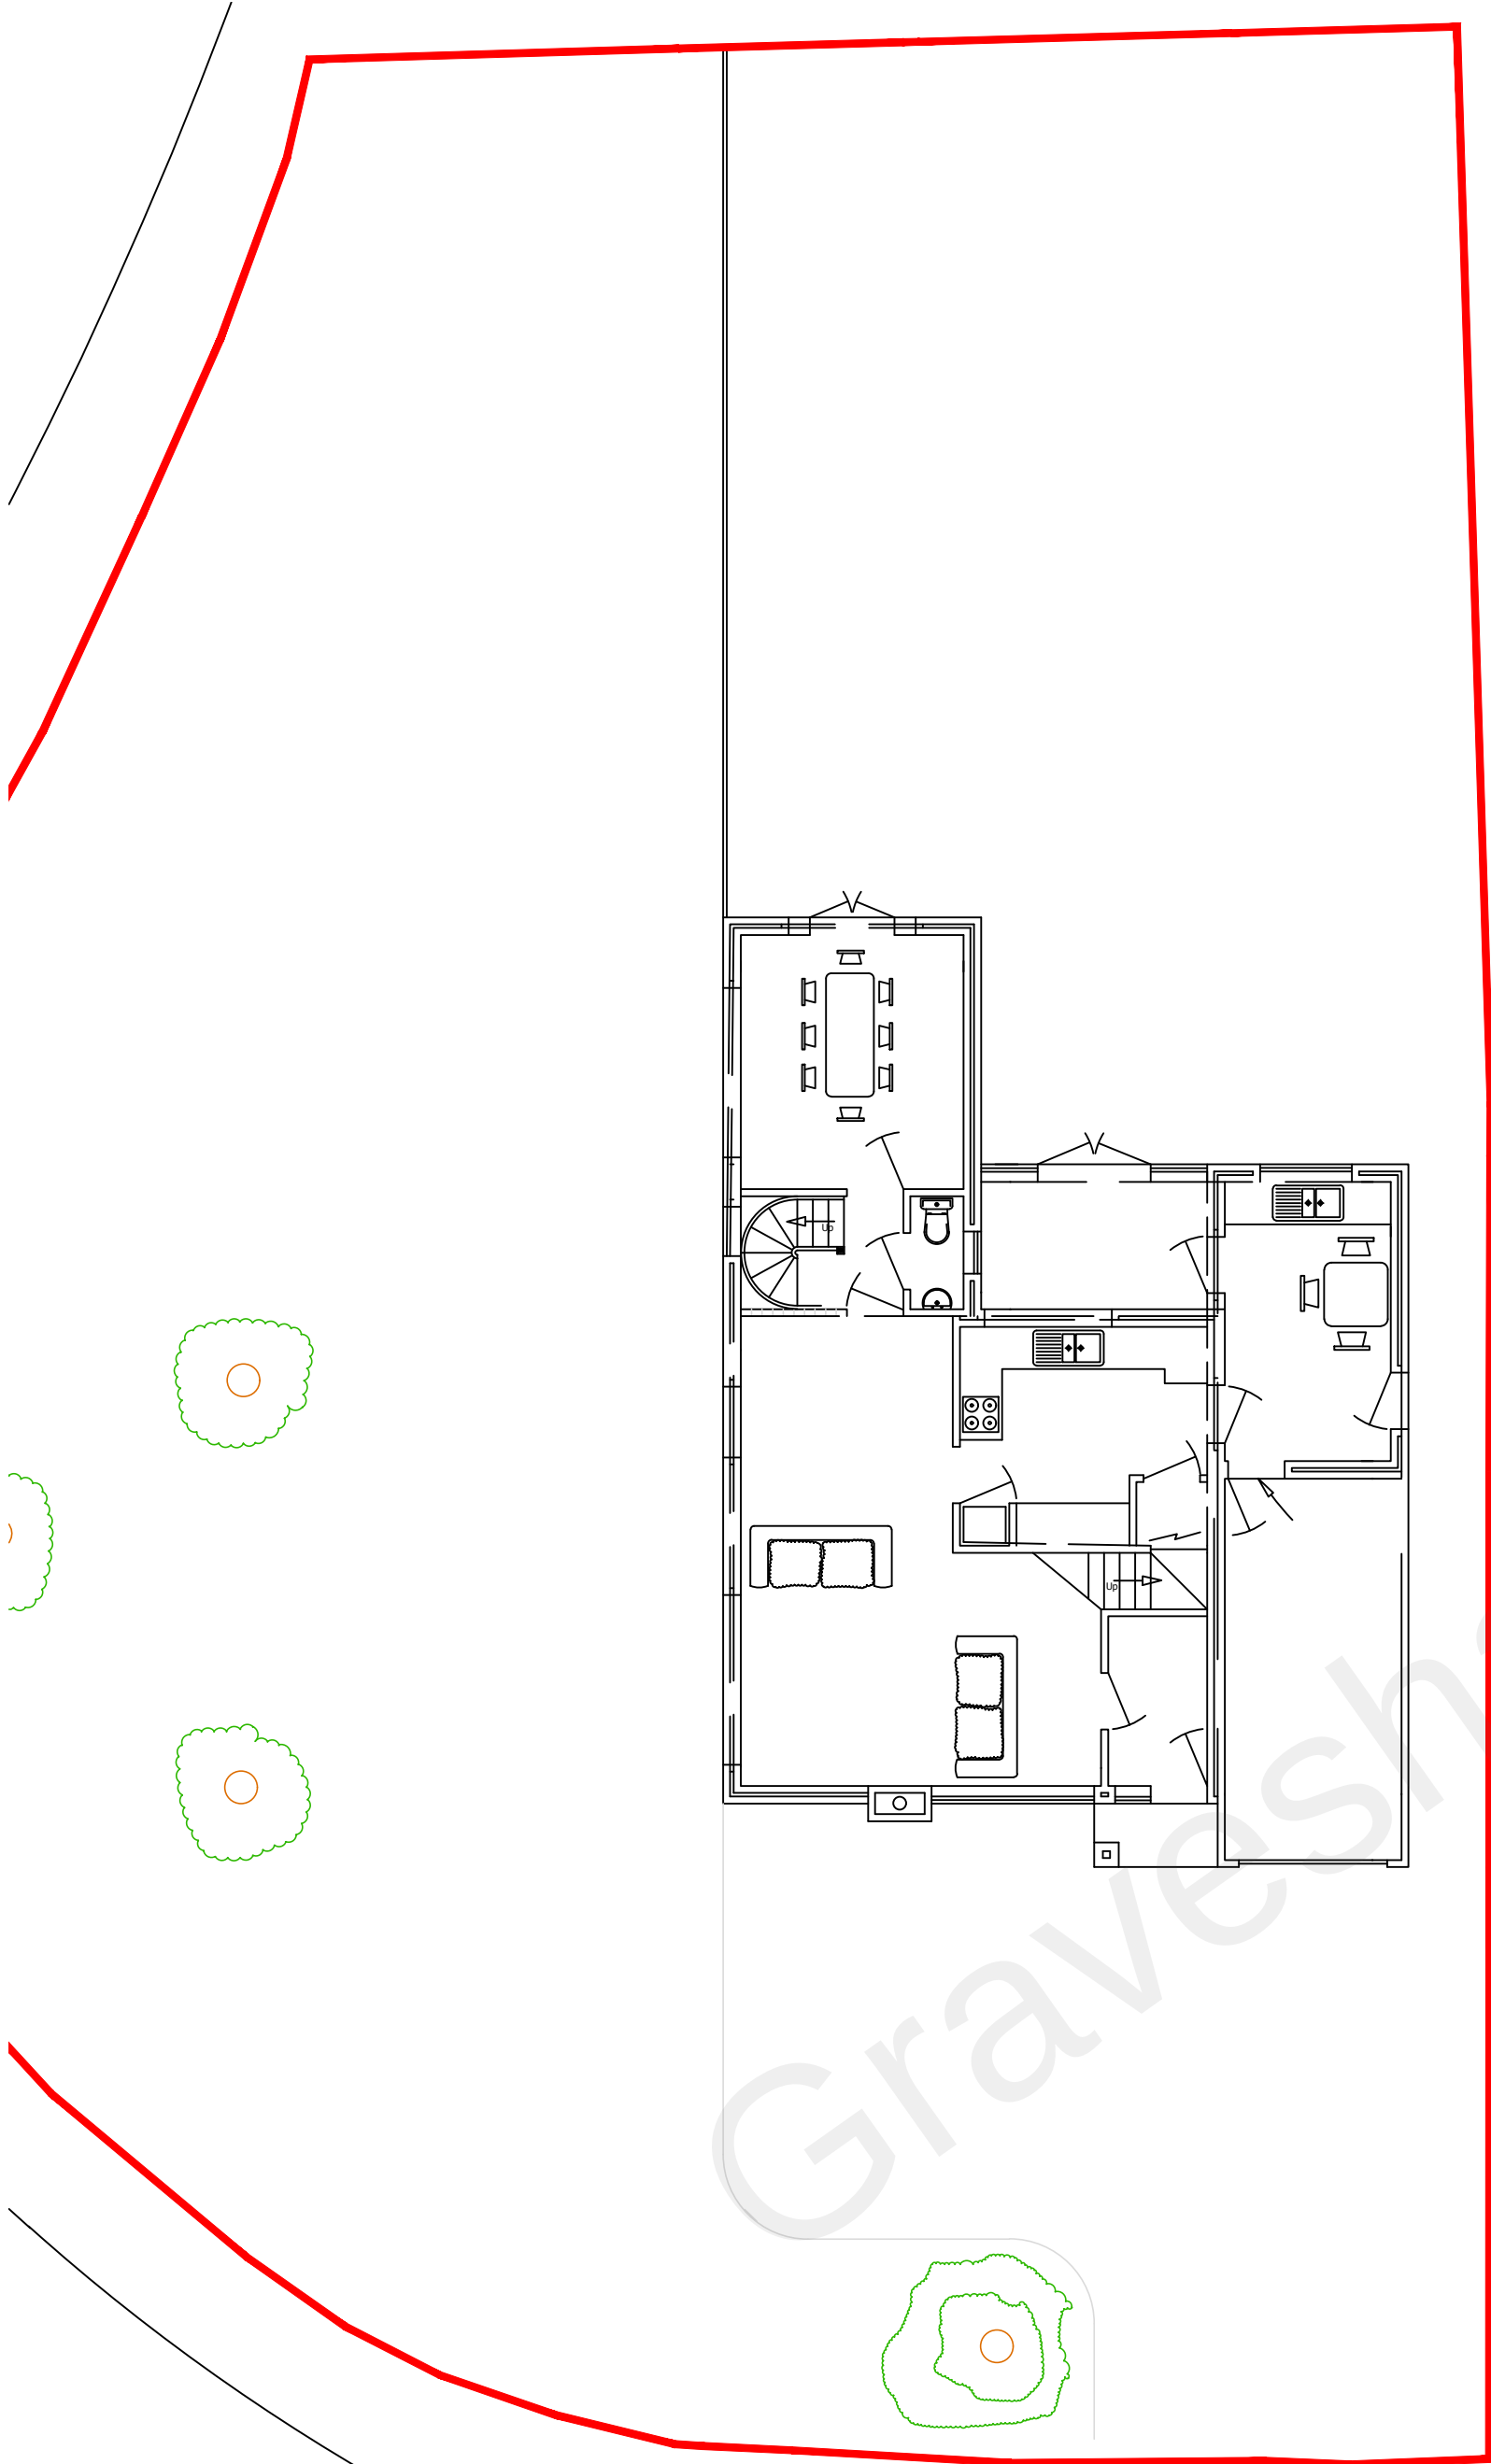

Proposed Floor Plan (1:100)

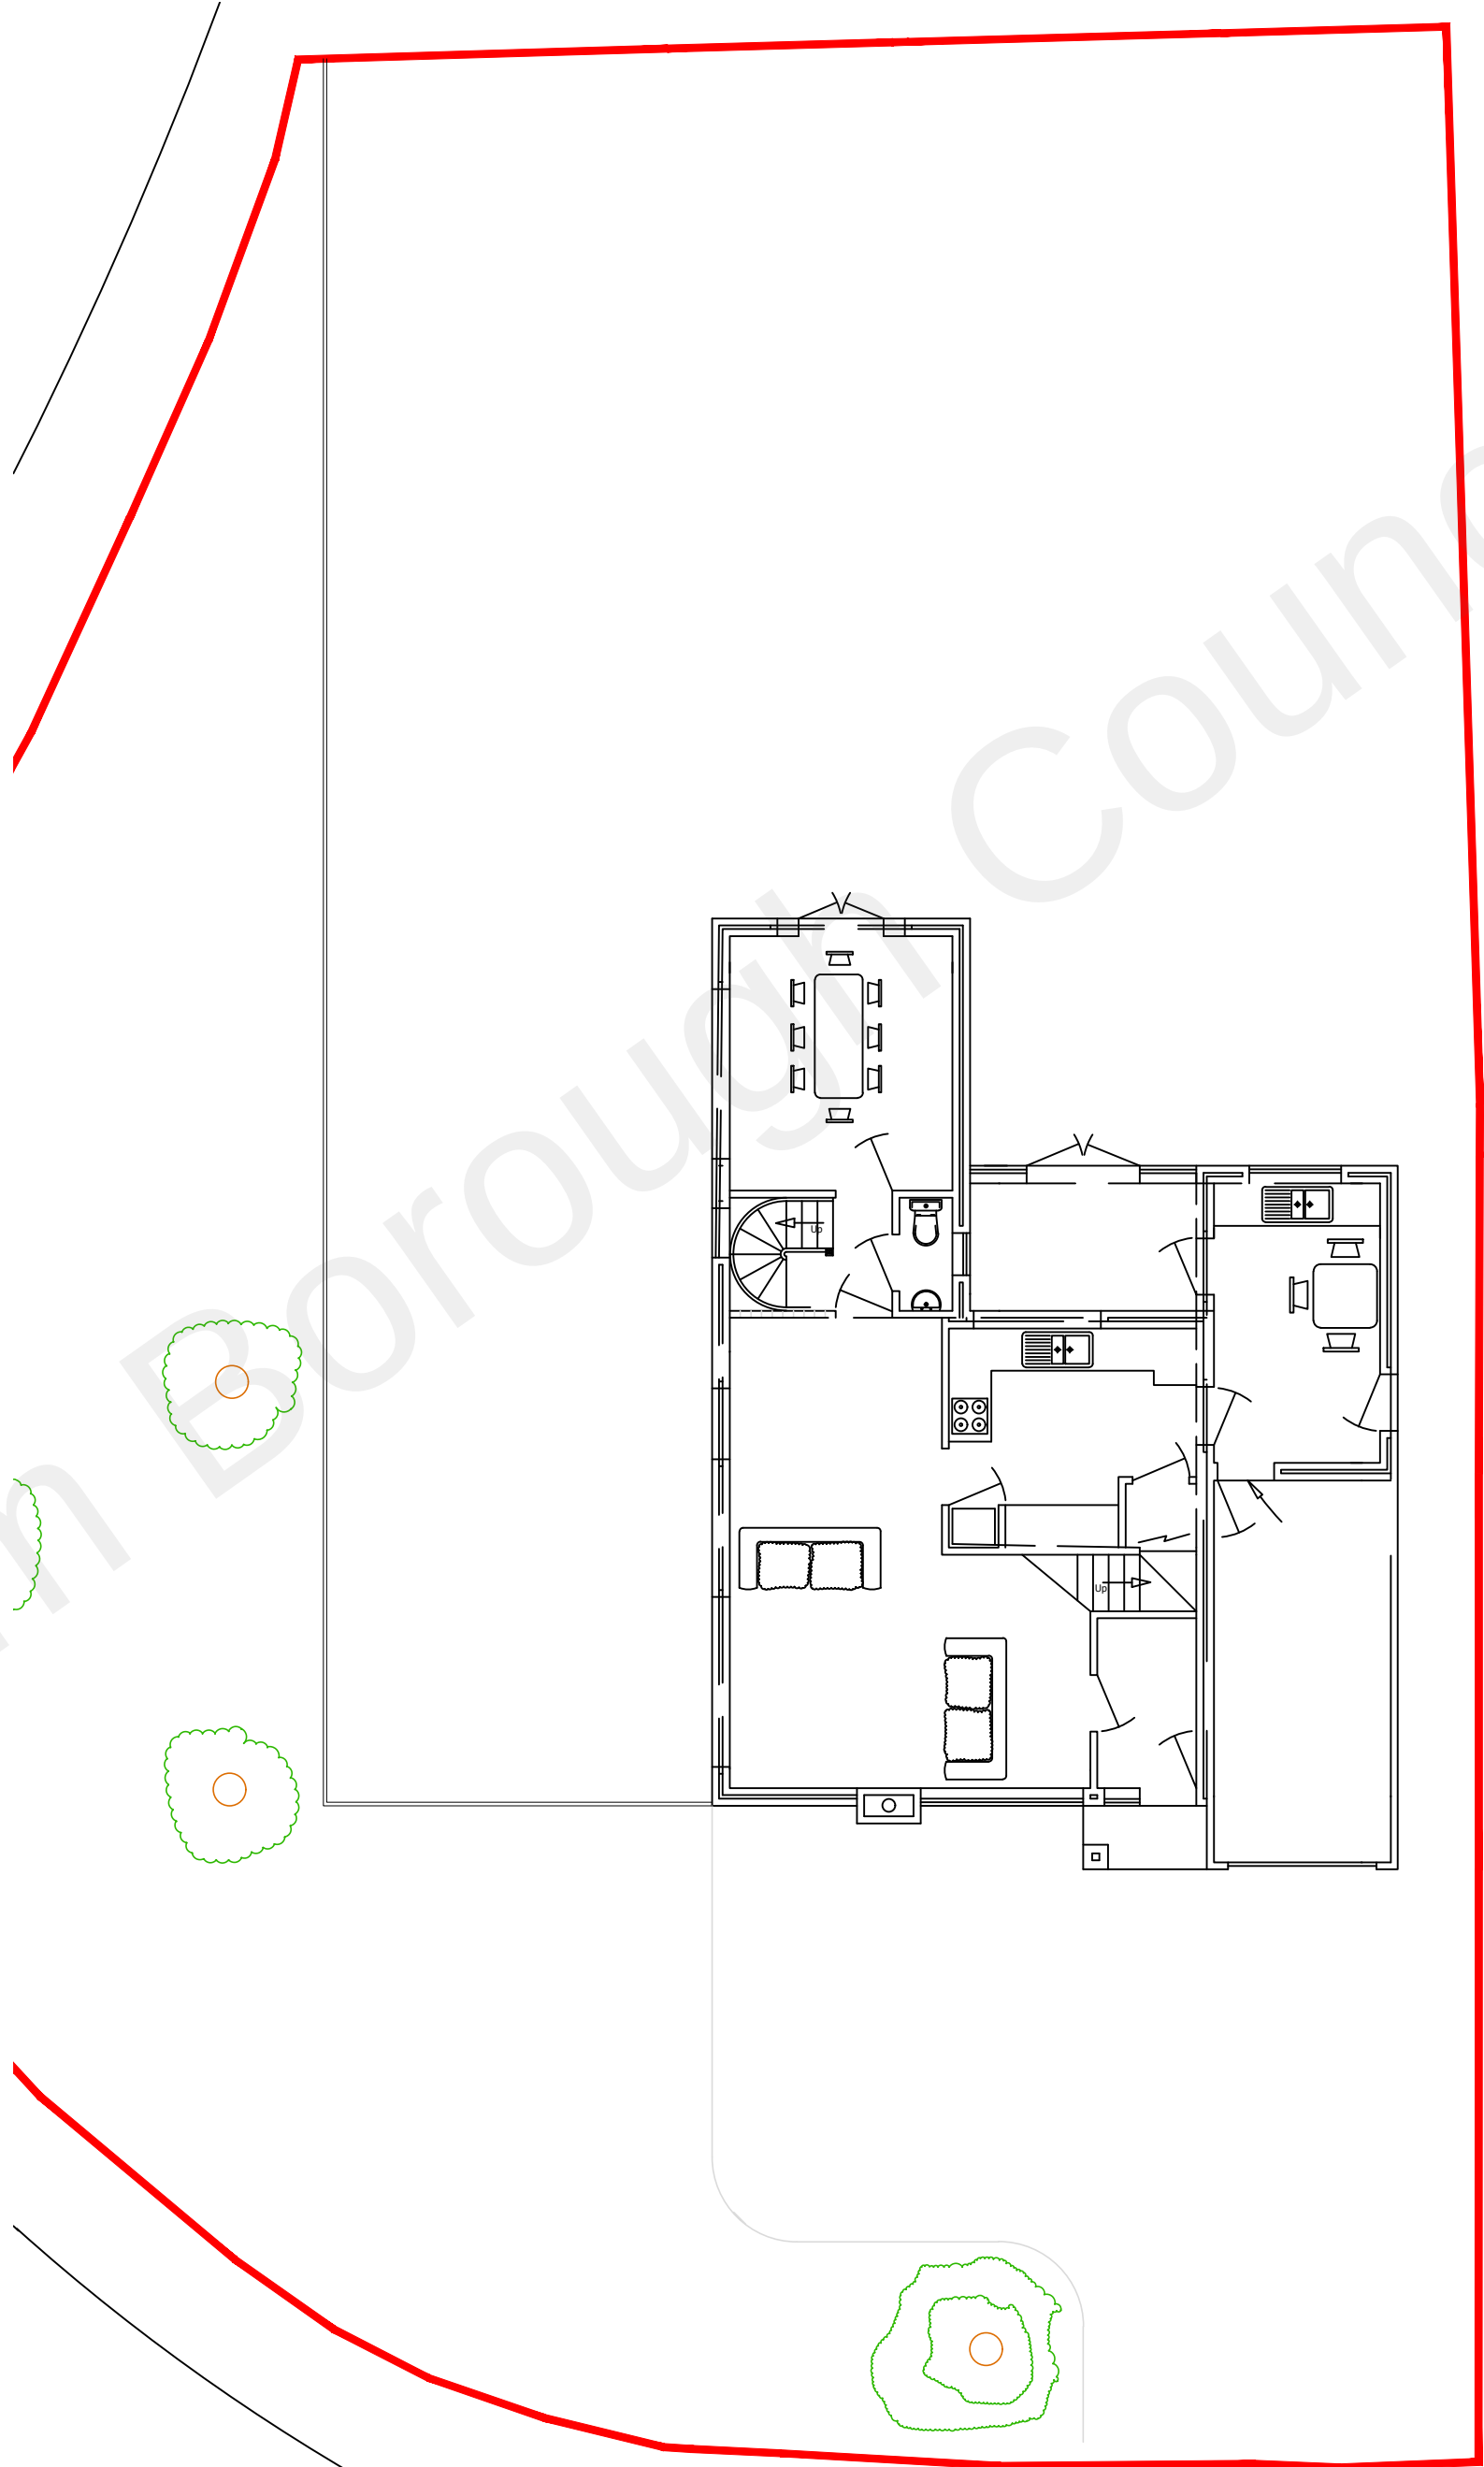

Notes:

- Do not scale from this drawing.
- All dimensions to be verified on site and is in mm.
- Builder to verify all dimensions, heights and levels prior to commencement of work.
- All documents shall be checked to ensure that they are compatible by the contractor before construction commences. In the event of apparent ambiguity or contradiction the engineer and/ or architect shall be notified immediately.
- The contractor in preparing his estimate shall visit the site and acquaint himself with the problems involved .
- The contractor shall issue all statutory notices to the local Authority during progress and completion of works.

REV:	DESCRIPTION:	BY:	DATE:
STATUS:			
PLANNING BARRON EDWARDS STERLING Whitehall Place 47 The Terrace, Gravesend, Kent DA12 2DL 01474 247 787 info@barronedwards.co.uk www.barronedwards.co.uk			
SITE: 1 Warwick Avenue Meopham Gravesend DA13 0PJ			
TITLE: Existing and Proposed Floor Plans --- ---			
SCALE AT A2: 1:100	DATE: 10.11.2022	DRAWN: HE	
PROJECT NO: 221104	DRAWING NO: 002	REVISION: A	