


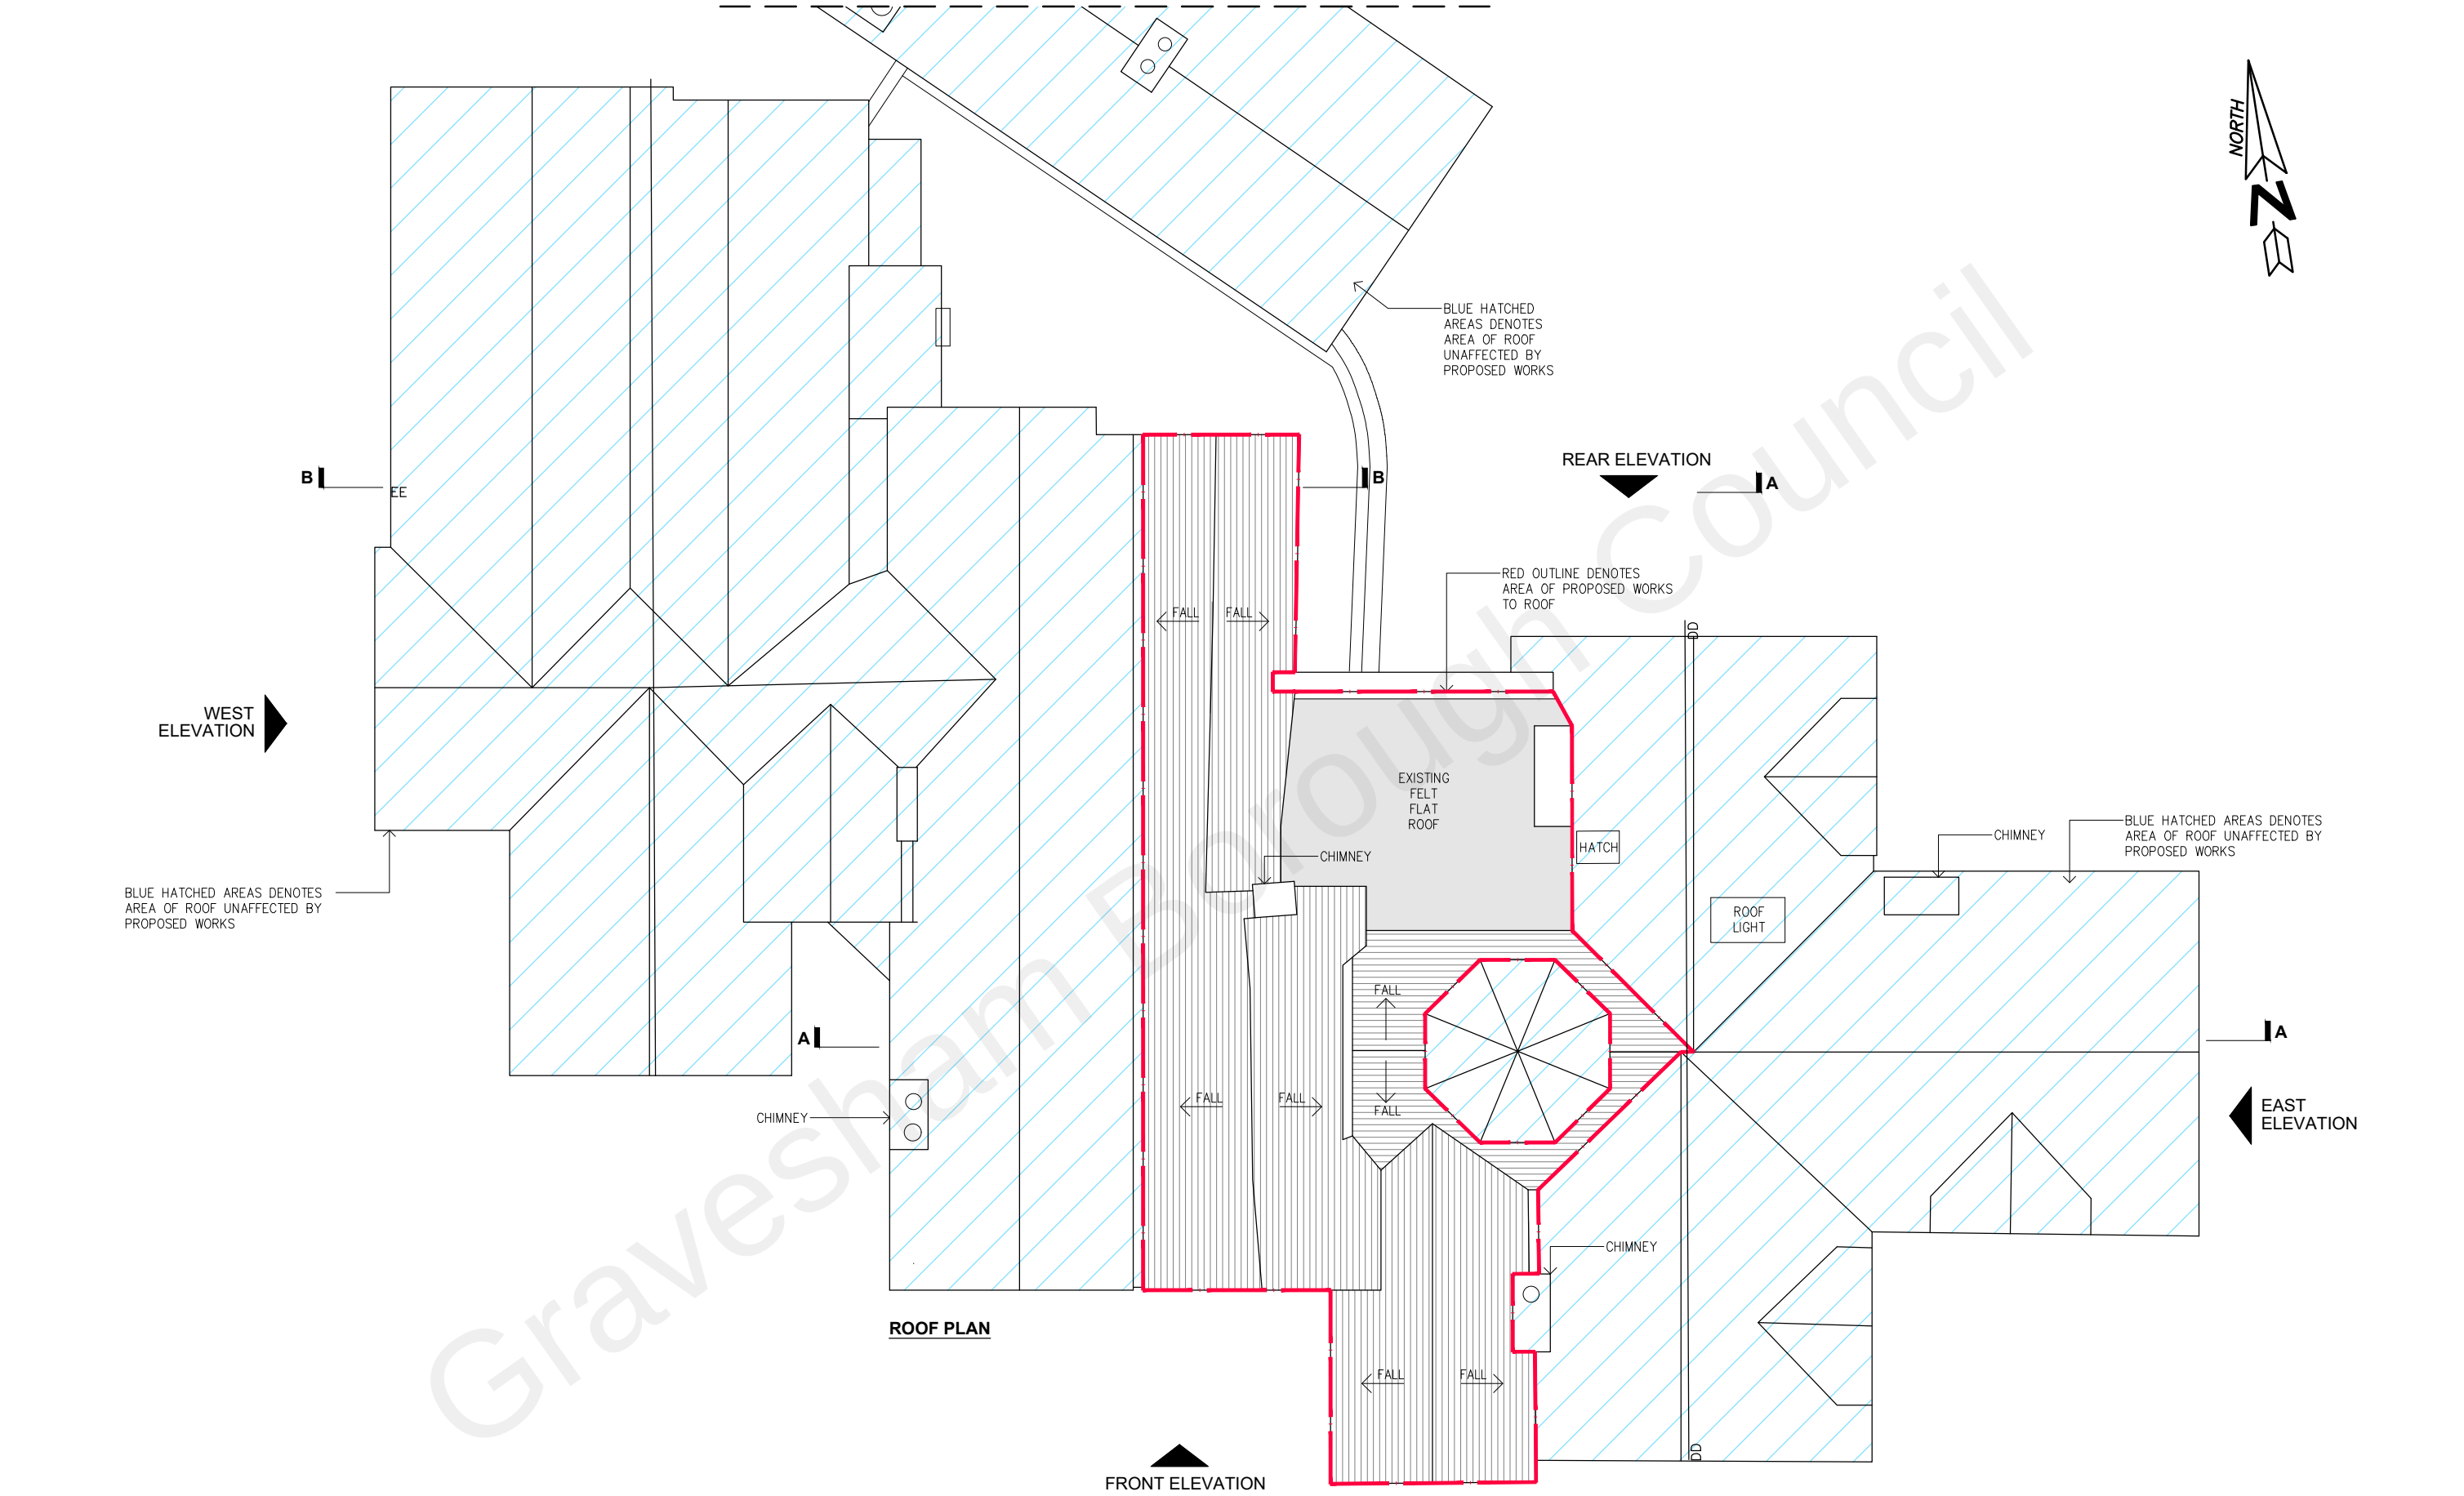

GENERAL NOTES:

Do not scale: use given dimensions only. All setting out to be verified on site and any discrepancies notified to the Architect.

NOTES

0

5m

10m

rev.	date	by	description

DATE	OCT 2022	STATUS		PLANNING	
SCALE	1:100 @ A3	DRAWING	ROOF PLAN	DWG NO.	100
				REV.	
DRAWN BY	JO	CLIENT	Mr. MINESH & RETIN PATEL		

PROJECT	29 CLARENCE PLACE, DA12 1LD	JOB NO.	415
---------	-----------------------------	---------	-----

bla architects

ARCHITECTURE • INTERIOR DESIGN • PROJECT MANAGEMENT

Studio 6, Rosebery House, 70 Rosebery Avenue London EC1R 4RR
tel: 0207 278 1945 mail@bla-architects.com www.bla-architects.com