



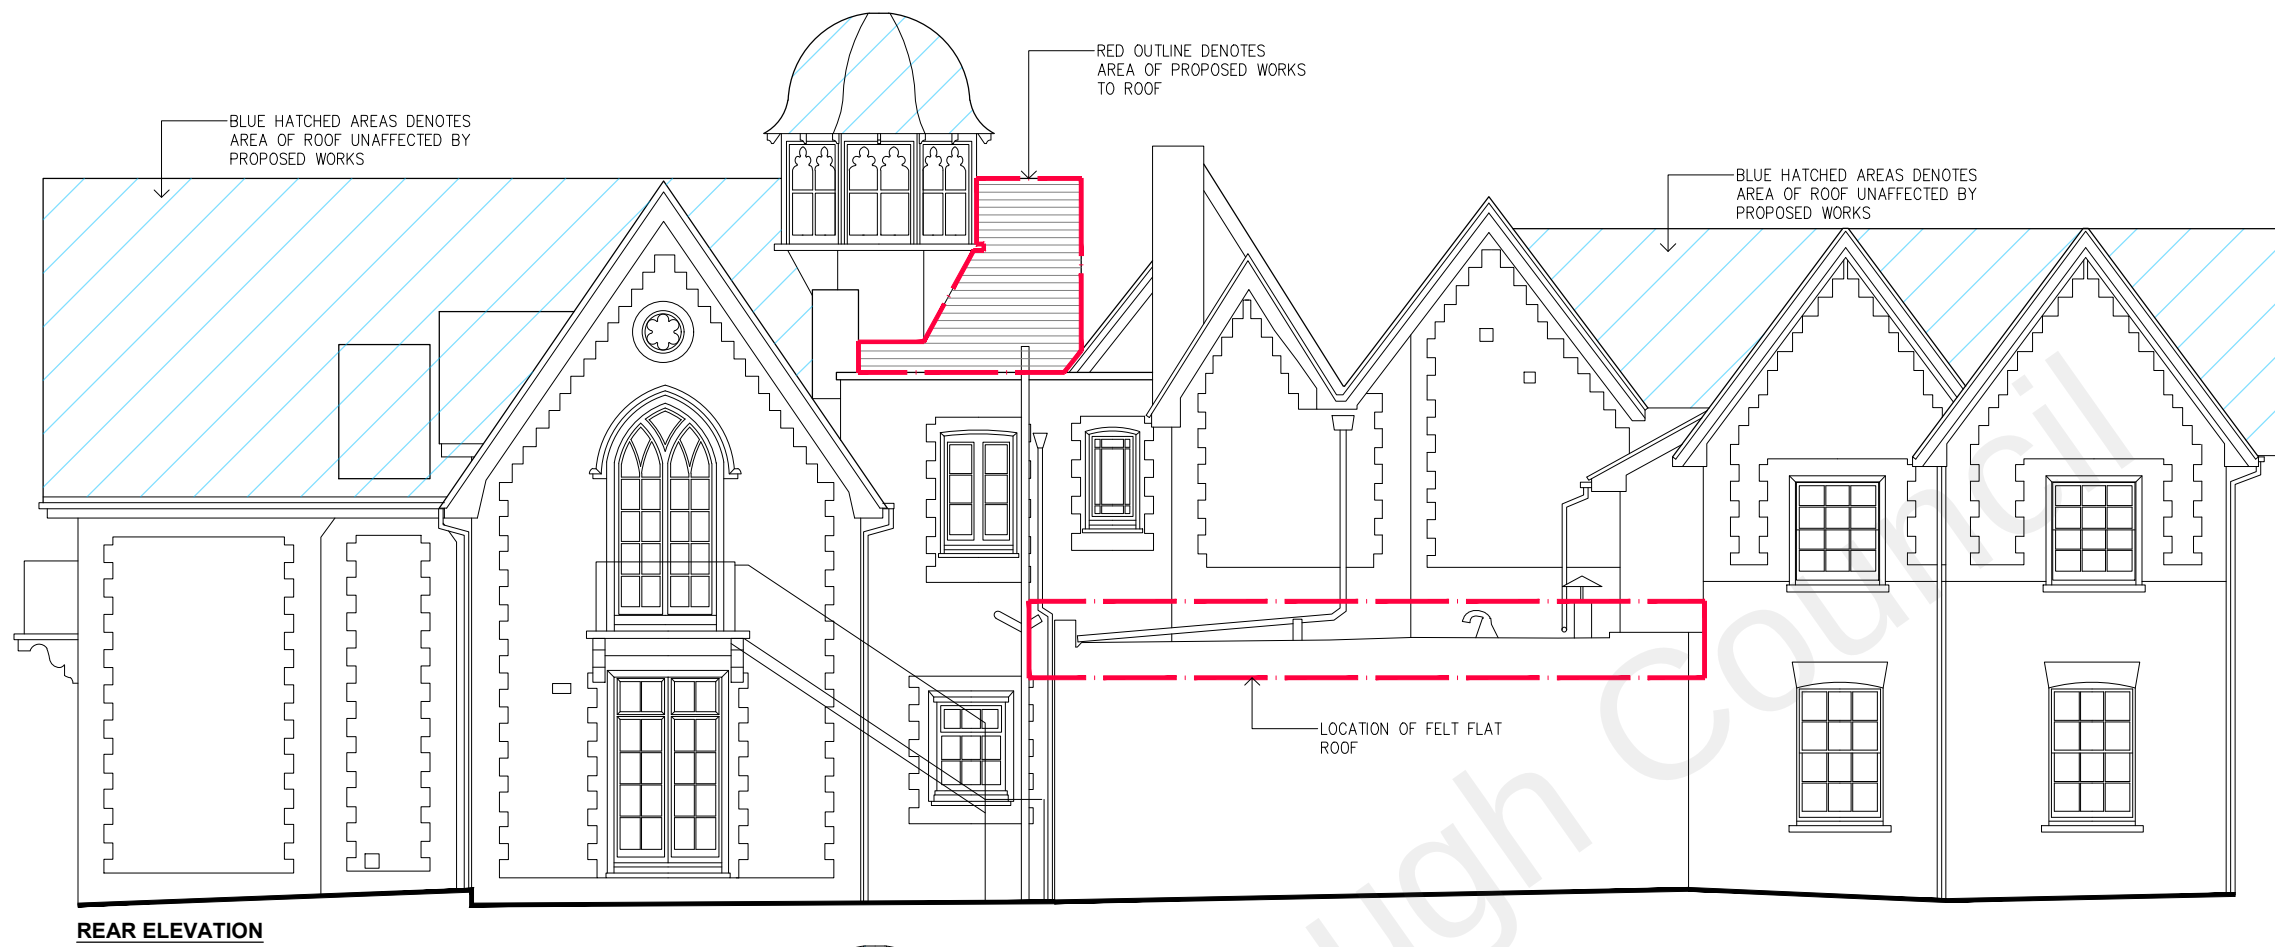

REAR ELEVATION

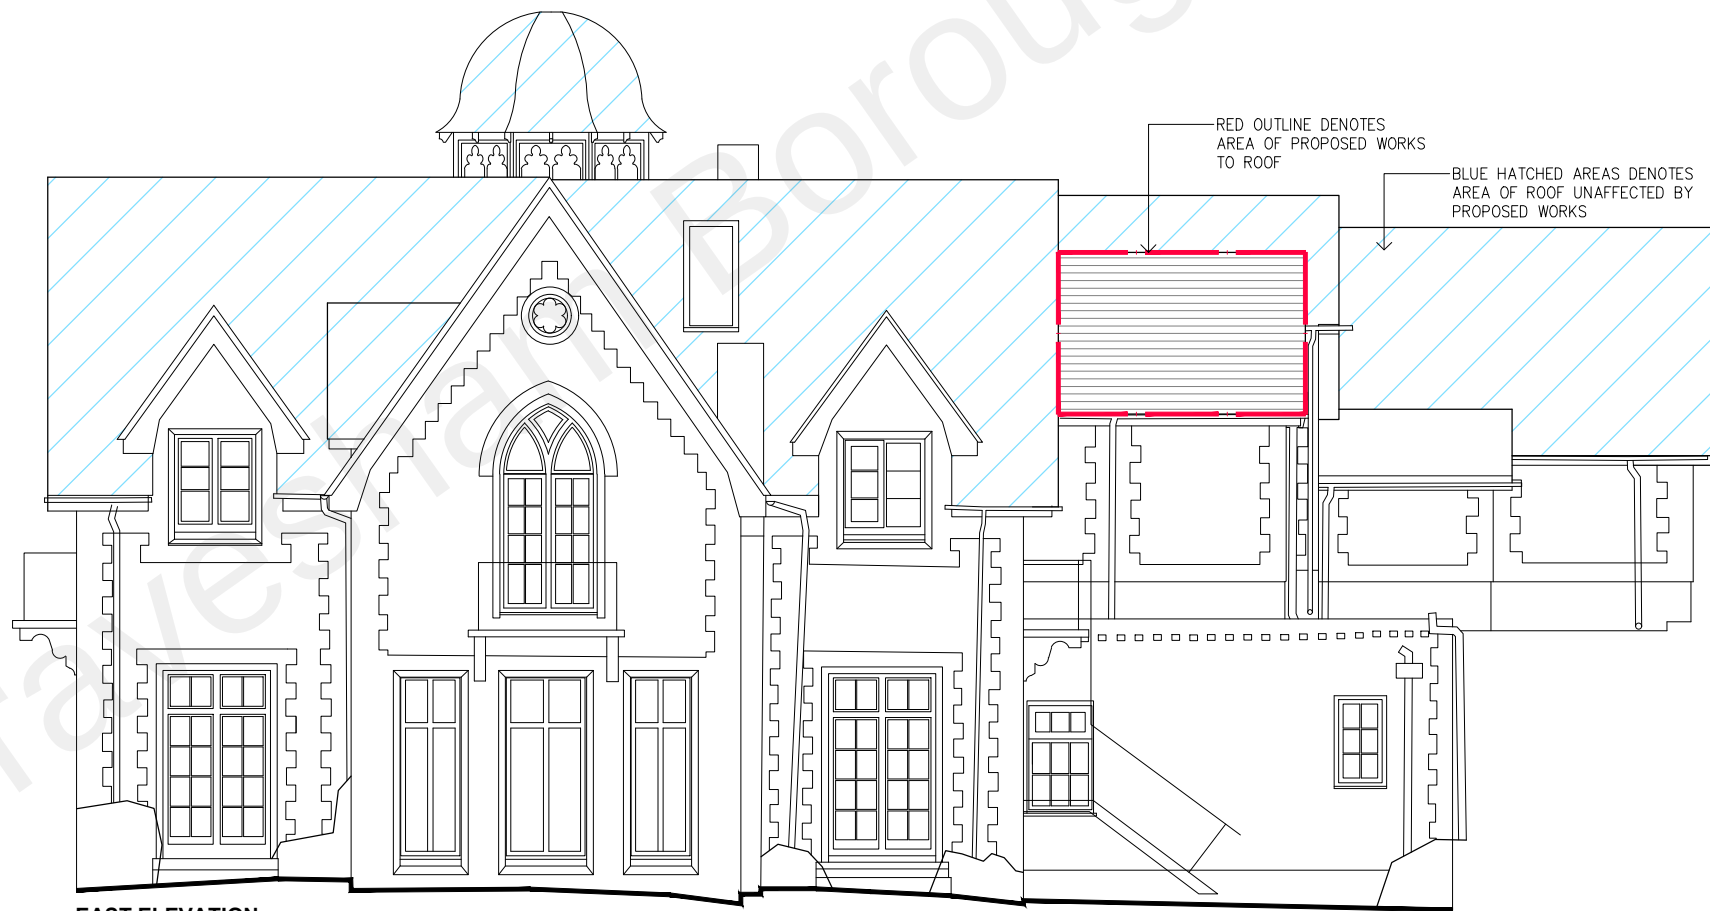


EAST ELEVATION

GENERAL NOTES:

Do not scale: use given dimensions only. All setting out to be verified on site and any discrepancies notified to the Architect.

NOTES

 

rev. date by description

rev.	date	by	description

DATE
OCT 2022

SCALE
1:100 @ A3

DRAWN BY
JO

STATUS
PLANNING

DRAWING
ELEVATIONS

CLIENT
Mr. MINESH & RETIN PATEL

DWG NO.
102
REV.

bla architects
ARCHITECTURE • INTERIOR DESIGN • PROJECT MANAGEMENT

Studio 6, Rosebery House, 70 Rosebery Avenue London EC1R 4RR
tel: 0207 278 1945 mail@bla-architects.com www.bla-architects.com

PROJECT
29 CLARENCE PLACE, DA12 1LD

JOB NO.
415