



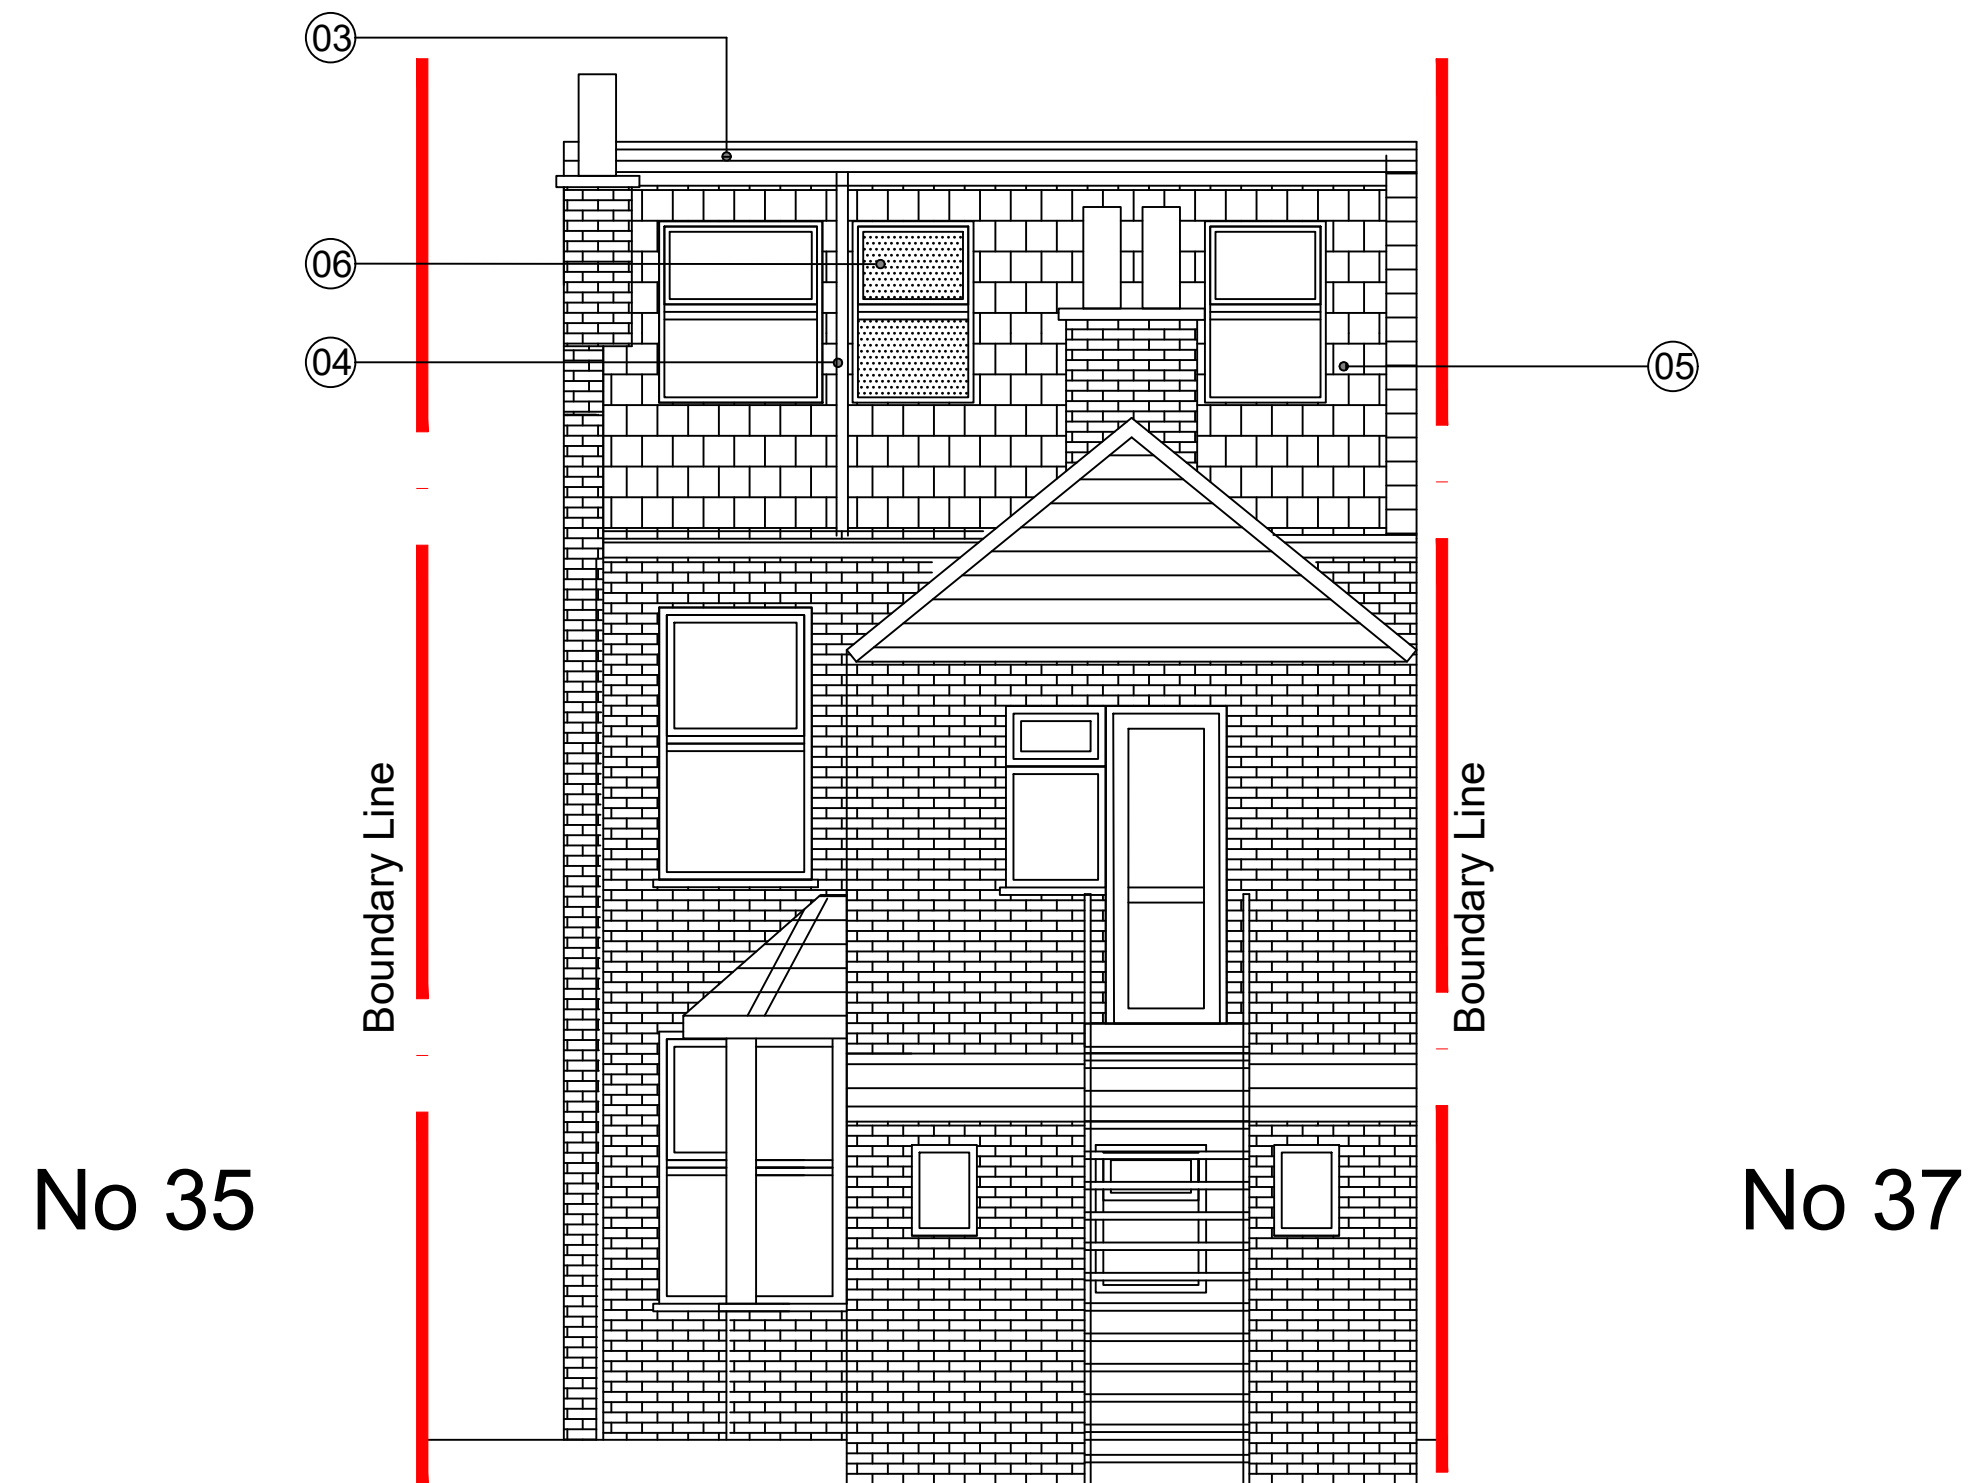


No 36 Brandon Street
Proposed Rear - North West Elevation

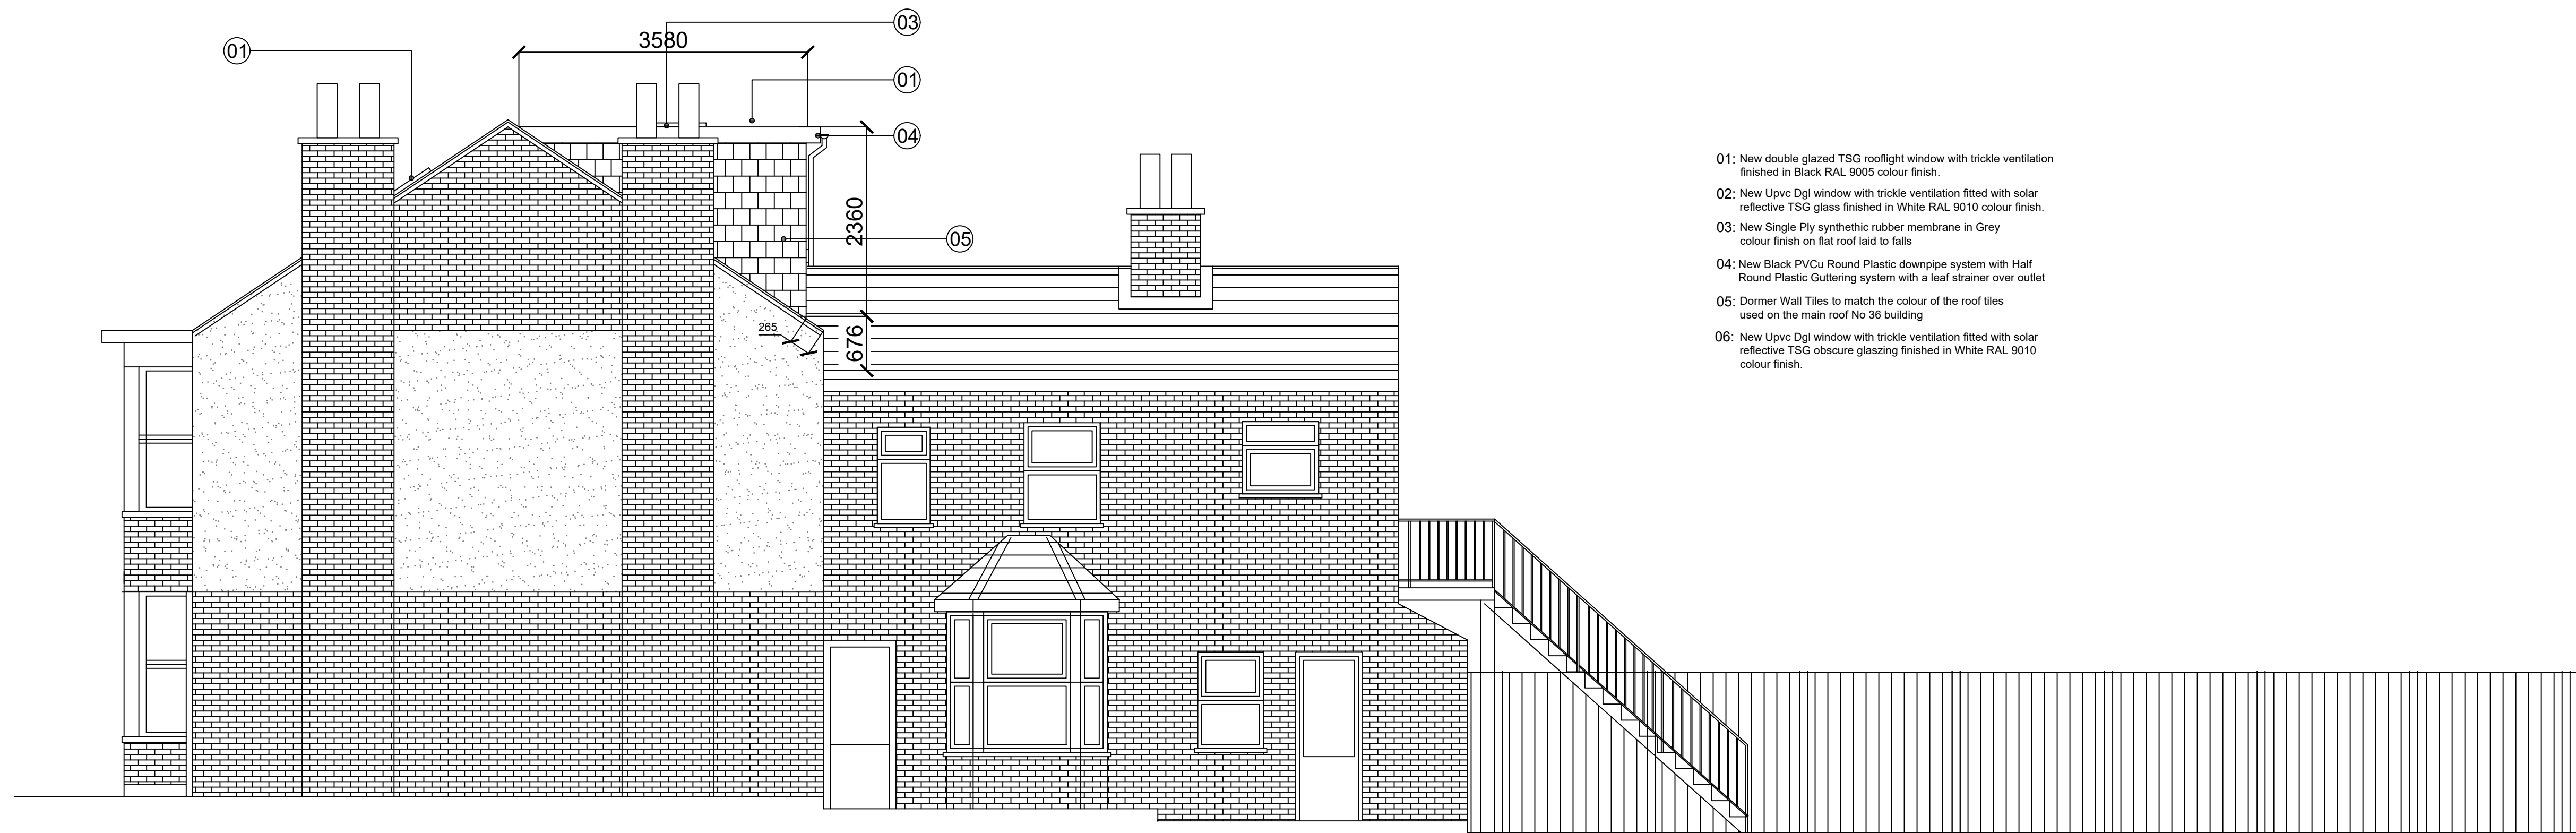

- 01: New double glazed TSG rooflight window with trickle ventilation finished in Black RAL 9005 colour finish.
- 02: New Upvc Dgl window with trickle ventilation fitted with solar reflective TSG glass finished in White RAL 9010 colour finish.
- 03: New Single Ply synthetic rubber membrane in Grey colour finish on flat roof laid to falls
- 04: New Black PVCu Round Plastic downpipe system with Half Round Plastic Guttering system with a leaf strainer over outlet
- 05: Dormer Wall Tiles to match the colour of the roof tiles used on the main roof No 36 building
- 06: New Upvc Dgl window with trickle ventilation fitted with solar reflective TSG obscure glazing finished in White RAL 9010 colour finish.

No 36 Brandon Street
Proposed Side - North East Elevation

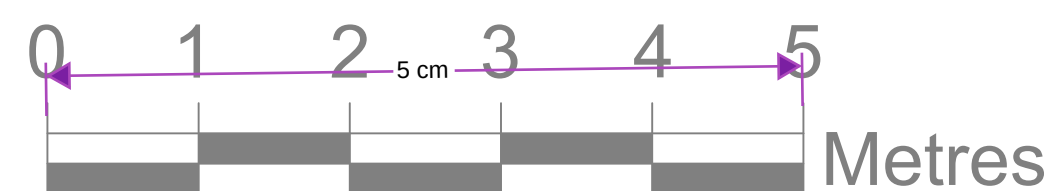

Planning - Loft

.Double.Edge.
.Architects.

Design . Development . Consulting

Copyright Double Edge Architects Ltd
Company Reg No: 12154670
Registered in England and Wales
* All dimensions to be checked on site and any discrepancies to be reported immediately to contract administrator for further instructions.
** The contractor is responsible for all setting out and must check dimensions on site before work is put in hand.

36 Brandon Street Gravesend DA11 0PL	Job No. 2407 Dwg No. 018	Rev. A
--	-----------------------------------	-----------

Title Proposed Rear and Side Elevations					
Date May 2024	Drawn B.A	Check B.A	Status Planning	Size A1	Scale 1:50
Tel: Creative Designer 07941 376 001					