


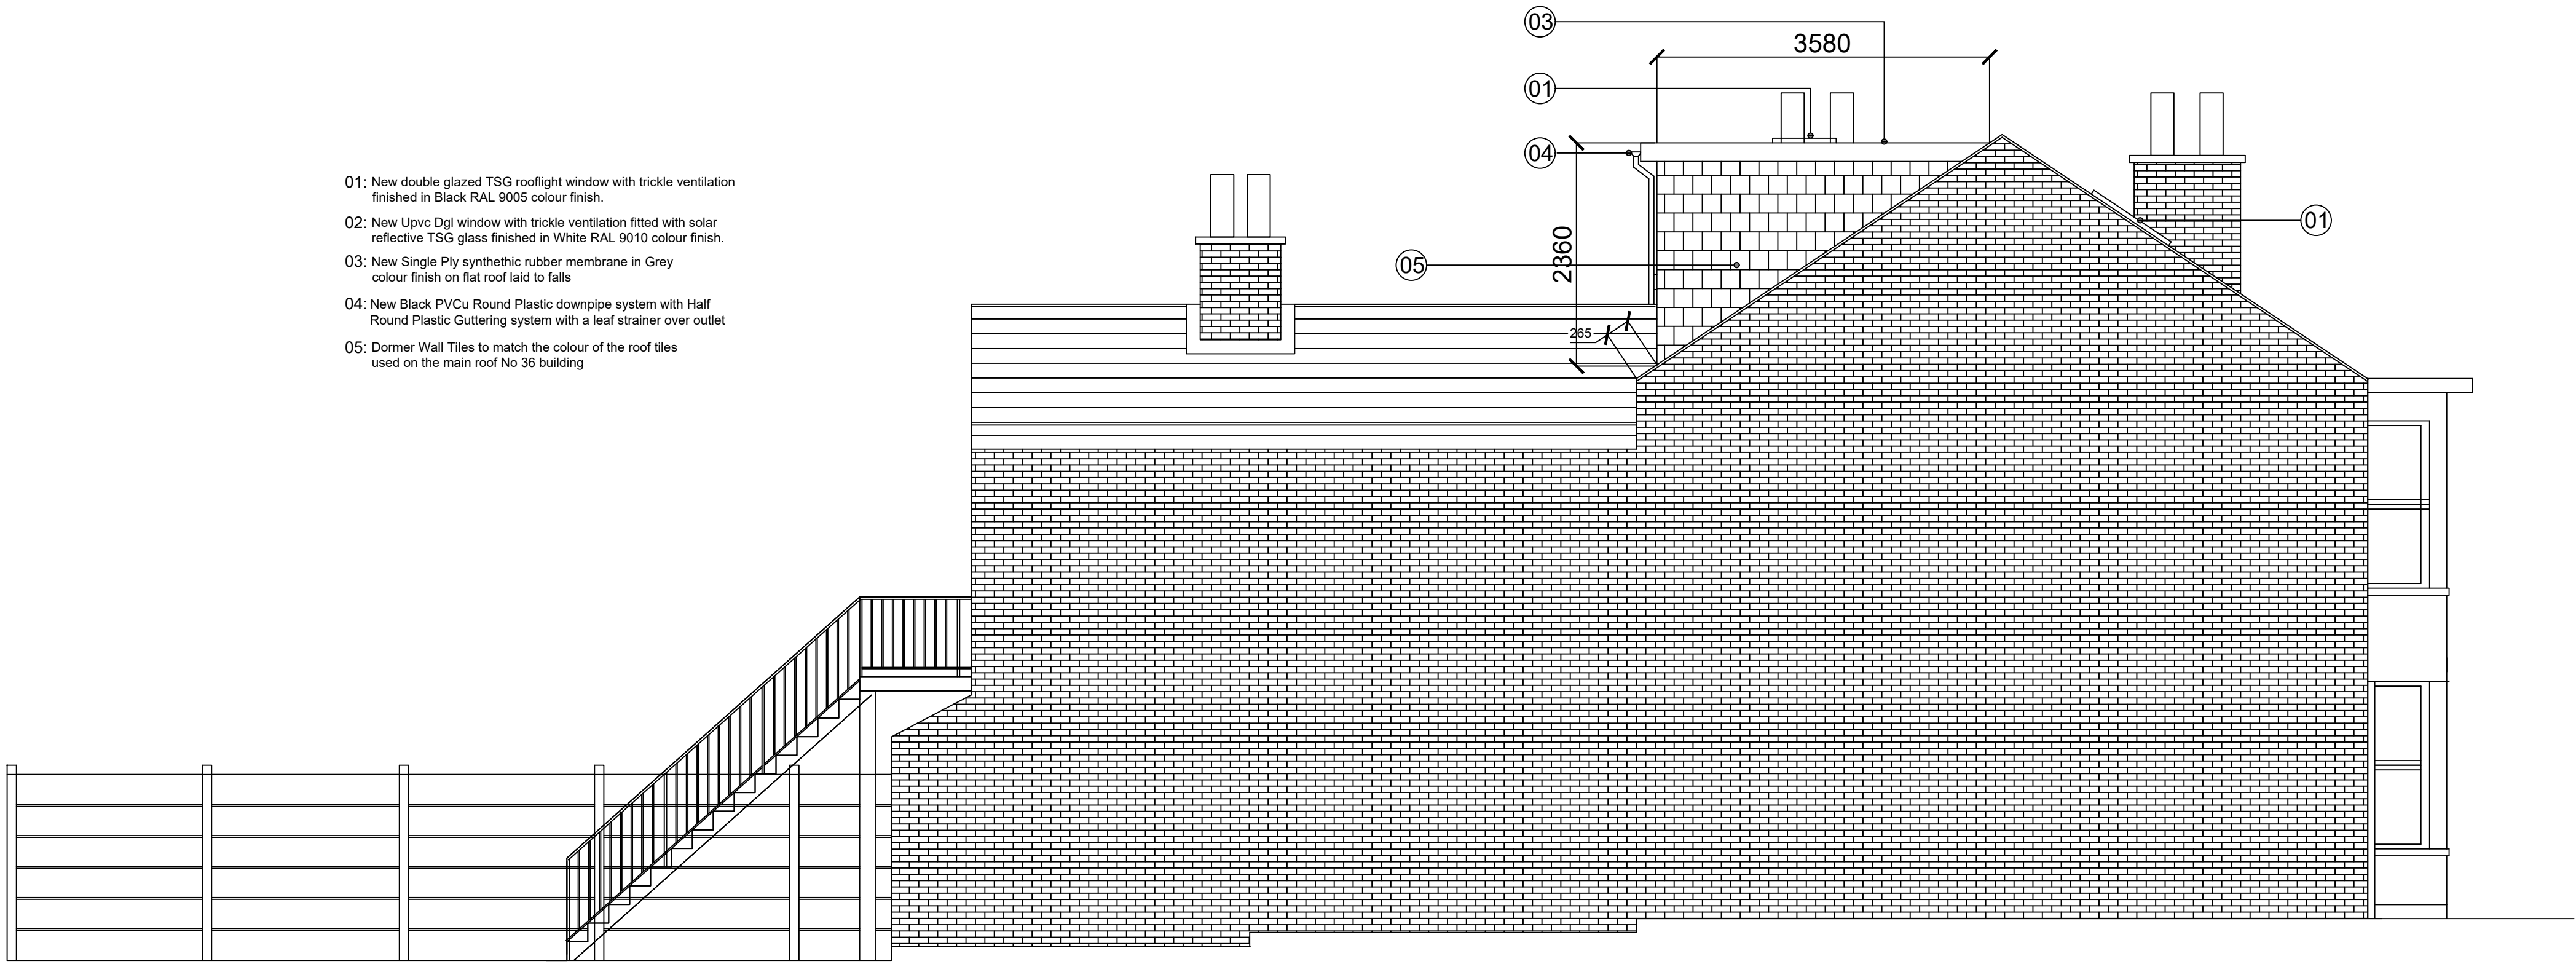


- 01: New double glazed TSG rooflight window with trickle ventilation finished in Black RAL 9005 colour finish.
- 02: New Upvc Dgl window with trickle ventilation fitted with solar reflective TSG glass finished in White RAL 9010 colour finish.
- 03: New Single Ply synthetic rubber membrane in Grey colour finish on flat roof laid to falls
- 04: New Black PVCu Round Plastic downpipe system with Half Round Plastic Guttering system with a leaf strainer over outlet
- 05: Dormer Wall Tiles to match the colour of the roof tiles used on the main roof No 36 building

No 36 Brandon Street  
Proposed - South West Elevation



No 36 Brandon Street  
Proposed Front - South East Elevation

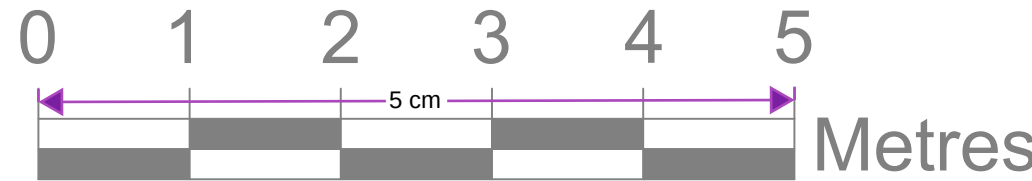

Planning - Loft

.Double.Edge.  
.Architects.

Design . Development . Consulting

Copyright Double Edge Architects Ltd  
Company Reg No:12154670  
Registered in England and Wales

\* All dimensions to be checked on site and any discrepancies to be reported immediately to contract administrator for further instructions.

\*\* The contractor is responsible for all setting out and must check dimensions on site before work is put in hand.

36 Brandon Street  
Gravesend  
DA11 0PL

Job No.  
2407  
Dwg No.  
017  
Rev.  
A

Title  
Proposed Front and Side Elevations

Date  
May 2024

Drawn  
B.A

Check  
B.A

Status  
Planning

Size  
A1

Scale  
1:50

Tel: Creative Designer 07941 376 001