



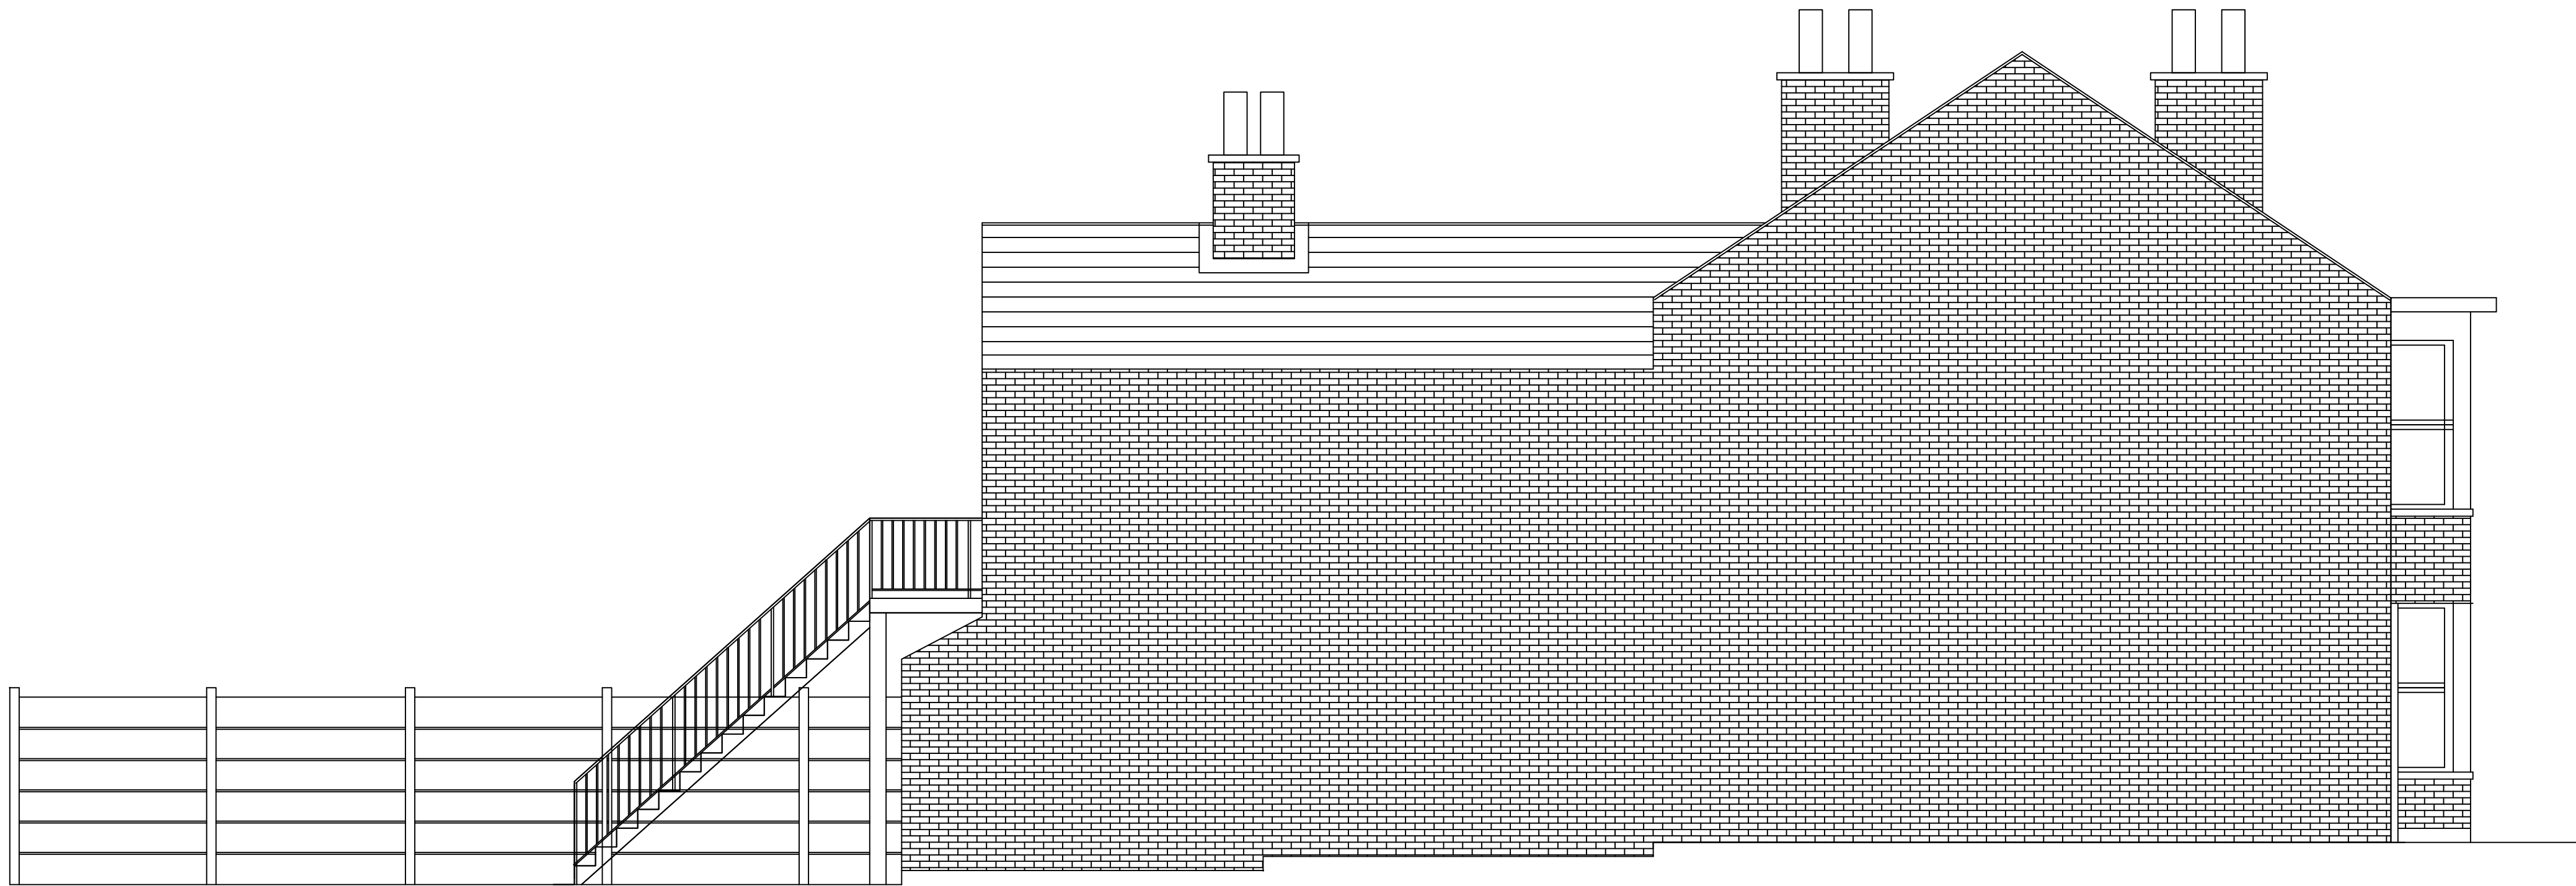


No 36 Brandon Street
Existing Side - South West Elevation

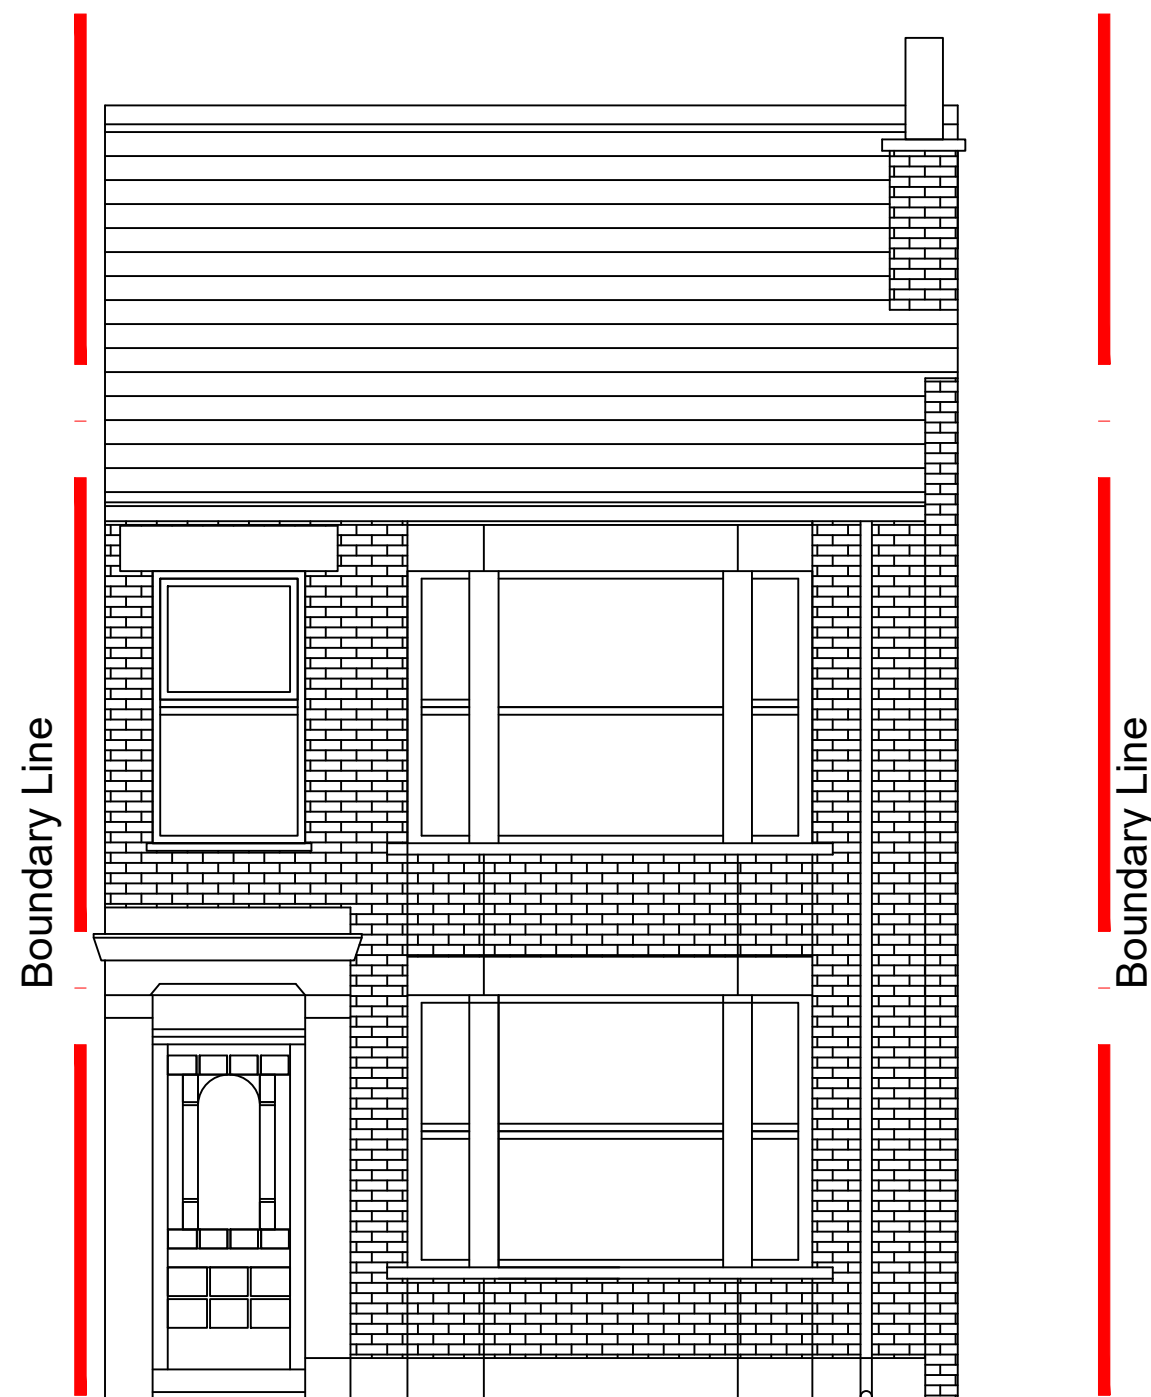

No 37

No 35

No 36 Brandon Street
Existing Front - South East Elevation

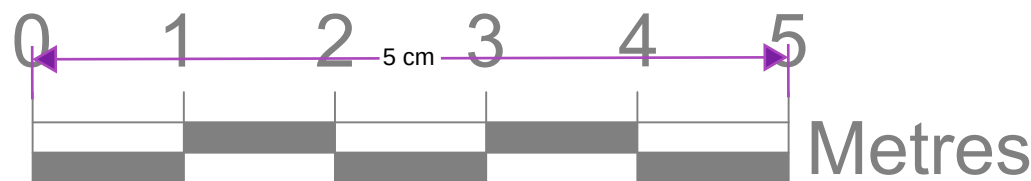

Planning

.Double.Edge.
.Architects.

Design . Development . Consulting					
Copyright Double Edge Architects Ltd Company Reg No:12154670 Registered in England and Wales					
* All dimensions to be checked on site and any discrepancies to be reported immediately to contract administrator for further instructions. ** The contractor is responsible for all setting out and must check dimensions on site before work is put in hand.					
36 Brandon Street Gravesend DA11 0PL				Job No. 2407 Dwg No. 005	Rev. *
Title Existing Front and Side Elevations					
Date May 2024	Drawn B.A	Check B.A	Status Planning	Size A1	Scale 1:50
Tel: Creative Designer 07941 376 001					