



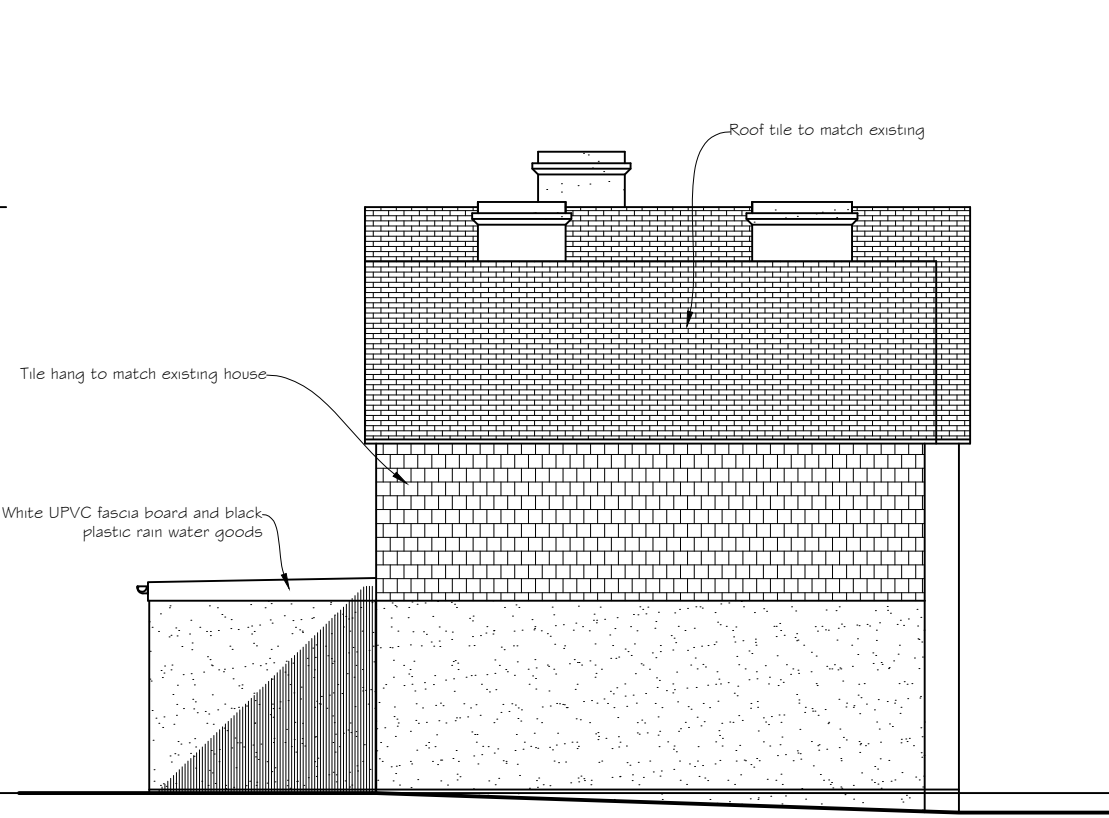

Front Elevation


Scale 1:100

 


Side Elevation



Rear Elevation

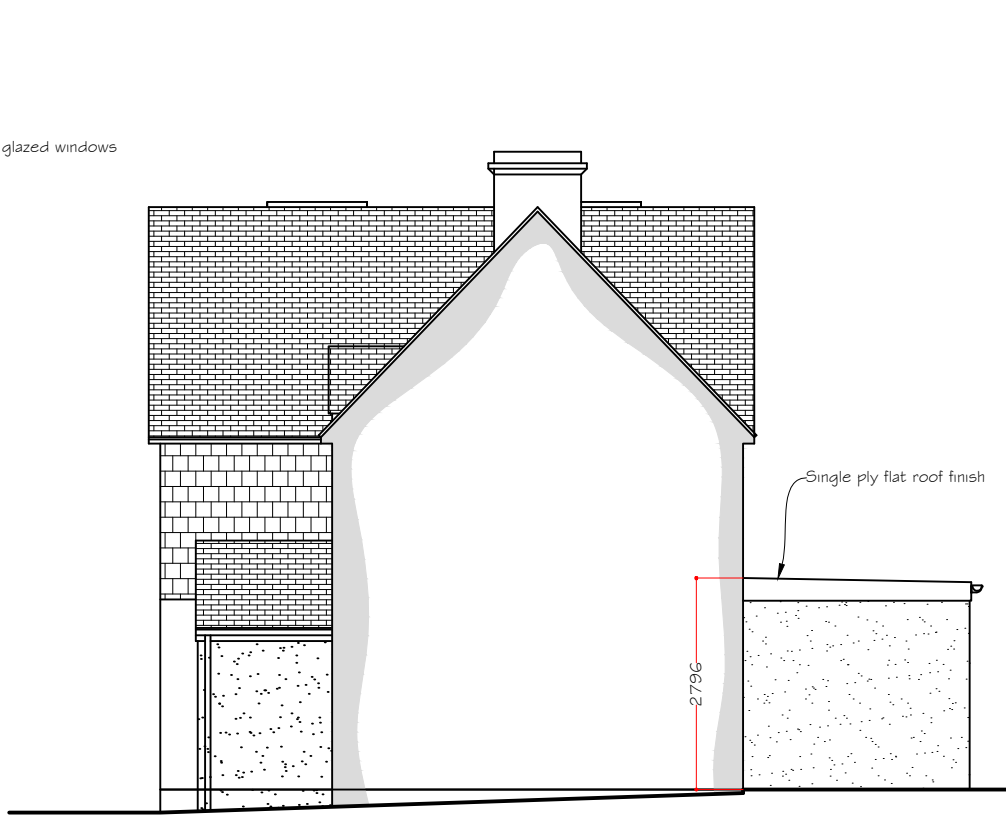


Side Elevation

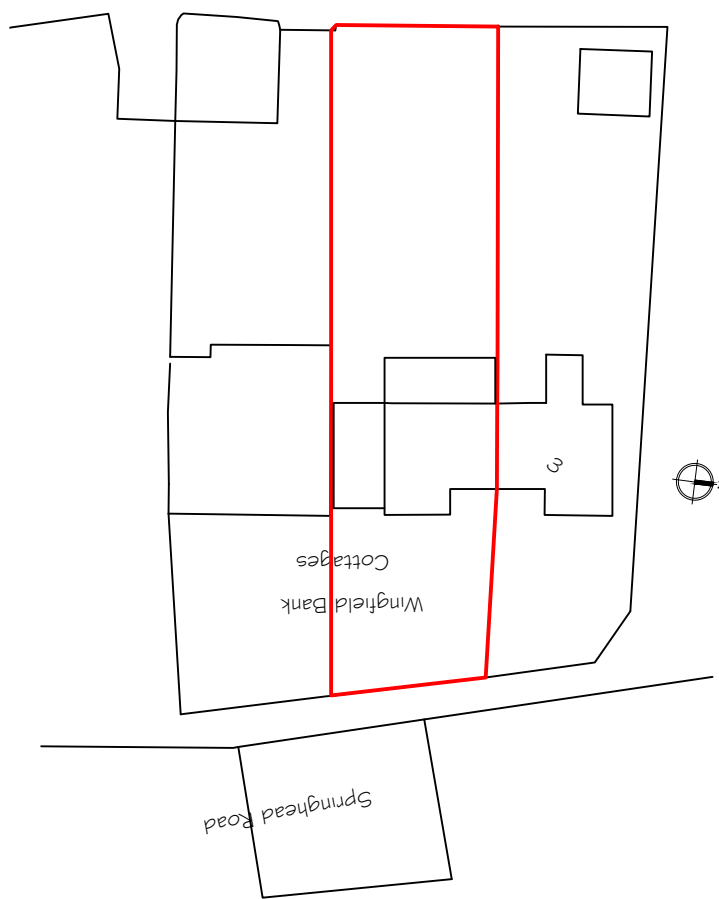


Site Plan

Scale 1:500

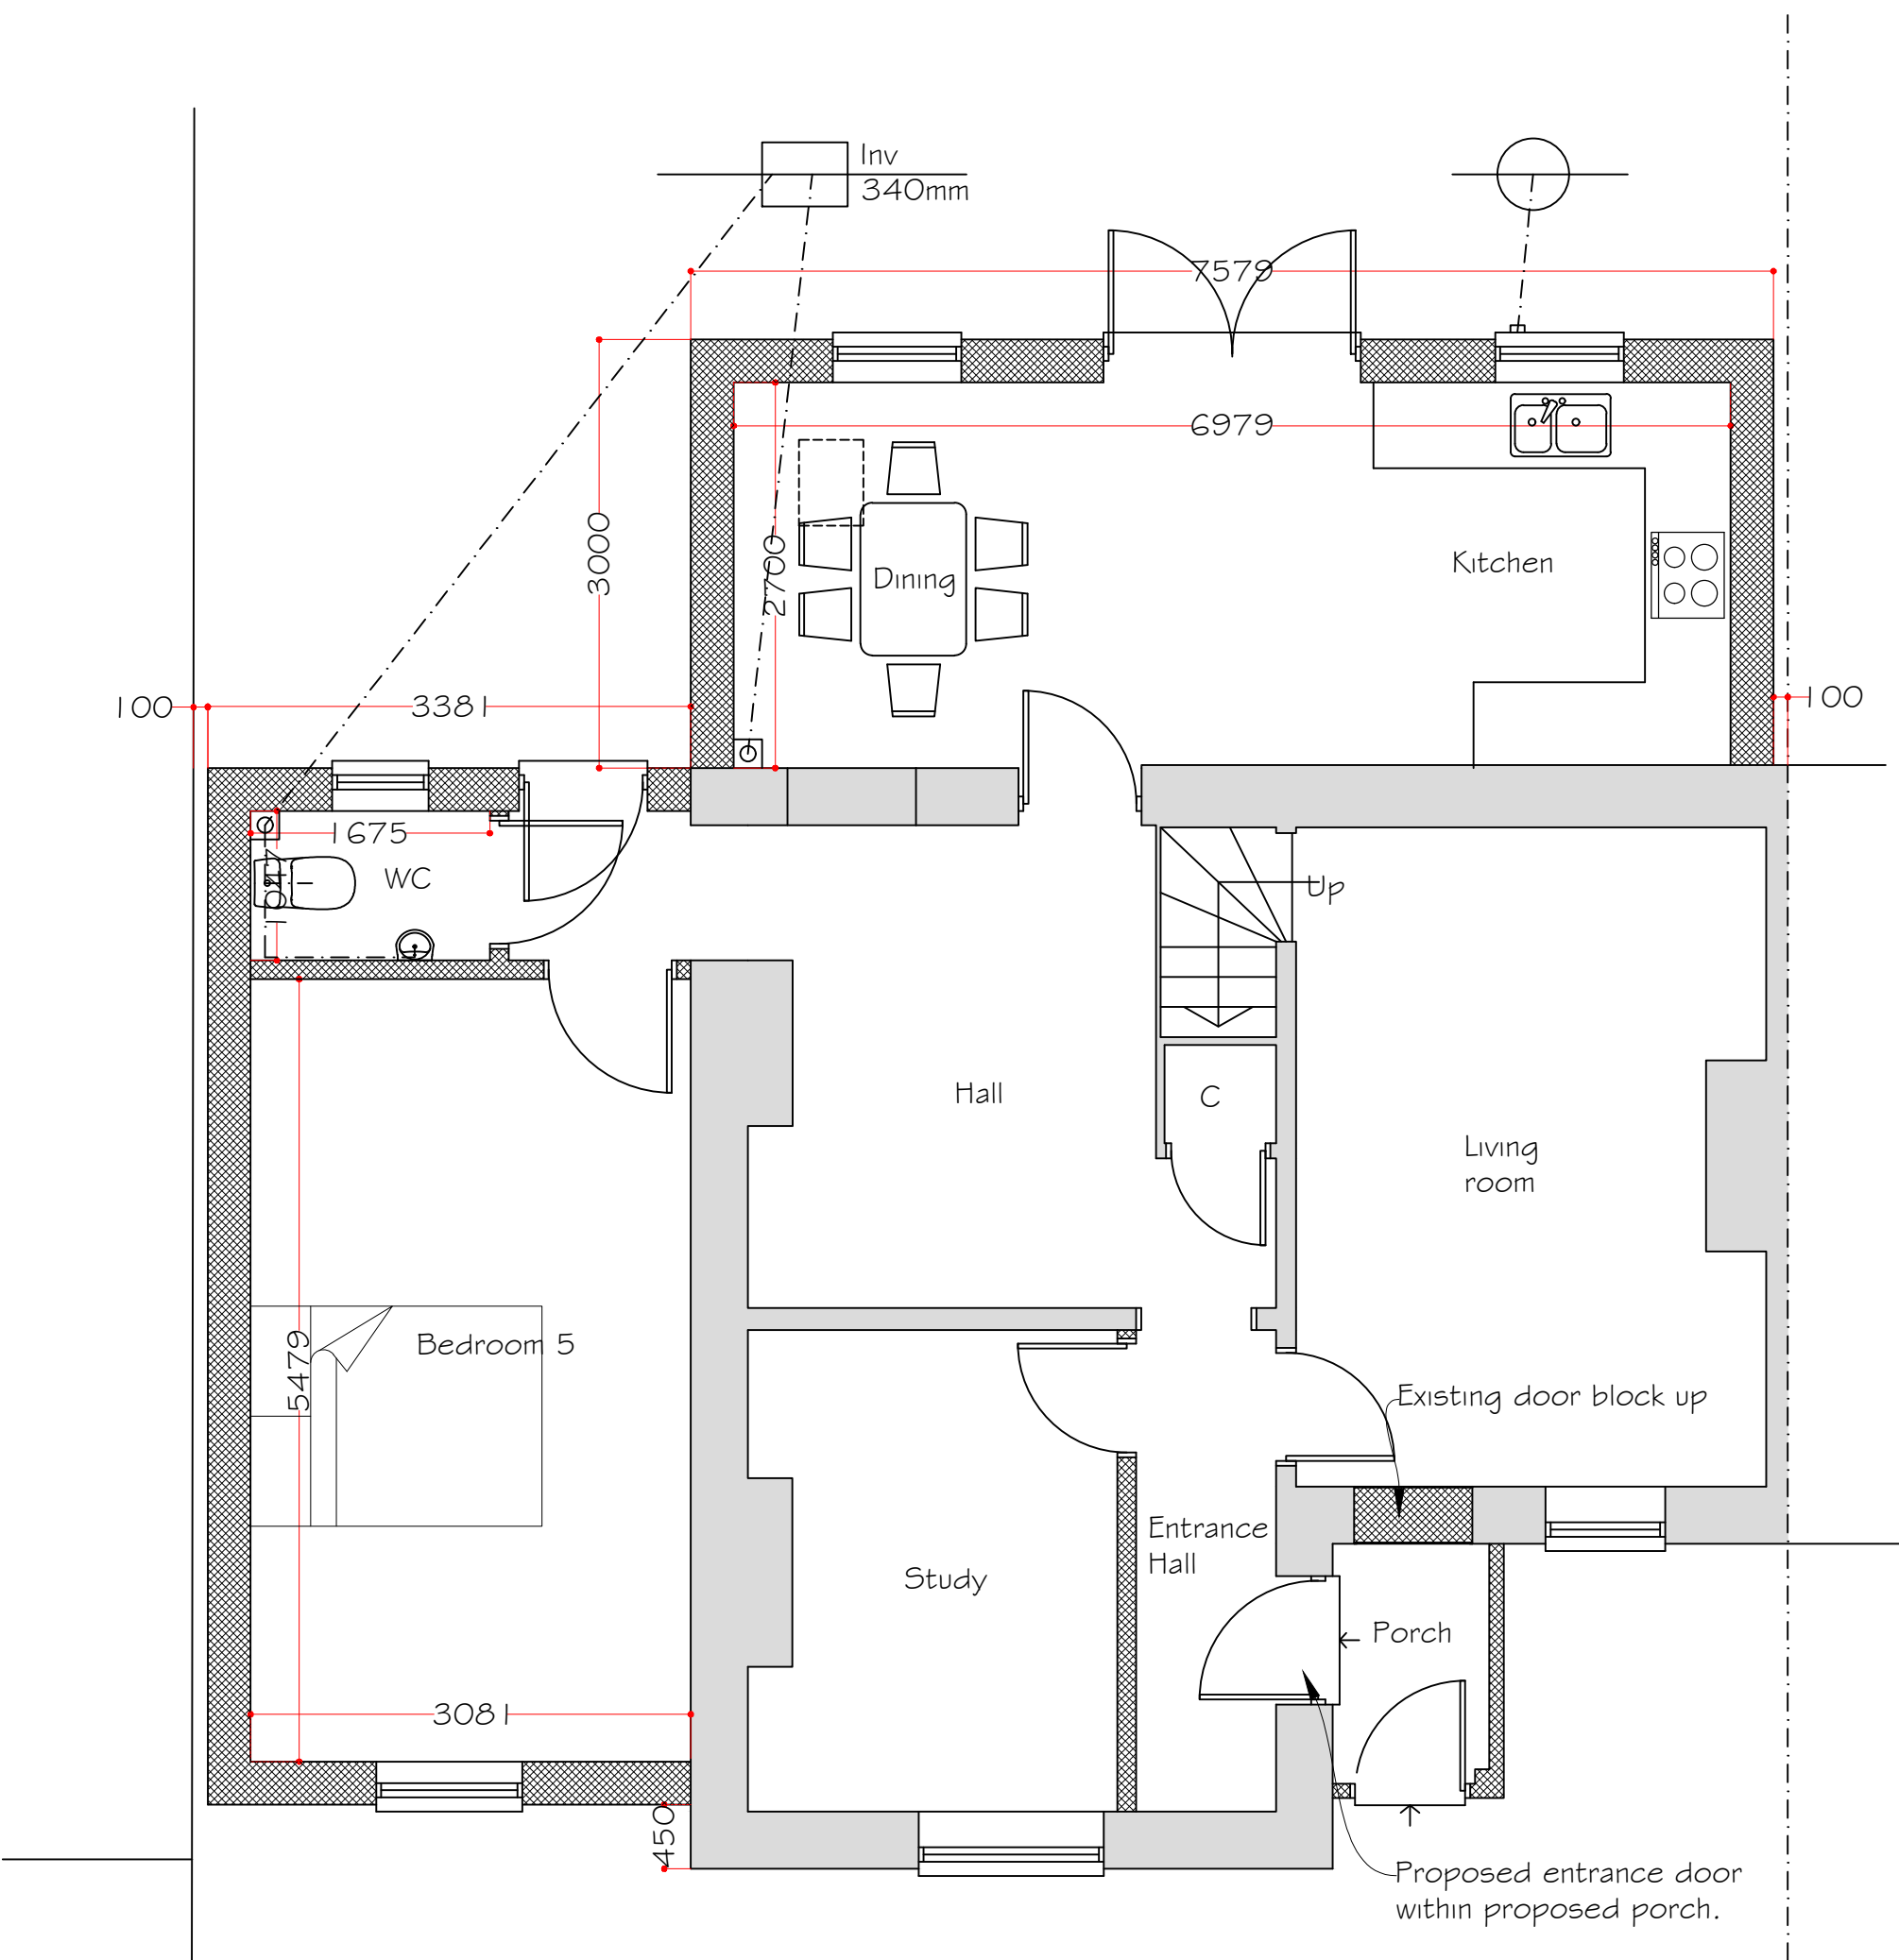

Ground Floor Plan

Scale 1:50

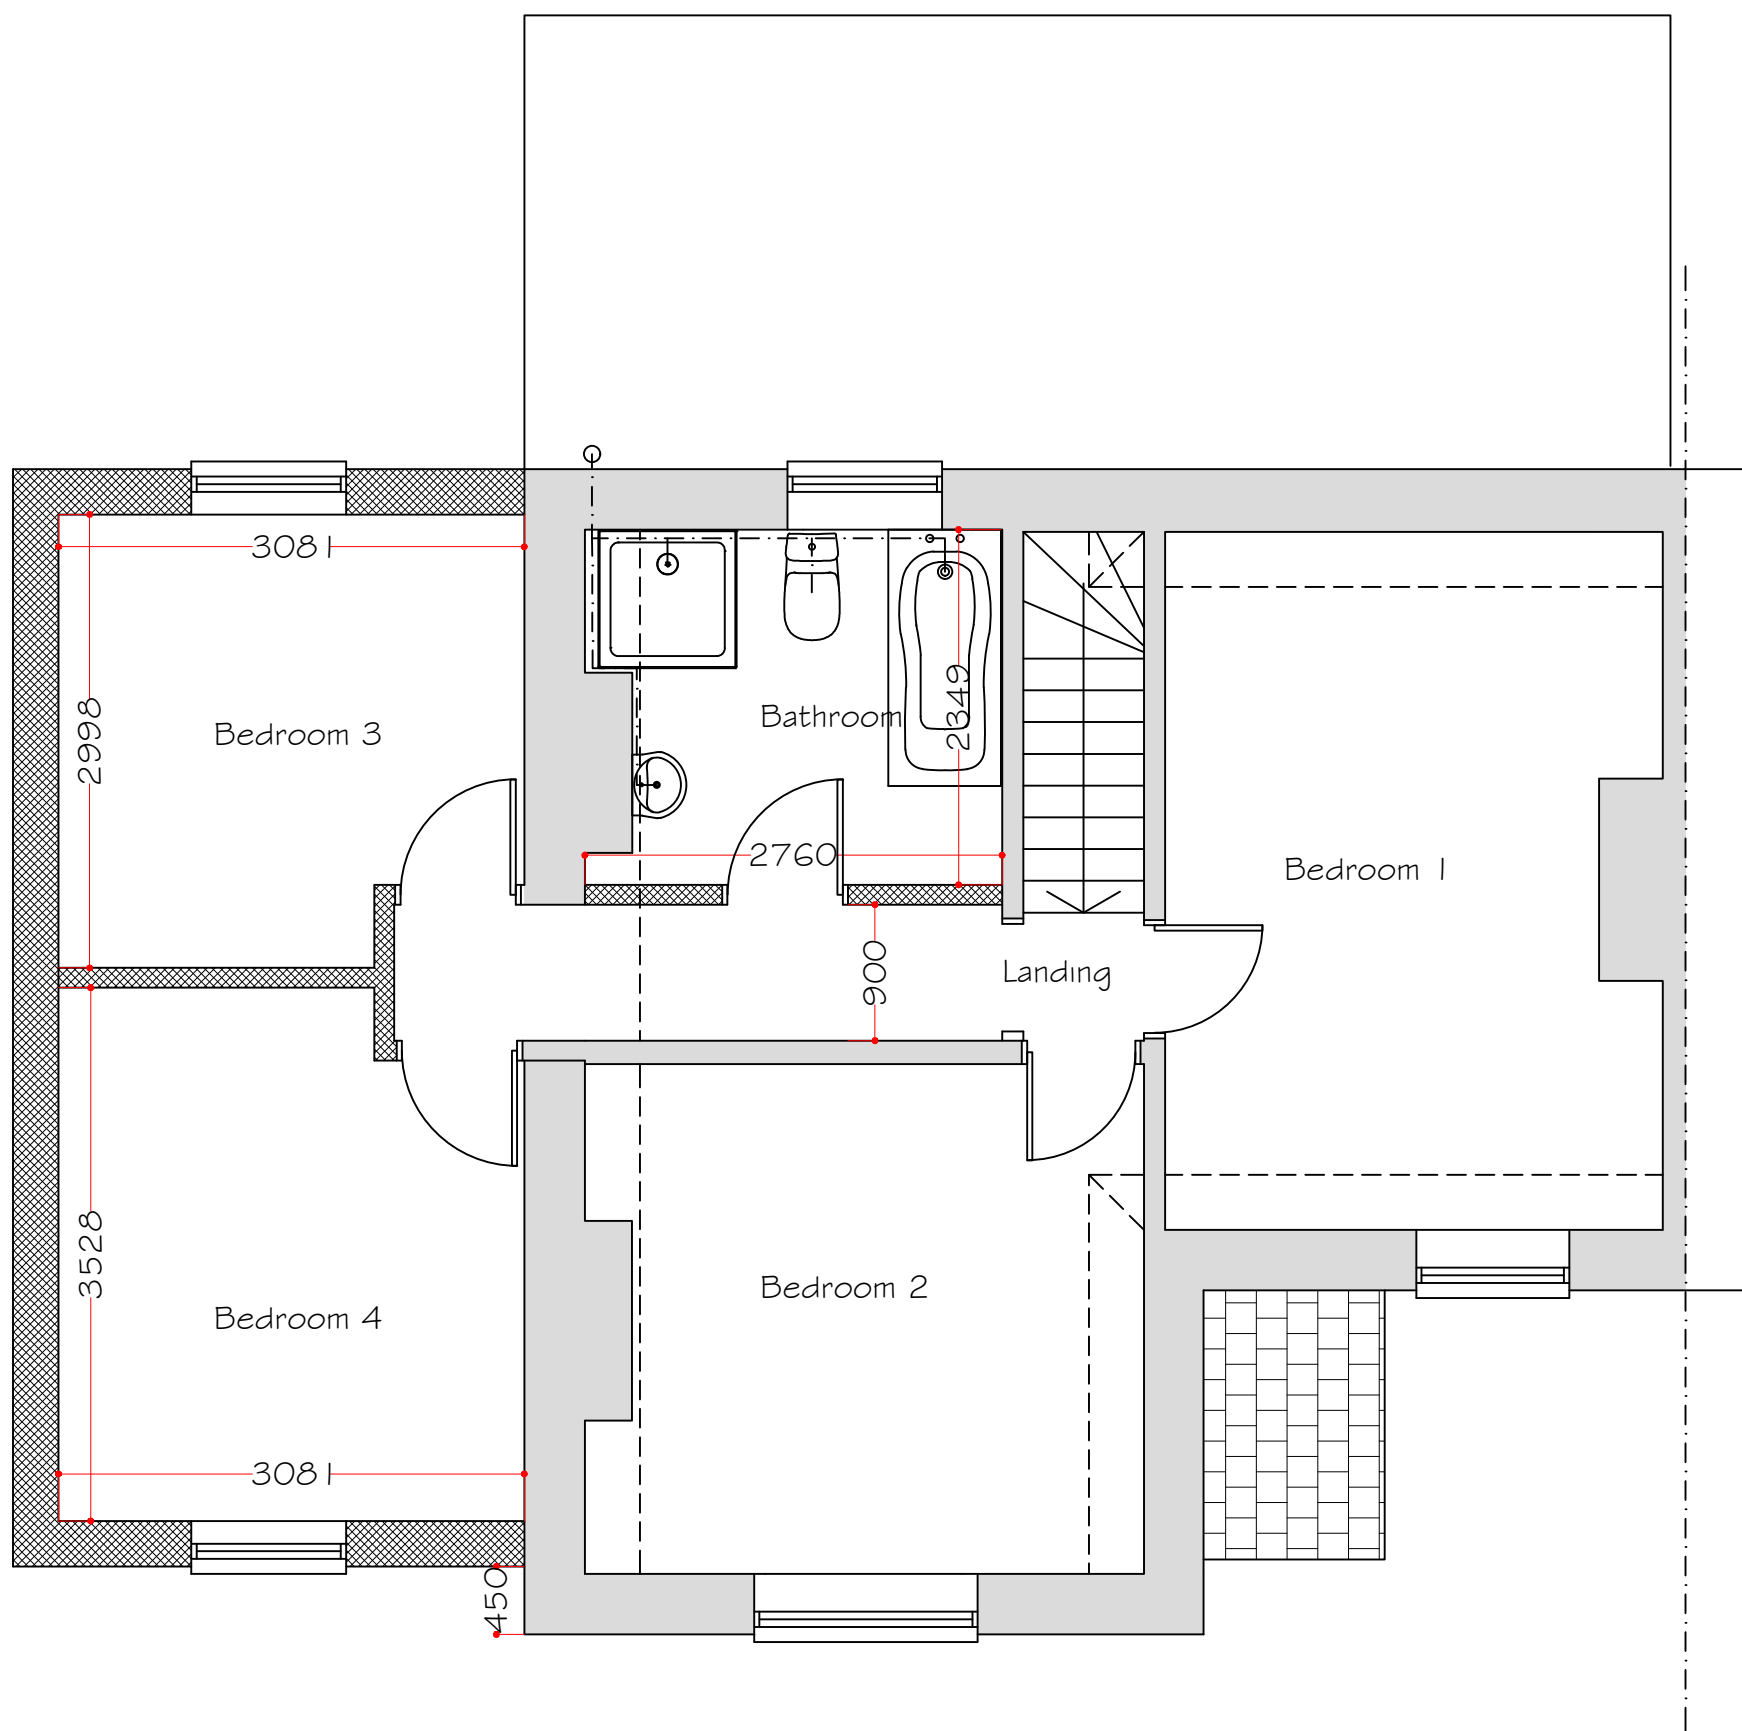

First Floor Plan

Rev A-Extension set back 450mm. 04 March 2025

Synergy Planning & Property Consultants Ltd The Office The Larches Rochester Kent ME3 7NQW		
Client	Mr S Gill	
Address	4 Wingfield Bank Cottages	
Drawing title	Proposed drawing	
Scale	1:50/1:100/1:200	
Date	November 2024	Drawn by
Drawing No	24/458/02.2	A