




"PERMANENT SHED - TO REMAIN"

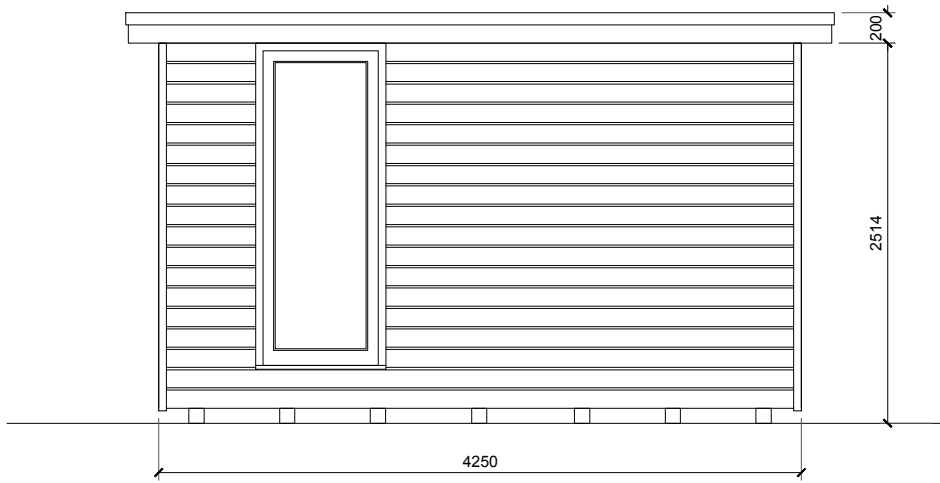


PROPOSED FRONT ELEVATION  
SCALE 1:50 @ A1 / 1:100 @ A3

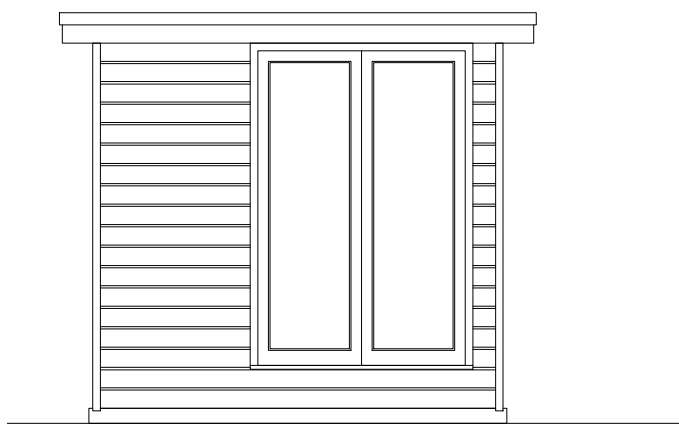

PROPOSED END ELEVATION  
SCALE 1:50 @ A1 / 1:100 @ A3

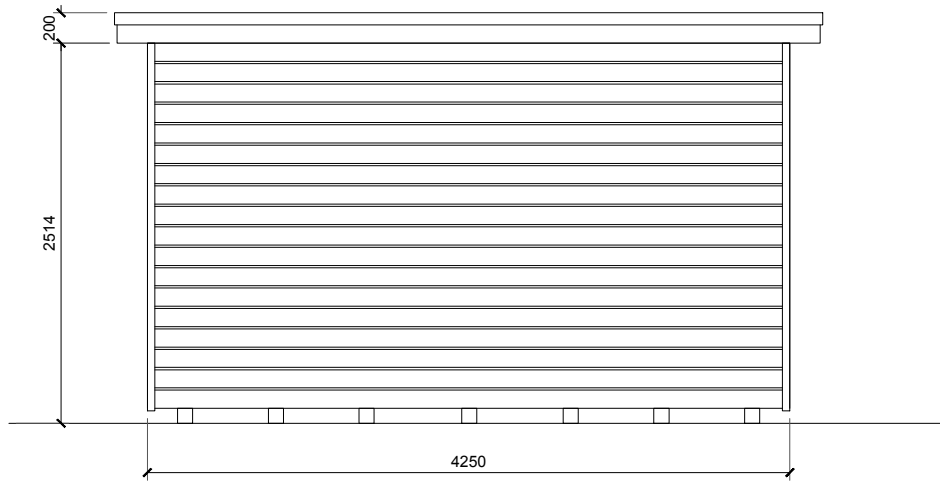


PROPOSED REAR ELEVATION  
SCALE 1:50 @ A1 / 1:100 @ A3

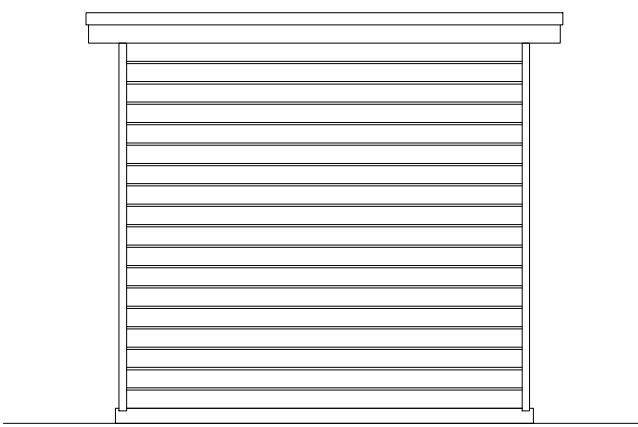


PROPOSED END ELEVATION (OTHER)  
SCALE 1:50 @ A1 / 1:100 @ A3


"TEMPORARY WC - TO BE REMOVED AFTER HOUSE HAS BEEN CONSTRUCTED "

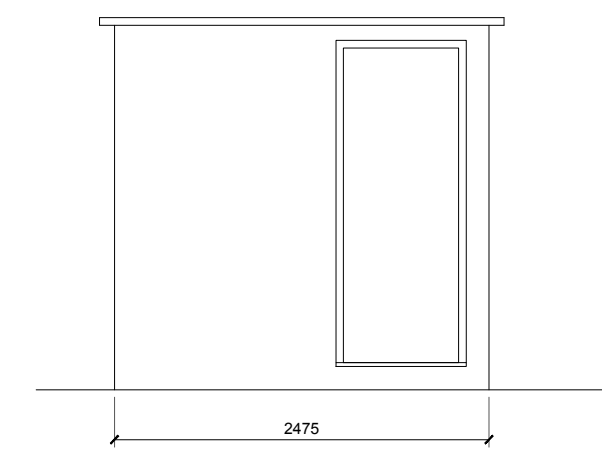


PROPOSED FRONT ELEVATION  
SCALE 1:50 @ A1 / 1:100 @ A3

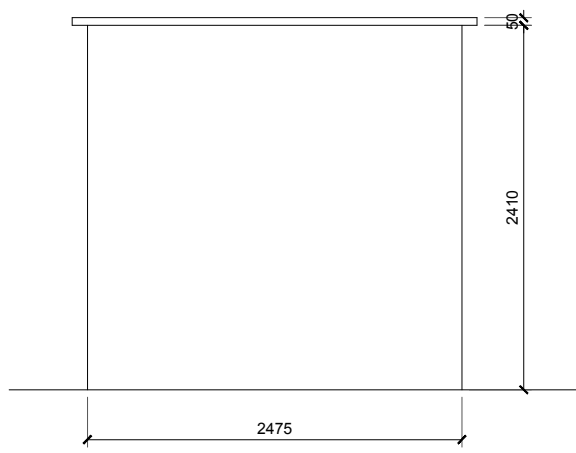

PROPOSED REAR ELEVATION  
SCALE 1:50 @ A1 / 1:100 @ A3

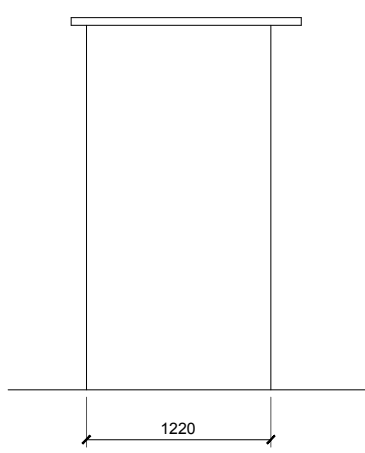


PROPOSED END ELEVATION  
SCALE 1:50 @ A1 / 1:100 @ A3

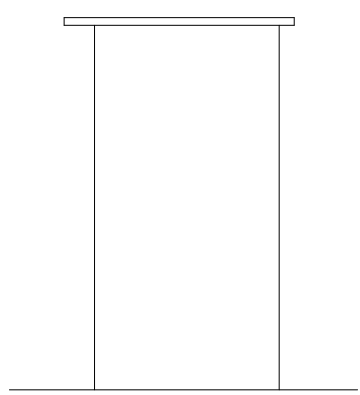


PROPOSED END ELEVATION (OTHER)  
SCALE 1:50 @ A1 / 1:100 @ A3


"TO BE REMOVED AFER HOUSE IS COMPLETED"

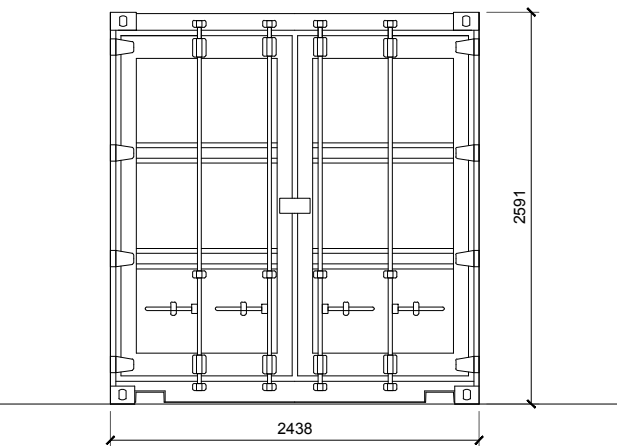


PROPOSED END ELEVATION  
SCALE 1:50 @ A1 / 1:100 @ A3

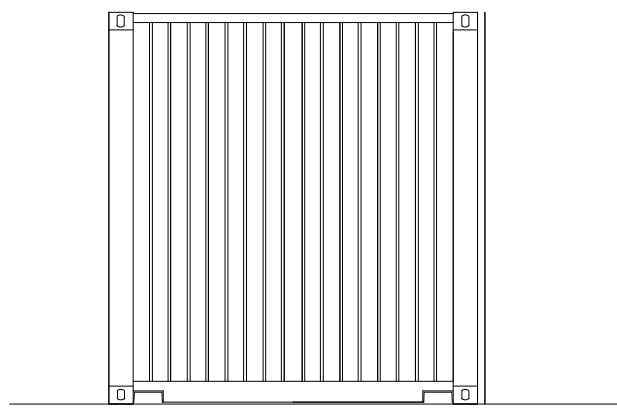

PROPOSED END ELEVATION (OTHER)  
SCALE 1:50 @ A1 / 1:100 @ A3

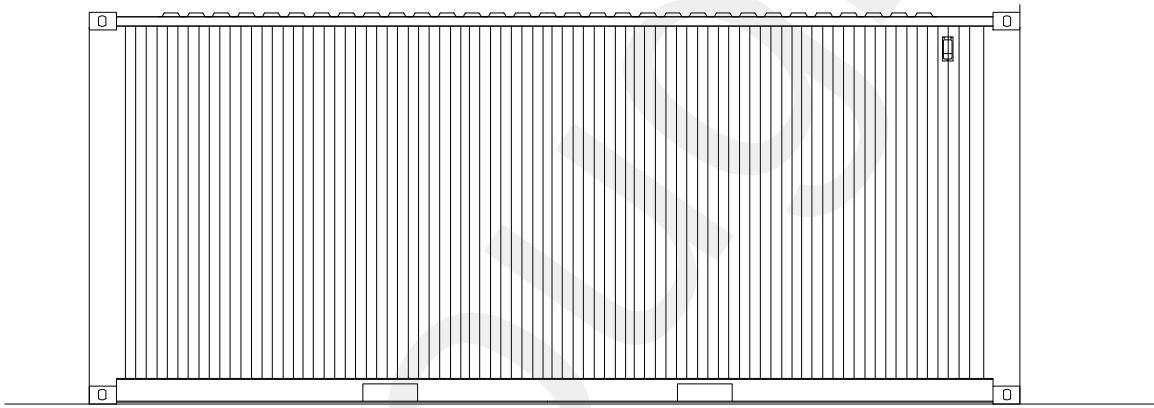

PROPOSED SIDE ELEVATION  
SCALE 1:50 @ A1 / 1:100 @ A3

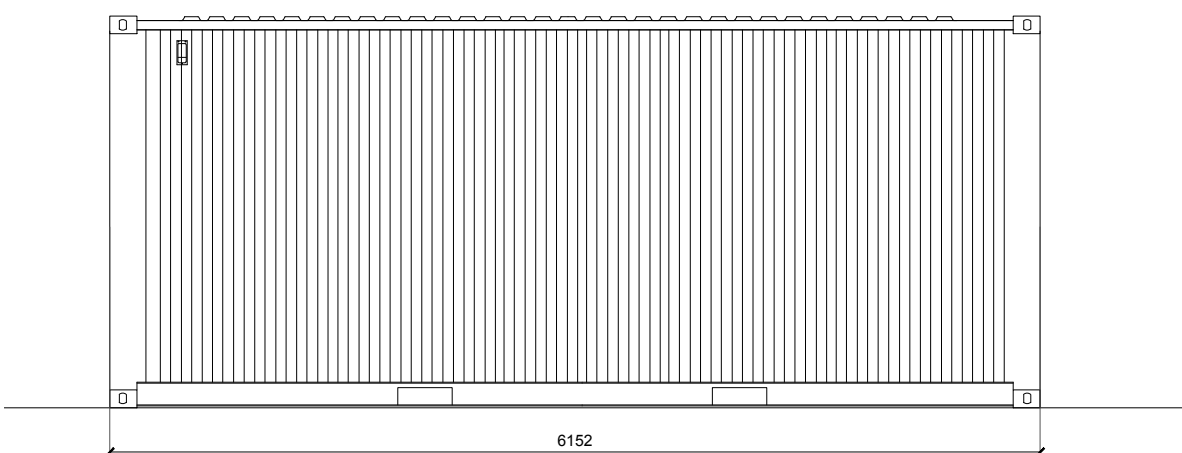

PROPOSED SIDE ELEVATION (OTHER)  
SCALE 1:50 @ A1 / 1:100 @ A3

## FOR PLANNING

DO NOT SCALE FROM THIS DRAWING.

ALL DIMENSIONS MAY VARY ON SITE AND TO BE CHECKED BEFORE COMMENCING WORK.

WORKS PROPOSED IN THESE DRAWINGS  
ASSUMES DEVELOPER / CLIENT COMPLIANCE  
WITH RELEVANT HEALTH AND SAFETY (CDM)  
REGULATIONS AND REQUIREMENTS OF THE  
PARTY WALL ETC ACT 1996. CDM SERVICES  
ARE NOT PROVIDED OR OFFERED BY  
CADARCH LIMITED.

[illegible]

|      |              |       |
|------|--------------|-------|
| Rev: | Description: | Date: |
|------|--------------|-------|

*This drawing is the property of CADARCH LIMITED. Copyright is reserved. The drawing is issued on the condition that it is not copied, reproduced, retained or disclosed to any unauthorised person, either wholly or in part.*

# CADARCH LIMITED

**Company No. 10908643**

**18 Summerhouse Drive, Bexley, Kent  
DA5 2HP**

**Mob: 07719530451**  
**<http://www.cadarchlimited.com>**

**CADARCH  
D** 

**Email: [cadarch@gmx.co.uk](mailto:cadarch@gmx.co.uk)**

C  
ARCH  
D

**Client:** \_\_\_\_\_

MR &amp; MRS. ALLEN

Project: \_\_\_\_\_

TRIPLE OAK  
NEWLANDS LANE  
MEOPHAM  
DA13 0RD

**Drawing Title:** \_\_\_\_\_

## PROPOSED OUTBUILDING ELEVATIONS

|                                          |                           |                          |
|------------------------------------------|---------------------------|--------------------------|
| <b>Scale:</b><br>1:50 @ A1<br>1:100 @ A3 | <b>Date:</b><br>JULY 2022 | <b>Frame Size:</b><br>A1 |
| <b>Drawing Ref:</b><br>22NL-160522-P-003 |                           | <b>Revision:</b><br>/    |



Scale 1:50

