




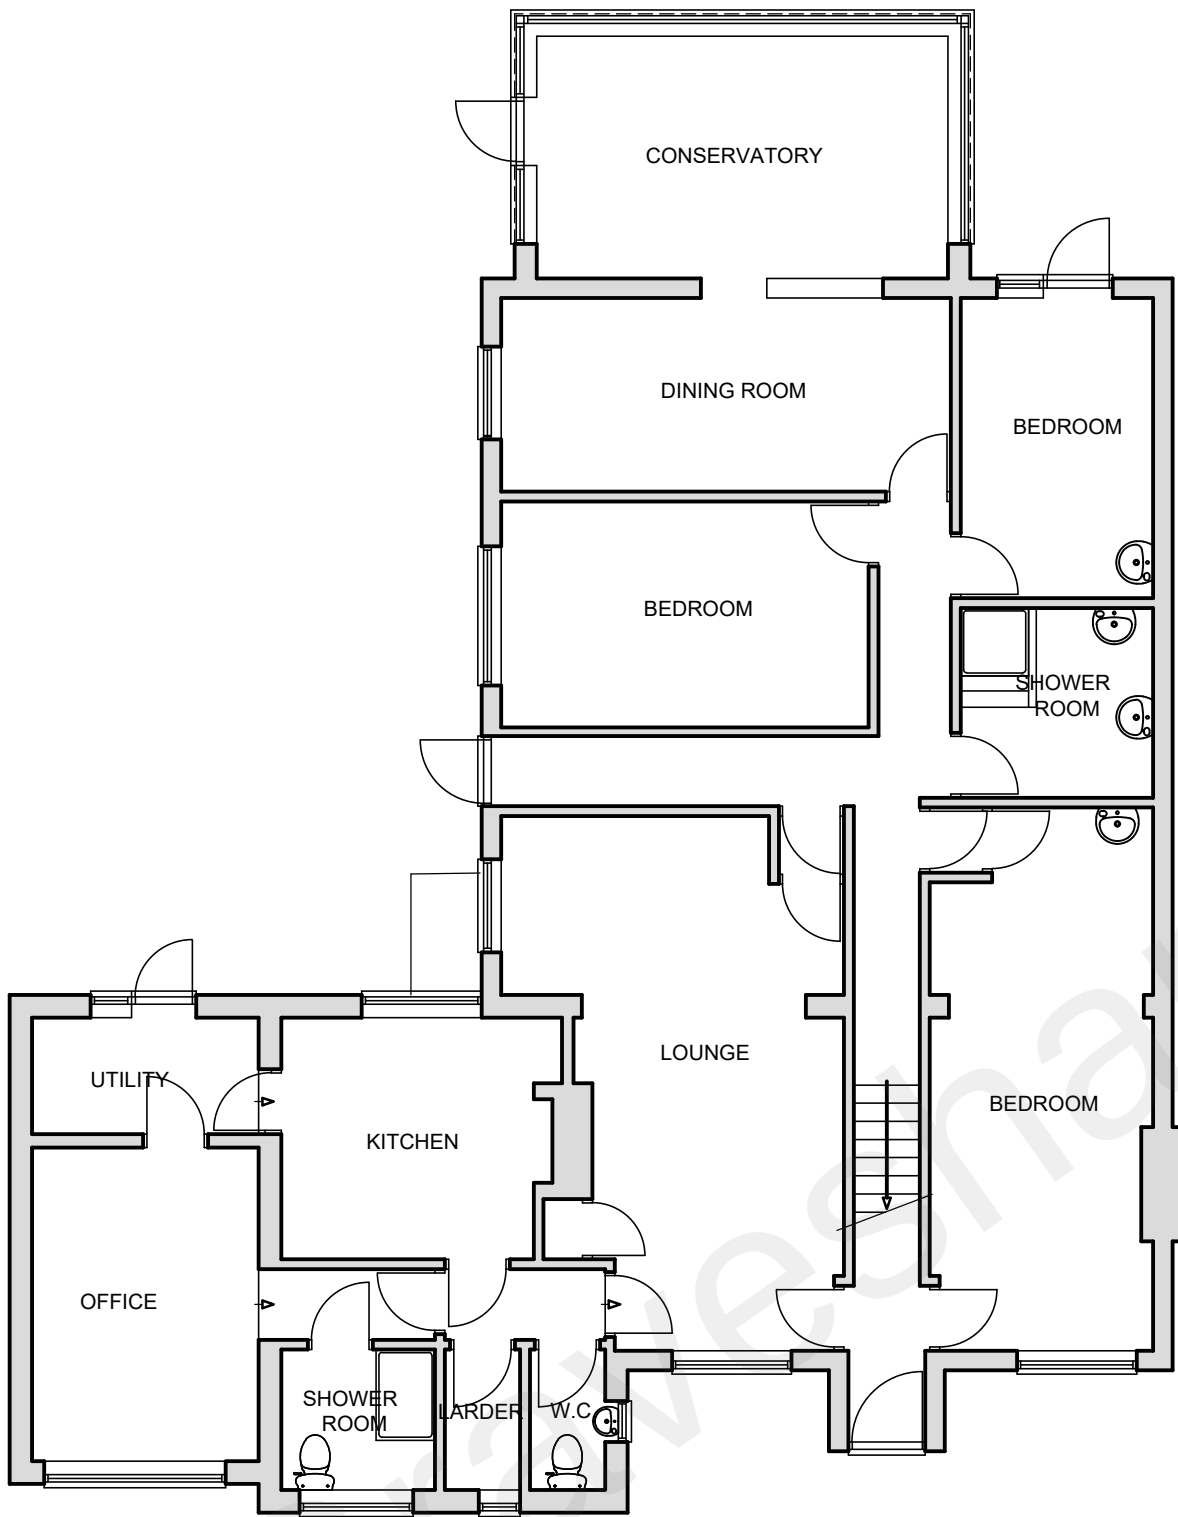

GROUND FLOOR PLAN

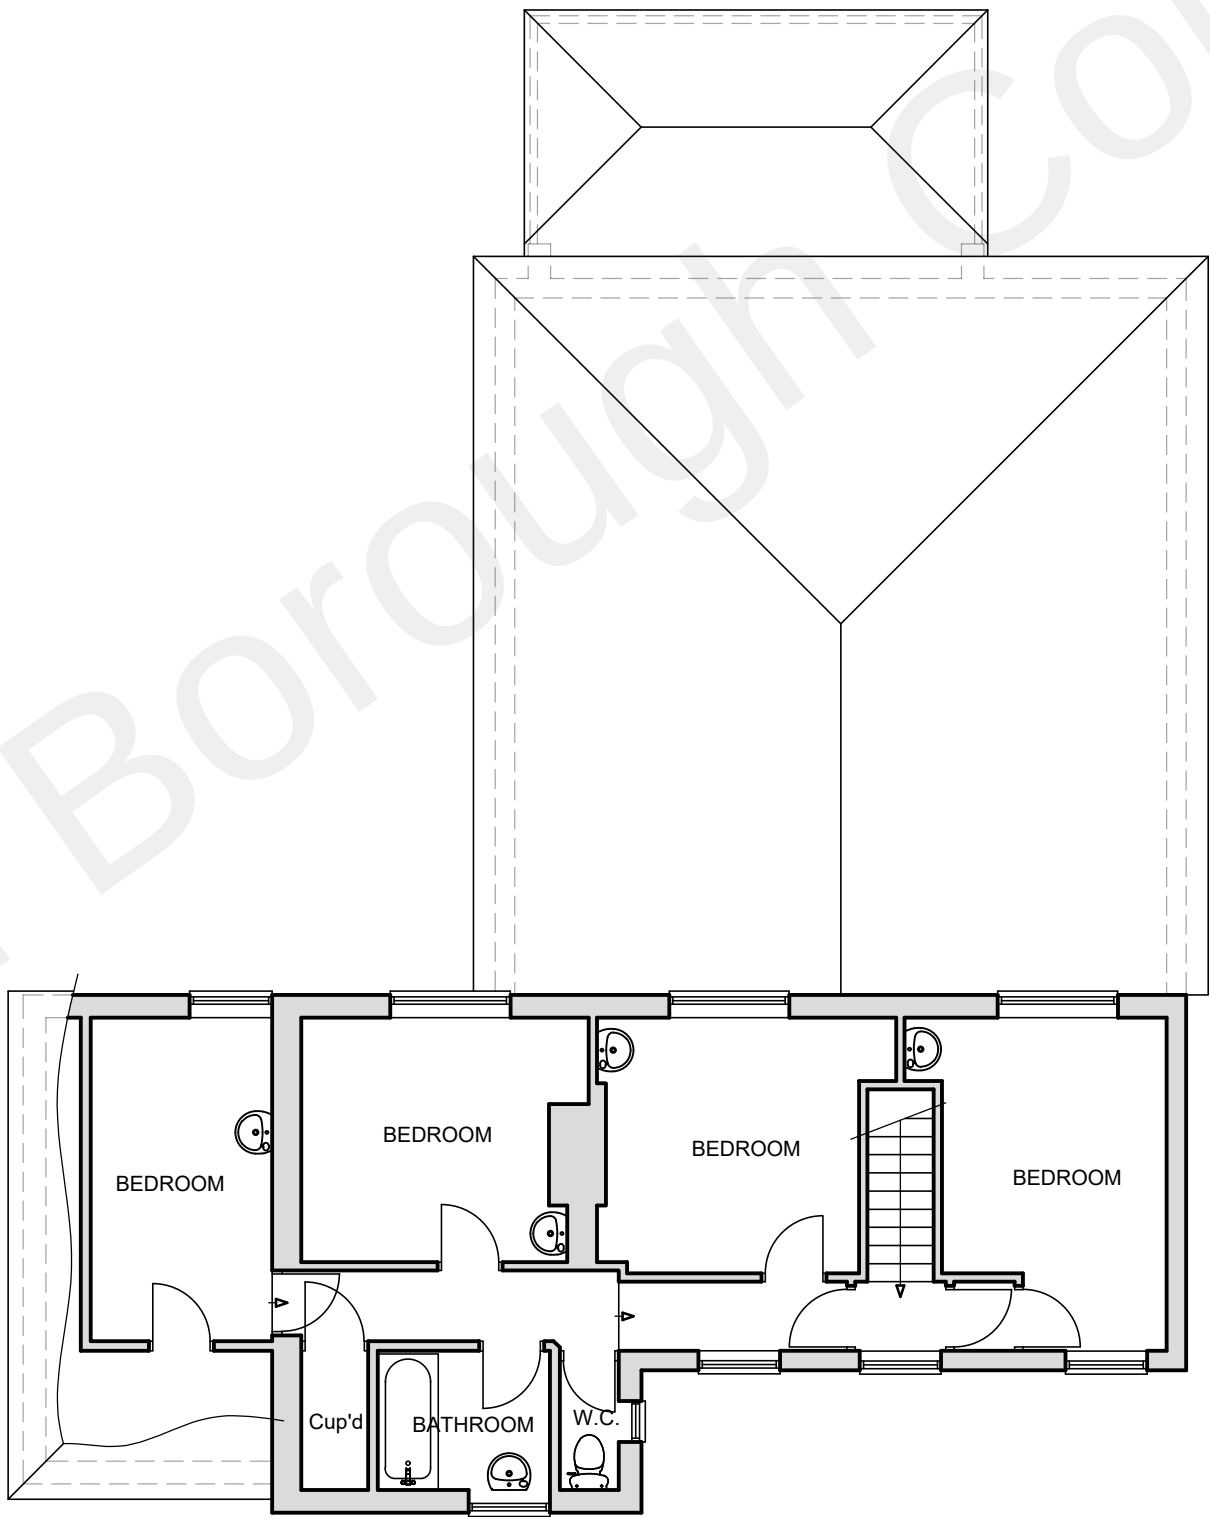

FIRST FLOOR PLAN

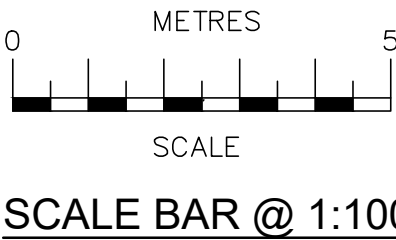

Date	No	Revision
Penfold Project Services		
Epmarket, Wrotham Road, Meopham, Kent, DA13 0JH		
Telephone: 01474 816690		
e-mail: apenfold448@btinternet.com		
Job Title:	ORCHARD COTTAGE 78 OLD ROAD EAST GRAVESEND KENT DA12 1PE	
Dwg Title:	FLOOR PLANS AS EXISTING	
Scale:	1:100 @ A2	
Dwg No.:	01	
Date:	August 2022	