





FRONT ELEVATION

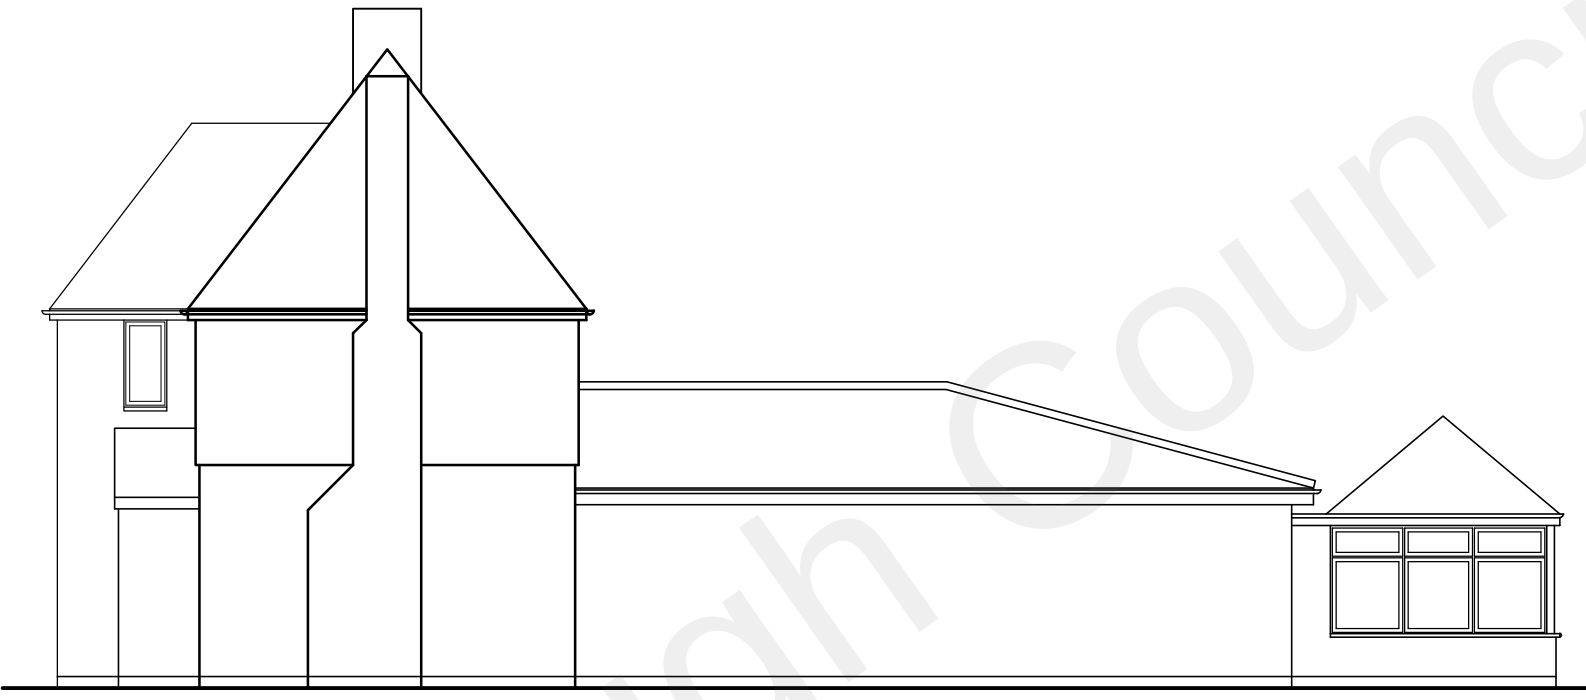

SIDE ELEVATION

 

SCALE
SCALE BAR @ 1:100



REAR ELEVATION



SIDE ELEVATION

Date	No	Revision
Penfold Project Services		
Epmarket, Wrotham Road, Meopham, Kent, DA13 0JH		
Telephone: 01474 816690		
e-mail: apenfold448@btinternet.com		
Job Title:	ORCHARD COTTAGE 78 OLD ROAD EAST GRAVESEND KENT DA12 1PE	
Dwg Title:	ELEVATIONS AS EXISTING	
Scale:	1:100 @ A2	
Dwg No.:	02	
Date:	August 2022	