


EXTERNAL LIGHTING REFER TO: (COST CUTTER SHOP FRONT EXTERNAL LIGHTING

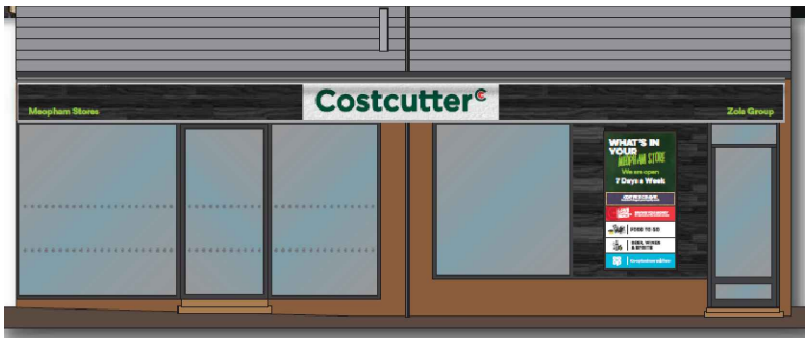

PROPOSED FRONT COST CUTTER IMAGE
N.T.S



PROPOSED FRONT ELEVATION
N.T.S



FRONT ELEVATION

SCALE: 1:50 0 2.5m

PROPOSED ELEVATION
Scale: 1:50

GENERAL NOTES:

A	Issue For Approval	10/21
No	Revision / Issue	Date

Site :
8 & 9 The Parade,
Wrotham Road,
Meopham,
Kent,
DA13 0JL

Project Title :
Discharge Planning Condition 4
Under Approved Planning
Decision Notice Reference:
(20210102)

Client :
Zola Limited
Mr. Peter Patel
The Anchorage,
Ash Road,
Hartley, Kent,
DA3 8EL

Do not scale from this drawing. The information may be suitable for discussion purposes and for obtaining Planning Approval Only. This drawing is NOT for construction purposes and should not be relied upon for any other works. This drawing is copyright and may not be copied or altered in any way except by way of written permission from the designers.

Copyright 2020 - 2023

Project Ref No : ABP-TPM8/9	Sheet No : PC5-3
Date : October 2021	Drawn By : ABP
Scale : 1:50 @ A-3	