


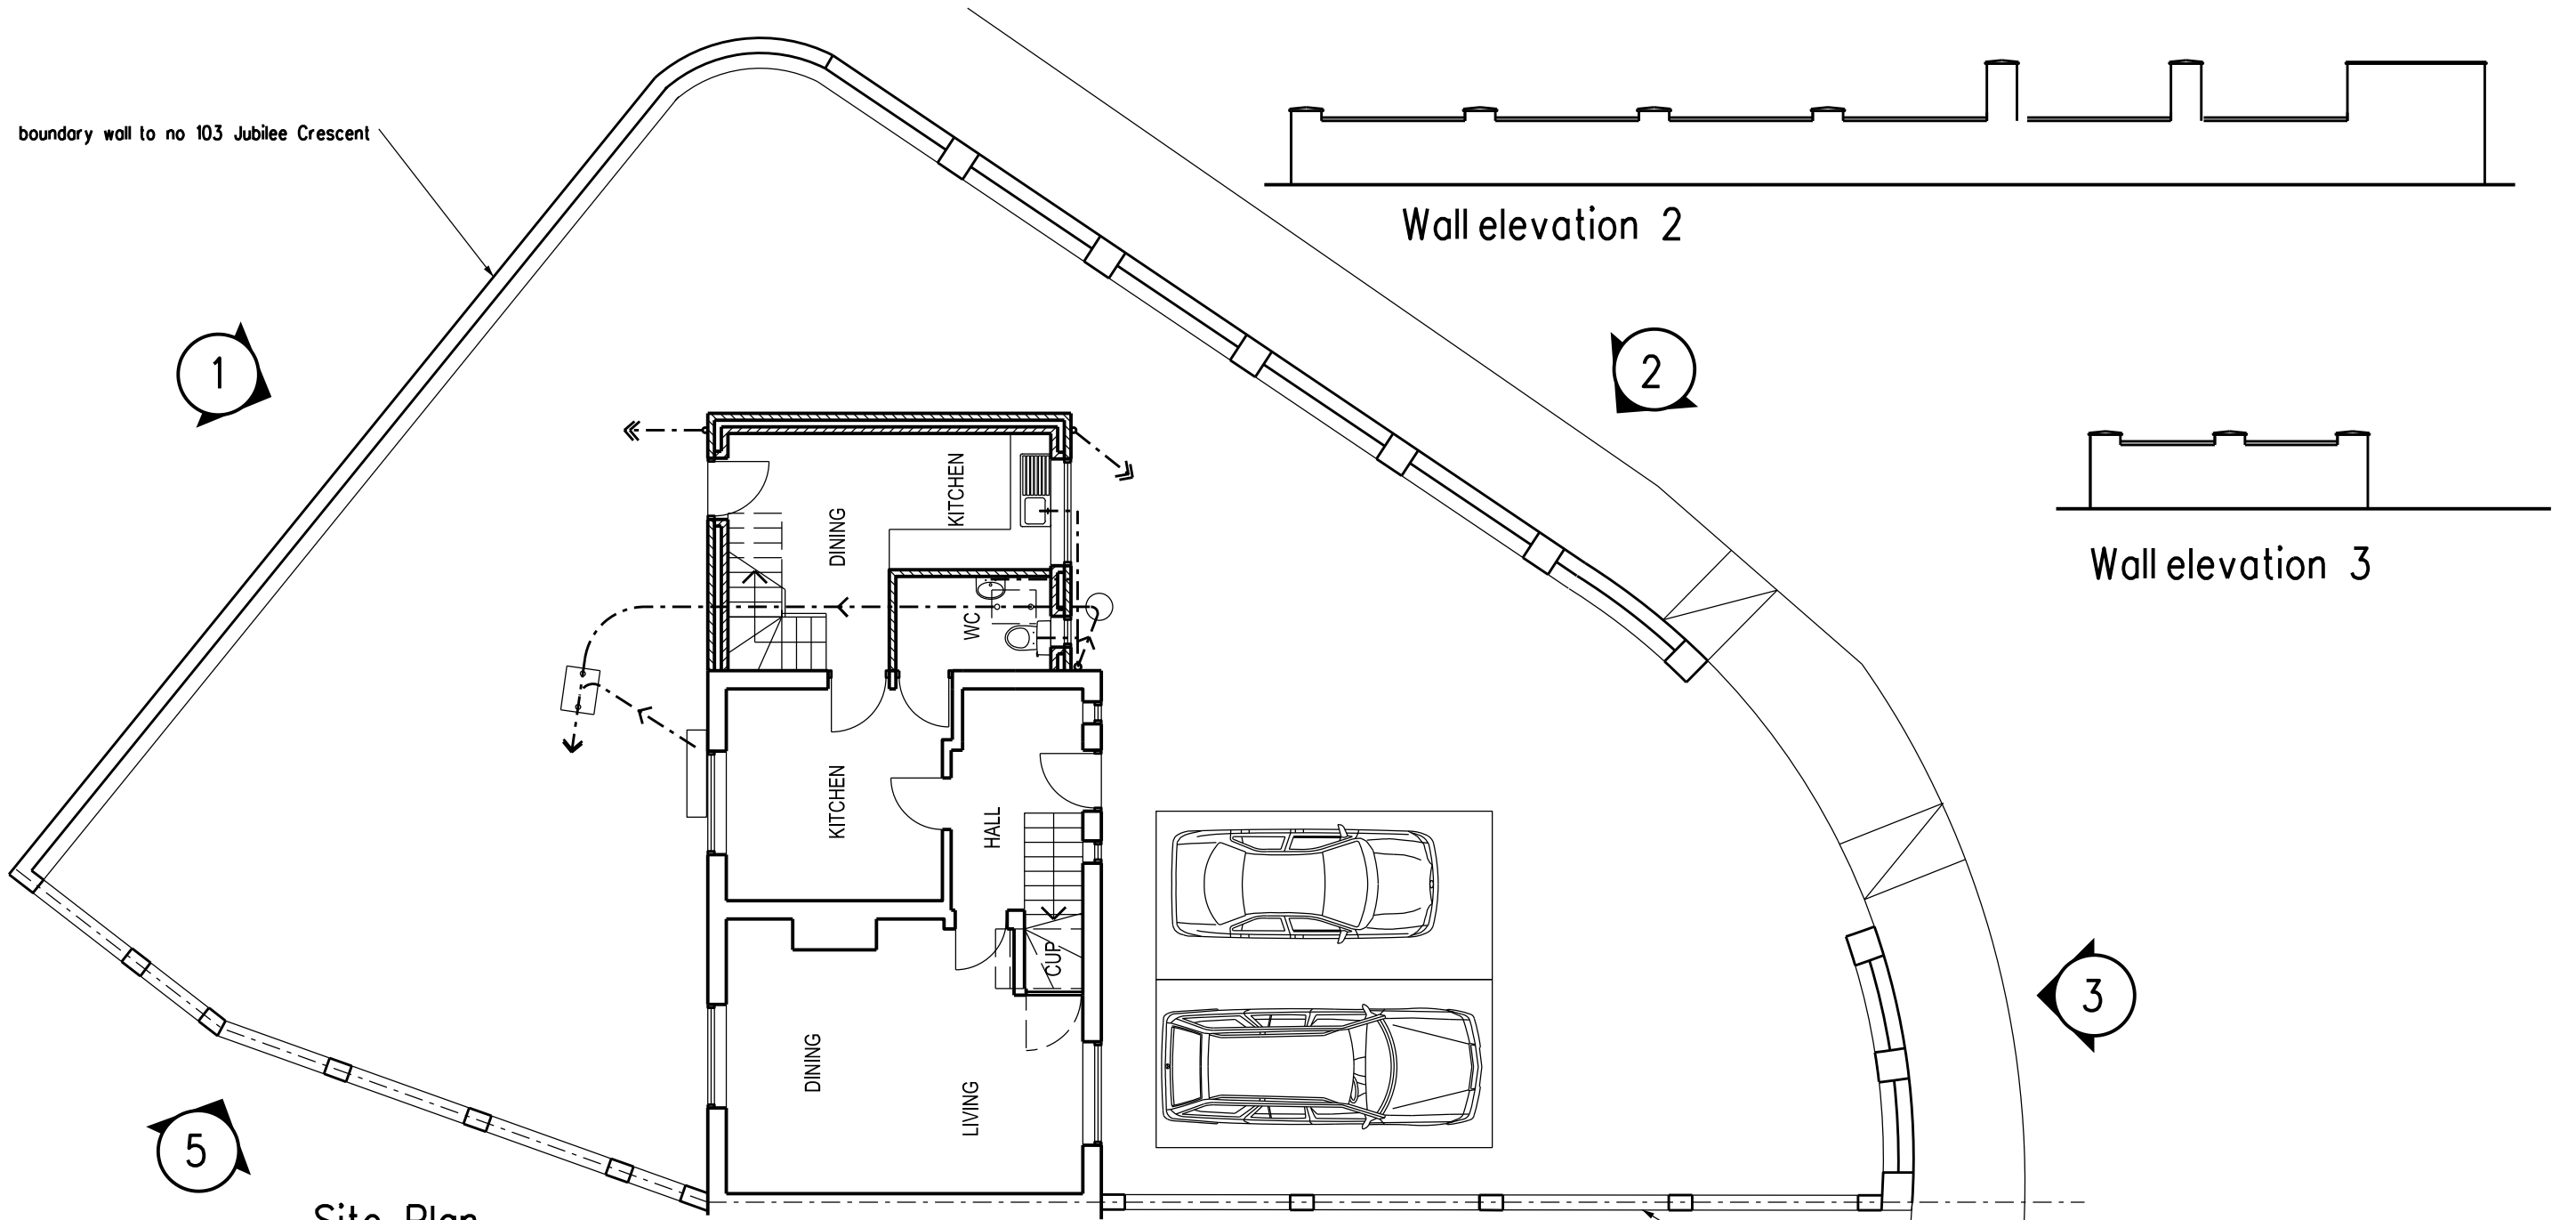

Site Plan


Wall elevation 1

Wall elevation 5

Wall elevation 2

Wall elevation 3

Wall elevation 4

 

|                      |                               |            |
|----------------------|-------------------------------|------------|
| A. Redrawn           |                               | 03/12/2024 |
| PLANNING APPLICATION |                               |            |
| REVISION             | DATE                          |            |
| ARCHITECT            | TAARCHITECTS                  |            |
|                      | 11 JOYDENS WOOD ROAD BEXLEY   |            |
|                      | KENT DA5 2HS Tel 07905 130591 |            |
|                      | ta140256@googlemail.com       |            |
| JOB                  | PROPOSED DOUBLE STOREY        |            |
|                      | SIDE EXTENSION AT             |            |
|                      | 103 JUBILEE CRESCENT          |            |
|                      | GRAVESEND KENT DA12 4JQ       |            |
| DRAWING              | BOUNDARY WALL DRAWING         |            |
| SCALE                | 1:100 AT A3                   | DATE       |
|                      |                               | SEP 2024   |
| DRAWING NO.          | SM/10 A                       |            |