

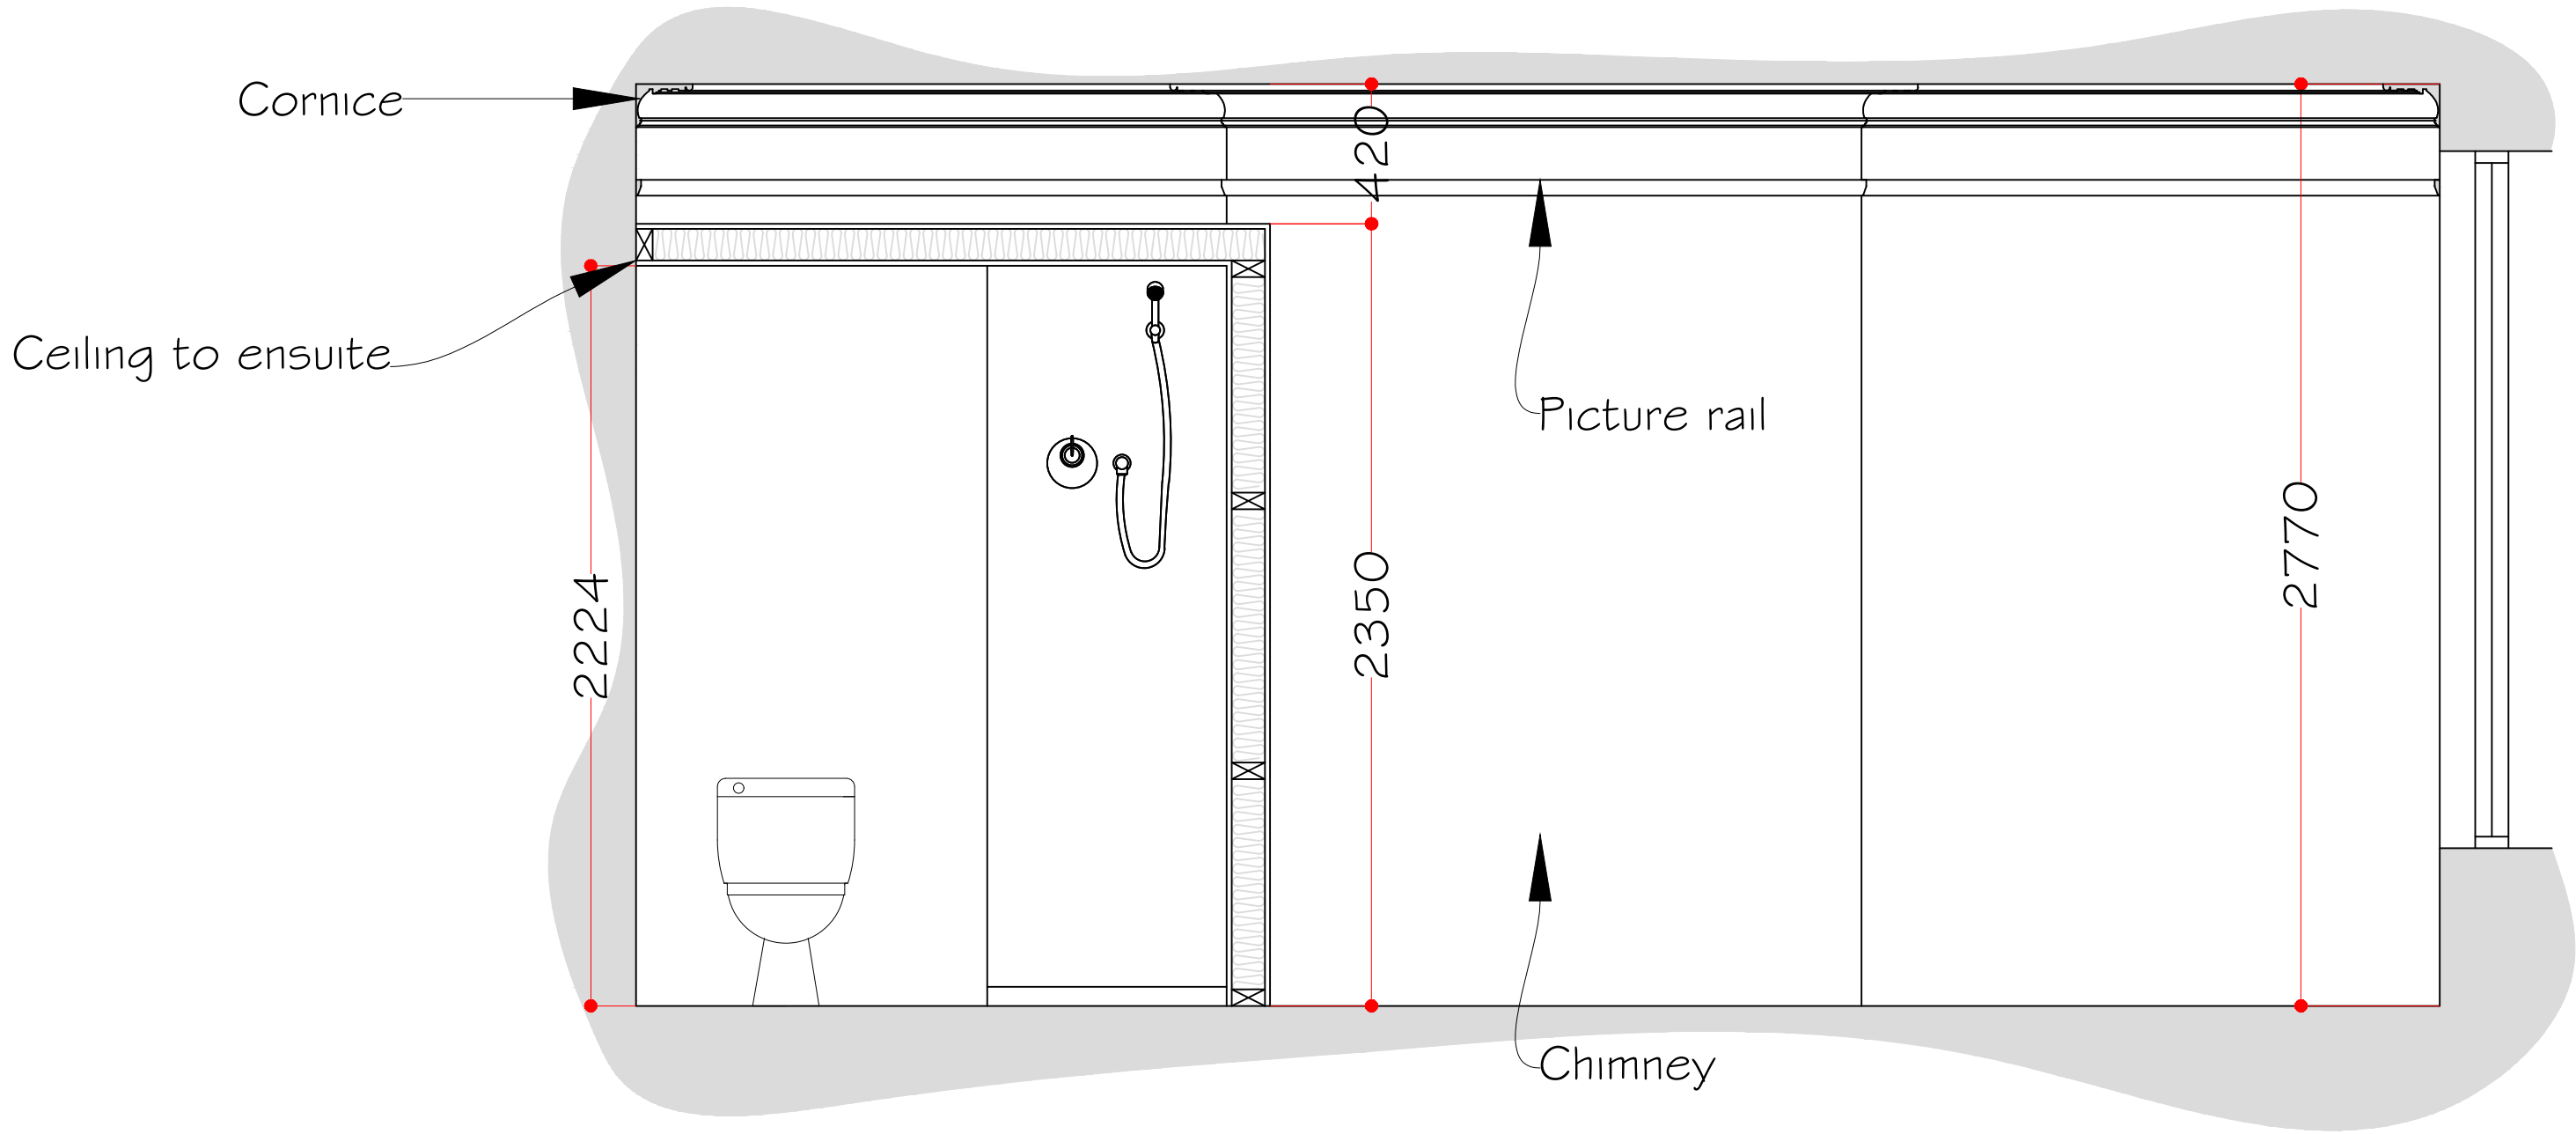


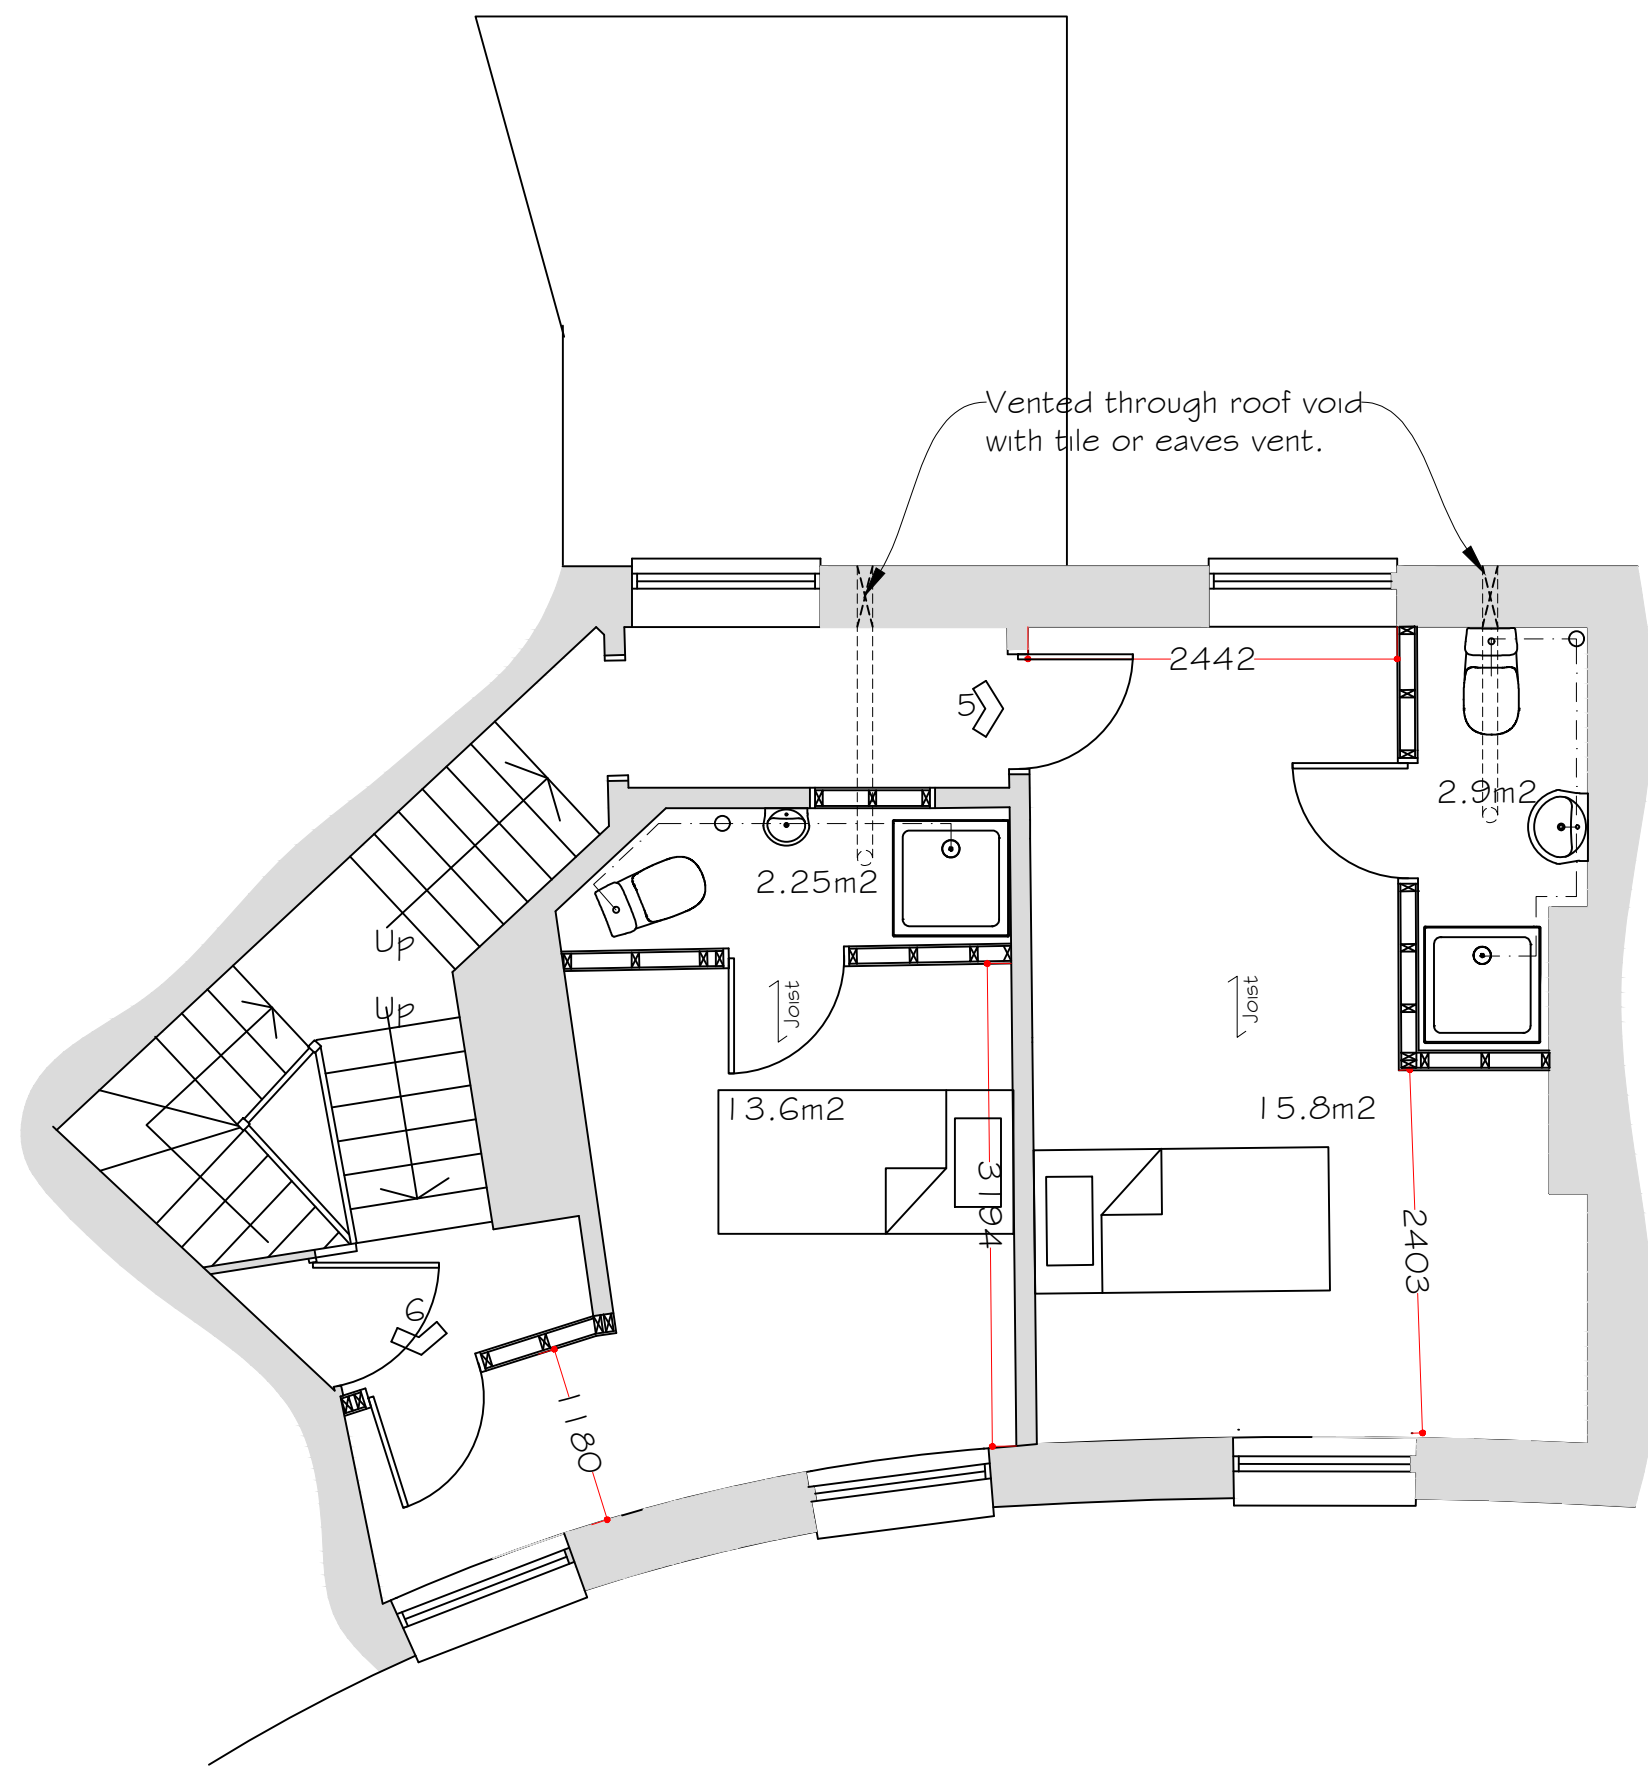



First floor bedroom/ensuite section A-A

Scale 1:20

 


Second Floor Plan

Scale 1:50

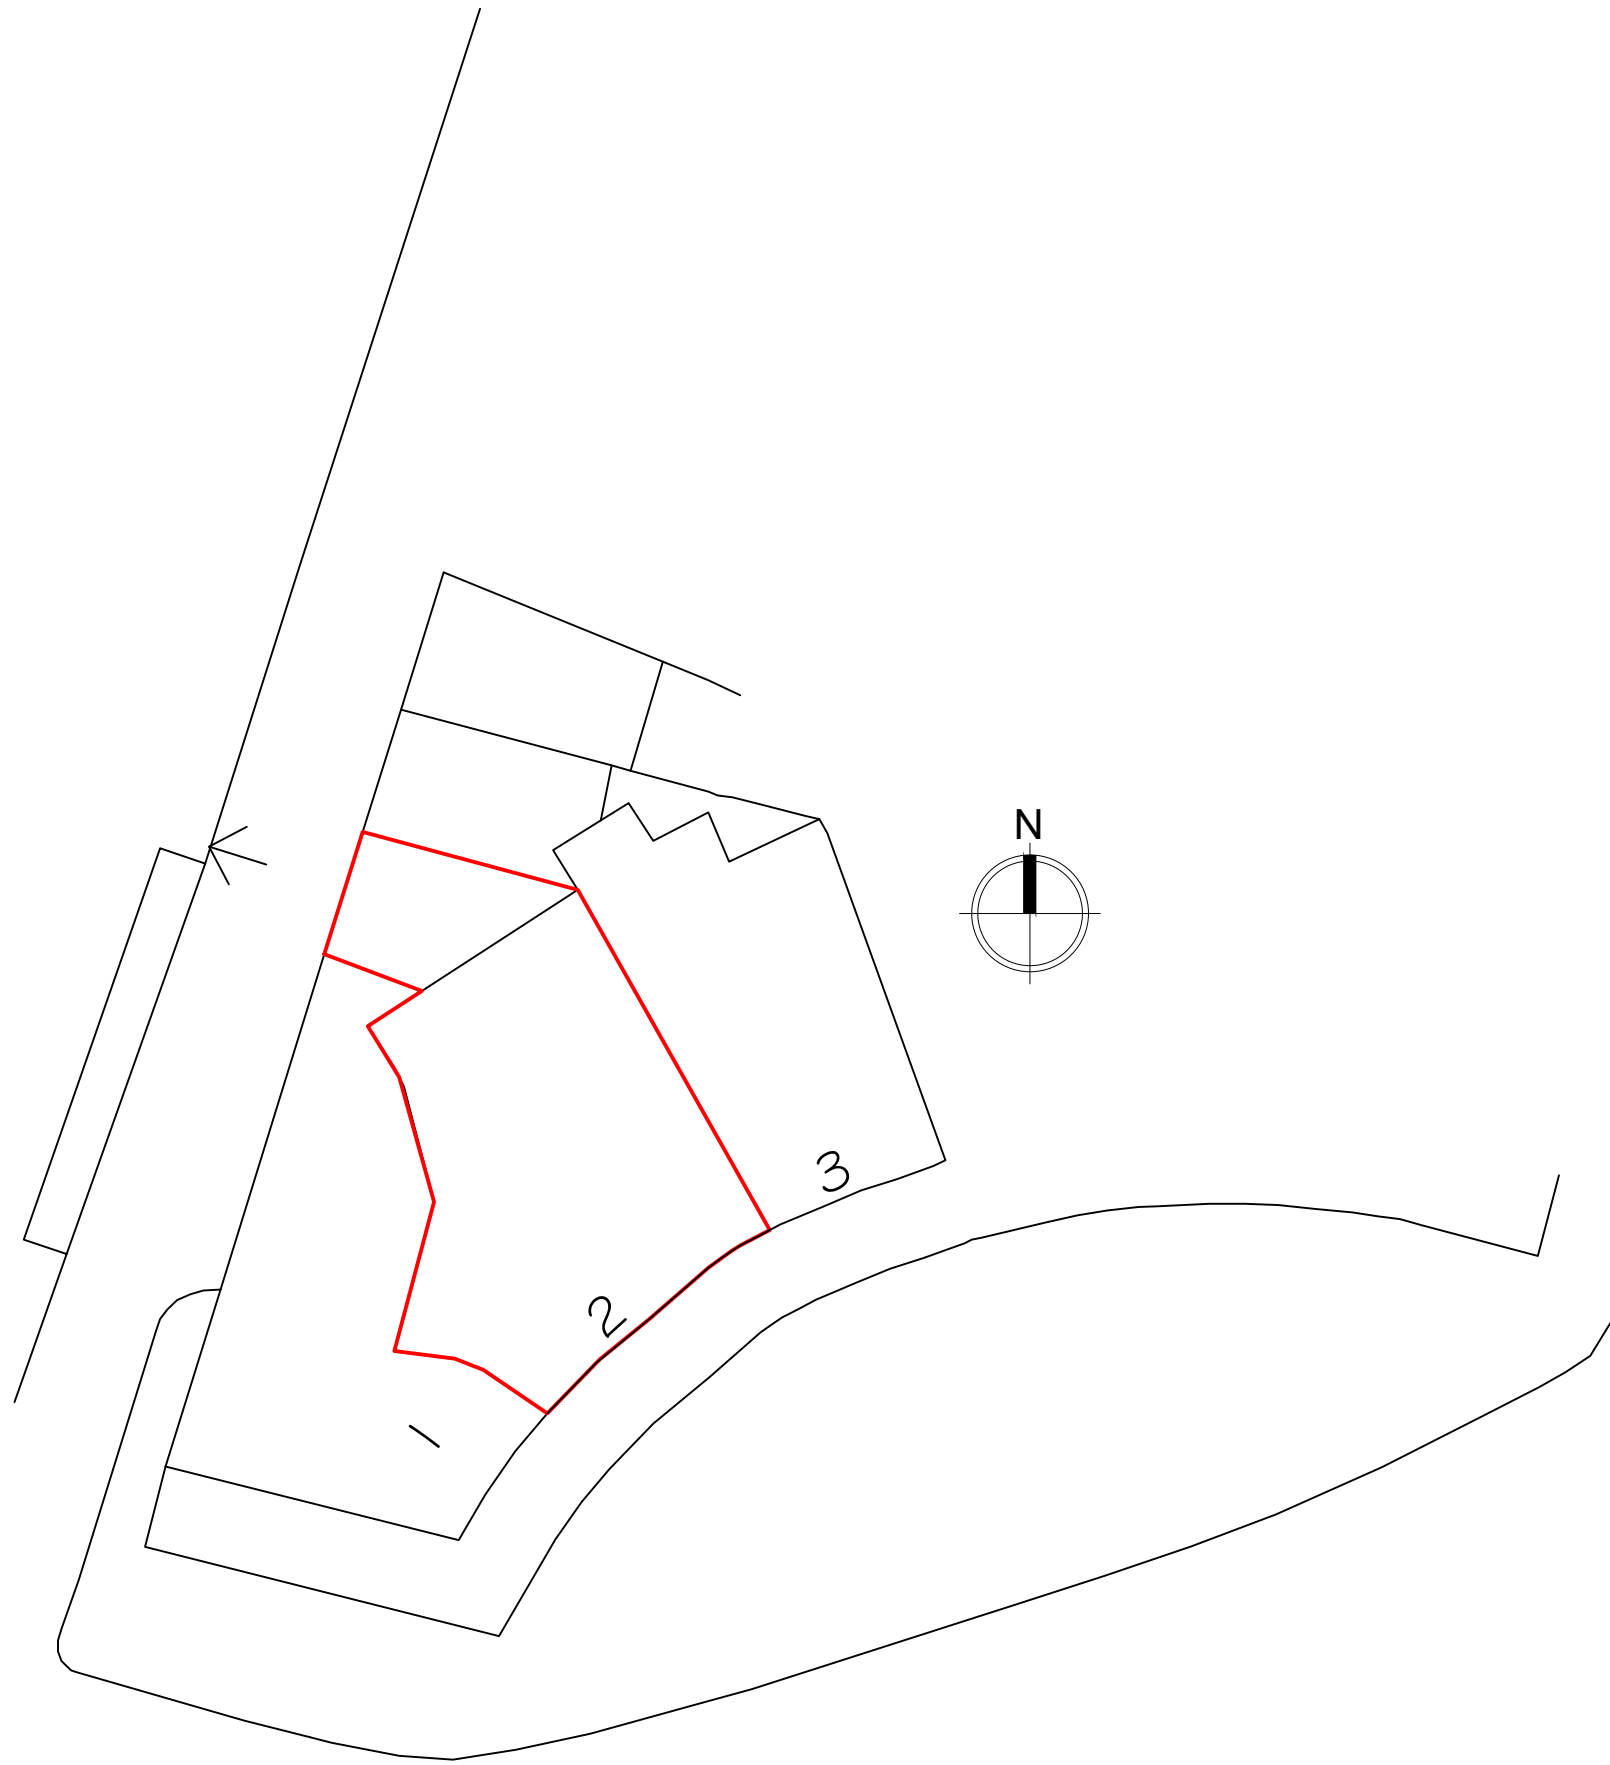 

Site Plan

Scale 1:200

 

Rev C-Bedroom section.
Rev B-Drainage & vent extraction shown.
Rev A Drawing layout amended.

23 January 2025
21 January 2025
14 November 2024

Synergy Planning & Property Consultants Ltd The Office The Lanchester Rochester Kent ME3 7NQW		
Client	Elysian Estates Ltd	
Address	2 Berkley Crescent Gravesend	
Drawing title	Proposed floor plans	
Scale	1:50/1:100/1:200	
Date	October 2024	Drawn by
Drawing No	24/456/04	C