



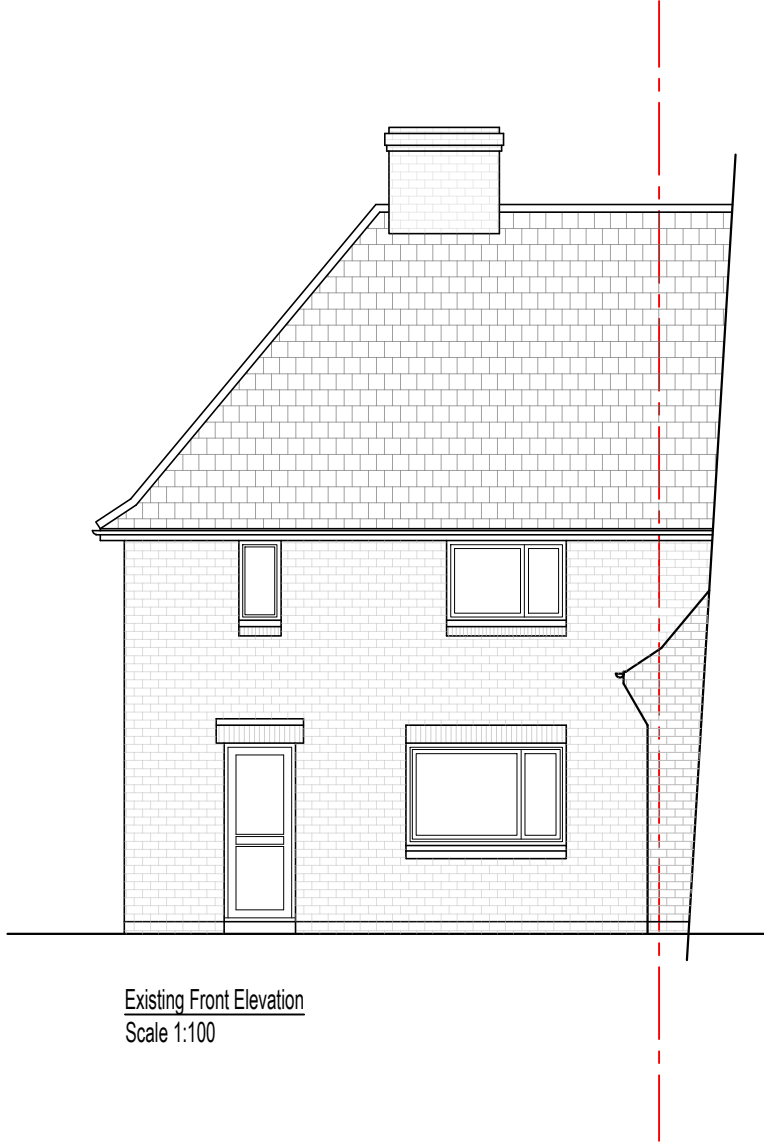

Existing Front Elevation
Scale 1:100



Existing Side Elevation
Scale 1:100

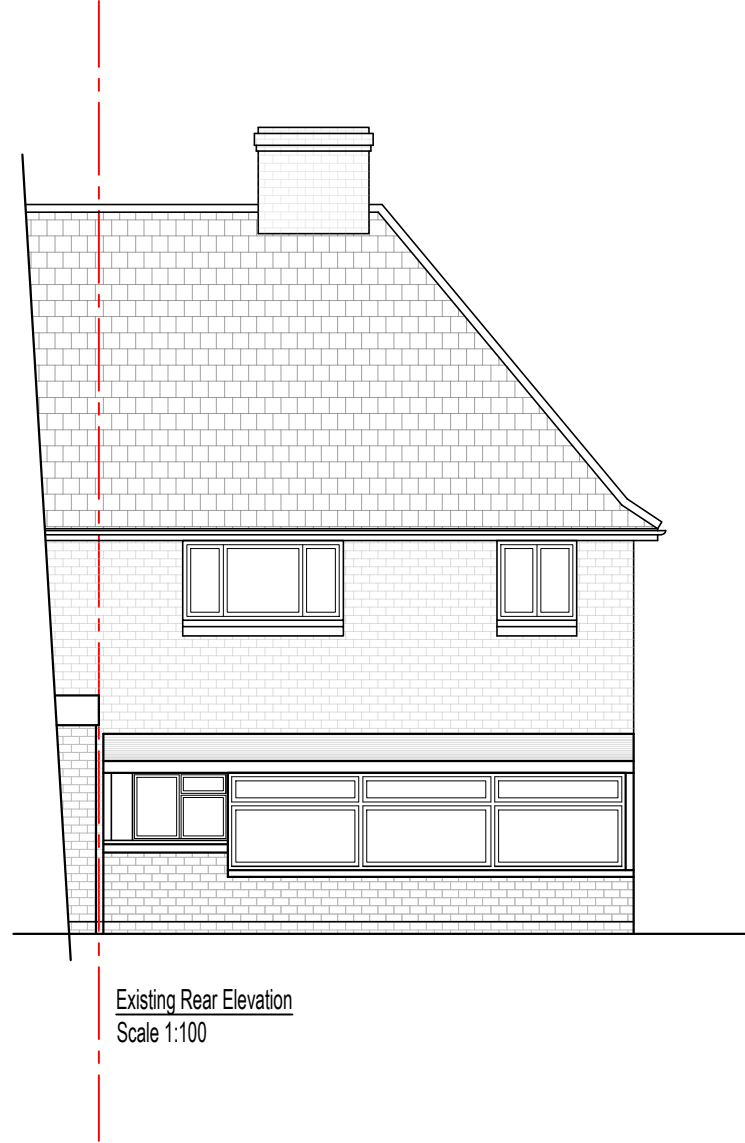


Existing Rear Elevation
Scale 1:100




site location plan
Scale 1:1250


0 10 20 30 40 50m

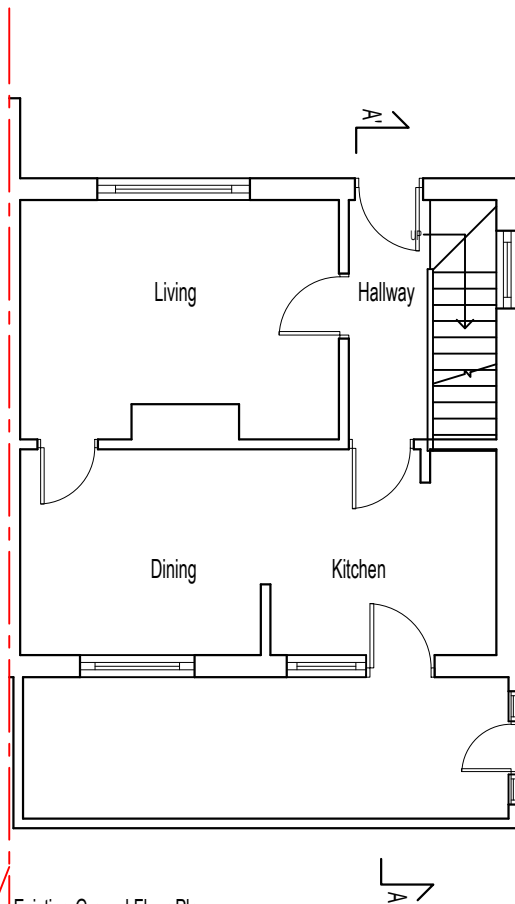

Existing Ground Floor Plan
Scale 1:100

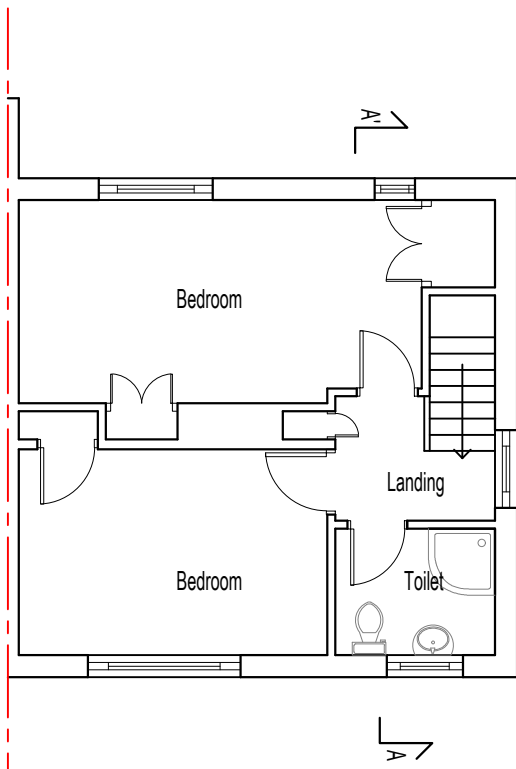


Existing First Floor Plan
Scale 1:100

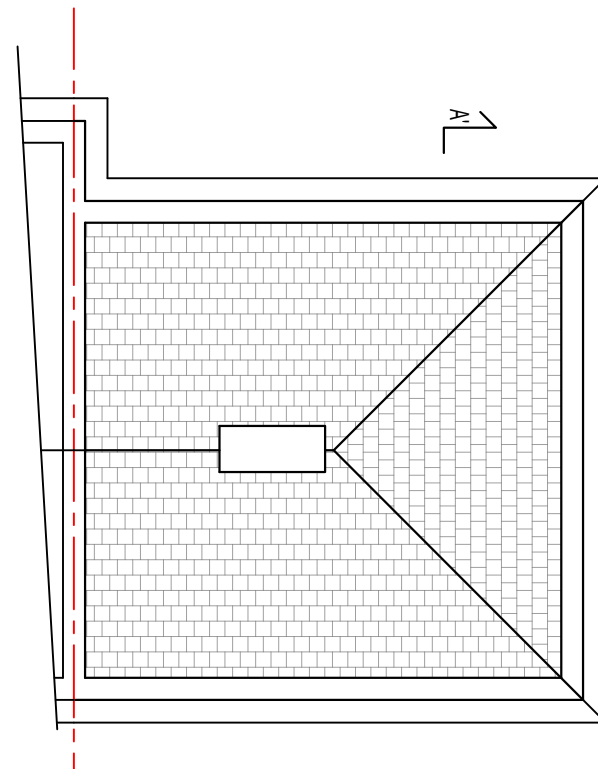

Existing Roof Plan
Scale 1:100



Existing Section
Scale 1:100

 

Scale 1:100

Kappa Planning Ltd

46-48 Ennersdale Road, London,
SE13 6JB

Tel: 02080041662

www.kappa-planning.co.uk

CLIENT

Mr Ionel John Vilciu

PROJECT

4 Lanes Avenue, Gravesend, Kent, DA11 7HR

JOB TITLE

PROPOSED 2-STOREY SIDE AND REAR EXTENSION,
LOFT CONVERSION, NEW ROOF WITH DORMER
WINDOW, PORCH; AND INTERNAL ALTERATIONS TO
CREATE A LARGER SINGLE FAMILY DWELLING

DRAWING

EXISTING FLOOR PLANS, ROOF
PLANS, SECTION AND ELEVATIONS

DRAWN BY
NR

CHECKED BY
GP

REVISION

DATE
14.08.25

SCALE
1:200 / 1:1250 @ A1

RELEASE

PROJECT
No

DRAWING
No

838

02