





Proposed Front Elevation
Scale 1:100

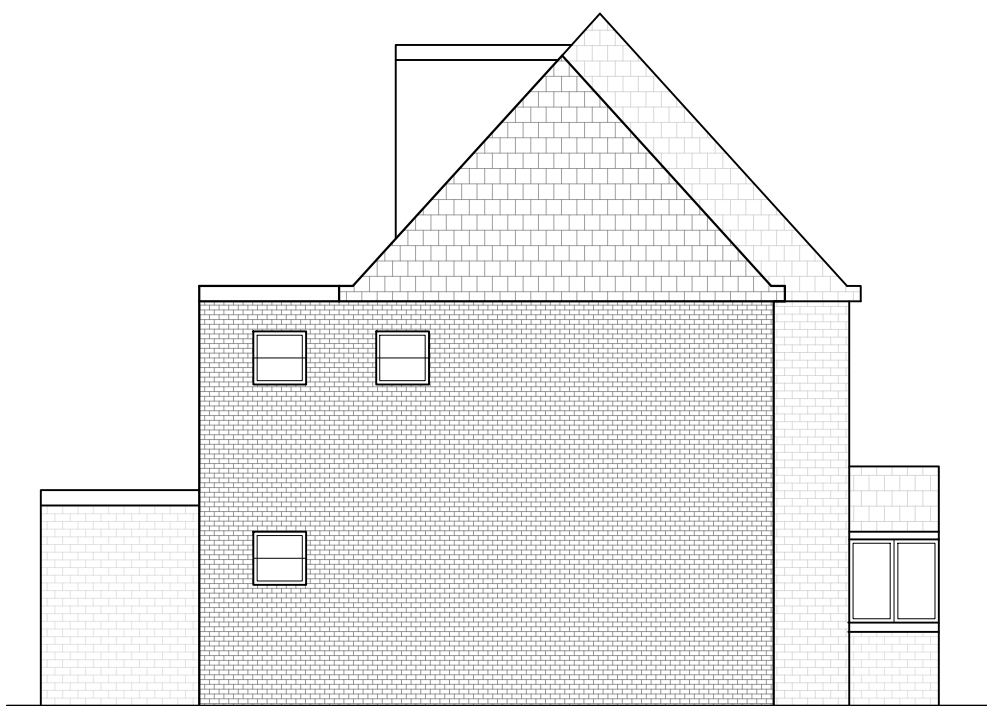


Proposed Side Elevation
Scale 1:100




Proposed Rear Elevation
Scale 1:100

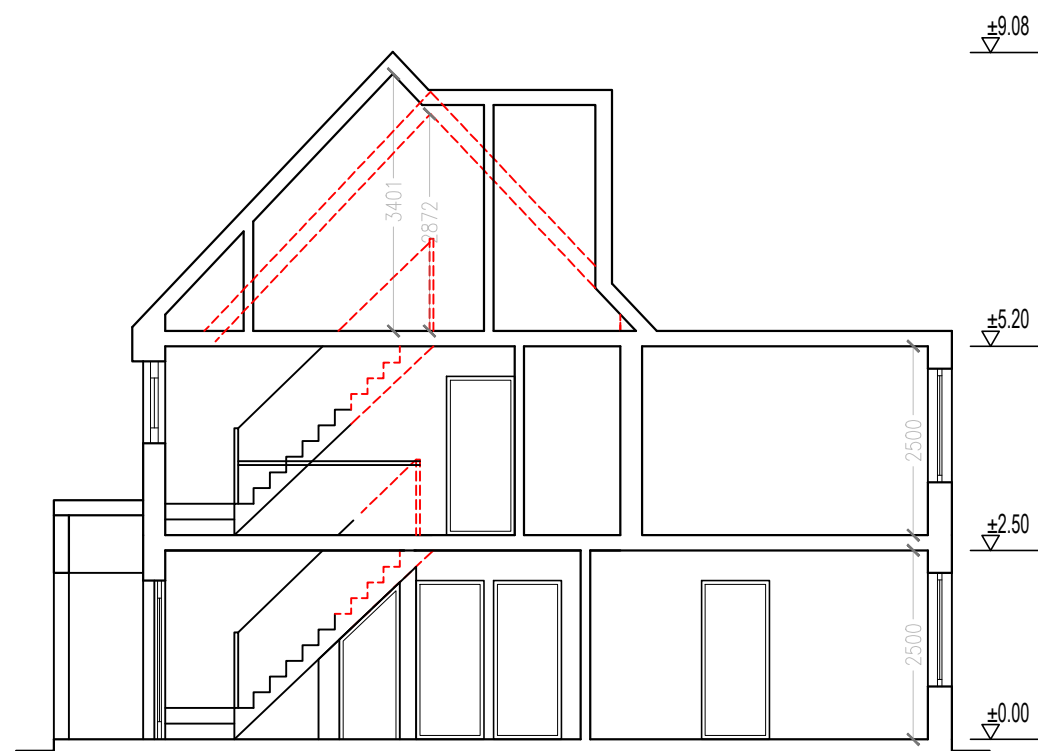


Proposed Section A-A
Scale 1:100

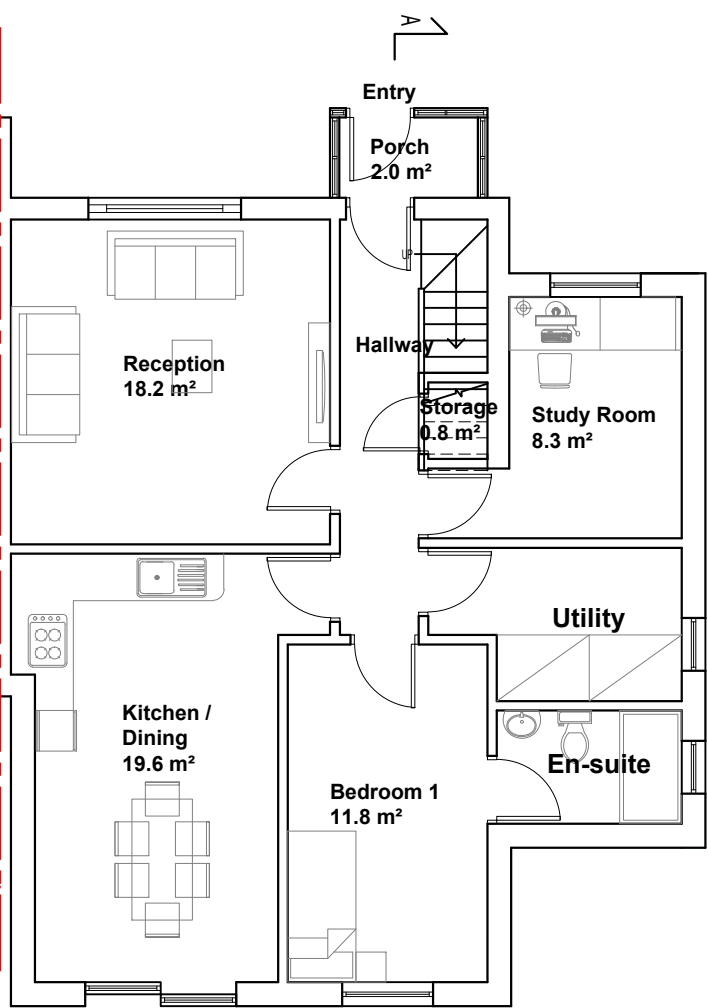


Proposed Ground Floor Plan
Scale 1:100

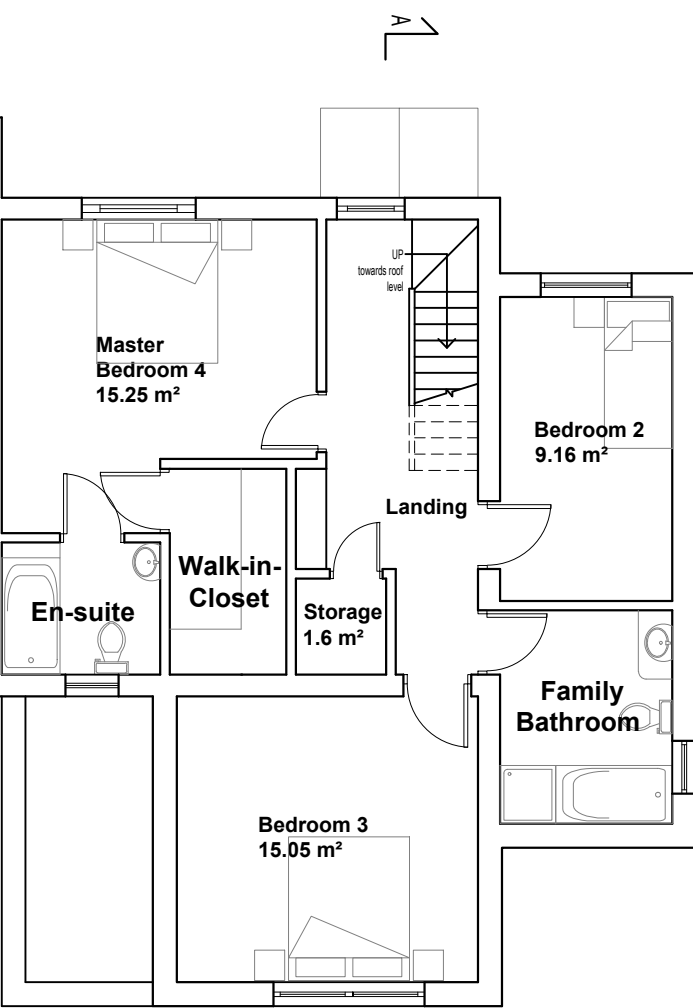


Proposed First Floor Plan
Scale 1:100

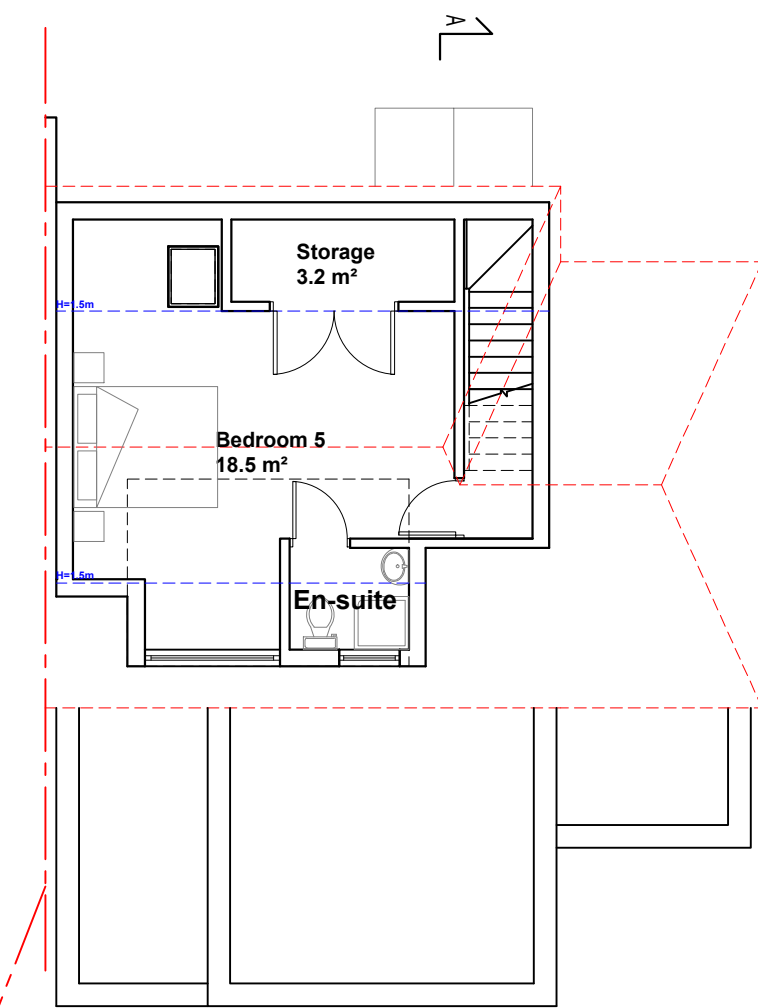


Proposed Loft Plan
Scale 1:100

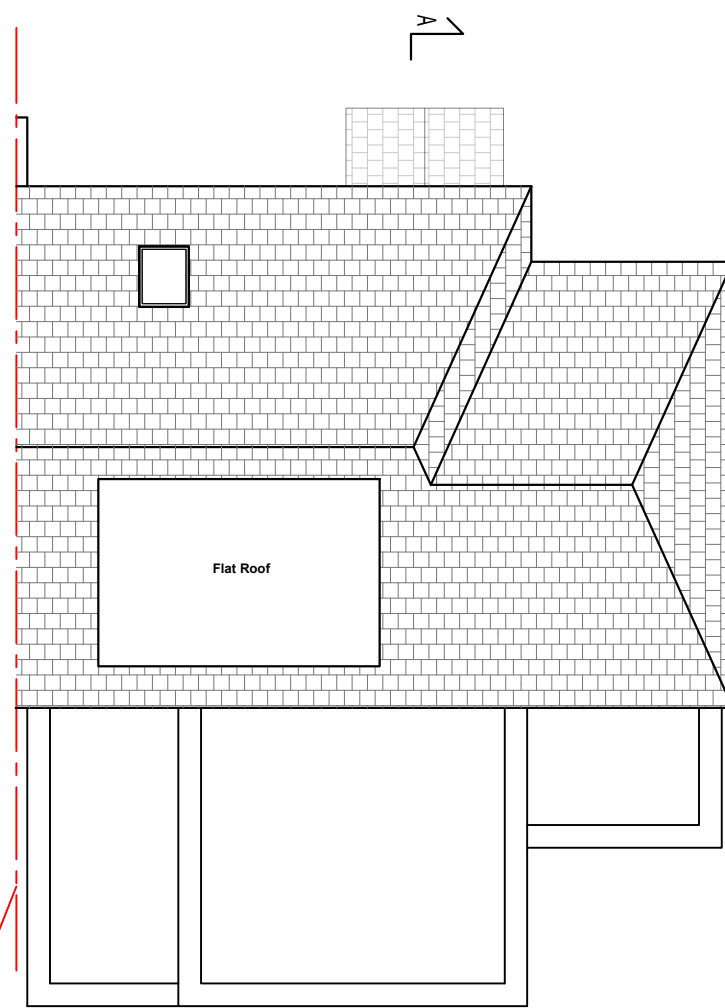

Proposed Roof Plan
Scale 1:100

 

Scale 1:100

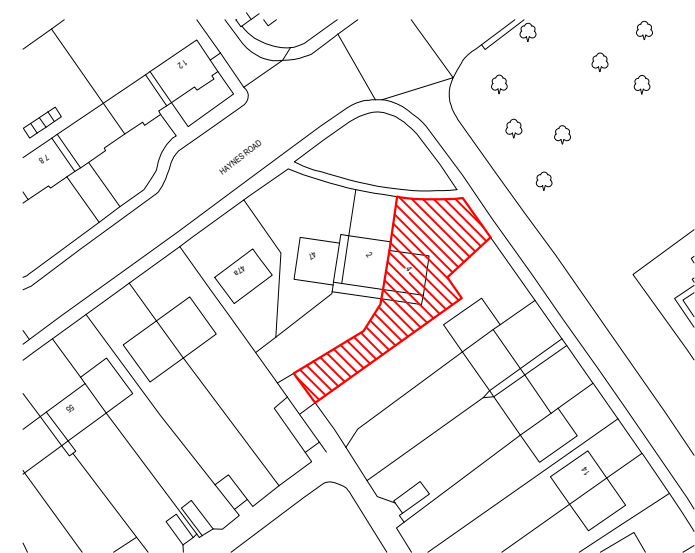

site location plan
Scale 1:1250

0 10 20 30 40 50m

Kappa Planning Ltd

46-48 Ennersdale Road, London,

SE13 6JB

Tel: 02080041662

www.kappa-planning.co.uk

CLIENT

Mr Ionel John Vilciu

PROJECT

4 Lanes Avenue, Gravesend, Kent, DA11 7HR

JOB TITLE

PROPOSED 2-STOREY SIDE AND REAR EXTENSION,
LOFT CONVERSION, NEW ROOF WITH DORMER
WINDOW, PORCH; AND INTERNAL ALTERATIONS TO
CREATE A LARGER SINGLE FAMILY DWELLING

DRAWING

PROPOSED FLOOR PLANS, ROOF
PLANS, SECTION AND ELEVATIONS

DRAWN BY
NR

CHECKED BY
GP

REVISION

DATE

14.08.25

SCALE

1:100 / 1:1250 @ A1

RELEASE

PROJECT
No

838

DRAWING
No

03