


PROPOSED.
26 The Pippins, DA13 0HB

BLOCK/SITE PLAN

AREA 36m x 36m

SCALE 1:200 on A4

CENTRE COORDINATES: 564288, 167083

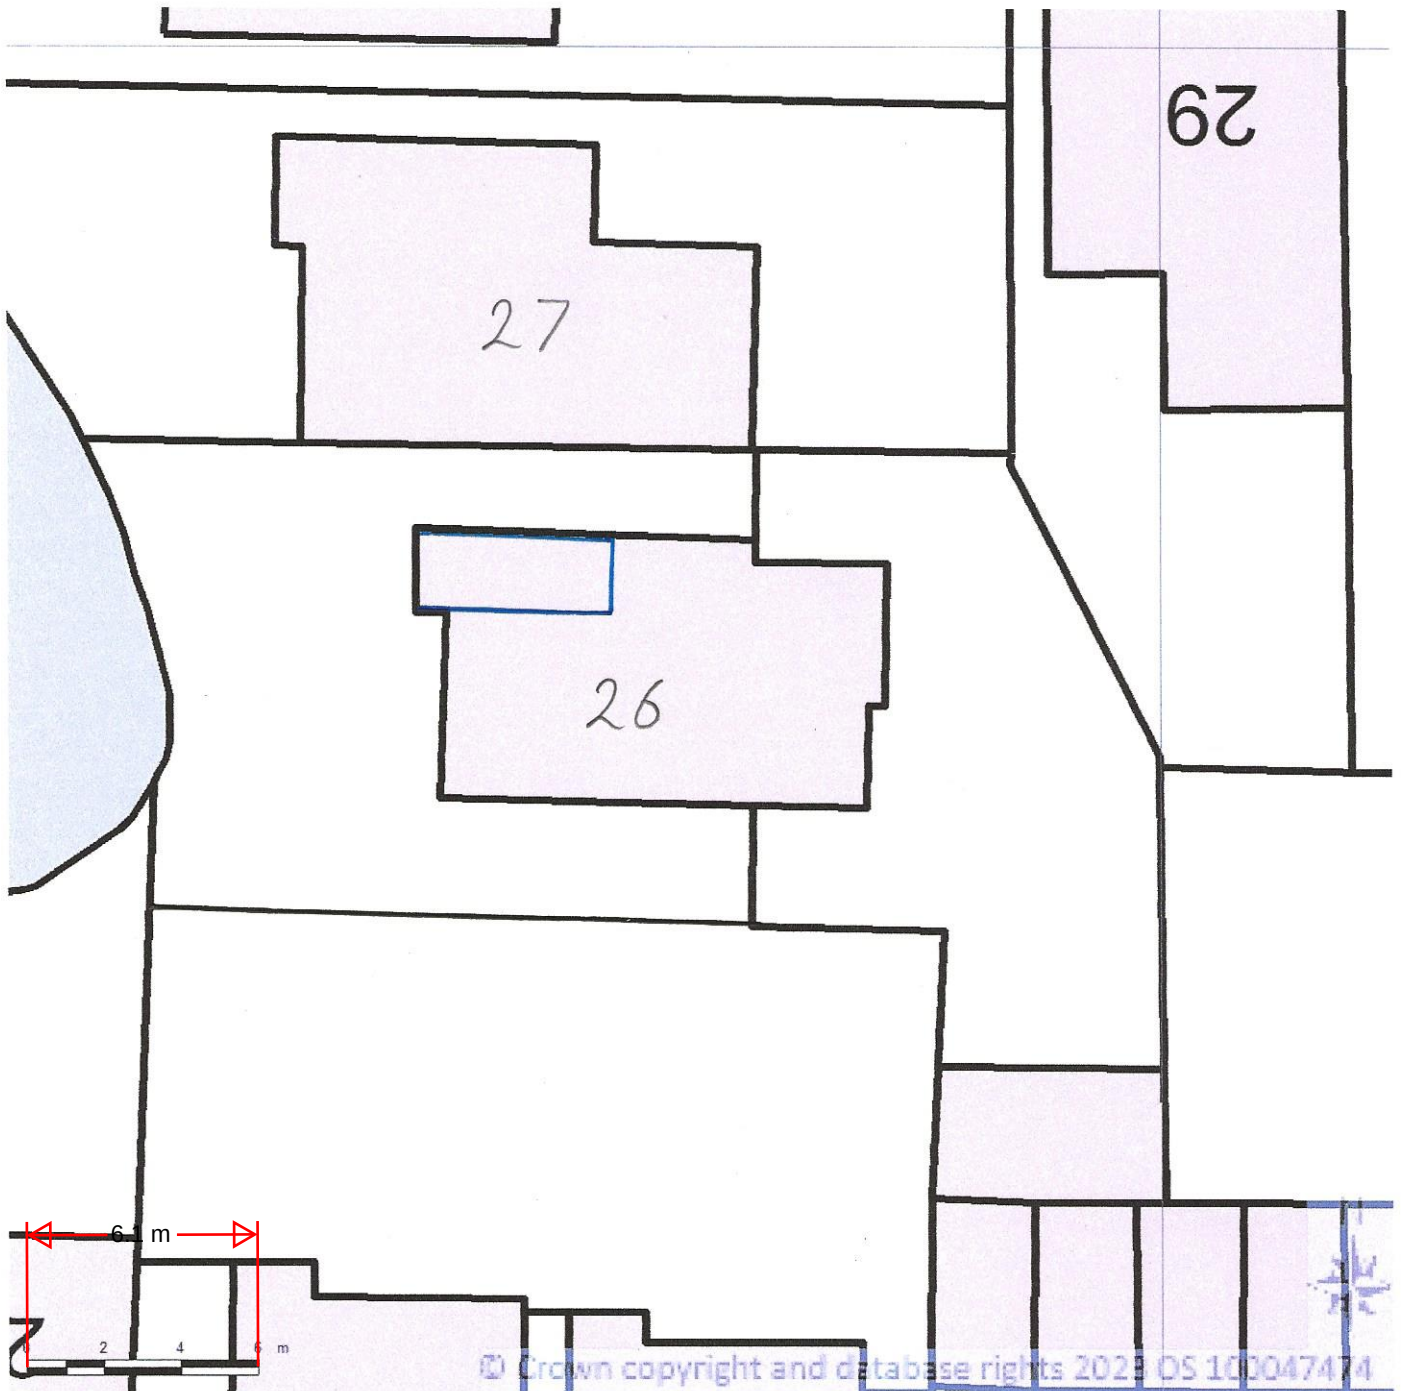

Supplied by Streetwise Maps Ltd

www.streetwise.net

Licence No: 100047474

06/11/2023 09:30:17