



Existing Side (North) Elevation 1:100




Existing Front (West) Elevation 1:100




Proposed Front (West) Elevation 1:100




Proposed Side (North) Elevation 1:100
Note:- Proposed view is the same as Existing

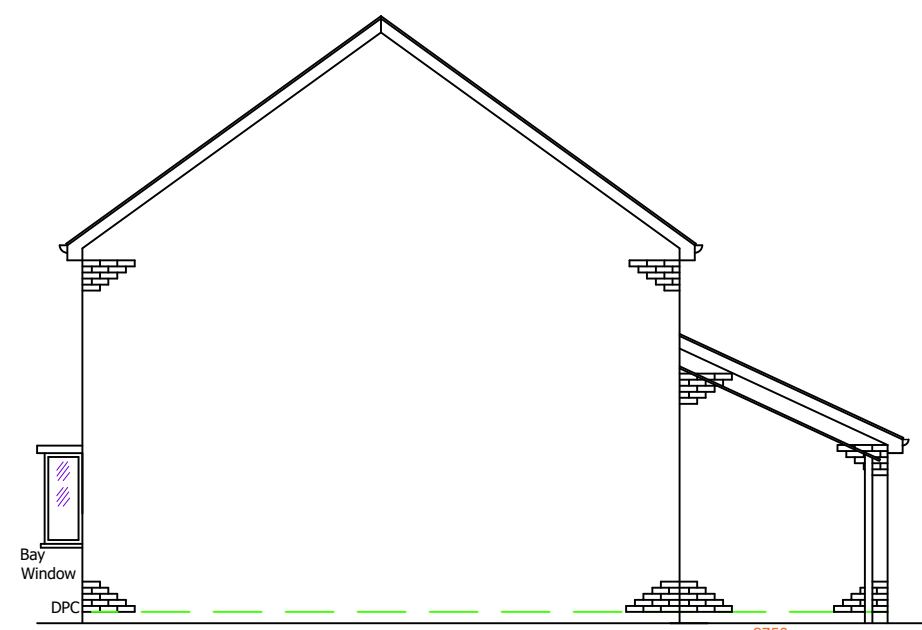


Existing Side (South) Elevation 1:100

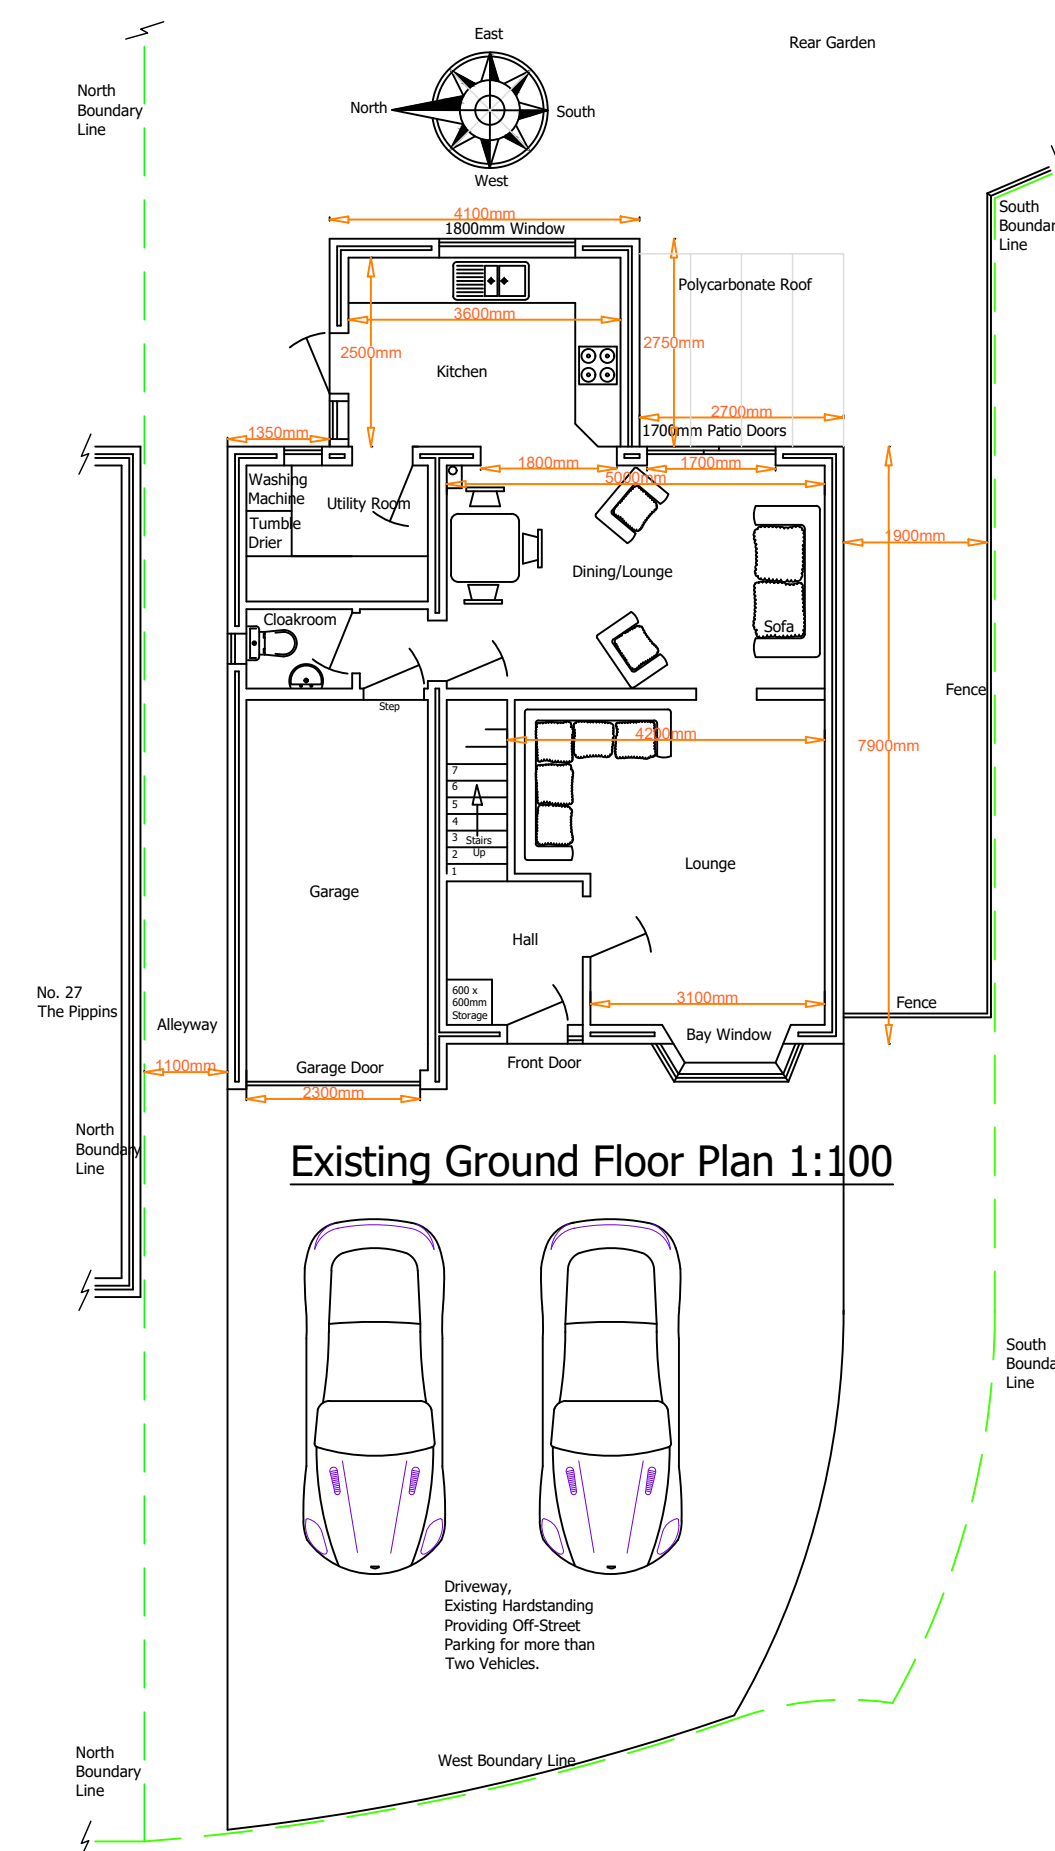

Existing Ground Floor Plan 1:100

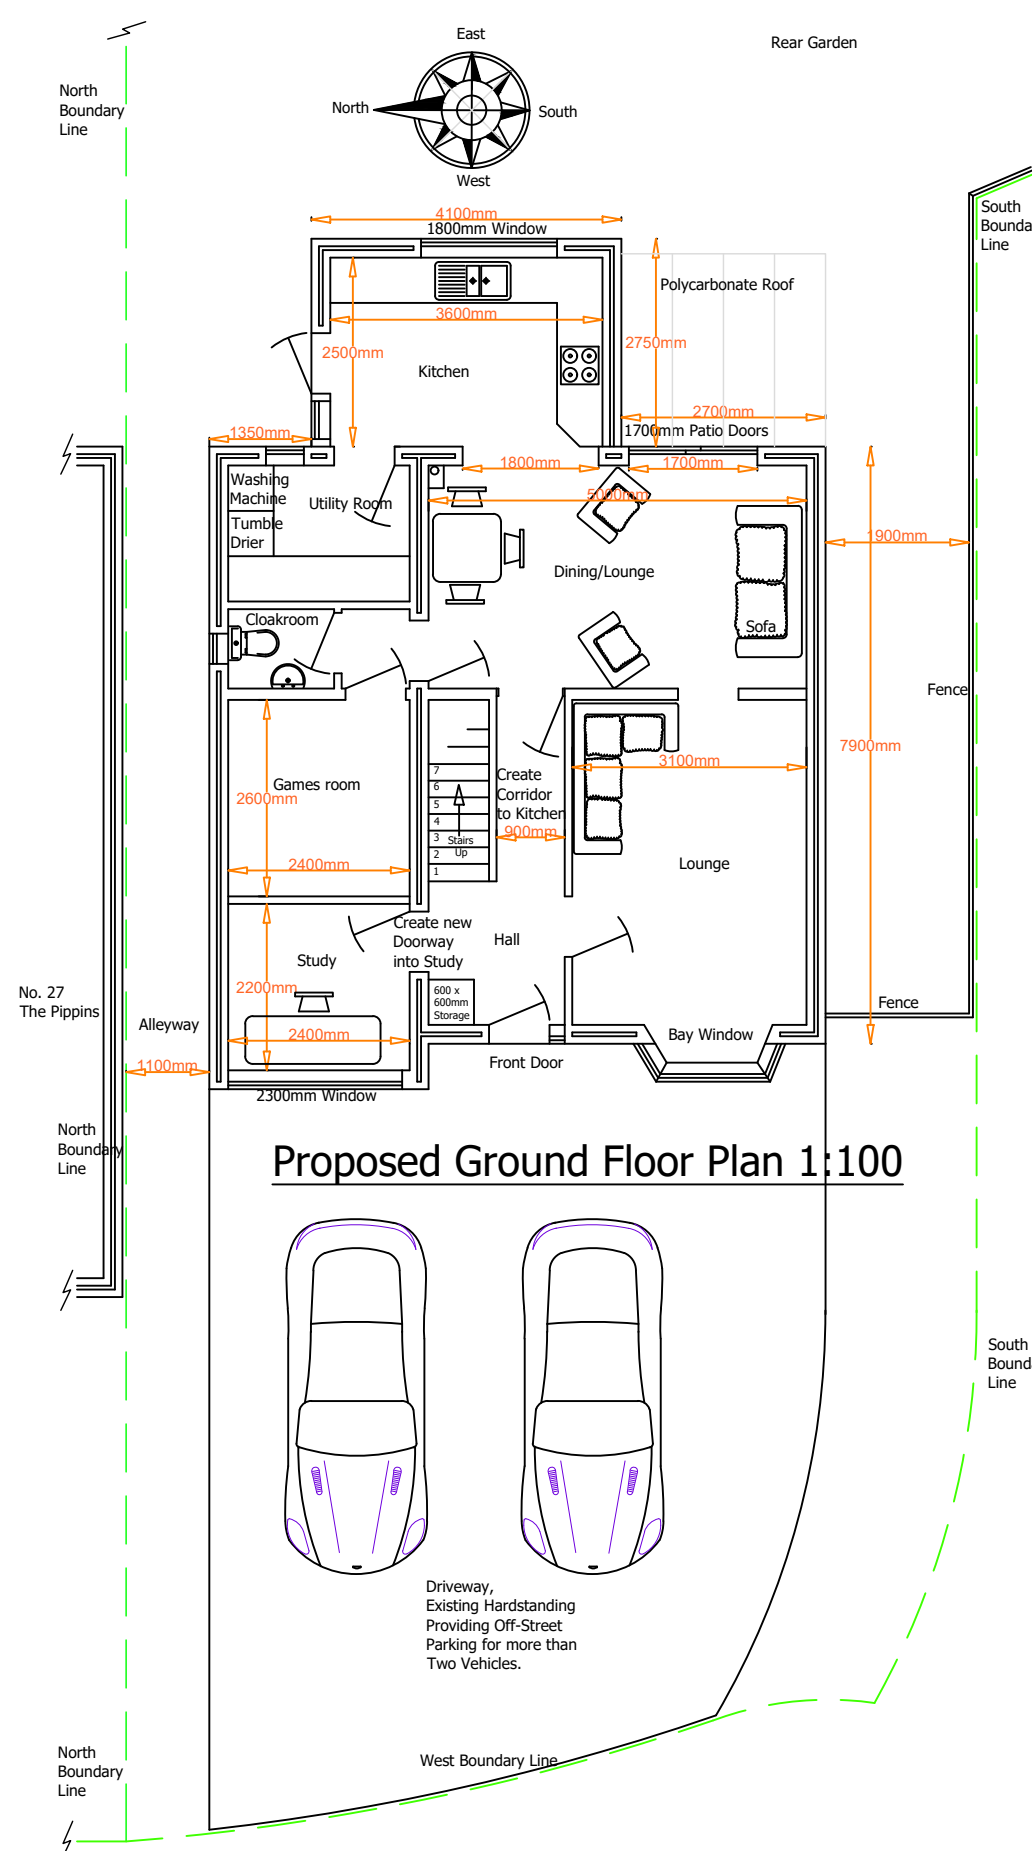

Proposed Ground Floor Plan 1:100

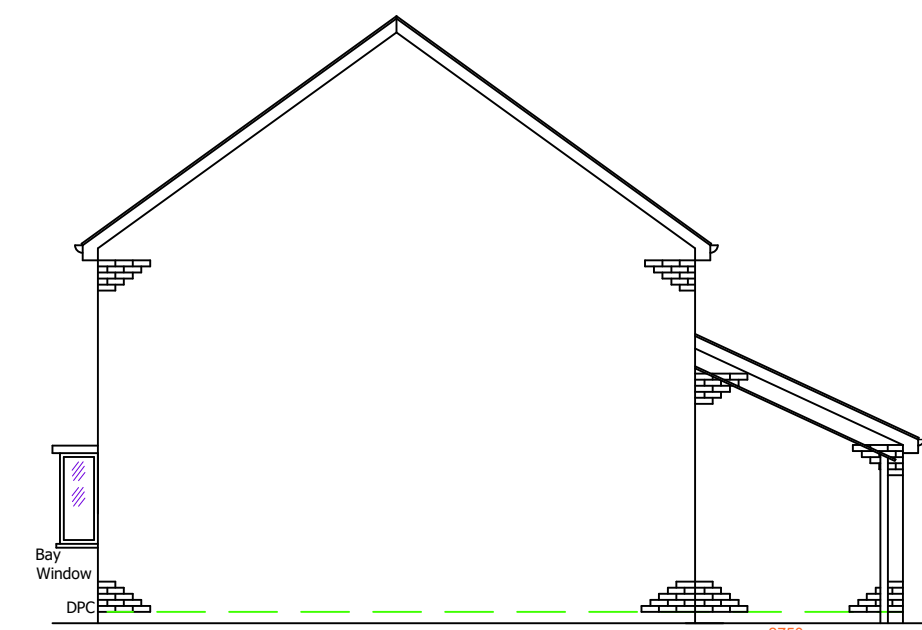


Proposed Side (South) Elevation 1:100
Note:- Proposed view is the same as Existing

Conversion Chart	
100mm	= 4"
0.5m	= 1ft 8"
1.0m	= 3ft 3"
1.5m	= 4ft 11"
2.0m	= 6ft 6"
2.5m	= 8ft 2"
3.0m	= 9ft 10"
3.5m	= 11ft 6"
4.0m	= 13ft
4.5m	= 14ft 8"
5.0m	= 16ft 4"
5.5m	= 18ft
6.0m	= 19ft 8"
6.5m	= 21ft 6"
7.0m	= 23ft
7.5m	= 24ft 8"
8.0m	= 26ft 3"

Planning Application Drawing

Design Notes
Garage Conversion into a habitable space to form a Study and Playroom,
Create new corridor to Kitchen.

Construction Notes
Before any Building work is to commence depending on the design of the existing traditional trench foundations, and any existing slab foundations are to be excavated and examined to determine their construction quality and depth, then the design of the new foundations can be confirmed by the appointed Building Control Officer. These existing foundations may require exposing at more than one location.
The dimensions on this drawing are for guidance only. The builder is to measure the actual sizes on site before the commencement of work.
All building materials, components and workmanship is to be constructed in strict accordance with the relevant British Standards and Approved Codes of Practice (ACOP's), and in strict adherence to the building material manufactures recommended guidance and instructions.
Simon Vinall and Meopham Architectural Design accept no liability for the builders quotations, quality of workmanship, and accuracy of any of the dimensions of the on-site construction. Depending on Design the issuing of Party Wall notices maybe required. (1st June 2023)

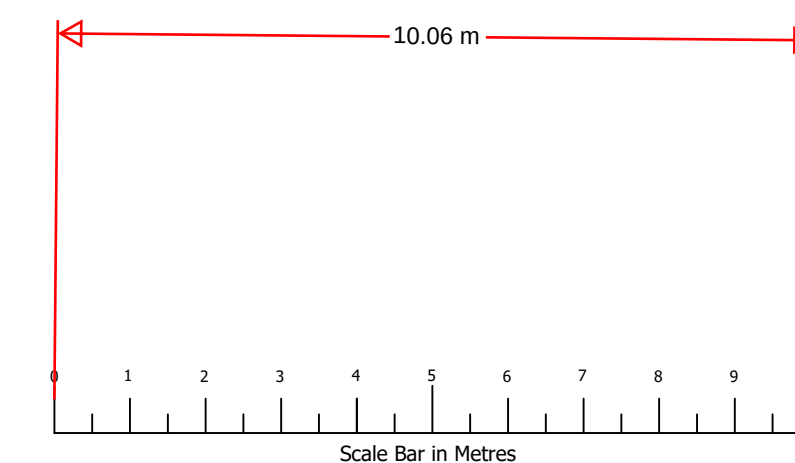

26 The Pippins,
Meopham,
Kent, DA13 0HB

mad
meopham
architectural
design
1998 - 2023
25 Years
Creative Solutions
Designed for Life
PROFESSIONAL
DESIGN &
PLANNING

Drawing No. MAD-475-04
Drawing Size A1
Date 29th October 2023

Meopham Architectural Design
Park House Gardens, Tunbridge Wells, TN4 0NQ
mob. 07940 888080 ~ office. 01892 539687
web www.madofmeopham.co.uk