


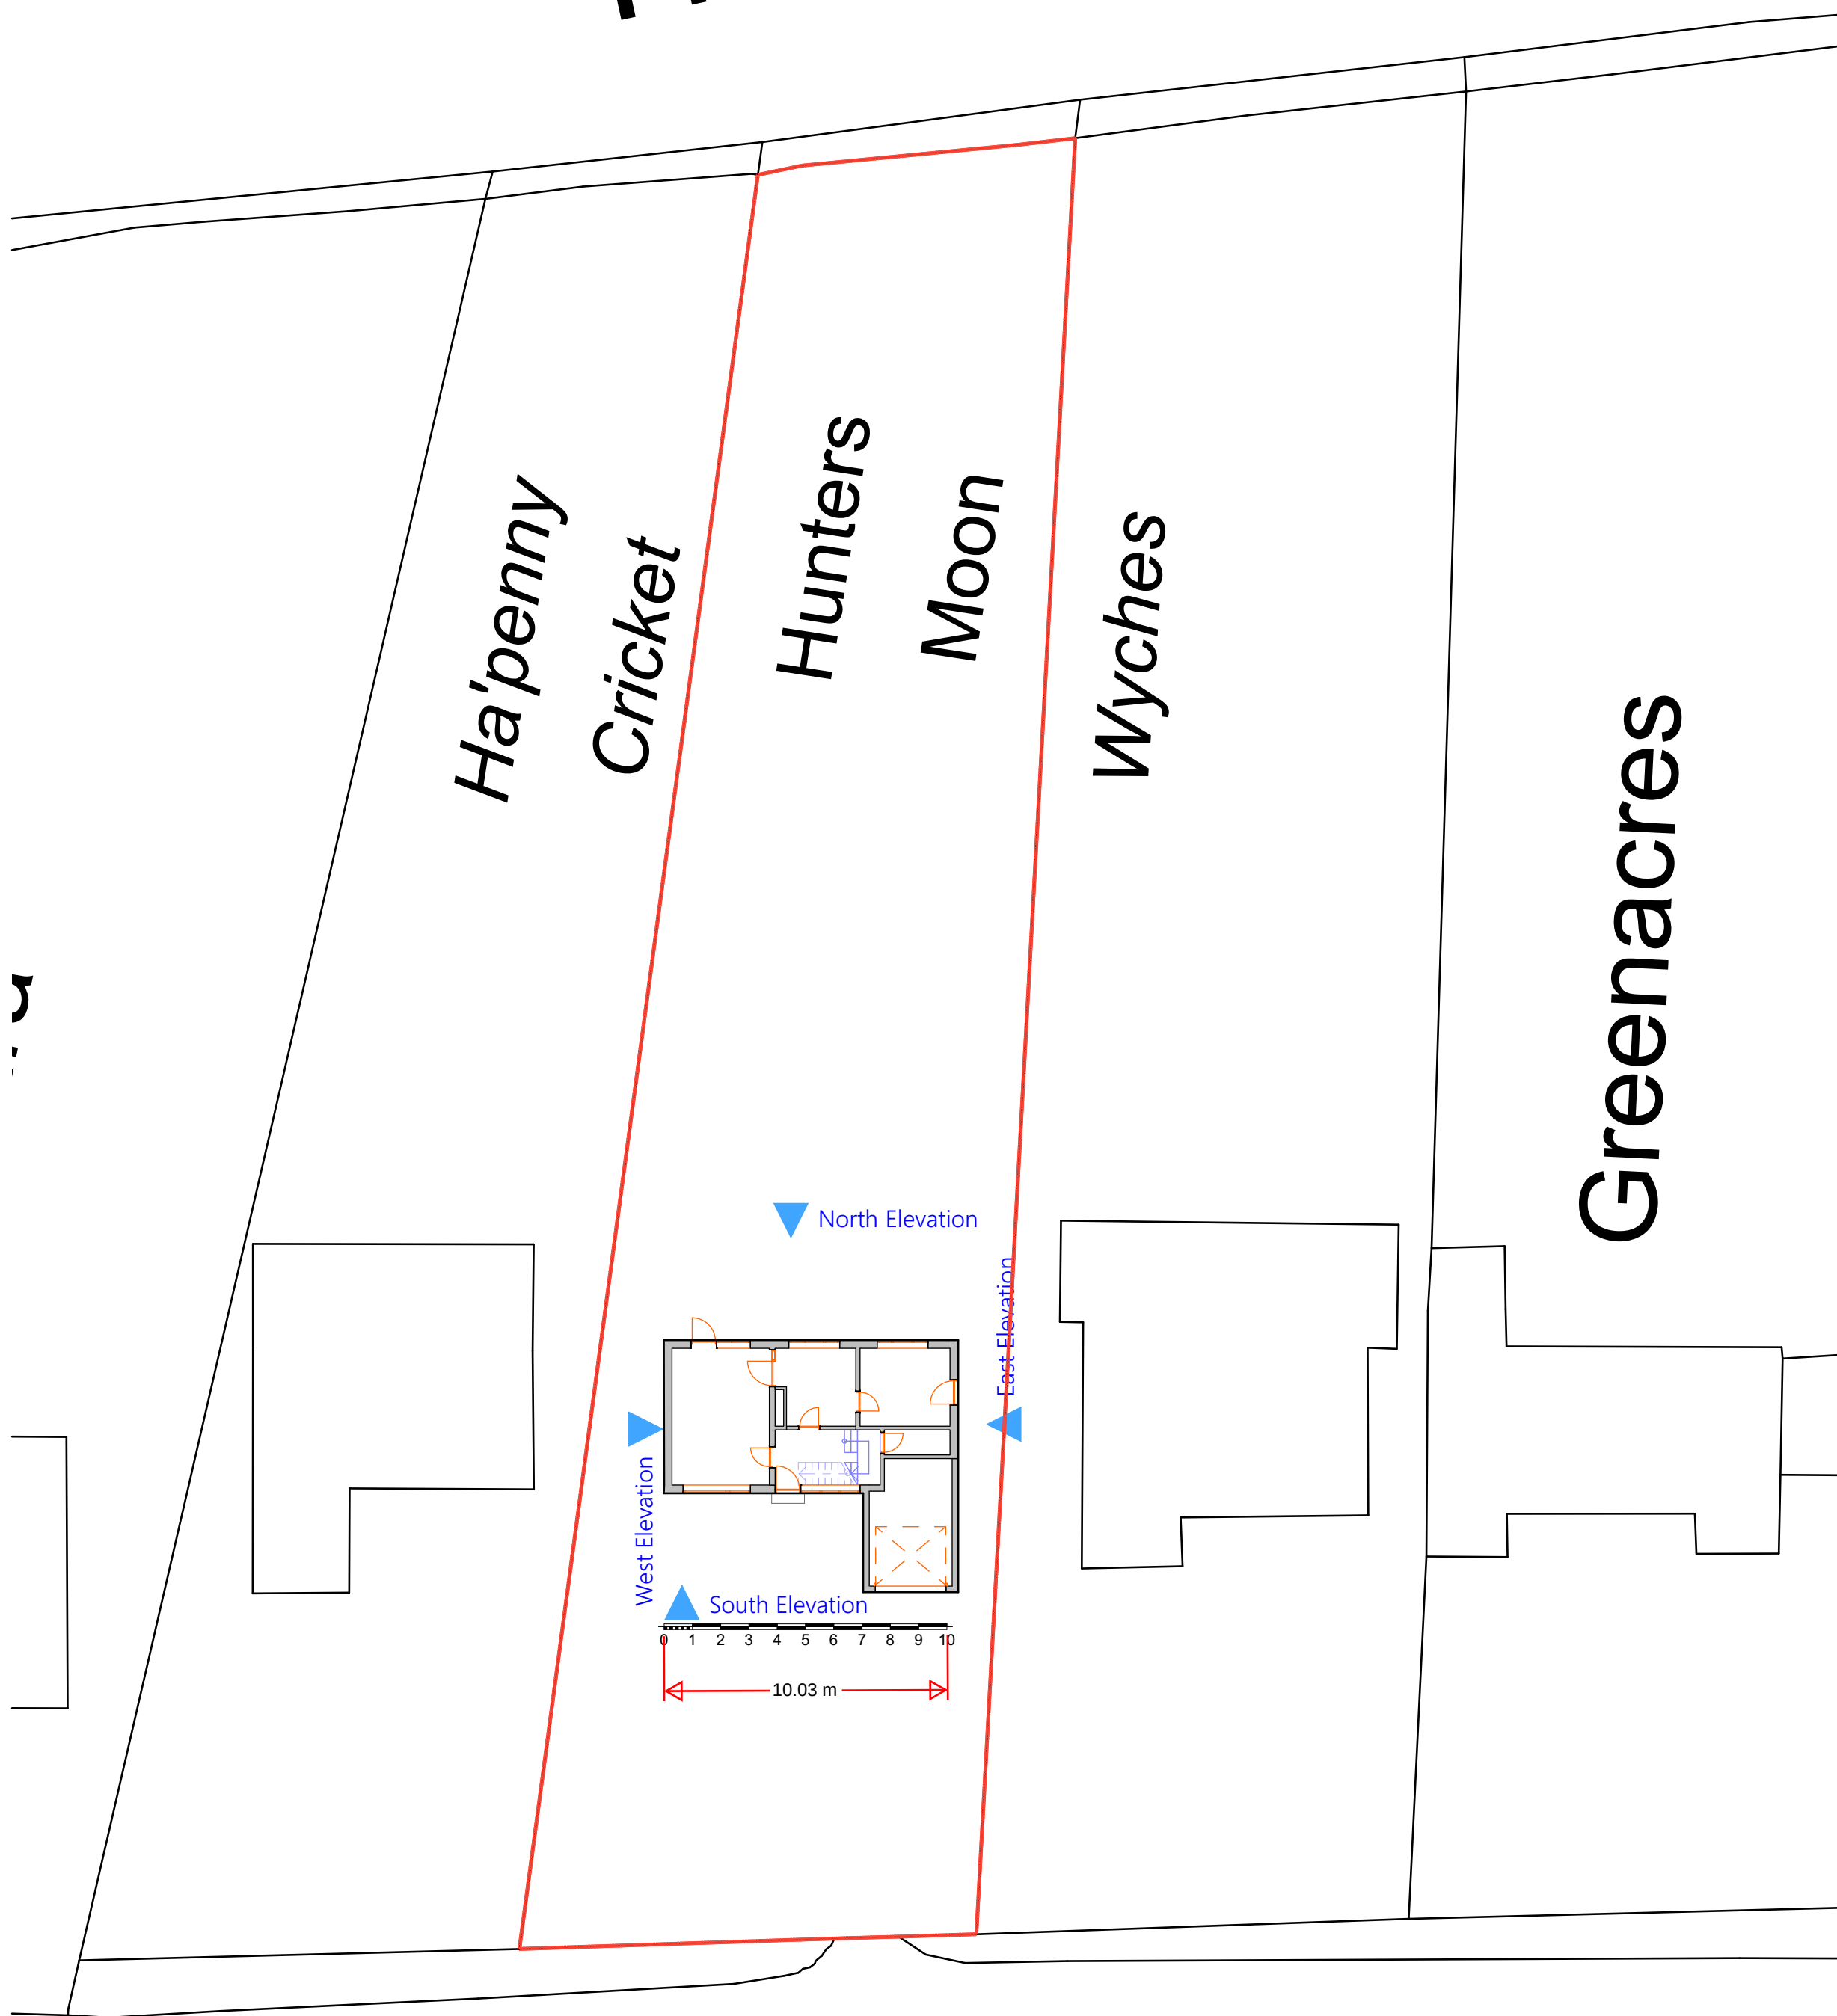

1 Site Plan Existing 1:200



2 Site Plan Proposed 1:200



3 Location Plan 1:1250

ARCHITECHNOLOGY.
ADESIGN

This document and its design content is copyright ©. It shall be read in conjunction with all other associated project information including models, specifications, schedules and related consultants documents. Do not scale from documents. All dimensions to be checked on site. Immediately report any discrepancies, errors or omissions on this document to the Originator. If in doubt ASK.

Scales @ A1		Date
1:200, 1:1250		2023-11-03

Client Approval

A - Approved

B - Approved with Comments

C - Do Not Use

Layout Title

Block Plans with neighbours

Architect

Architechnology.design

179 Edwin Road Rainham, Kent ME8 0AH

www.architechnology.design

Tel: 07957 350204

info@architechnology.design

Project

Hunters Moon Henley Street - Andy Pennell - DA13 0XB - SSE

status

Planning Application

Site Address

Hunters Moon Henley Street Luddesdown GRAVESEND Kent DA13 0XB

Drawing Number		zone		level	type	role	number	rev
project	originator							

Layout ID	03
-----------	----