



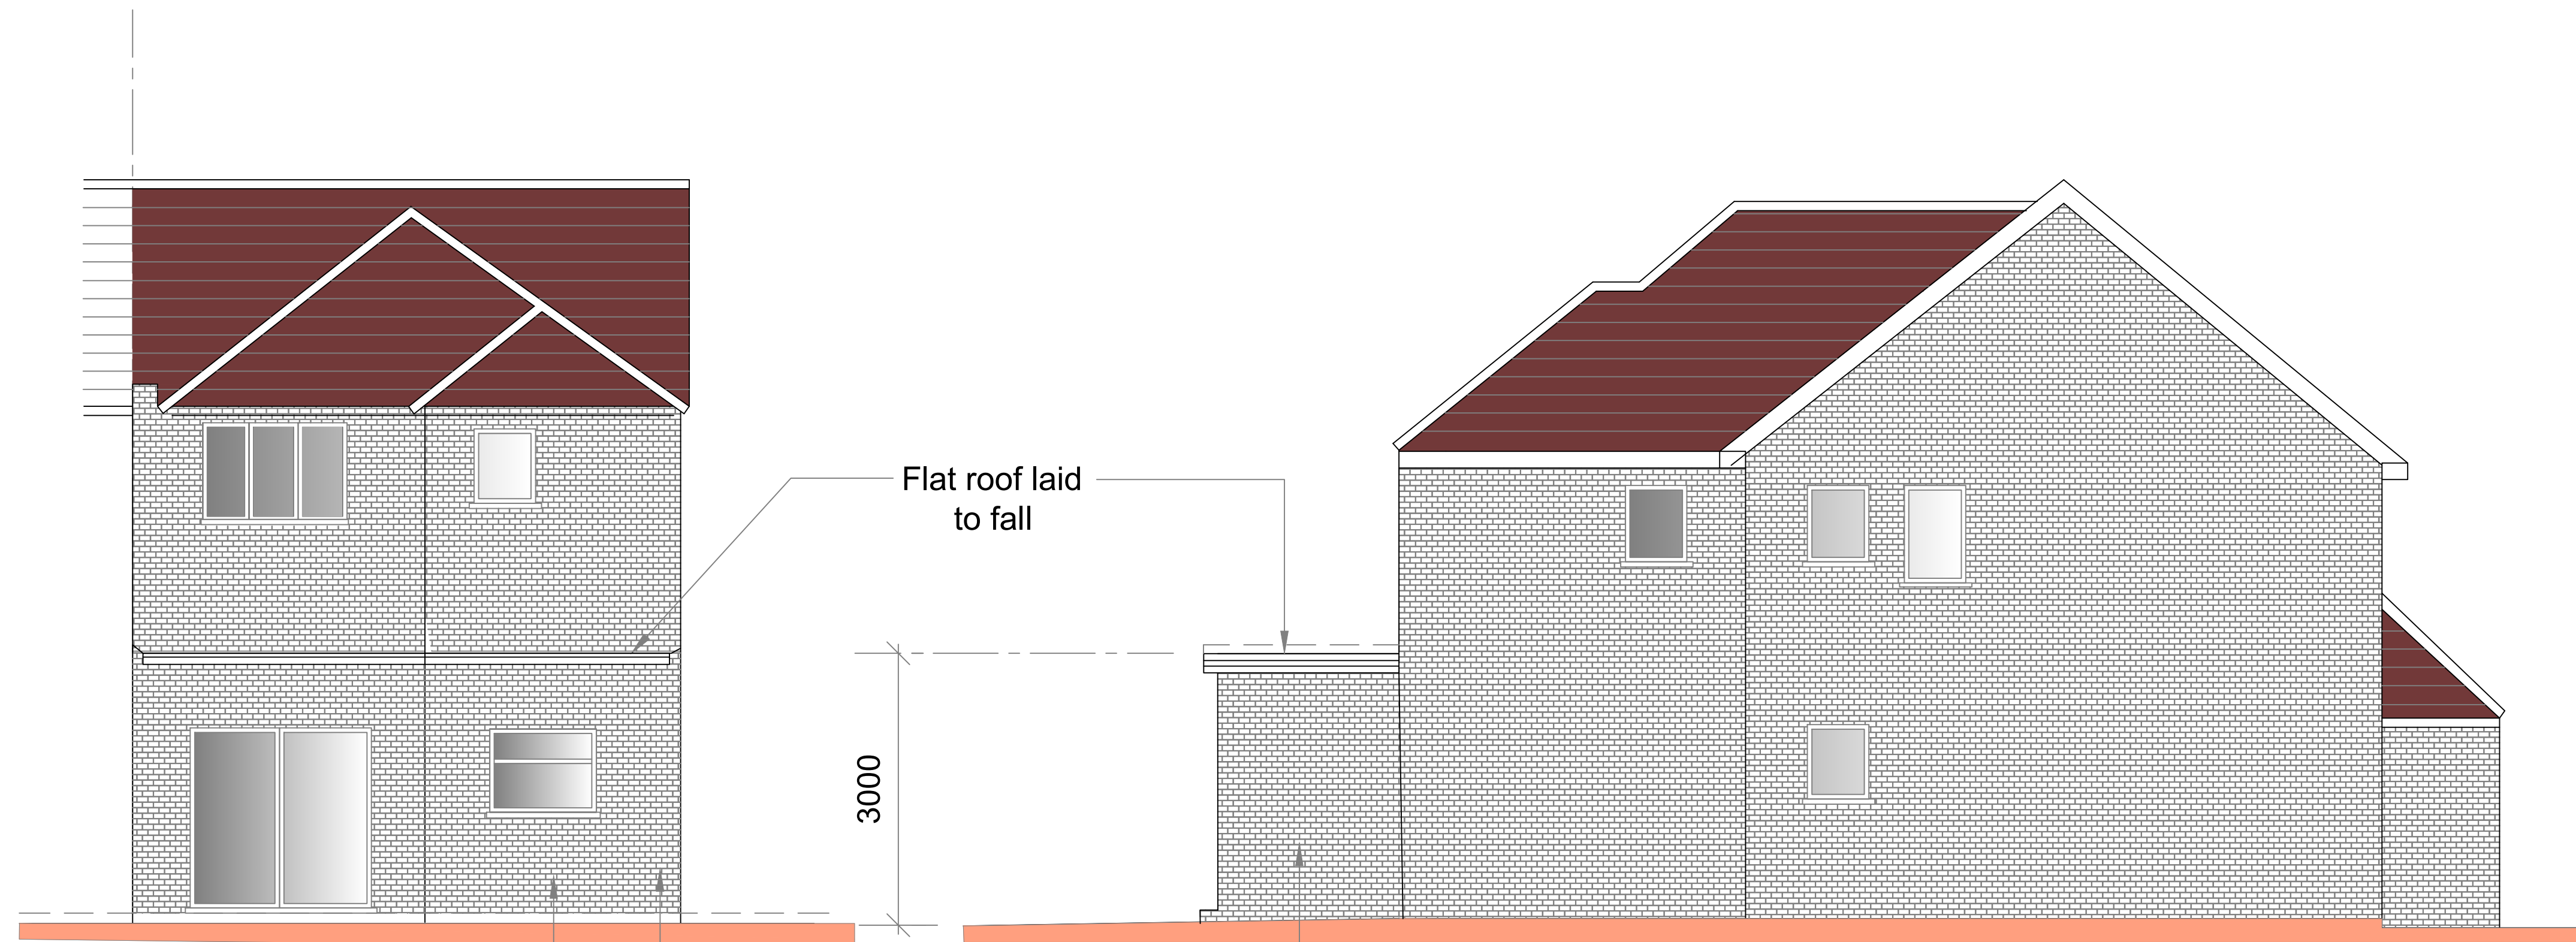

Proposed Rear Elevation

Proposed Side Elevation

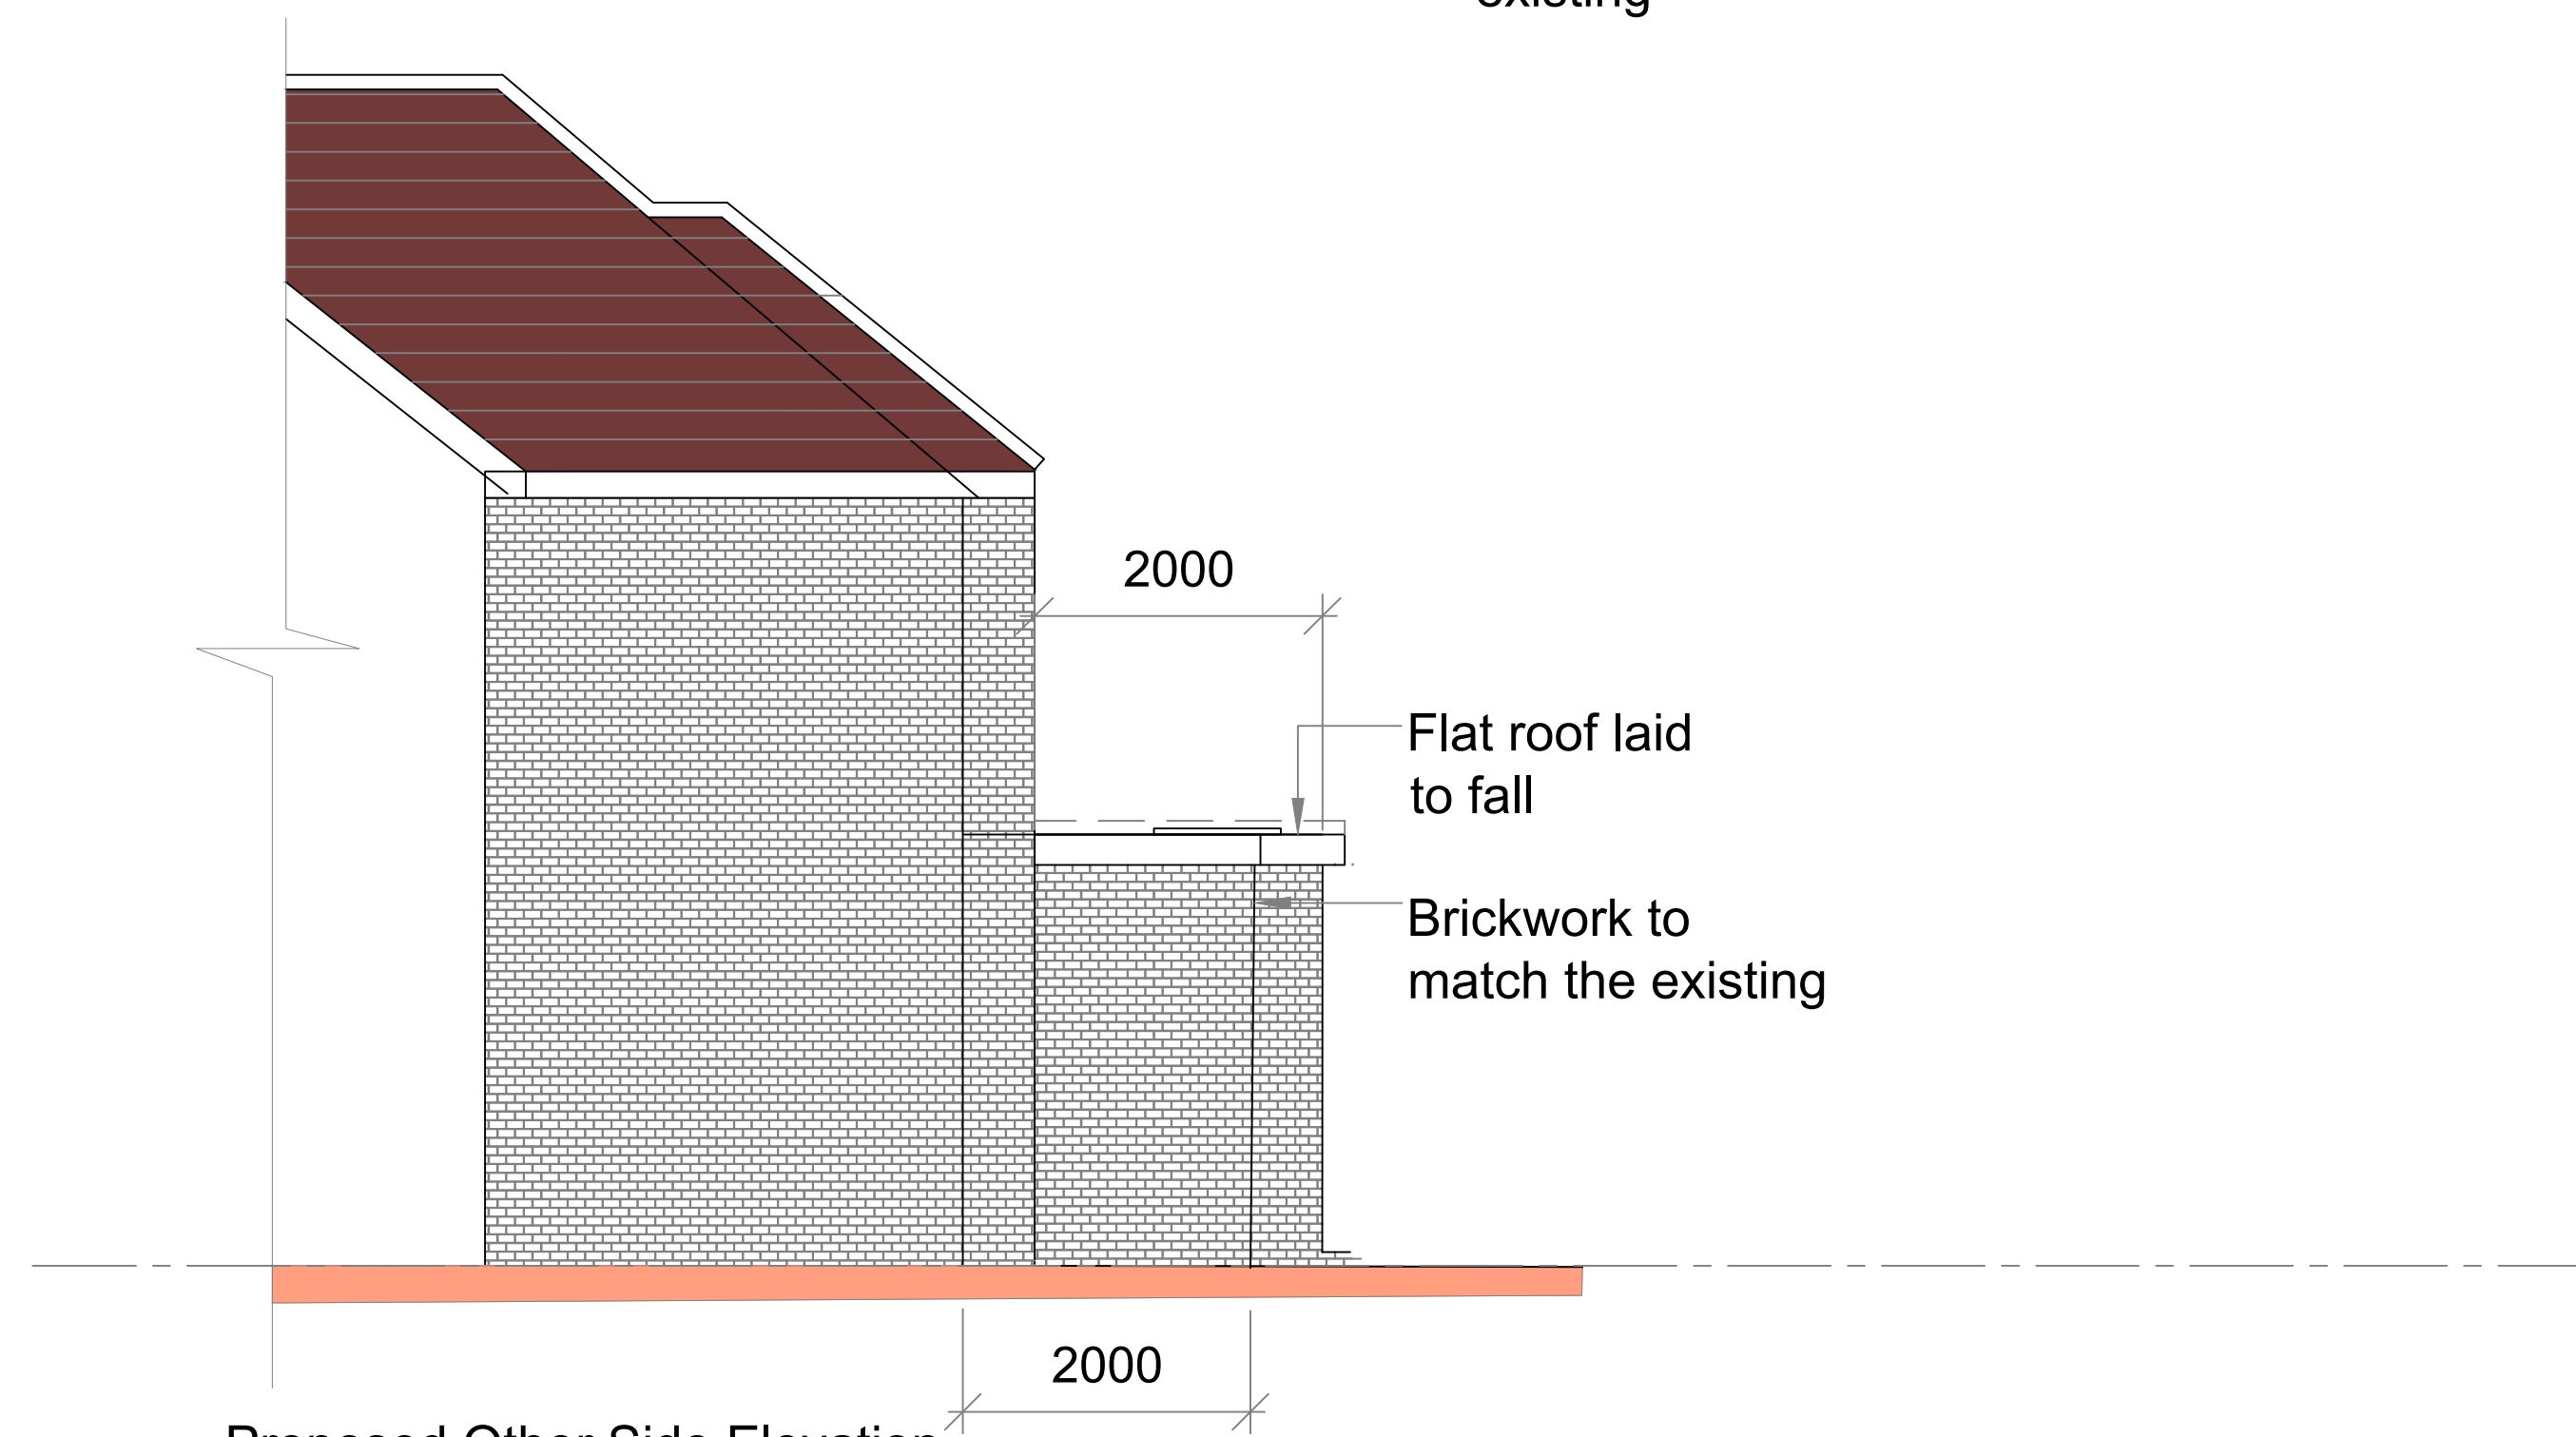

Proposed Other Side Elevation



HouseHolder
Application

P2 ISSUED TO COUNCIL			
P1 ISSUED TO COUNCIL			
Rev		Date	
Job Title			
17 Latona Drive Gravesend DA12 4RS			
Drawing Title			
Proposed Elevations			
Scale	Date		
1:50 @ A1			
Job No.	Dwg No.	Rev	
515-1000-785	S05	P2	