



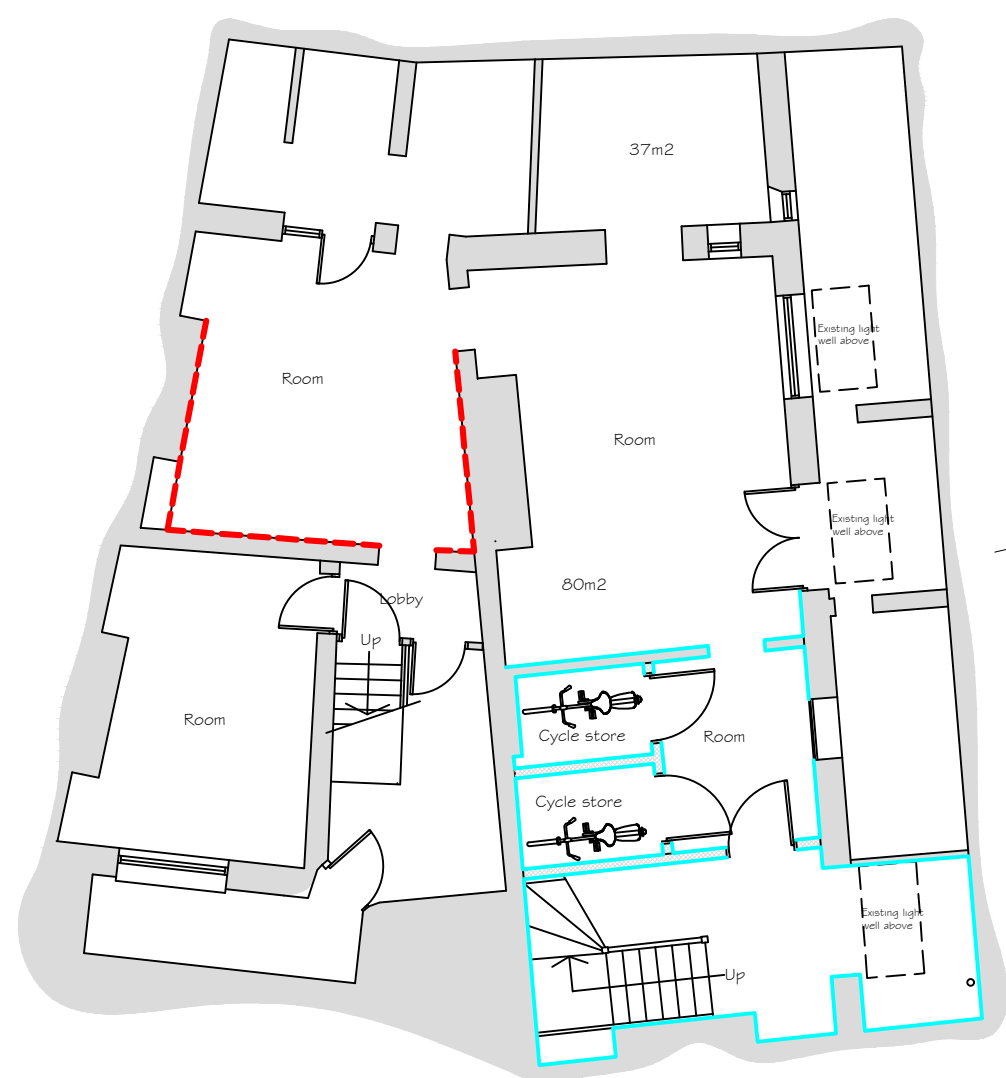


Basement Floor Plan

Scale 1:100

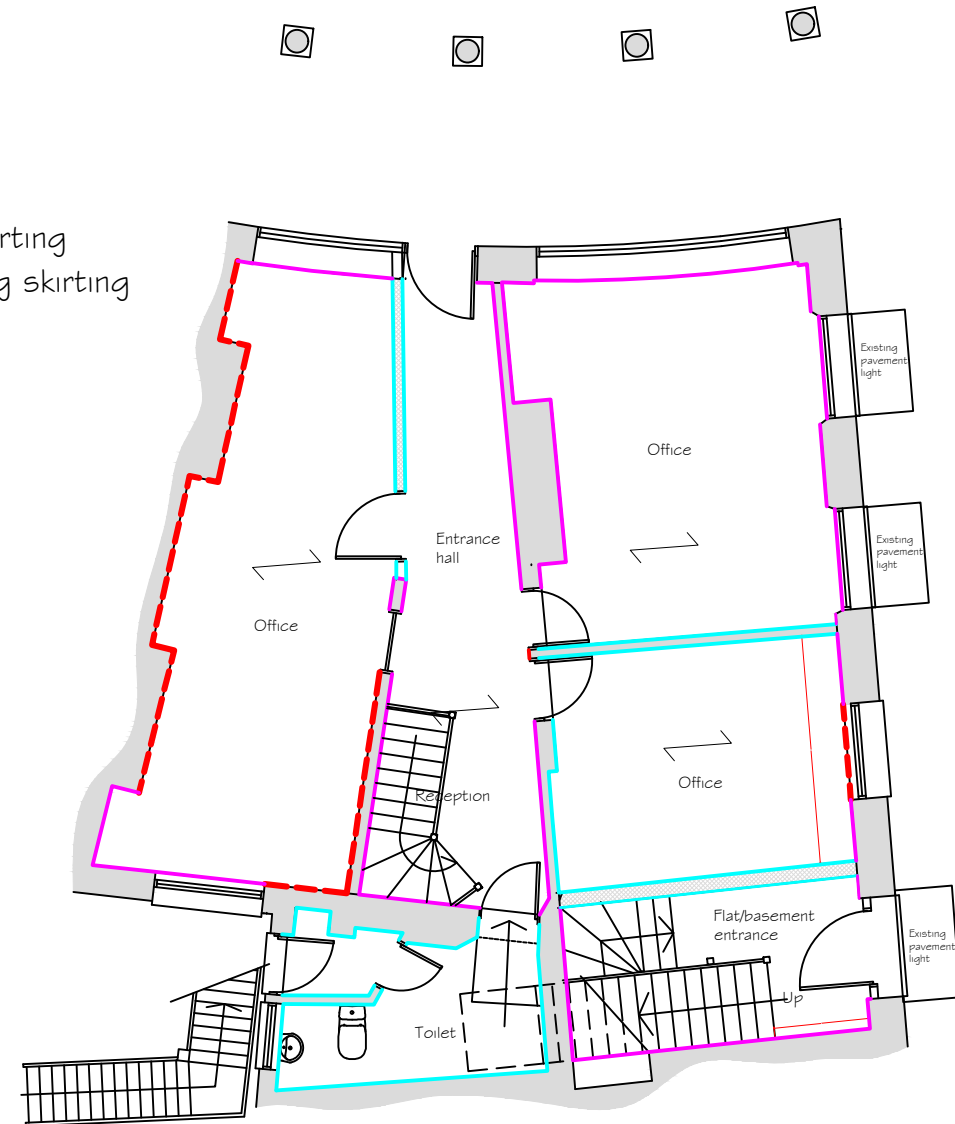


Ground Floor Plan

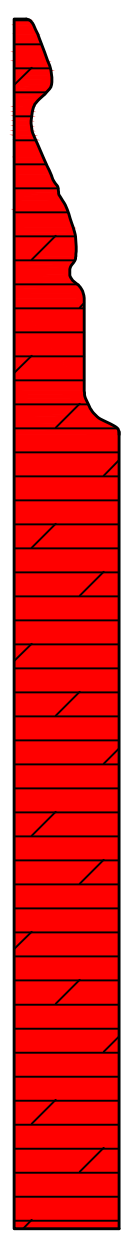


Existing section
on ground floor

Scale 1:2

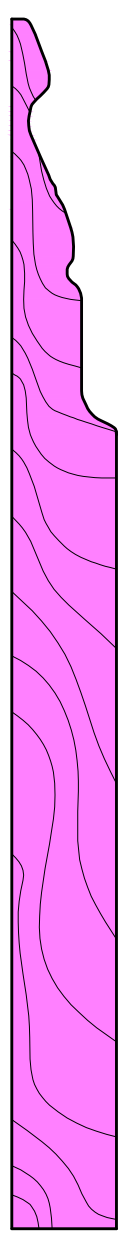


Proposed
replacement
section on ground
floor

Scale 1:2

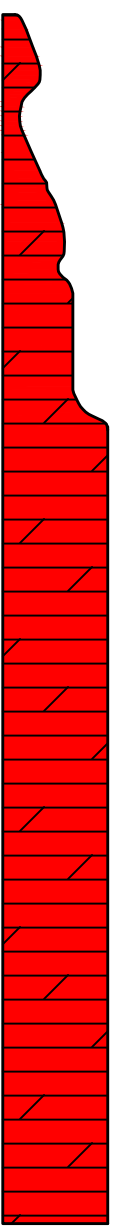


Existing section
on first floor

Scale 1:2

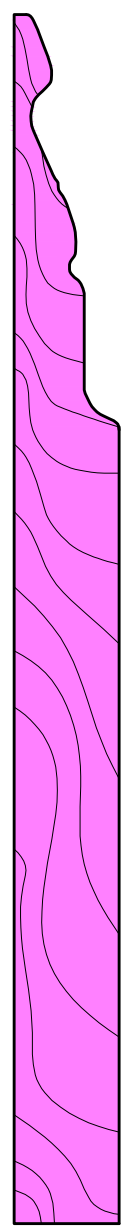


Proposed
replacement
section on first
floor


Scale 1:2

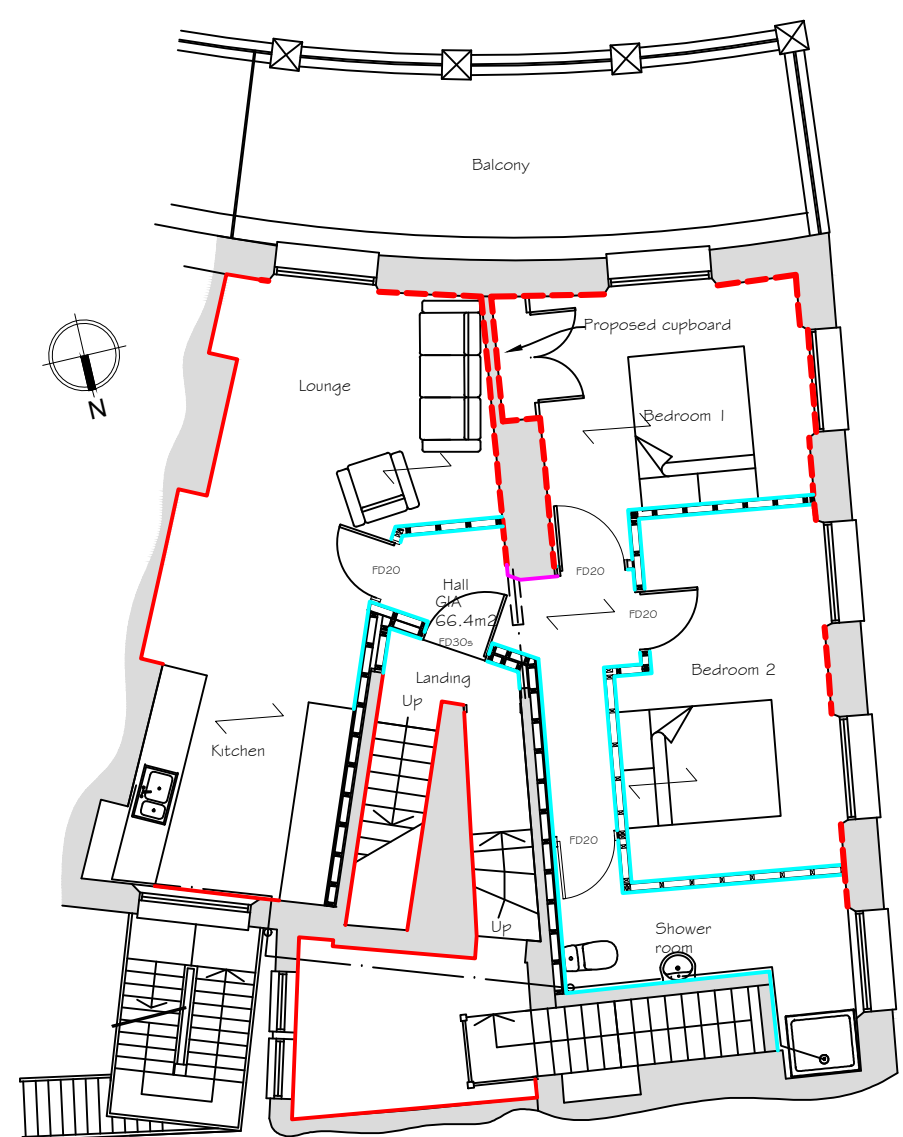

First Floor Plan

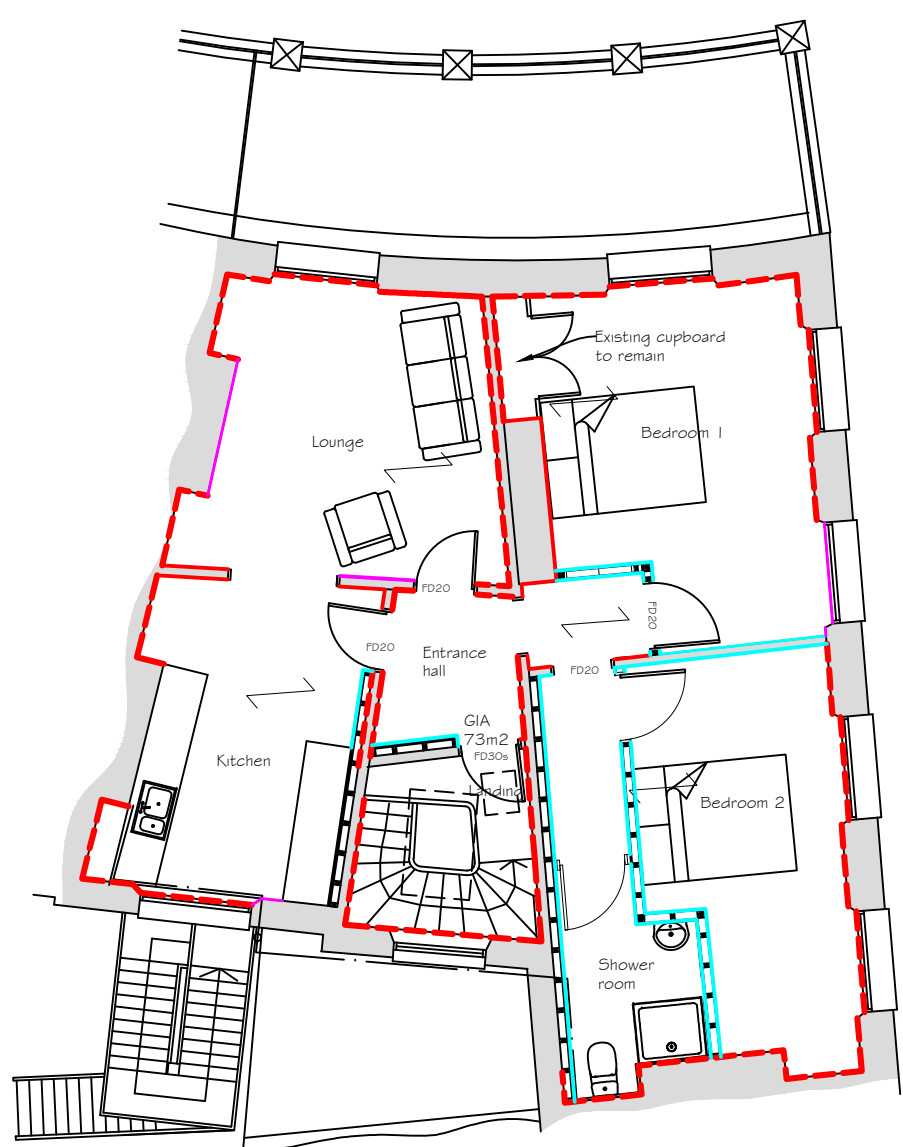

Second Floor Plan

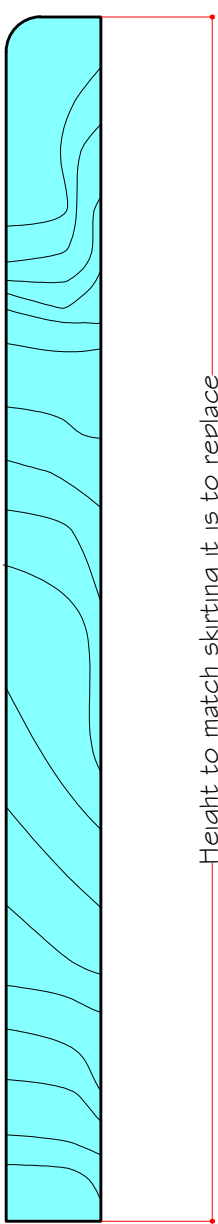

Proposed Bull nose
skirting section

Scale 1:2

Rev C- Amended skirting colour: 22 March 2023
Rev B- Amended skirting colour: 15 March 2023
Rev A- Amended skirting layout: 7 February 2023

Synergy Planning & Property Consultants Ltd Suite 6 Laser Quay Mariner City Estate Rochester Kent ME2 4HU		
Client	S Rana & A Asghar	
Address	6 Berkley Crescent Gravesend Kent and 48 Harmer Street Gravesend Kent	
Drawing title	Skirting	
Scale	1:100 at A1	
Date	02 October 2022	Drawn by
Drawing No	20/297/15	C