


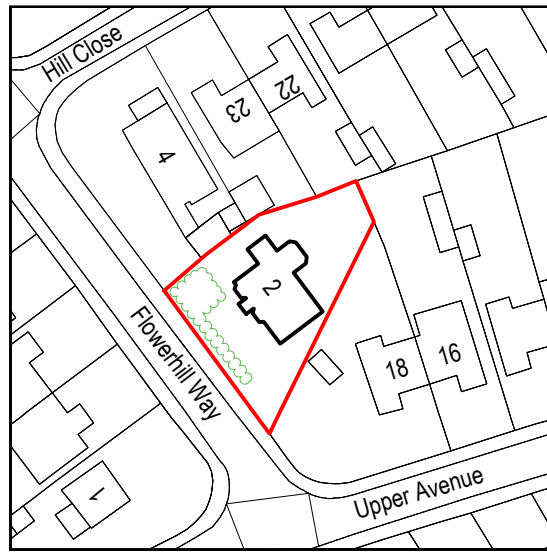
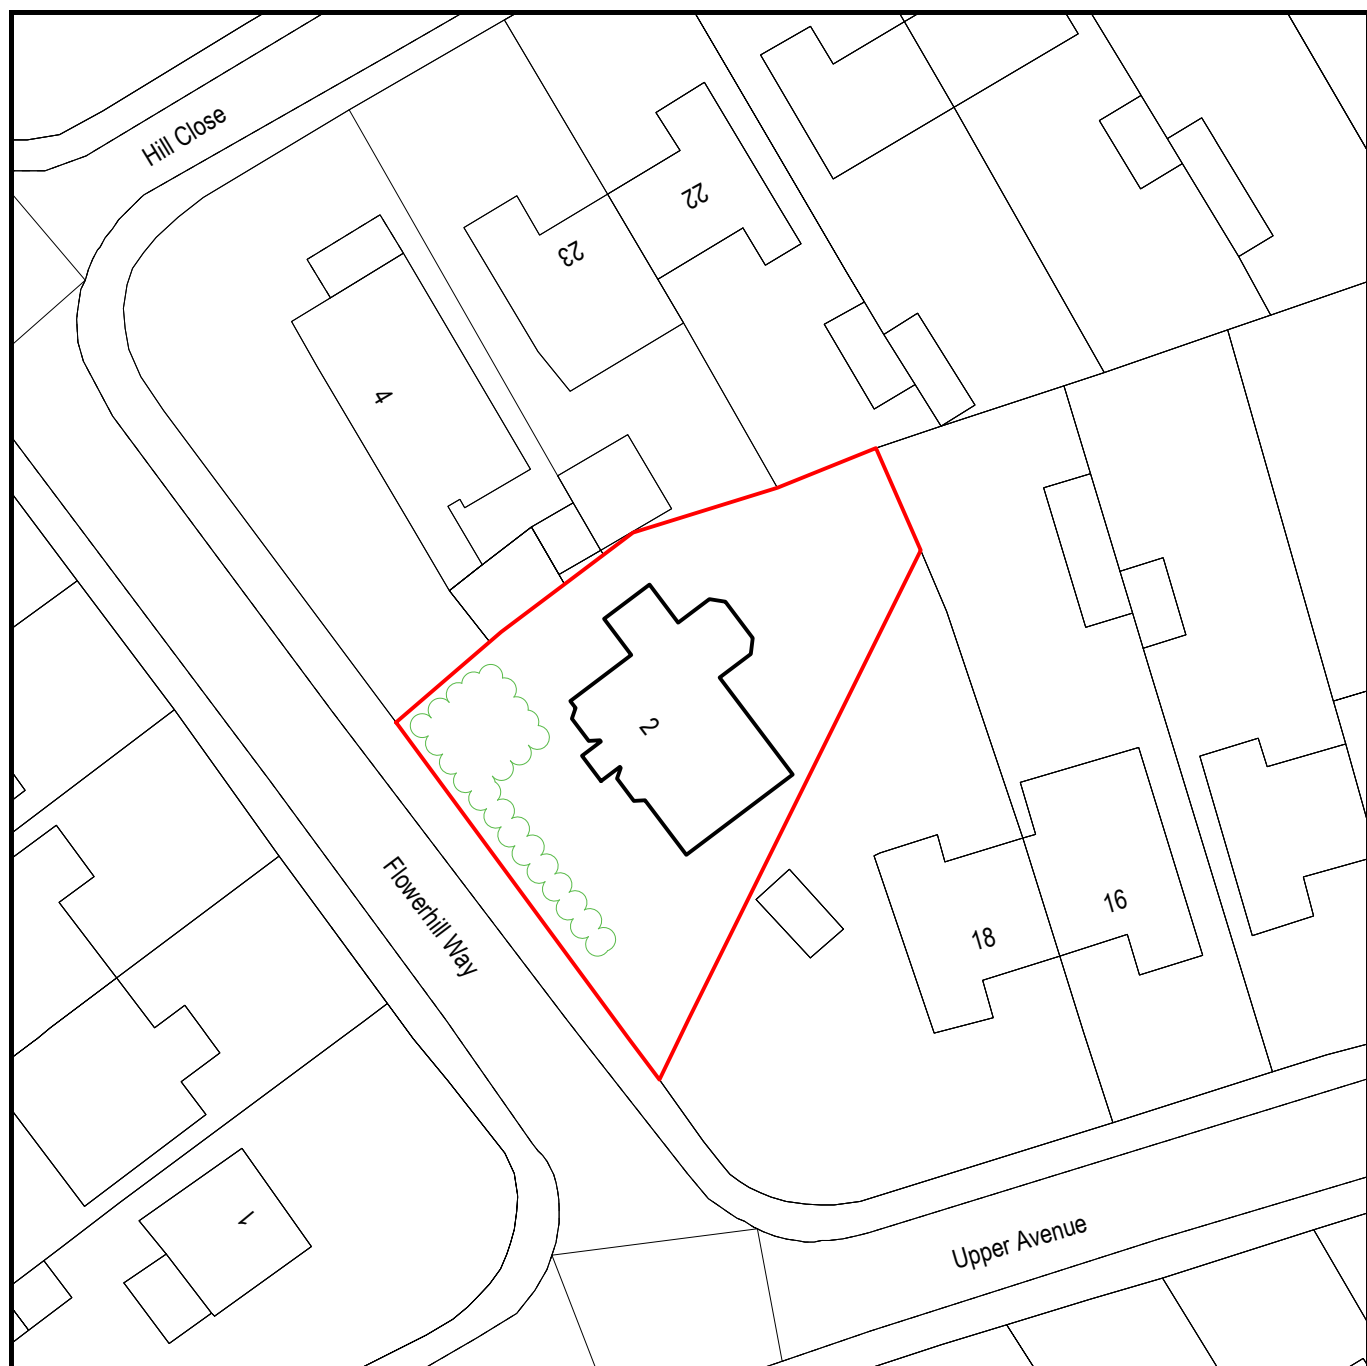
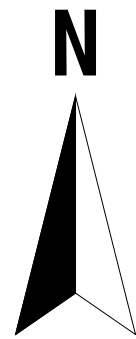
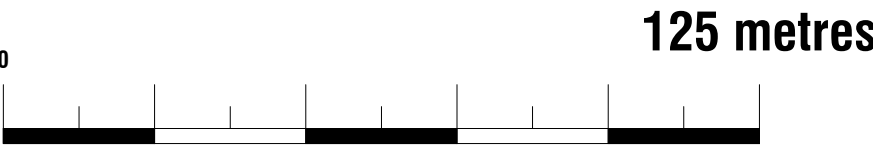


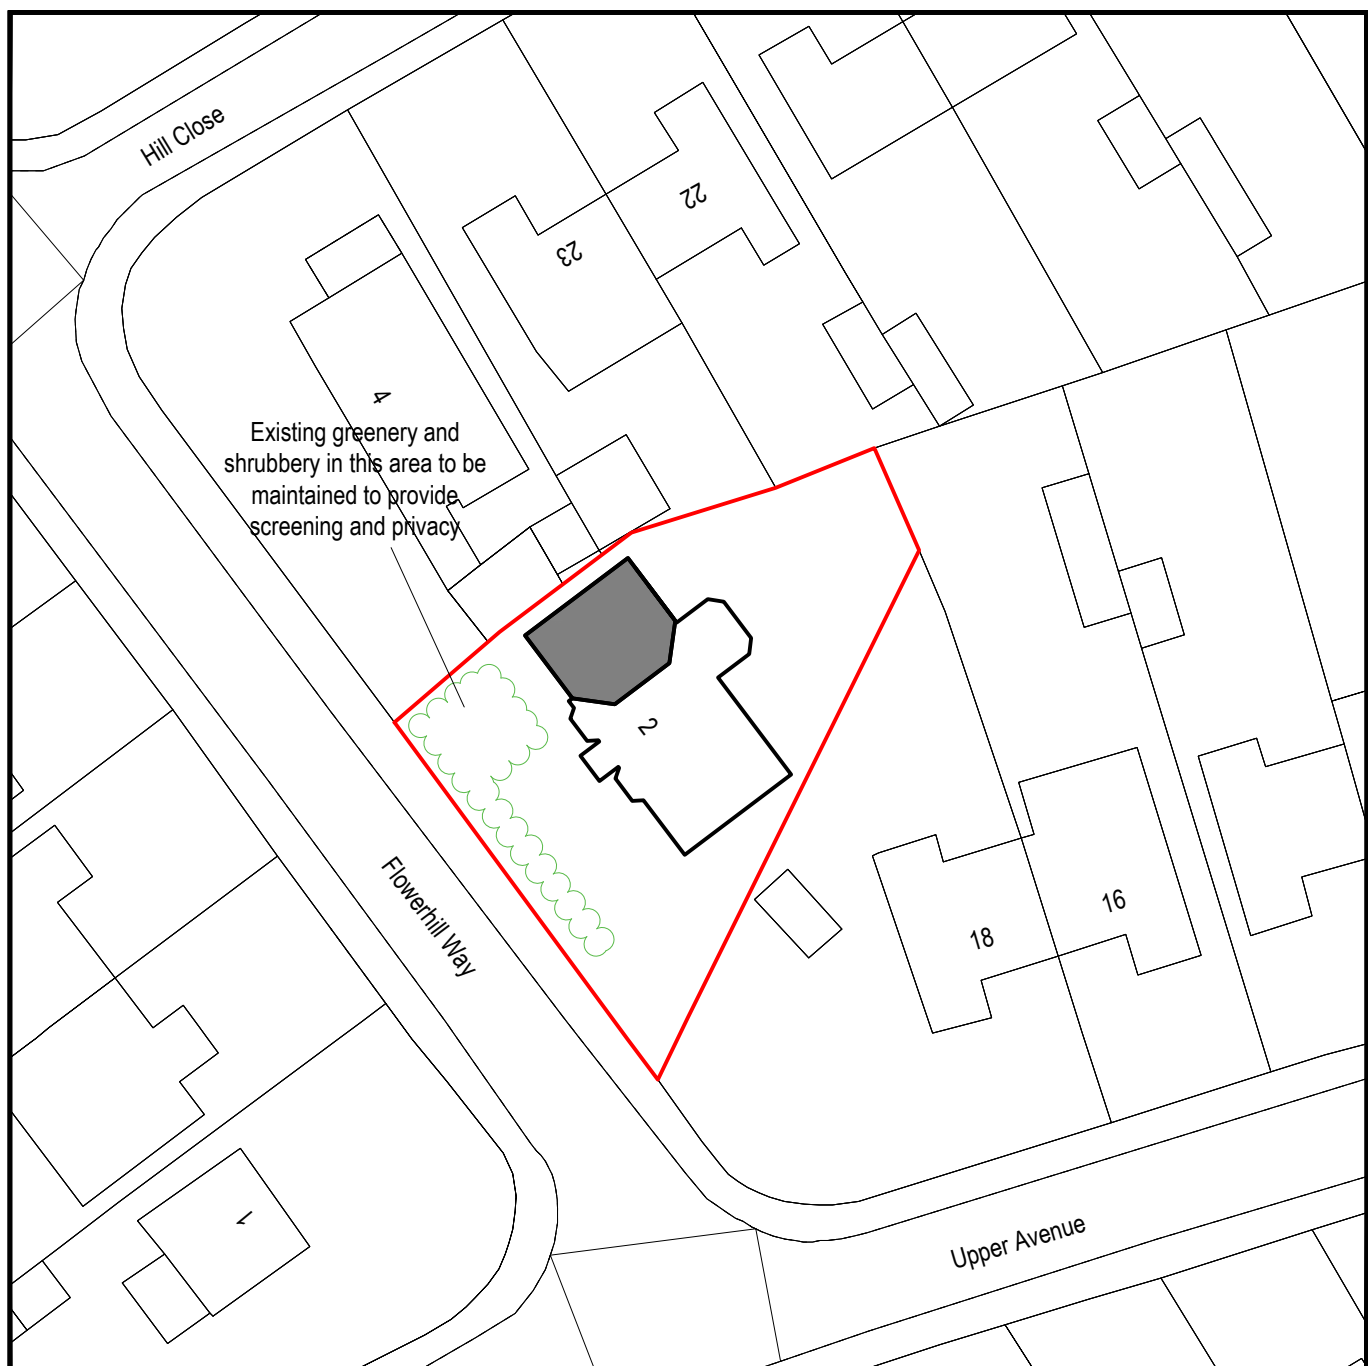



Location Plan
Scale 1:1250

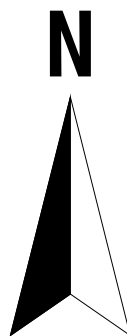

Existing Block Plan
Scale 1:500

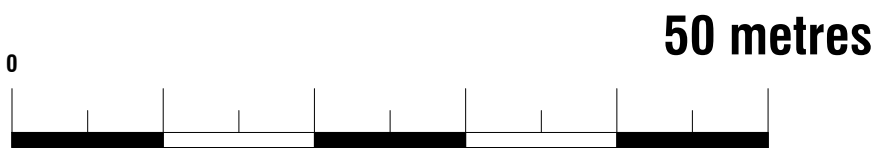

Proposed Block Plan
Scale 1:500

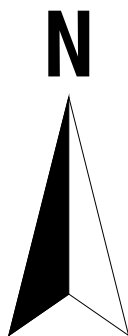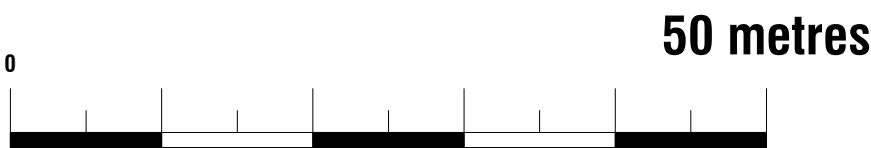

Note to Contractor: Contractor is recommended to carry out an intrusive site investigation prior to commencing works on site to ensure all details designed for this project are appropriate. Contractor to cross reference with Structural Calculations package for suitability, to assess site levels and confirm any design assumptions within the calculations package prior to works commencing on site. If the Contractor requires any additional information, please send a Request For Information to hello@planituk.co.uk before ordering materials and starting the works - requests will be acknowledged and responded to as soon as possible. Please ensure that the drawings have been submitted to Building Control for a Full Plans submission and the compliance report has been discharged before starting works on site.

Drawn by:
FD

Title Number
K68698

Project:
2 Flowerhill Way, Gravesend, Kent, DA139DG

Date:
15.01.2025

No.:
24-1428

Rev:
04



Client:
Josh Smith

Drawing Title:
EXISTING BLOCK PLAN
PROPOSED BLOCK PLAN, LOCATION PLAN


Scale:
1:500, 1:1250 @A1, 1:1000,
1:2500 @A3

Page:
D01

EXISTING

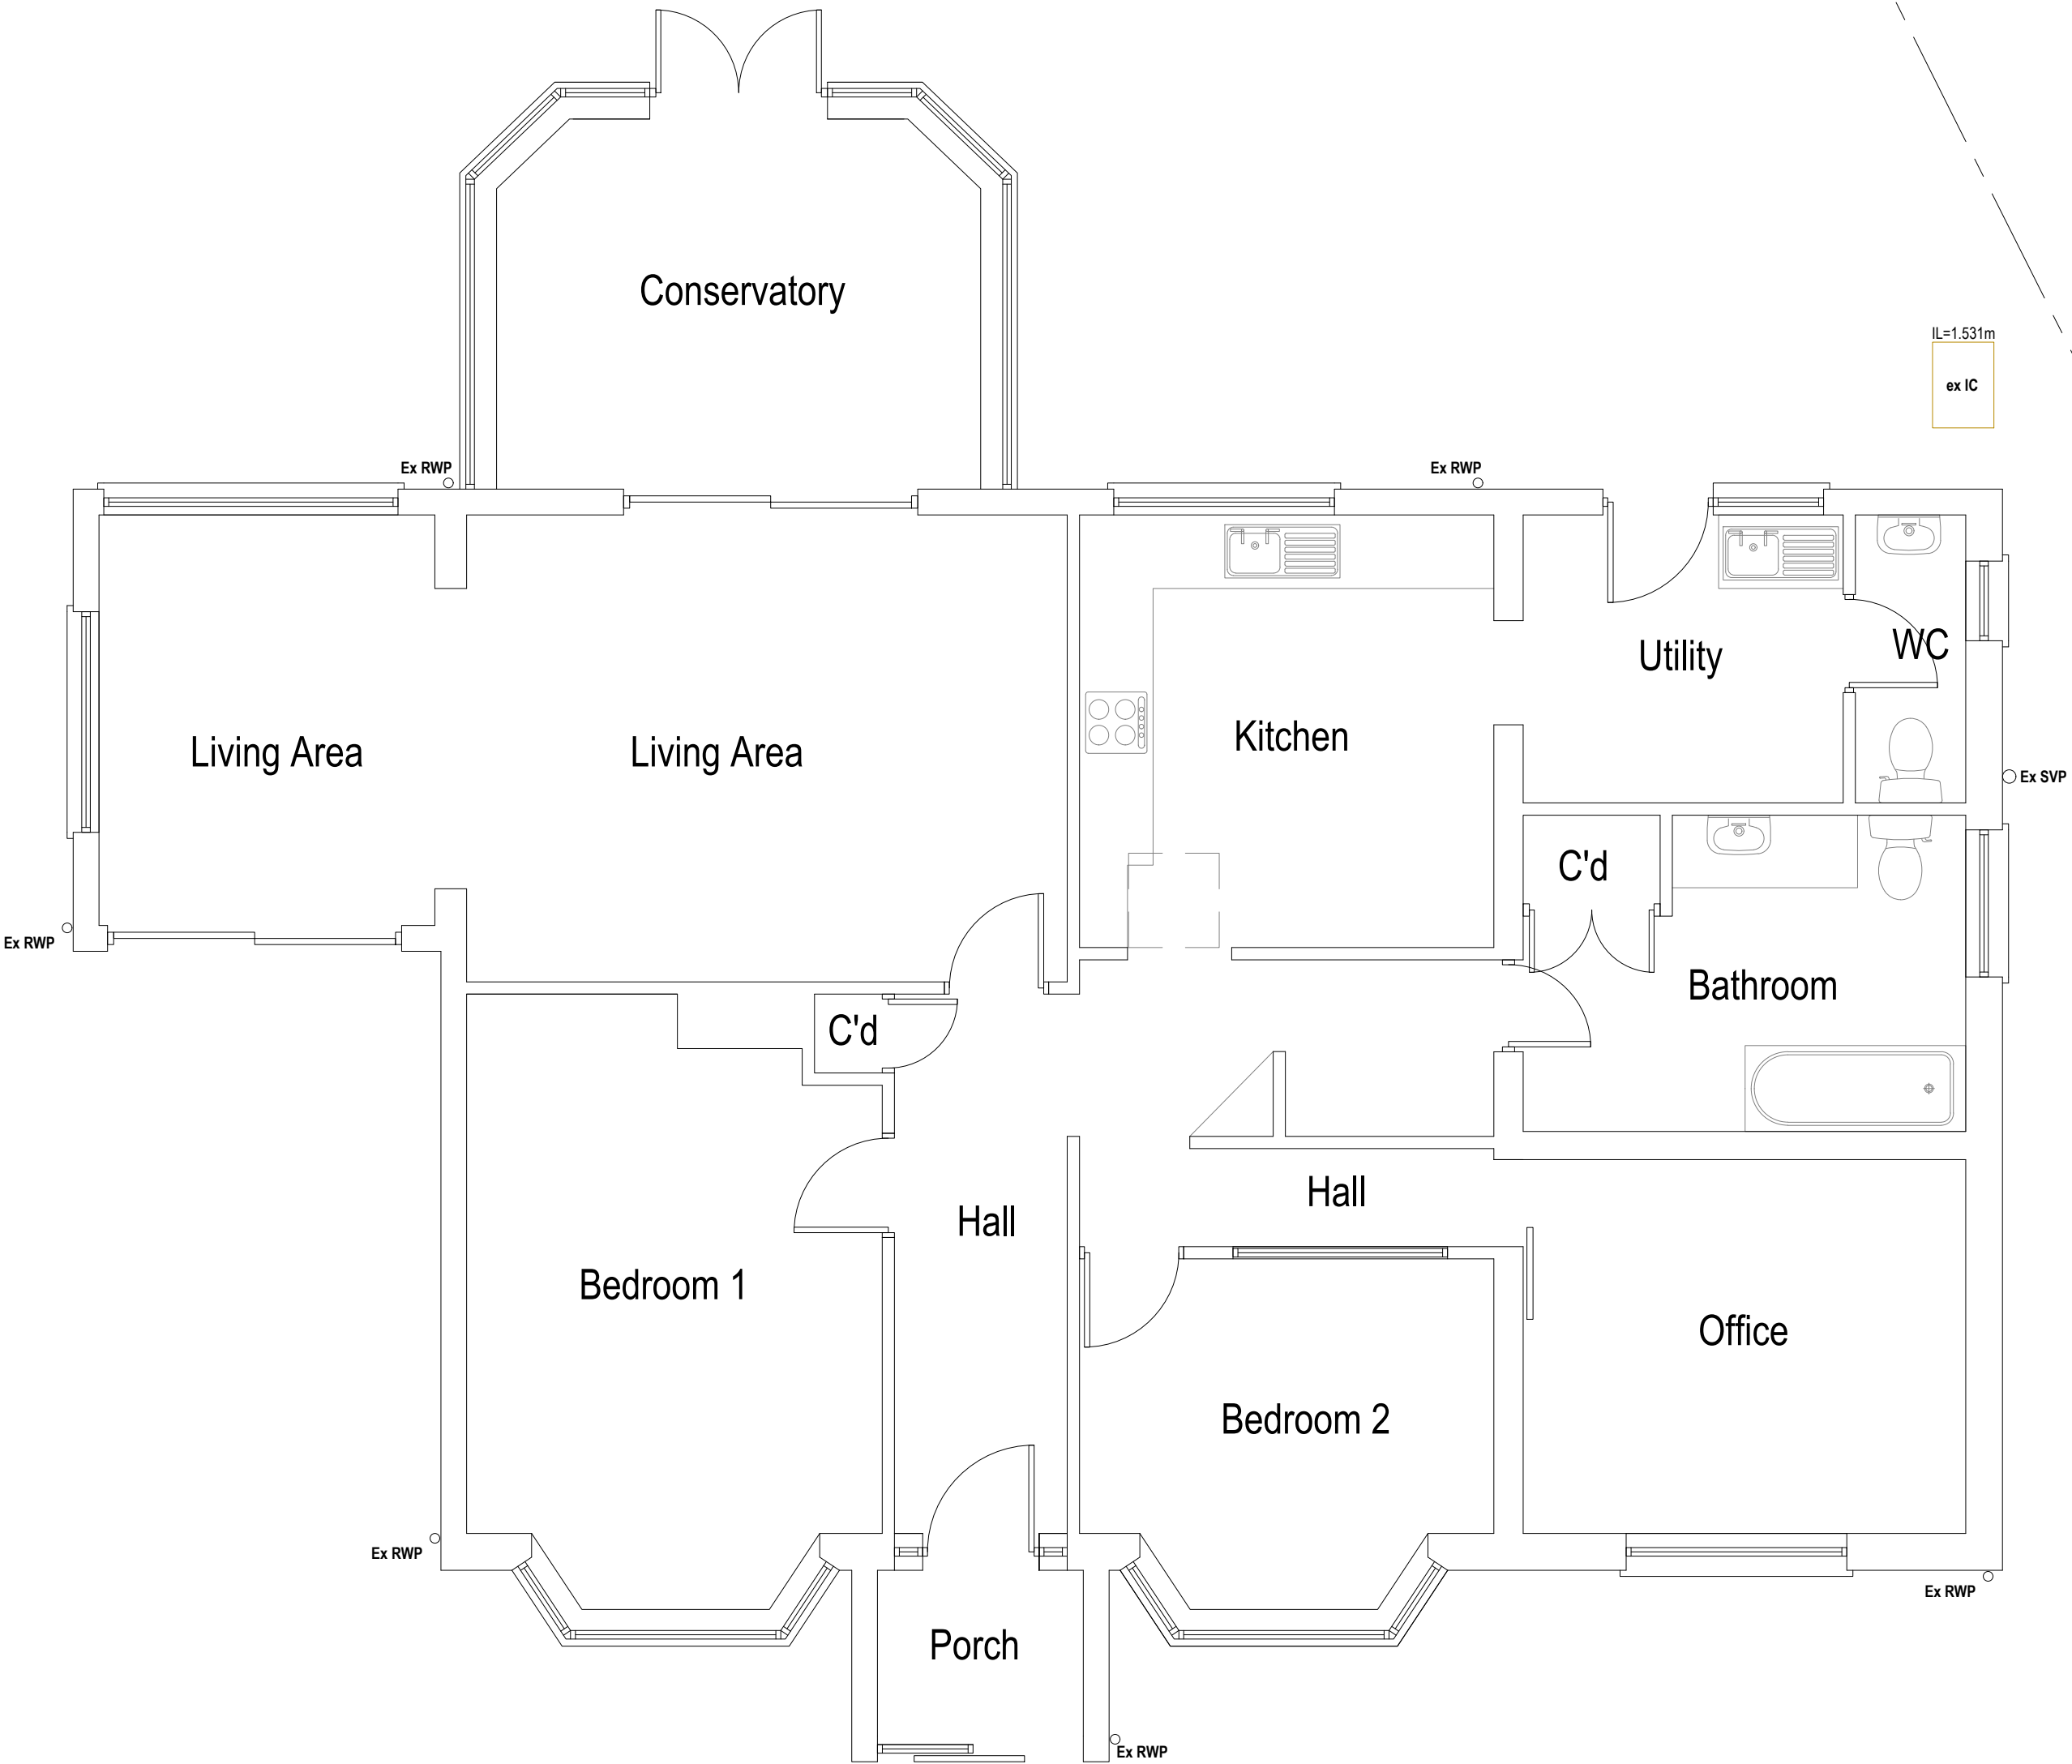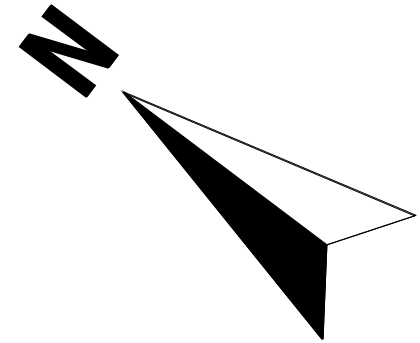

Ground Floor Plan
Area ca. 129.24 m²

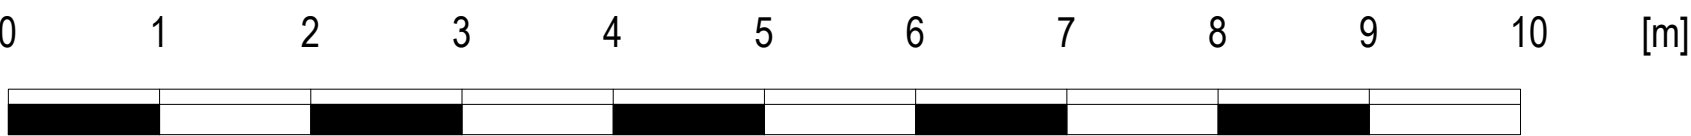

Note to Contractor: Contractor is recommended to carry out an intrusive site investigation prior to commencing works on site to ensure all details designed for this project are appropriate. Contractor to cross reference with Structural Calculations package for suitability, to assess site levels and confirm any design assumptions within the calculations package prior to works commencing on site. If the Contractor requires any additional information, please send a Request For Information to hello@planituk.co.uk before ordering materials and starting the works - requests will be acknowledged and responded to as soon as possible. Please ensure that the drawings have been submitted to Building Control for a Full Plans submission and the compliance report has been discharged before starting works on site.

Drawn by:
FD

Title Number
K68698

Project:
2 Flowerhill Way, Gravesend, Kent, DA139DG

Date:
15.01.2025

No.:
24-1428

Rev:
04

Client:
Josh Smith

Drawing Title:
EXISTING PLANS

Scale:
1:50 @A1, 1:100 @A3

Page:
D02







Additional Area: 17.14 m²

Proposed Materials:
Walls: Render
Pitched roof: Tile to match existing
All new drainage to match material of existing drainage




Plan It
Architectural Services
www.planituk.co.uk

EXISTING

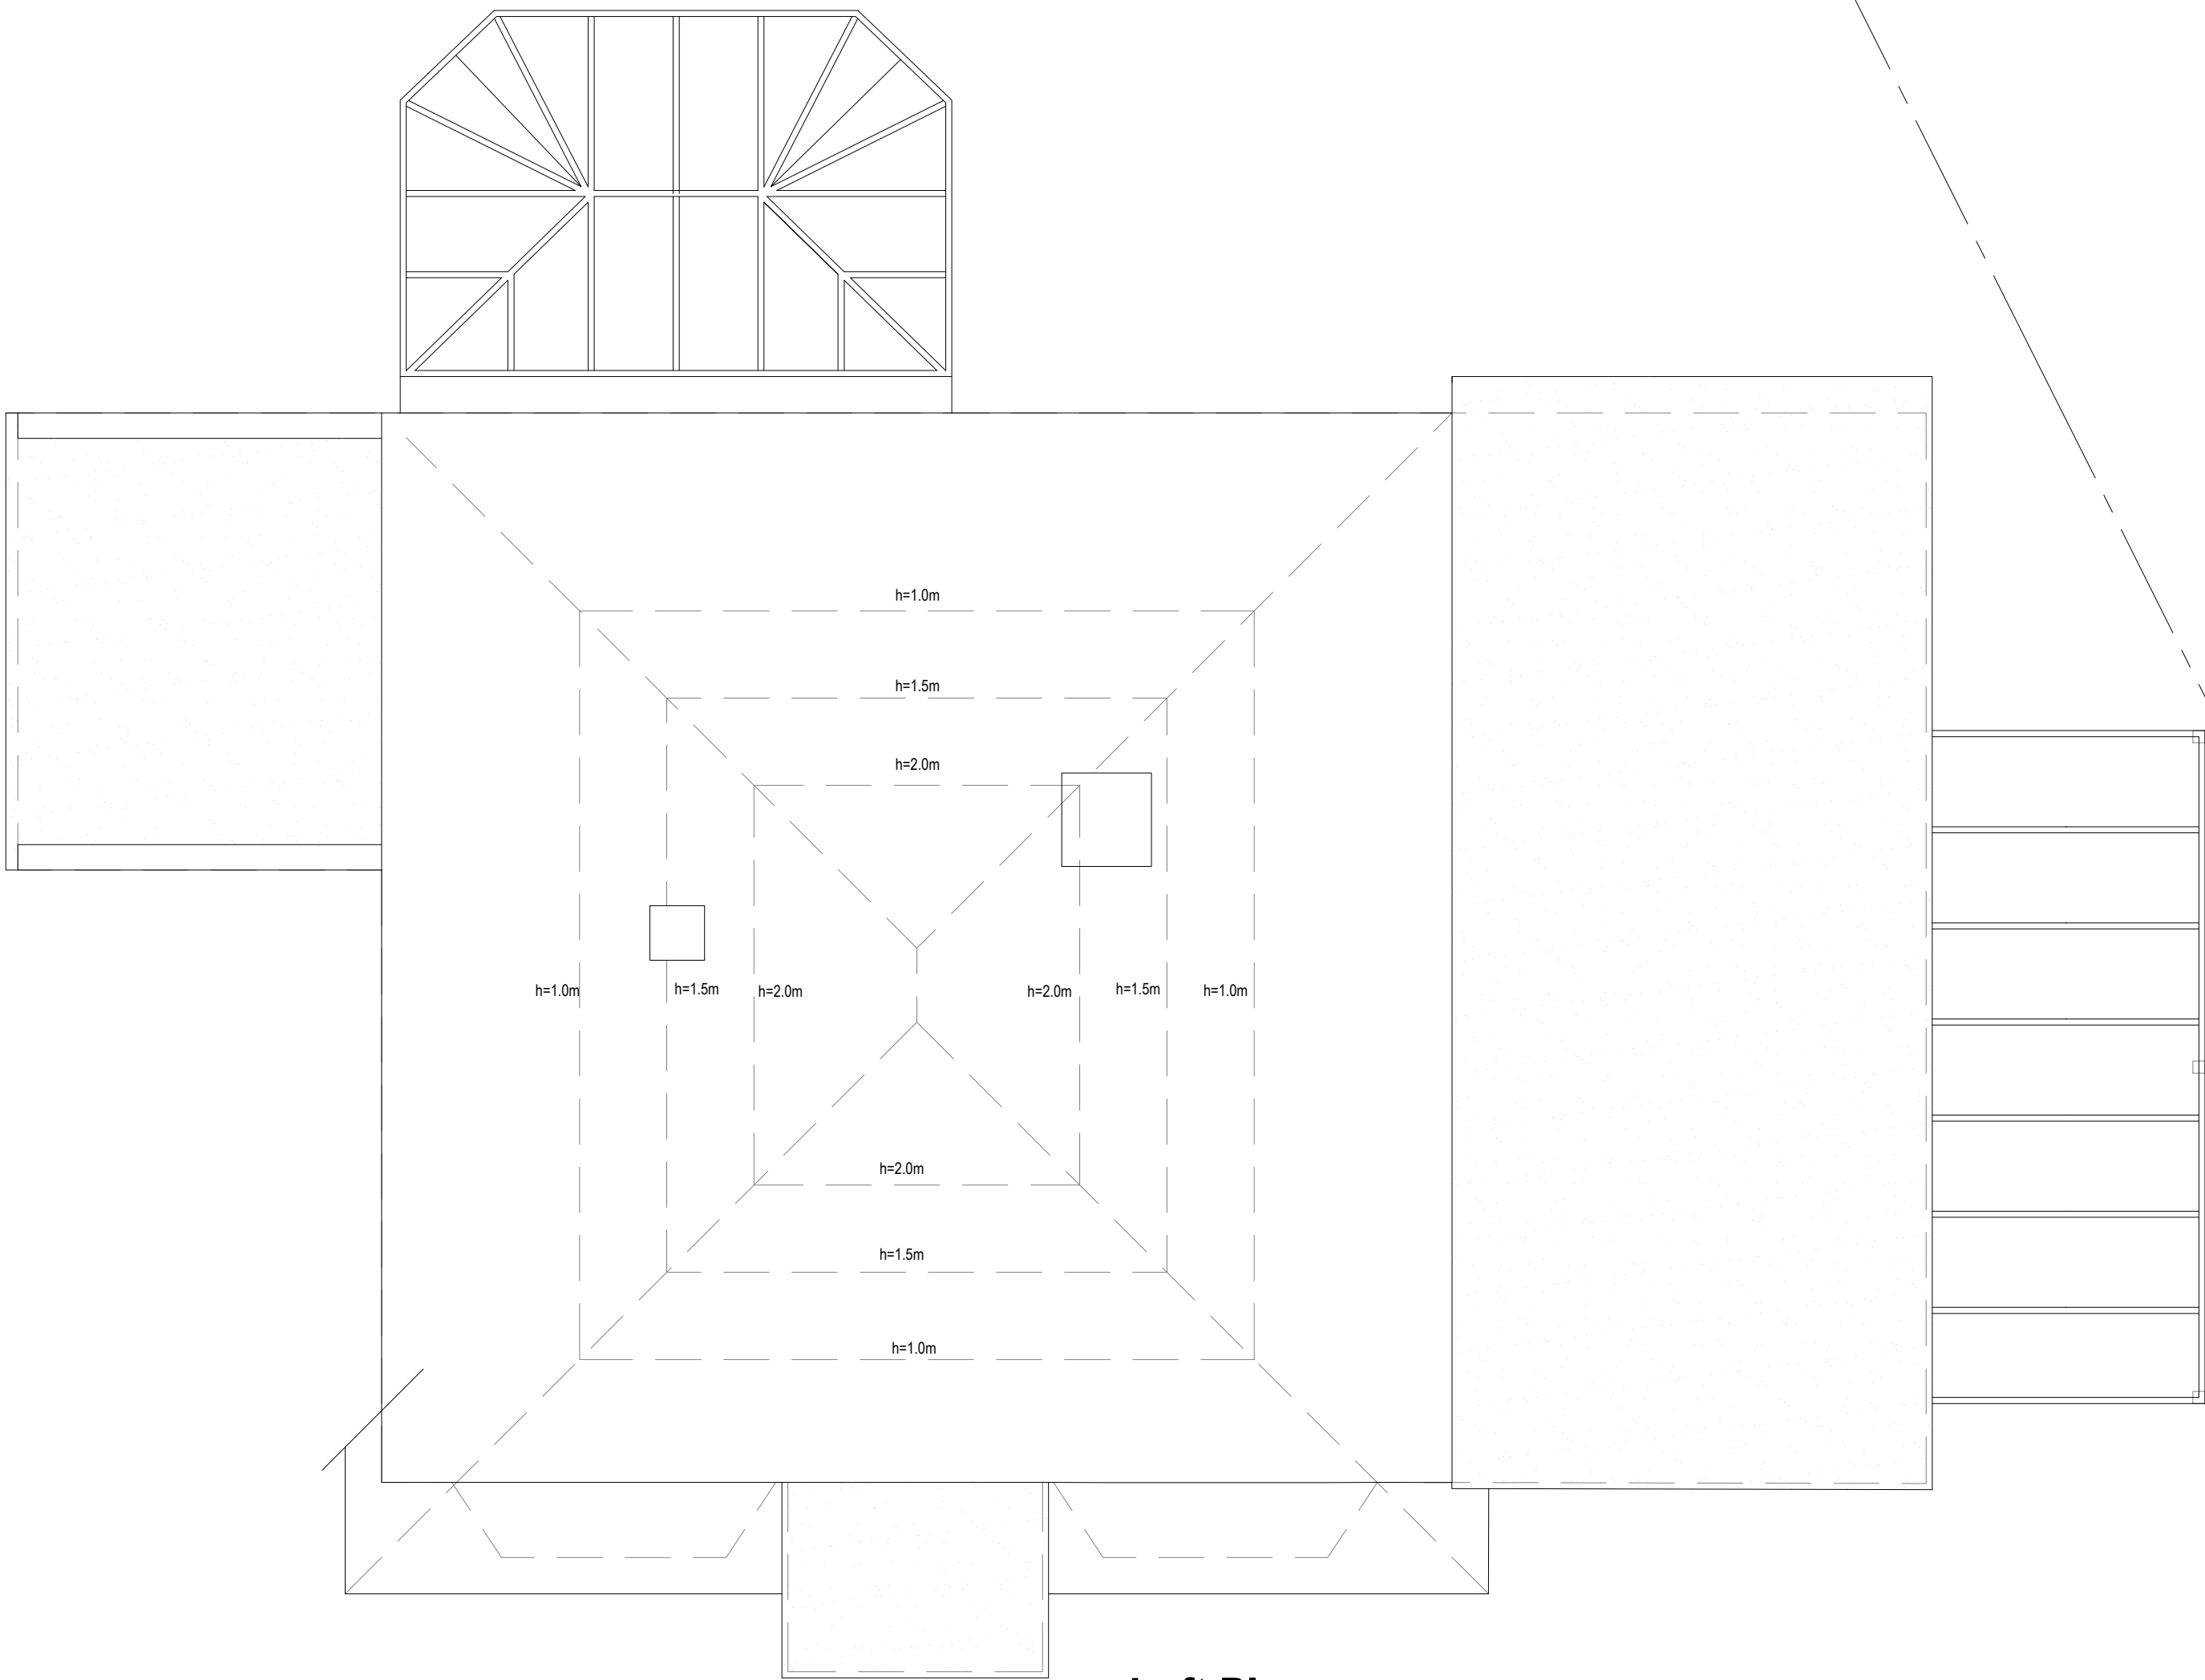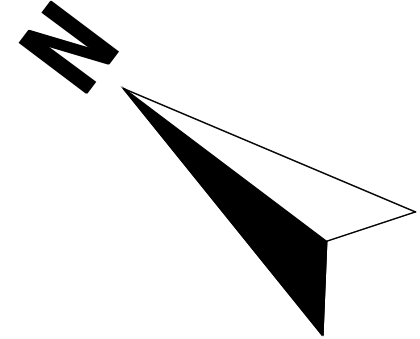

Loft Plan

Area ca. 0.00 m²

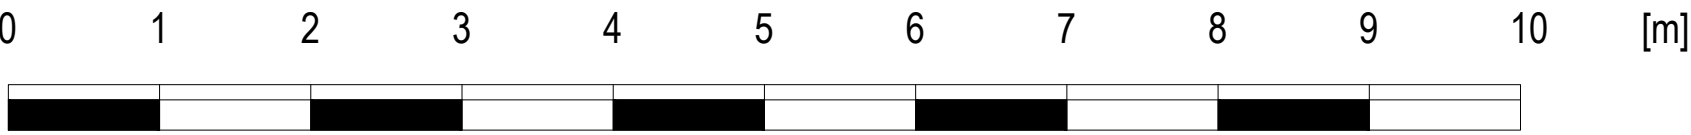

Note to Contractor: Contractor is recommended to carry out an intrusive site investigation prior to commencing works on site to ensure all details designed for this project are appropriate. Contractor to cross reference with Structural Calculations package for suitability, to assess site levels and confirm any design assumptions within the calculations package prior to works commencing on site. If the Contractor requires any additional information, please send a Request For Information to hello@planituk.co.uk before ordering materials and starting the works - requests will be acknowledged and responded to as soon as possible. Please ensure that the drawings have been submitted to Building Control for a Full Plans submission and the compliance report has been discharged before starting works on site.

Drawn by:
FD

Title Number
K68698

Project:
2 Flowerhill Way, Gravesend, Kent, DA139DG

Date:
15.01.2025

No.:
24-1428

Rev:
04

Client:
Josh Smith

Drawing Title:
EXISTING PLANS



Scale:
1:50 @A1, 1:100 @A3

Page:
D04



www.planituk.co.uk


PROPOSED

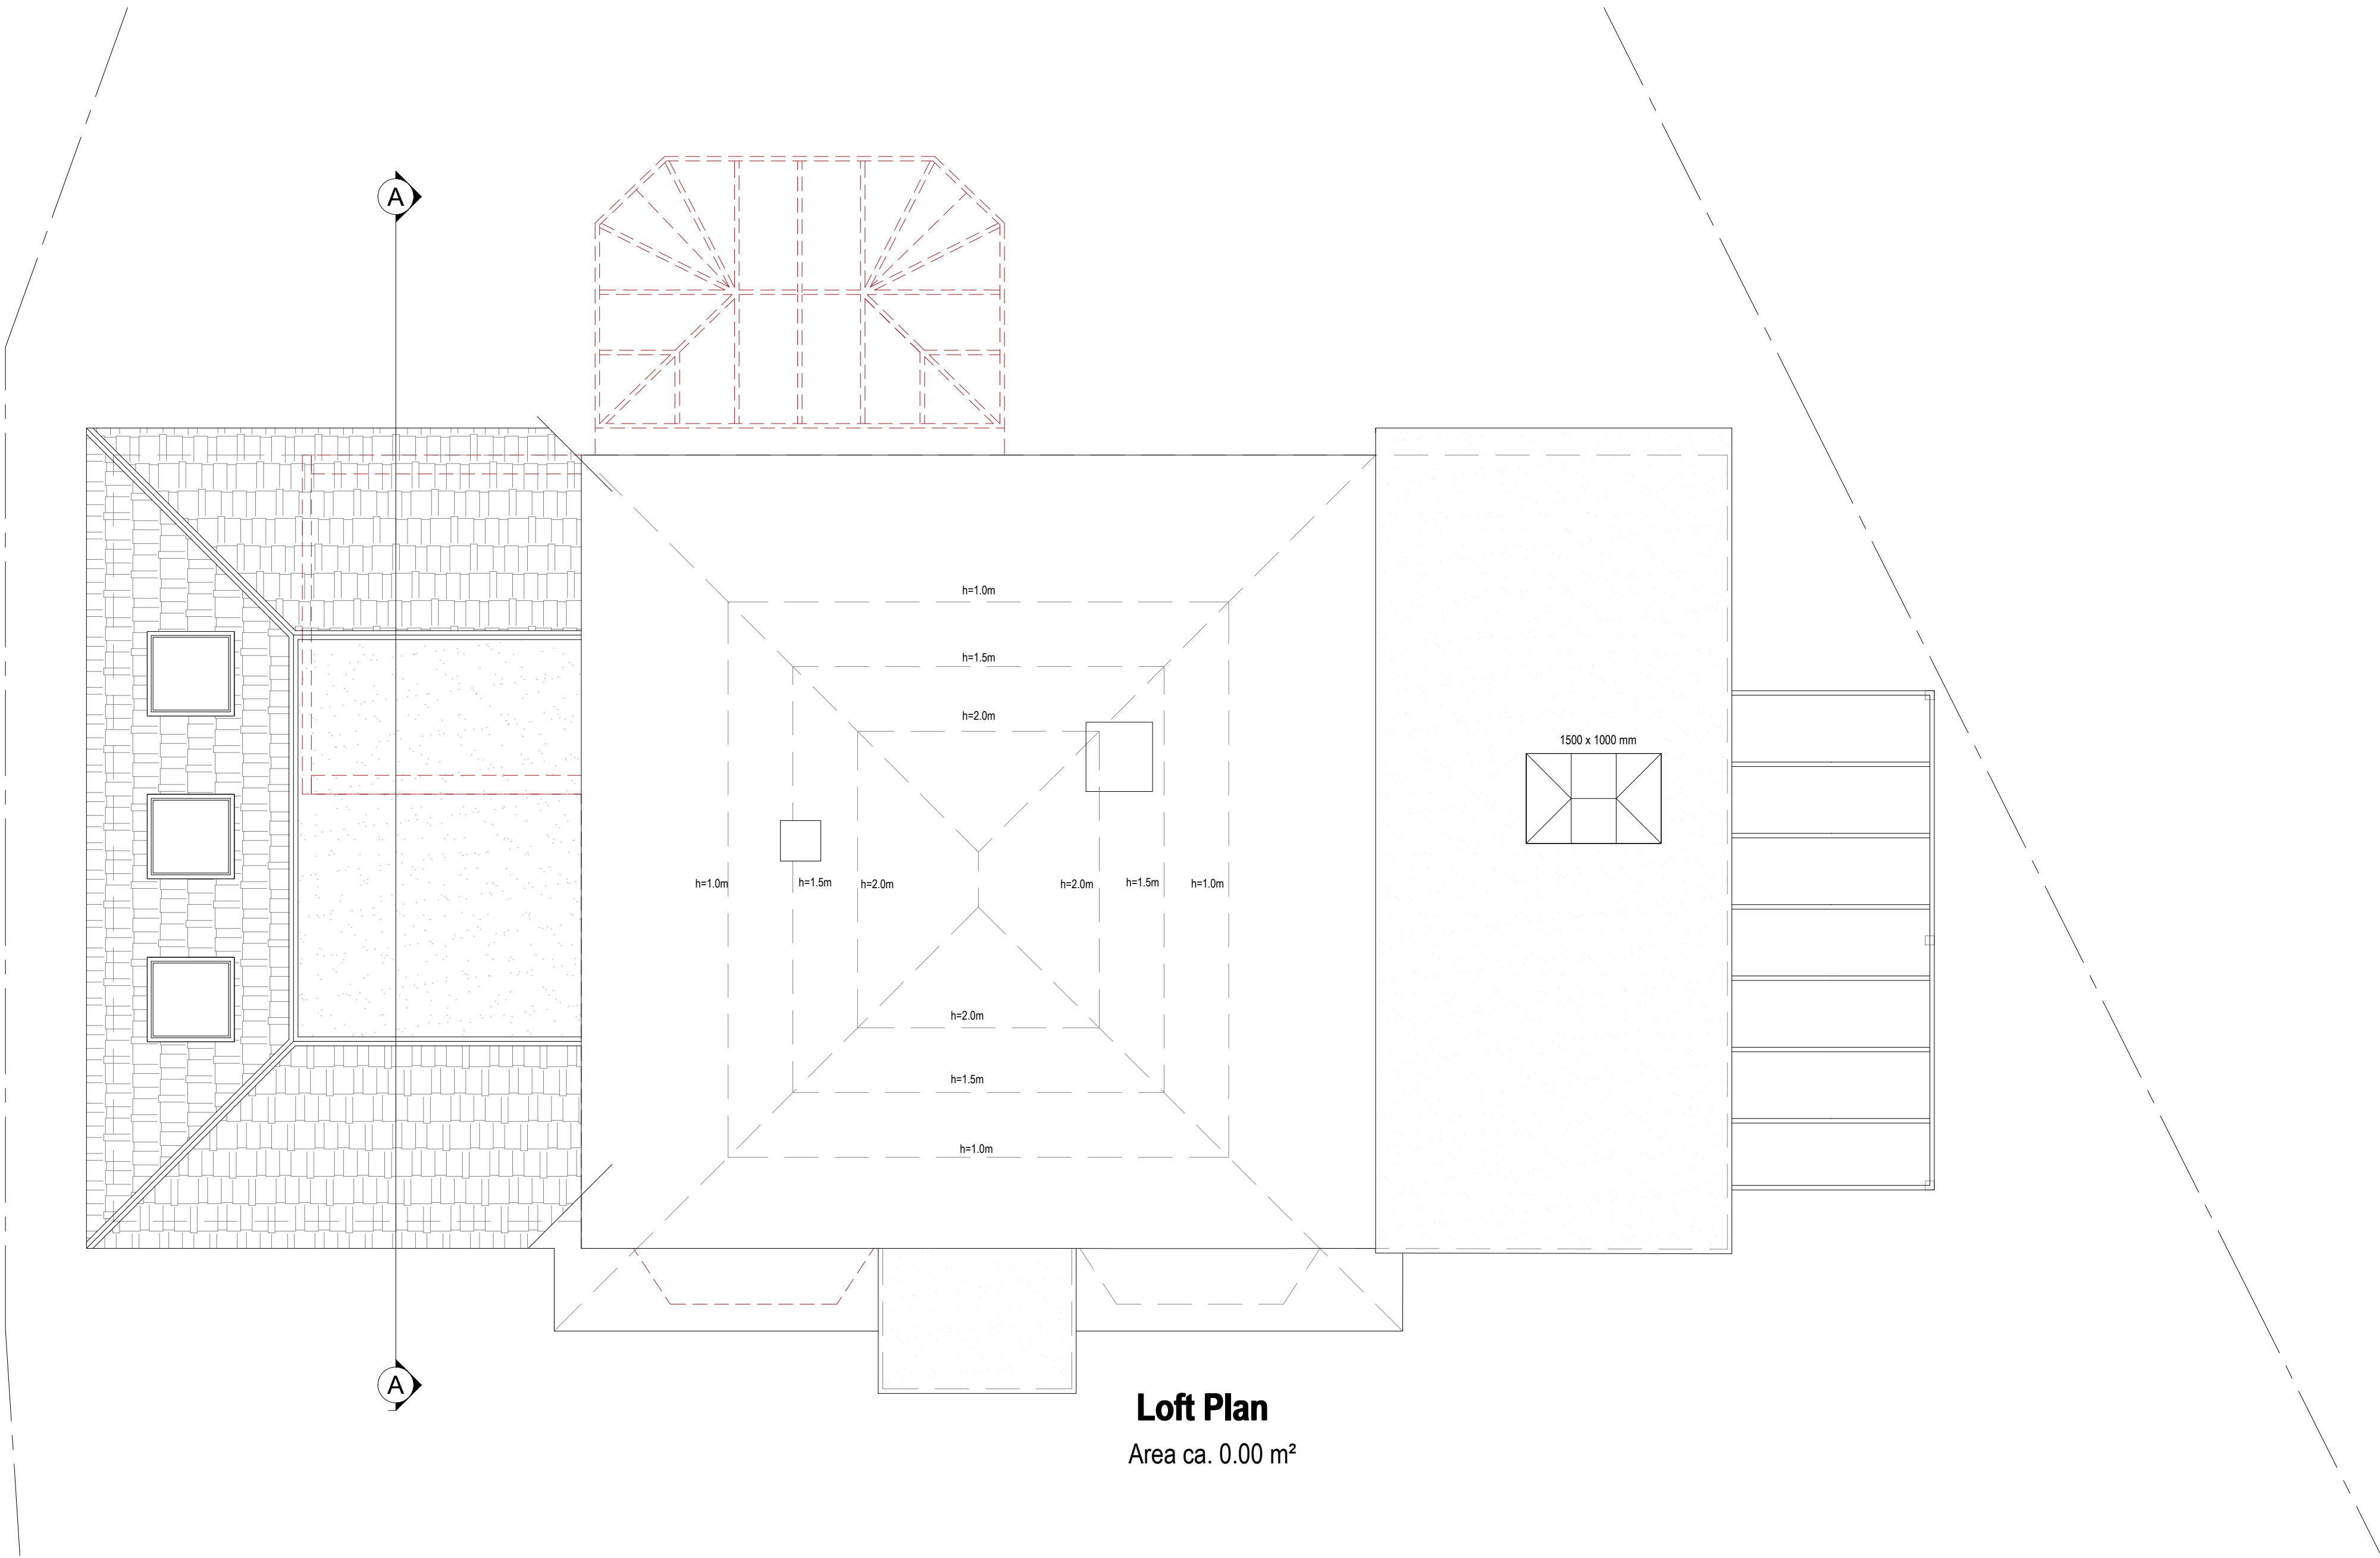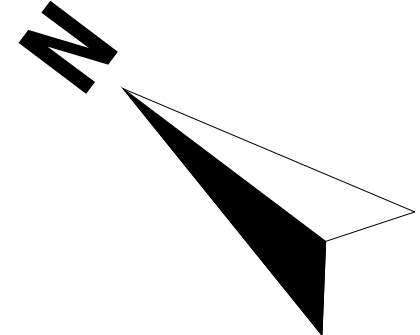

Symbol Key:

- Proposed wall
- Boundary line
- Details above
- Waste drainage layout
- Demolished
- Rainwater layout

Proposed Materials:
Walls: Render
Pitched roof: Tile to match existing
All new drainage to match material of existing drainage

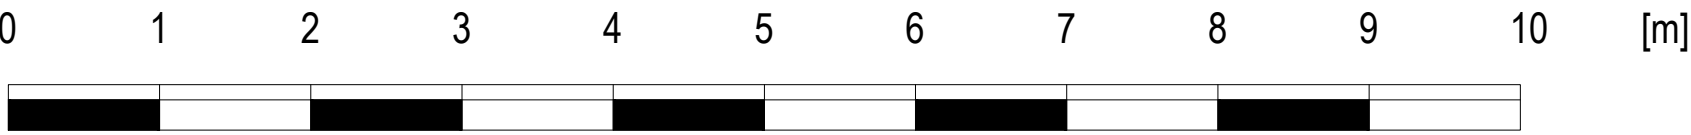

Note to Contractor: Contractor is recommended to carry out an intrusive site investigation prior to commencing works on site to ensure all details designed for this project are appropriate. Contractor to cross reference with Structural Calculations package for suitability, to assess site levels and confirm any design assumptions within the calculations package prior to works commencing on site. If the Contractor requires any additional information, please send a Request For Information to hello@planituk.co.uk before ordering materials and starting the works - requests will be acknowledged and responded to as soon as possible. Please ensure that the drawings have been submitted to Building Control for a Full Plans submission and the compliance report has been discharged before starting works on site.

Drawn by:
FD

Title Number
K68698

Project:
2 Flowerhill Way, Gravesend, Kent, DA139DG

Date:
15.01.2025

No.:
24-1428

Rev:
04

Page:
D05



Client:
Josh Smith

Drawing Title:
PROPOSED PLANS

Scale:
1:50 @A1, 1:100 @A3



EXISTING

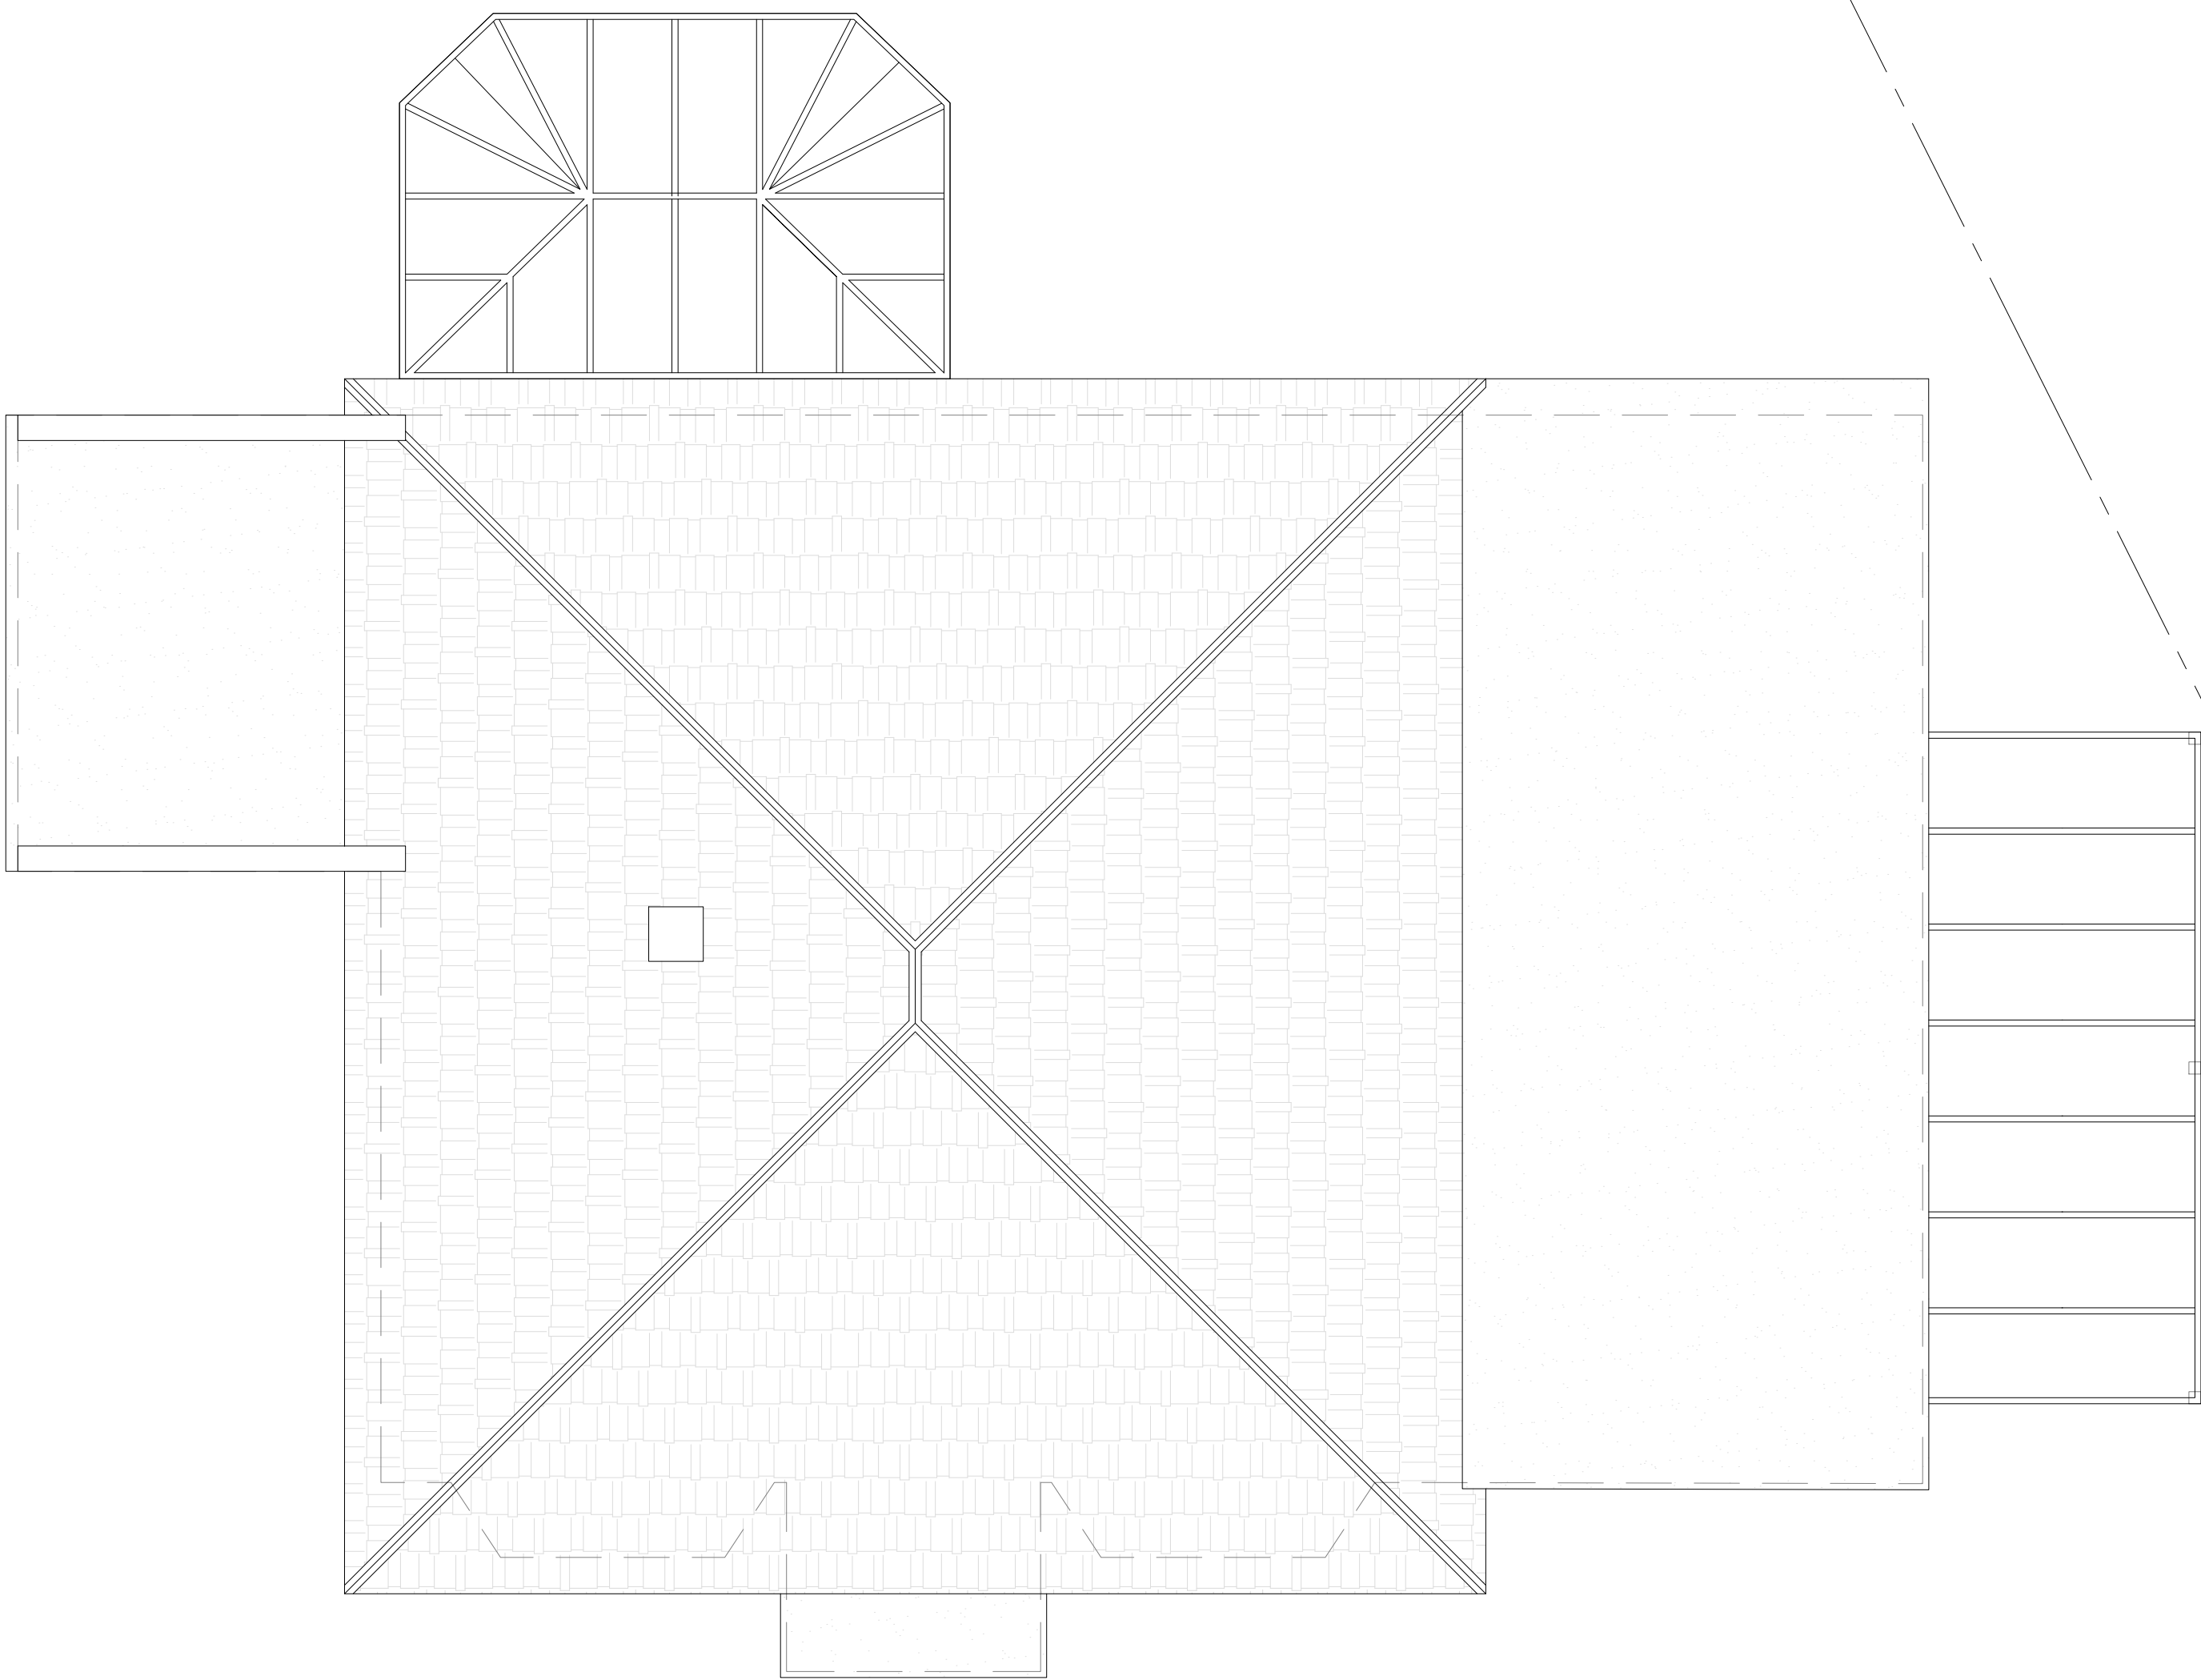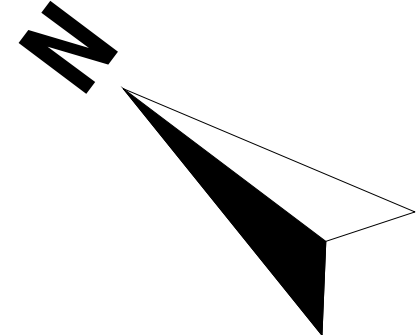

Roof Plan



Note to Contractor: Contractor is recommended to carry out an intrusive site investigation prior to commencing works on site to ensure all details designed for this project are appropriate. Contractor to cross reference with Structural Calculations package for suitability, to assess site levels and confirm any design assumptions within the calculations package prior to works commencing on site. If the Contractor requires any additional information, please send a Request For Information to hello@planituk.co.uk before ordering materials and starting the works - requests will be acknowledged and responded to as soon as possible. Please ensure that the drawings have been submitted to Building Control for a Full Plans submission and the compliance report has been discharged before starting works on site.

Drawn by:
FD

Title Number
K68698

Project:
2 Flowerhill Way, Gravesend, Kent, DA139DG

Date:
15.01.2025

No.:
24-1428

Rev:
04

Client:
Josh Smith



Drawing Title:
EXISTING PLANS

Scale:
1:50 @A1, 1:100 @A3

Page:
D06



PROPOSED

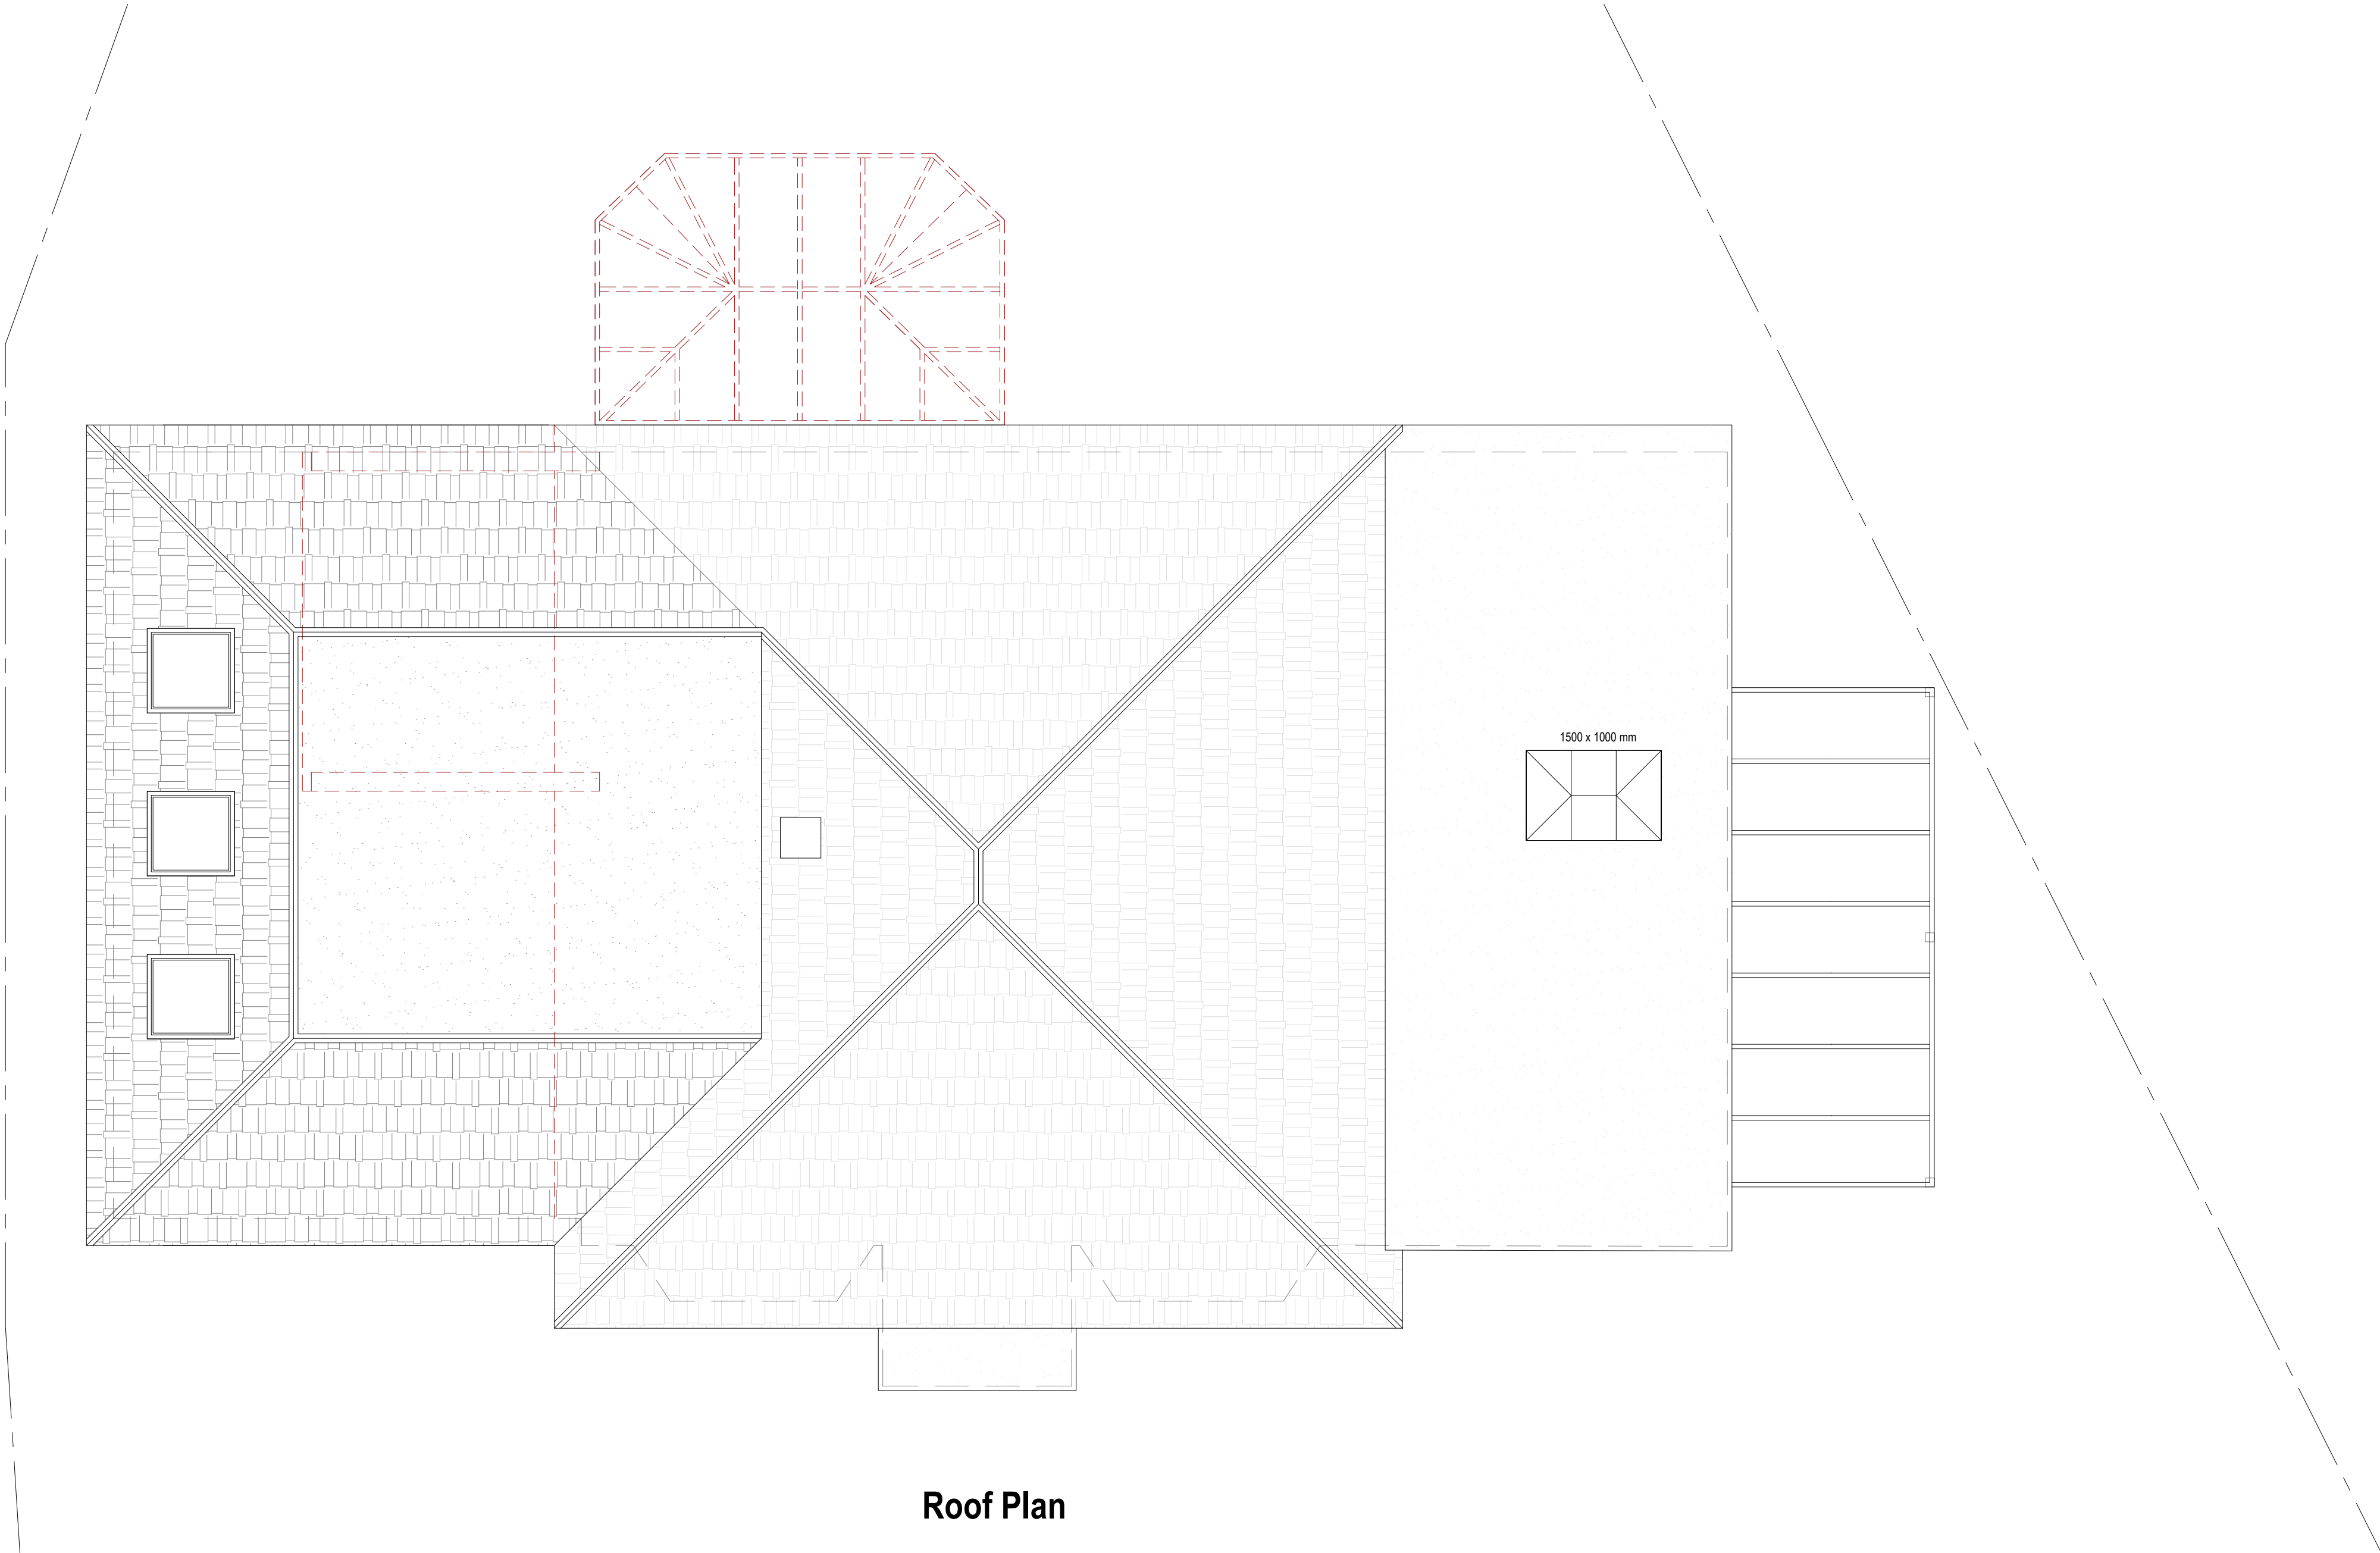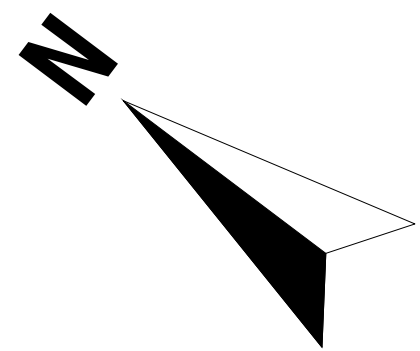

Roof Plan

Symbol Key:

- Proposed wall
- Boundary line
- Details above
- Waste drainage layout
- Demolished
- Rainwater layout

Proposed Materials:
Walls: Render
Pitched roof: Tile to match existing
All new drainage to match material of existing drainage



Note to Contractor: Contractor is recommended to carry out an intrusive site investigation prior to commencing works on site to ensure all details designed for this project are appropriate. Contractor to cross reference with Structural Calculations package for suitability, to assess site levels and confirm any design assumptions within the calculations package prior to works commencing on site. If the Contractor requires any additional information, please send a Request For Information to hello@planituk.co.uk before ordering materials and starting the works - requests will be acknowledged and responded to as soon as possible. Please ensure that the drawings have been submitted to Building Control for a Full Plans submission and the compliance report has been discharged before starting works on site.

Drawn by:
FD

Title Number
K68698

Project:
2 Flowerhill Way, Gravesend, Kent, DA139DG

Date:
15.01.2025

No.:
24-1428

Rev:
04

Page:
D07

Client:
Josh Smith

Drawing Title:
PROPOSED PLANS


Scale:
1:50 @A1, 1:100 @A3



EXISTING




Front Elevation

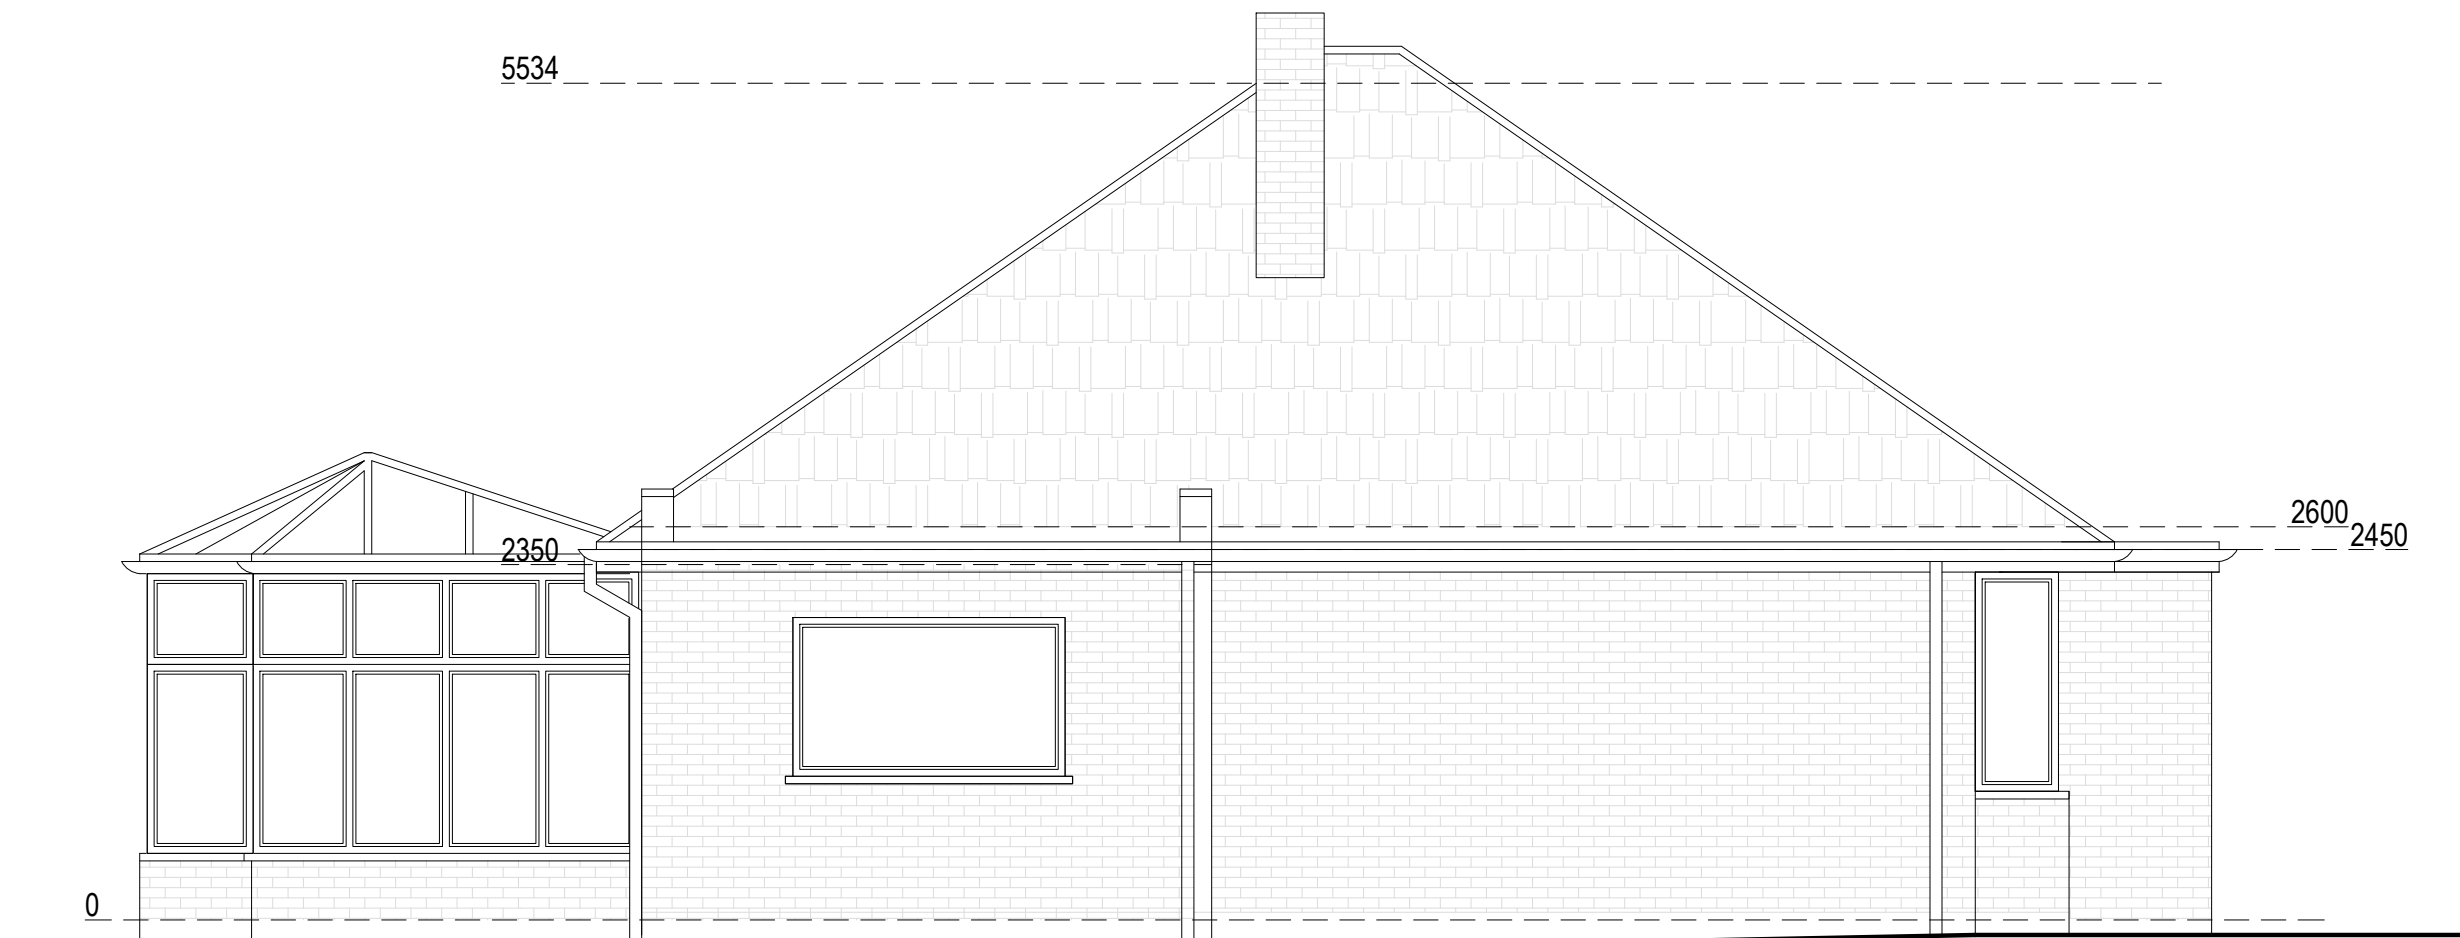

Left Side Elevation



Rear Elevation

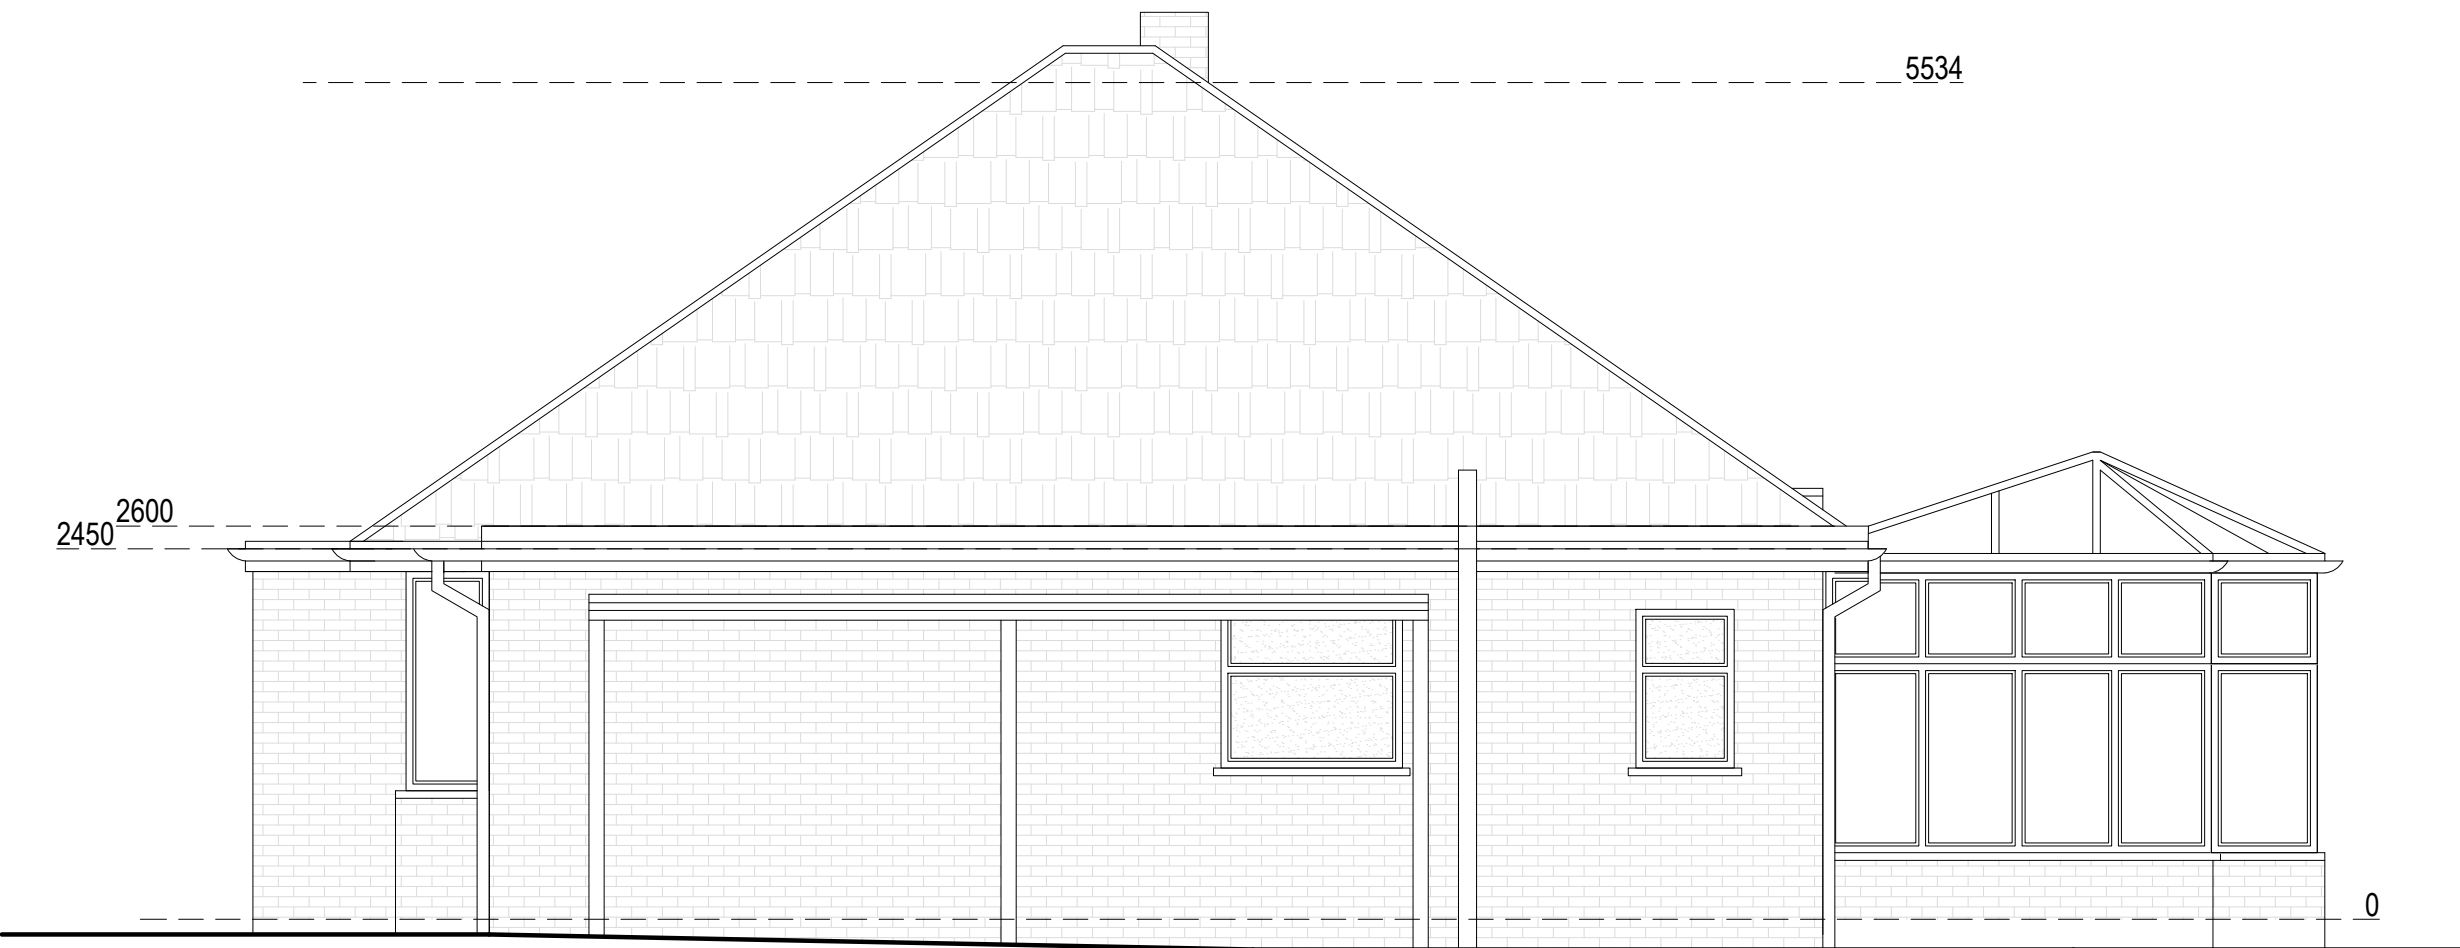

Right Side Elevation



Note to Contractor: Contractor is recommended to carry out an intrusive site investigation prior to commencing works on site to ensure all details designed for this project are appropriate. Contractor to cross reference with Structural Calculations package for suitability, to assess site levels and confirm any design assumptions within the calculations package prior to works commencing on site. If the Contractor requires any additional information, please send a Request For Information to hello@planituk.co.uk before ordering materials and starting the works - requests will be acknowledged and responded to as soon as possible. Please ensure that the drawings have been submitted to Building Control for a Full Plans submission and the compliance report has been discharged before starting works on site.

Drawn by:
FD

Title Number
K68698

Project:
2 Flowerhill Way, Gravesend, Kent, DA139DG

Date:
15.01.2025

No.:
24-1428

Rev:
04

Client:
Josh Smith

Drawing Title:
EXISTING ELEVATIONS

Scale:
1:50 @A1, 1:100 @A3

Page:
D08




PROPOSED


Proposed Materials:
Walls: Render
Pitched roof: Tile to match existing
All new drainage to match material of existing drainage




Front Elevation

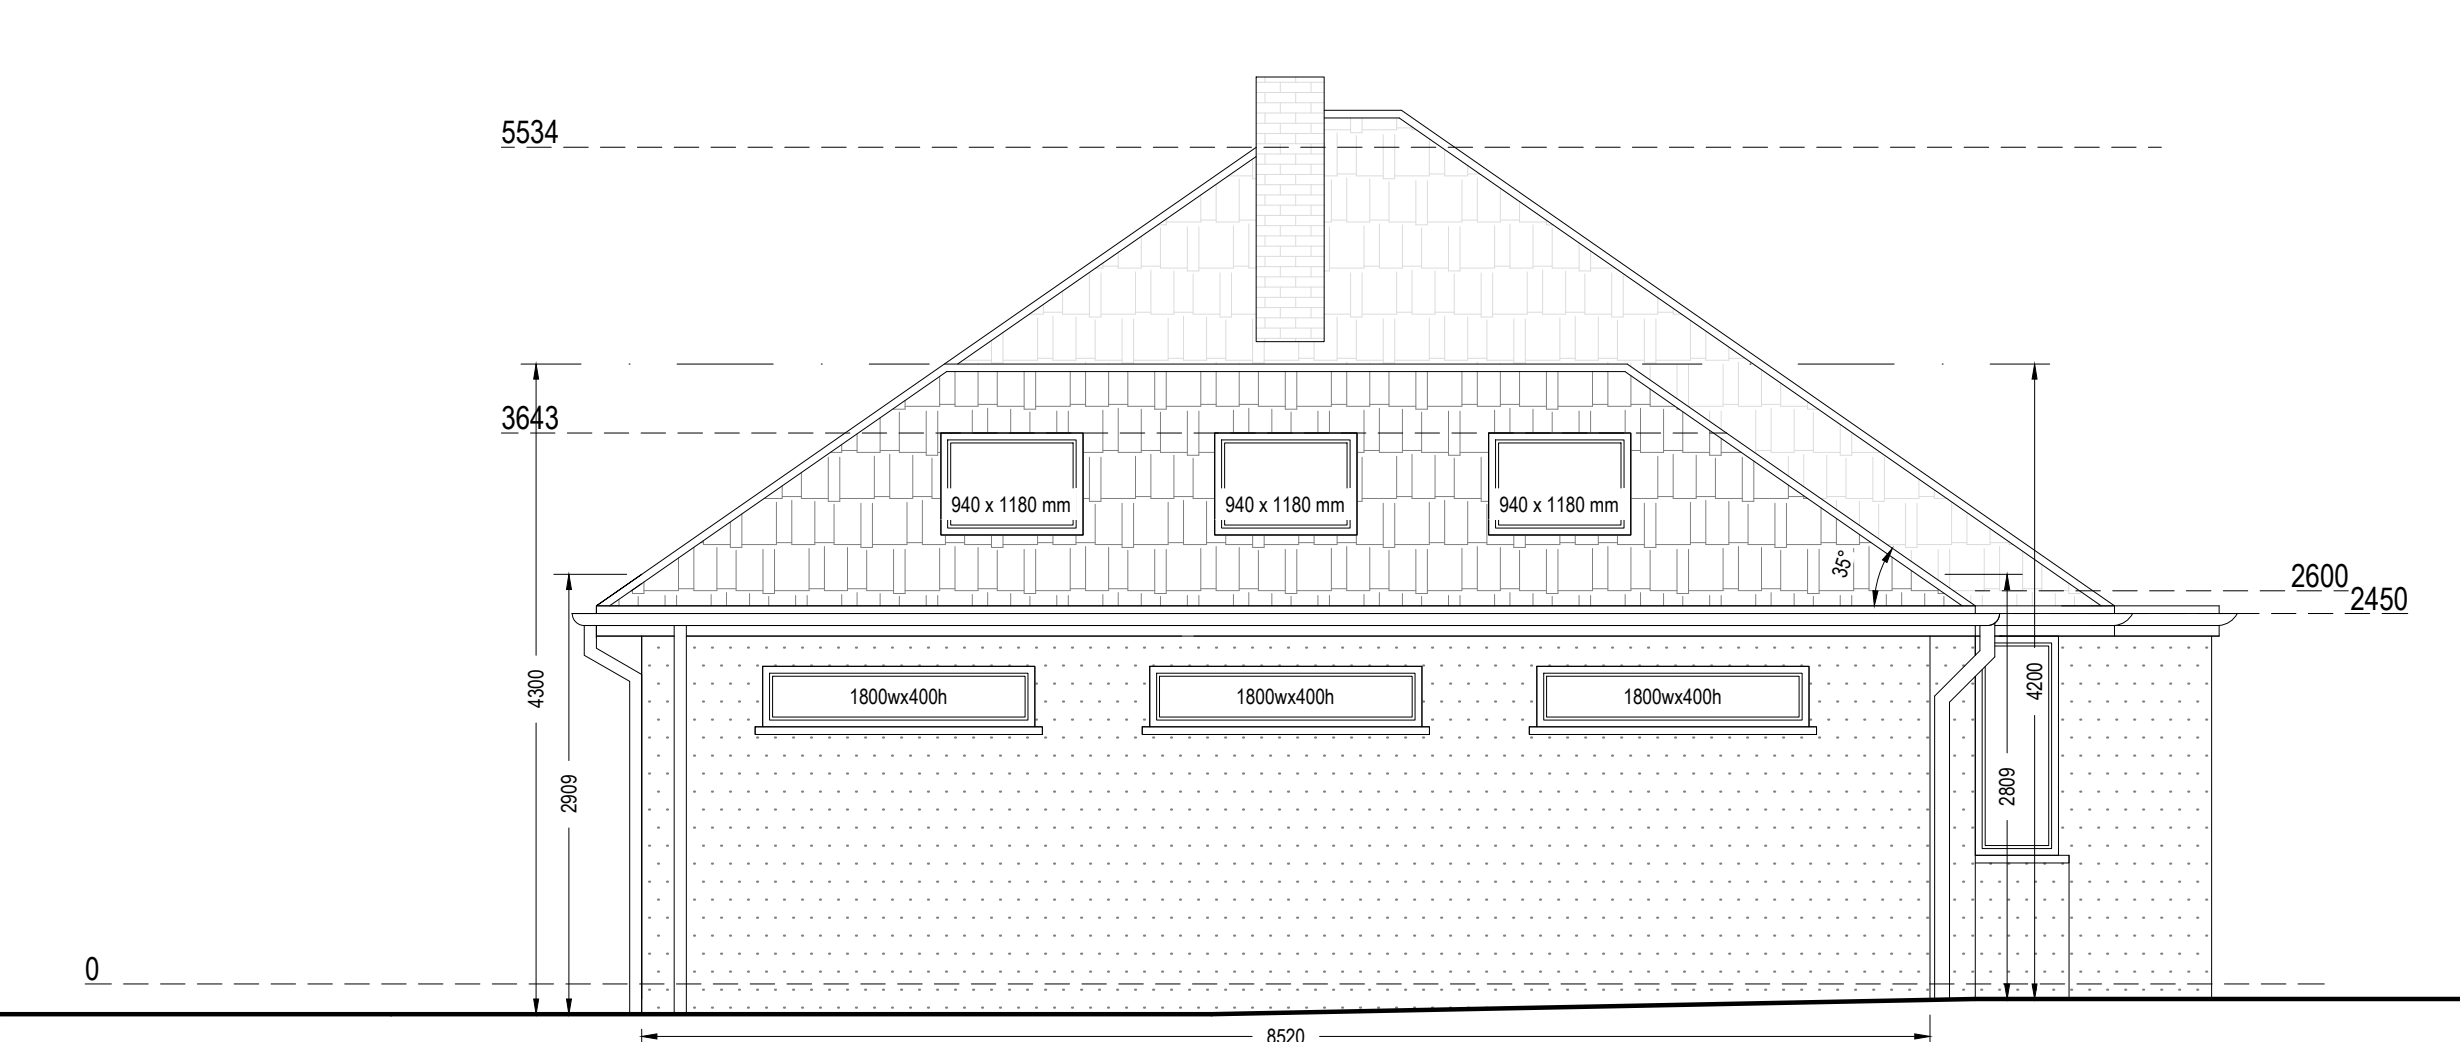


Left Side Elevation

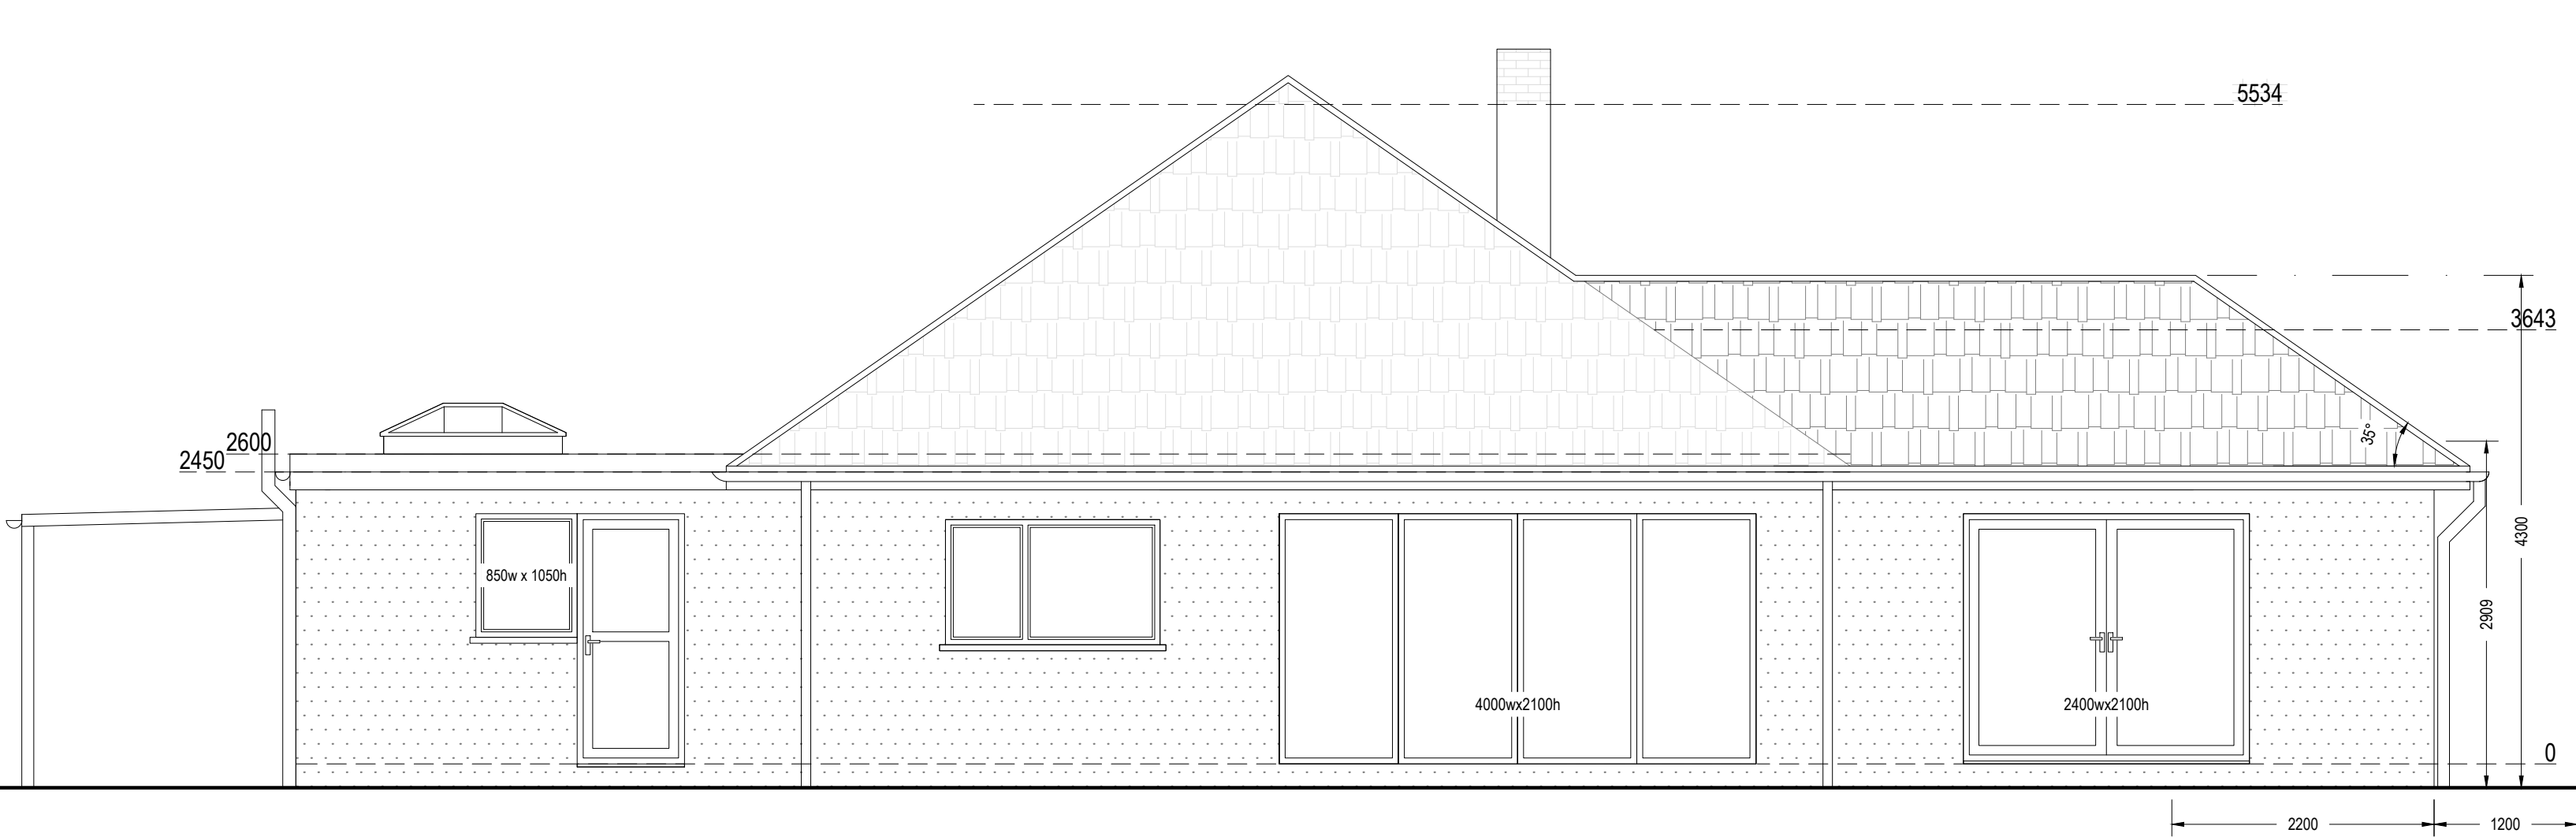

Rear Elevation

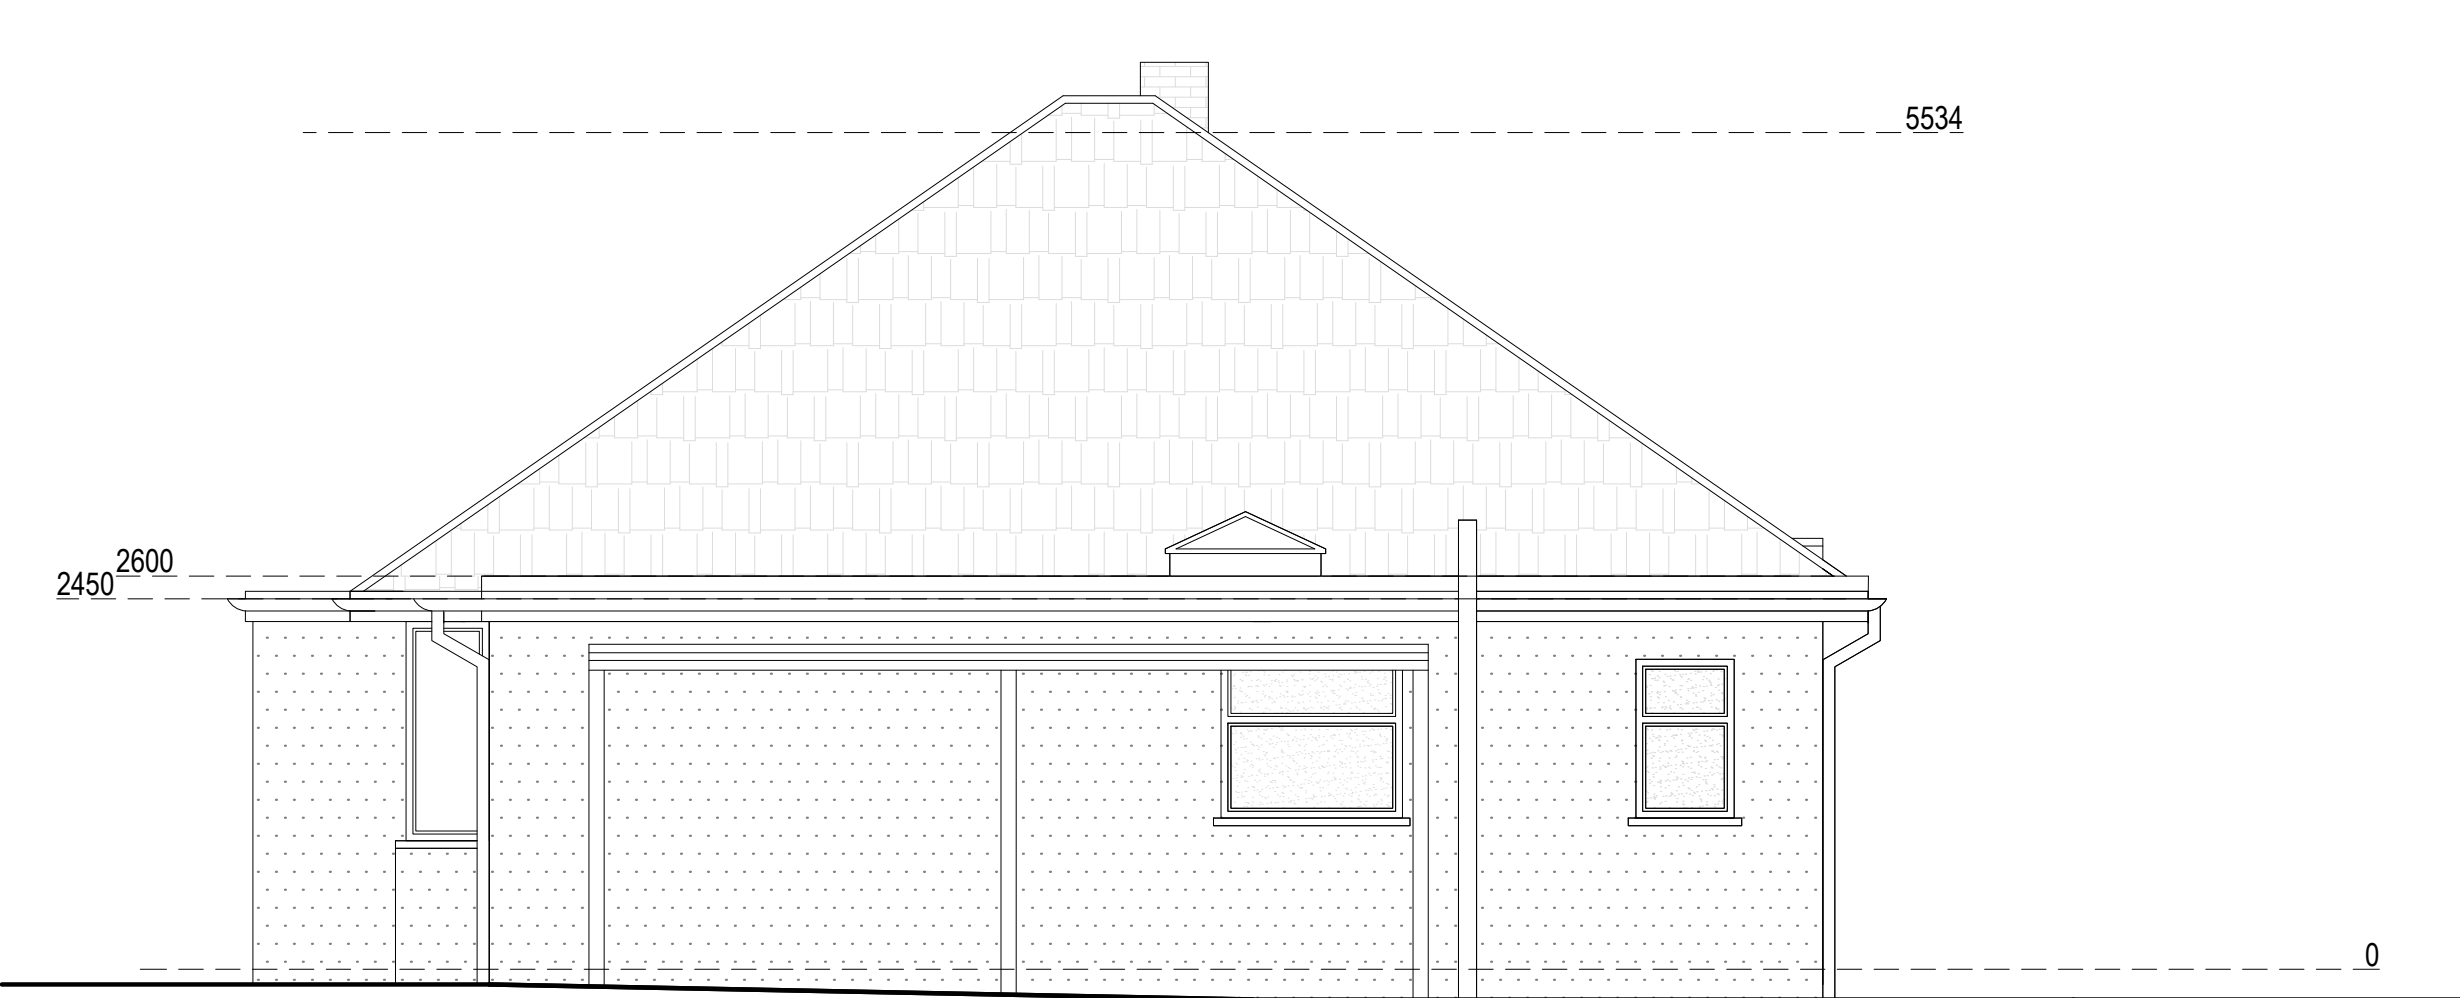

Right Side Elevation

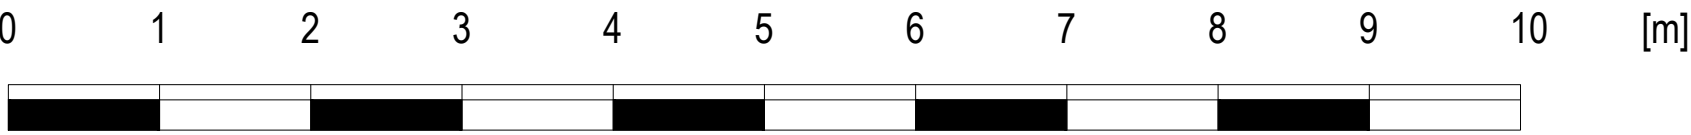

Note to Contractor: Contractor is recommended to carry out an intrusive site investigation prior to commencing works on site to ensure all details designed for this project are appropriate. Contractor to cross reference with Structural Calculations package for suitability, to assess site levels and confirm any design assumptions within the calculations package prior to works commencing on site. If the Contractor requires any additional information, please send a Request For Information to hello@planituk.co.uk before ordering materials and starting the works - requests will be acknowledged and responded to as soon as possible. Please ensure that the drawings have been submitted to Building Control for a Full Plans submission and the compliance report has been discharged before starting works on site.

Drawn by:
FD

Title Number
K68698

Project:
2 Flowerhill Way, Gravesend, Kent, DA139DG

Date:
15.01.2025

No.:
24-1428

Rev:
04


Page:
D09

Drawing Title:
PROPOSED ELEVATIONS


Scale:
1:50 @A1, 1:100 @A3



PROPOSED

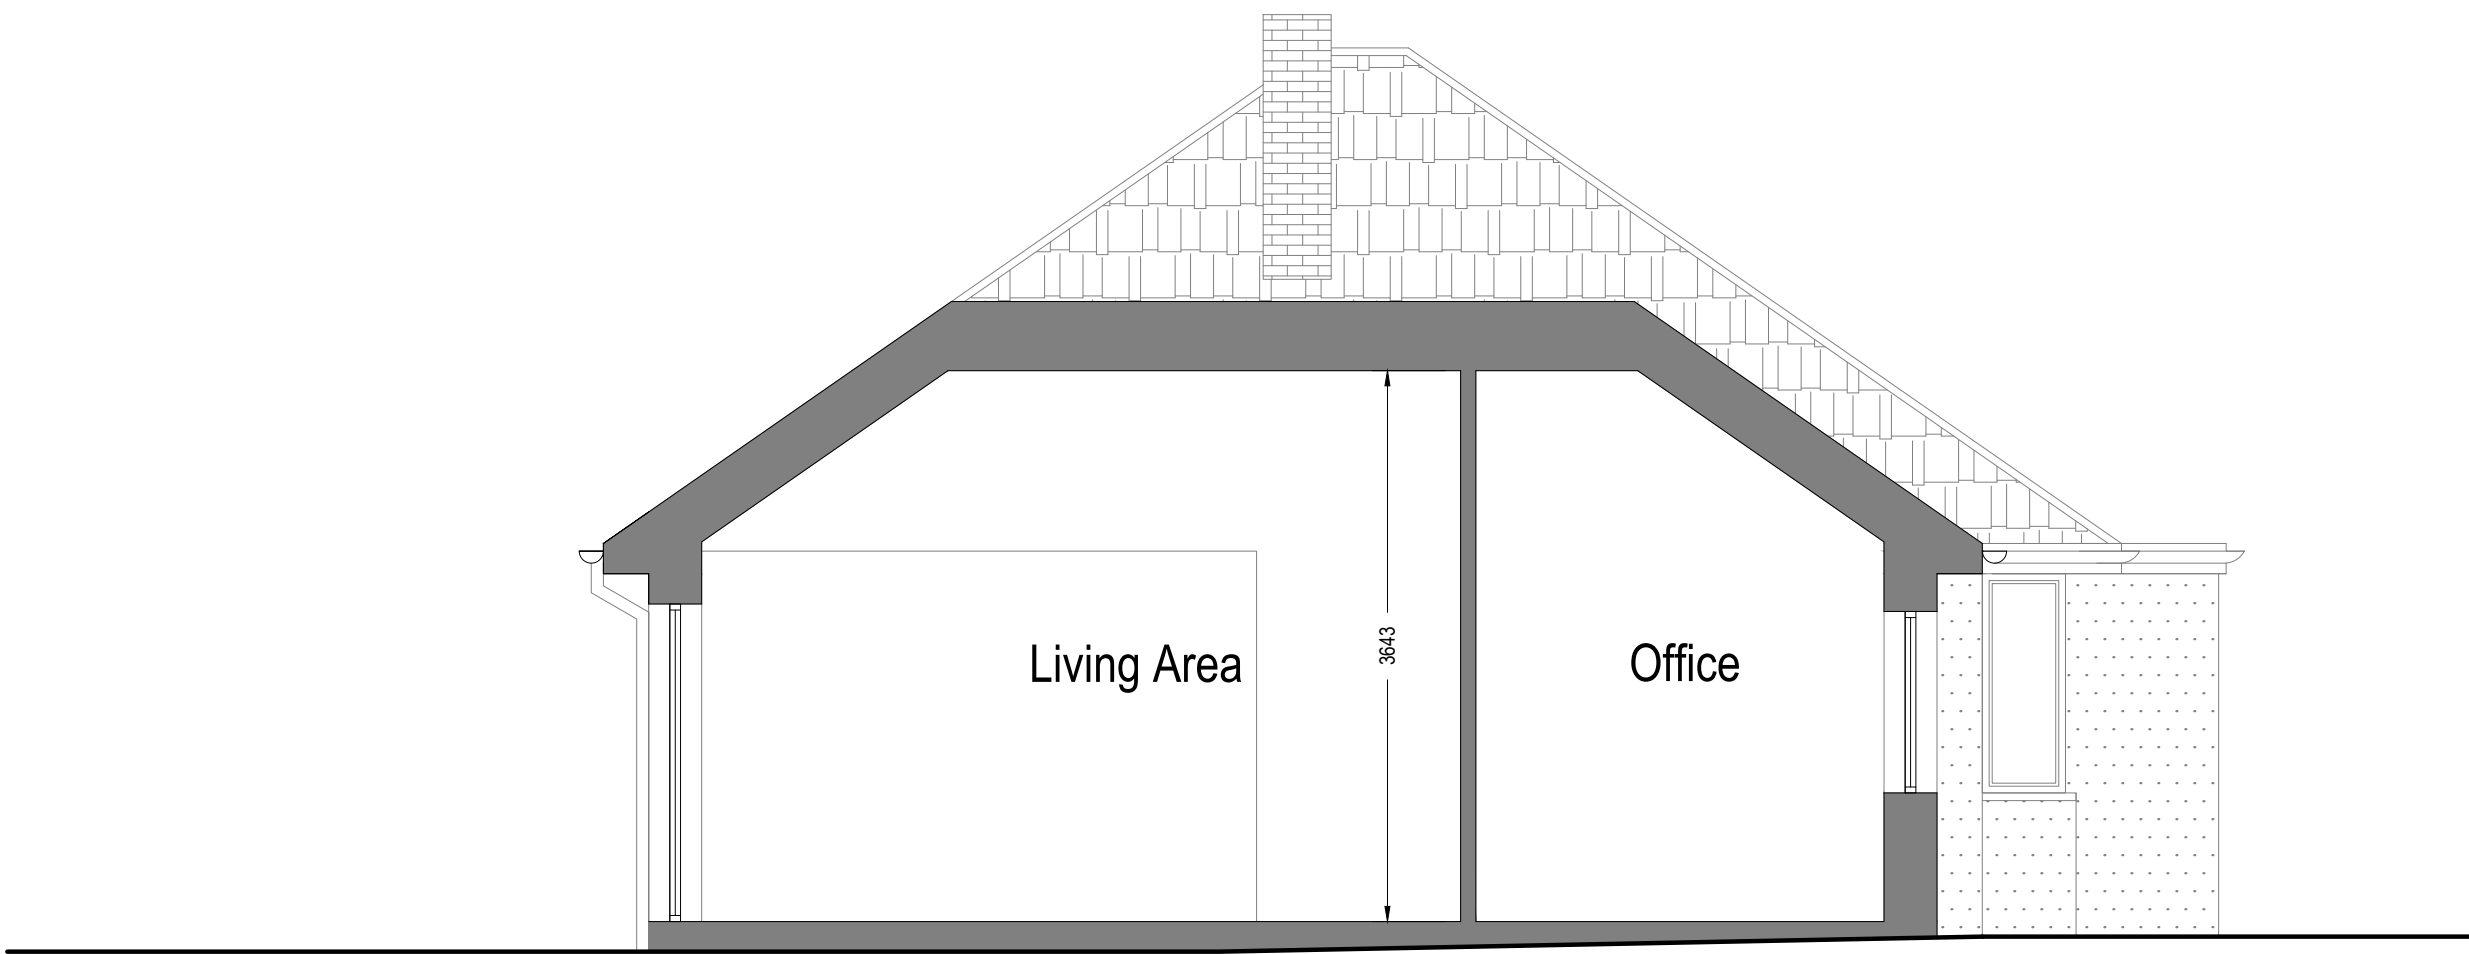

Section A-A

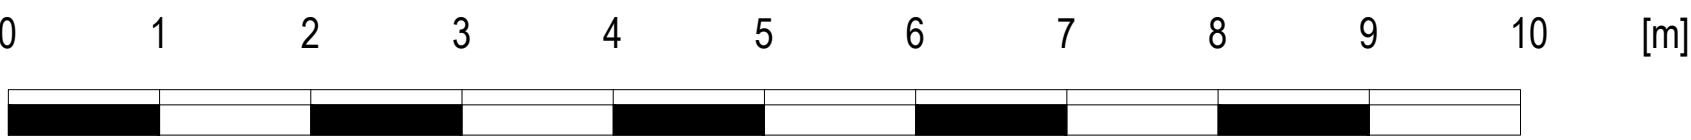

Note to Contractor: Contractor is recommended to carry out an intrusive site investigation prior to commencing works on site to ensure all details designed for this project are appropriate. Contractor to cross reference with Structural Calculations package for suitability, to assess site levels and confirm any design assumptions within the calculations package prior to works commencing on site. If the Contractor requires any additional information, please send a Request For Information to hello@planituk.co.uk before ordering materials and starting the works - requests will be acknowledged and responded to as soon as possible. Please ensure that the drawings have been submitted to Building Control for a Full Plans submission and the compliance report has been discharged before starting works on site.

Drawn by:
FD

Title Number
K68698

Project:
2 Flowerhill Way, Gravesend, Kent, DA139DG

Date:
15.01.2025

No.:
24-1428

Rev:
04

Client:
Josh Smith

Drawing Title:
SECTION A-A

Scale:
1:50 @A1, 1:100 @A3

Page:
D10

