

This drawing is the property of Design A Plan copyright is reserved by them and drawing is issued on condition that it is not copied, reproduced, retained, or disclosed to any unauthorised person without prior consent in writing of Design A Plan.

ALL DIMENSIONS TO BE CHECKED ON SITE PRIOR TO WORK COMMENCING AND Design A Plan NOTIFIED OF ANY DISCREPANCIES TO ENABLE US TO ADVISE OCCORDINGLY.

DO NOT SCALE.


Rev.	Description	Date.
A	Remove thirdfloor	01-06-2021
B	Increase main roof pitch from 32" to 36" to give room for loft conversion with a 2.4m head height.	11-09-2021
C	Include Thirdfloor Layout	09-02-2022

PURPOSE OF ISSUE		
Planning		
PROJECT		
Erection of a second rear extension to provide cycle and bin storage at ground floor.		
TITLE		
Proposed Elevations and Floor Layouts		
CLIENT		
Source Secured		
DRAWN BY SB	CHECKED BY N/A	DATE 06/04/2021
SCALE (@ A1) 1 : 100		PROJECT NUMBER 2120
DRAWING NUMBER A102		REV C




Proposed West Elevation

Proposed East Elevation

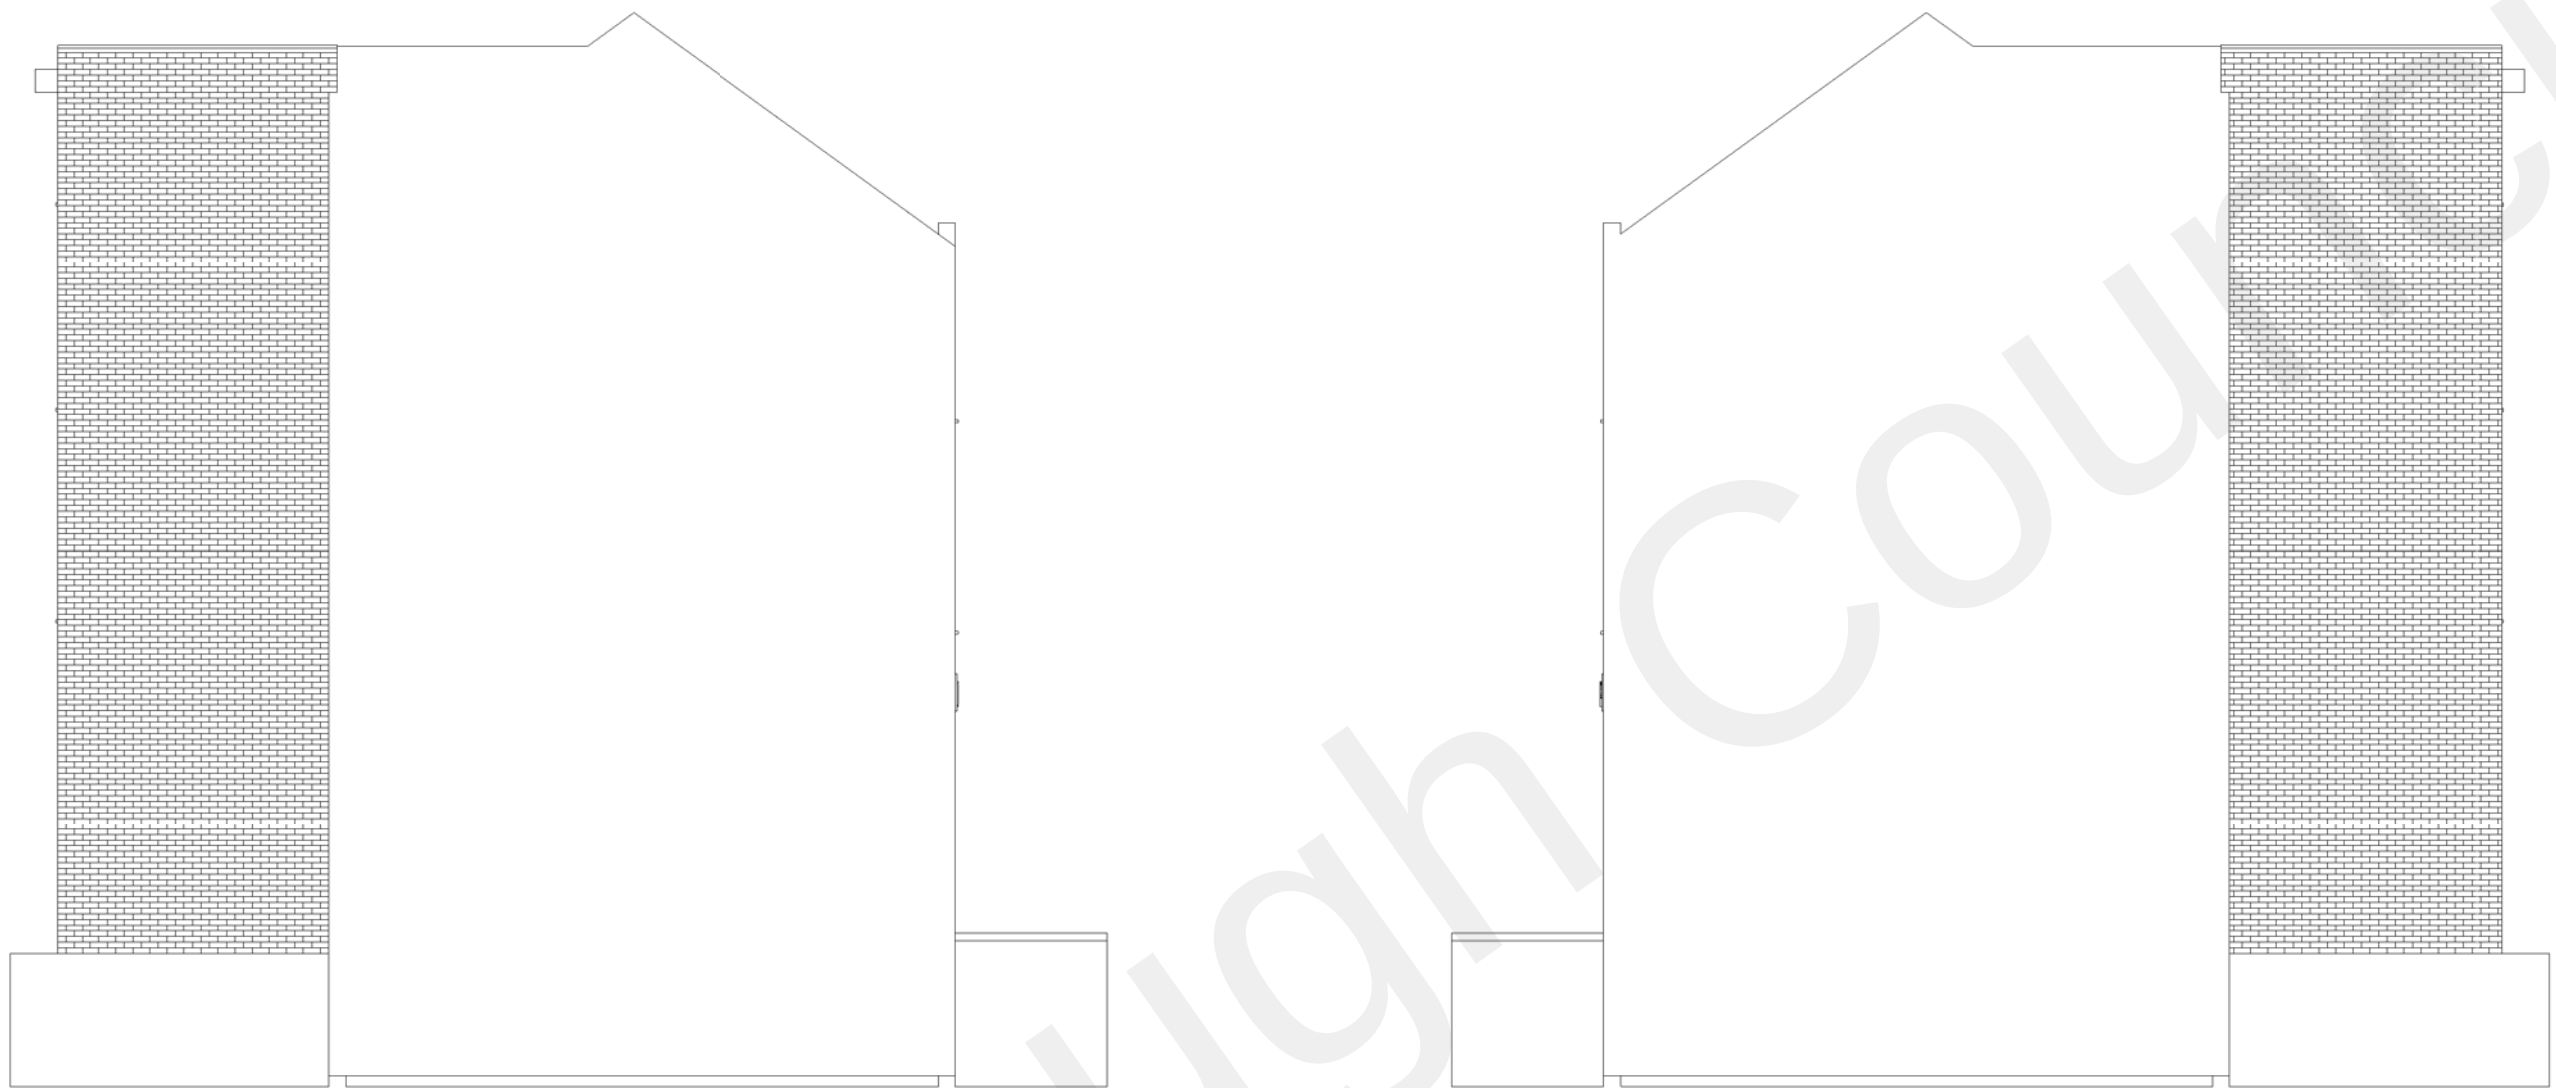


Proposed North Elevation


Proposed South Elevation

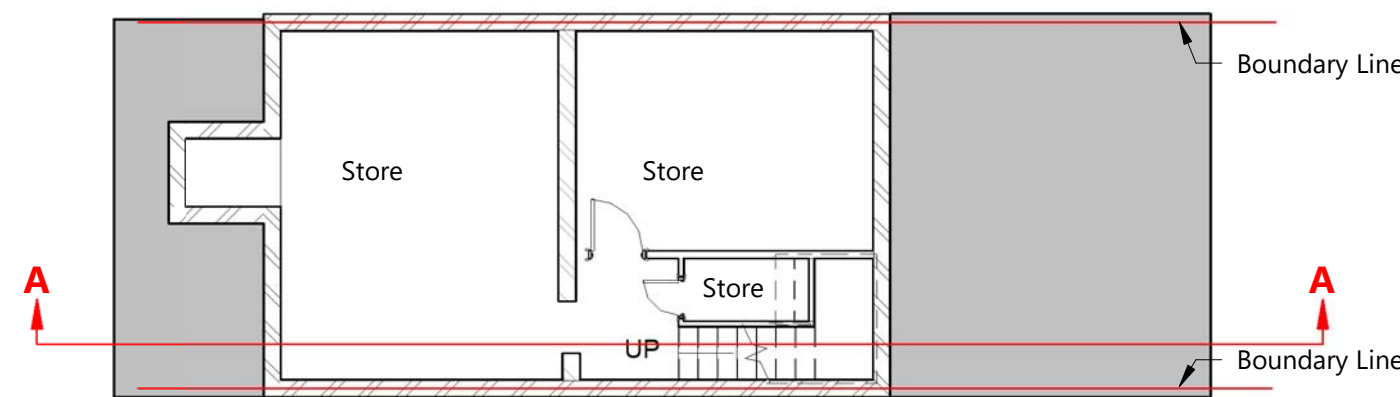


Proposed Basement Layout

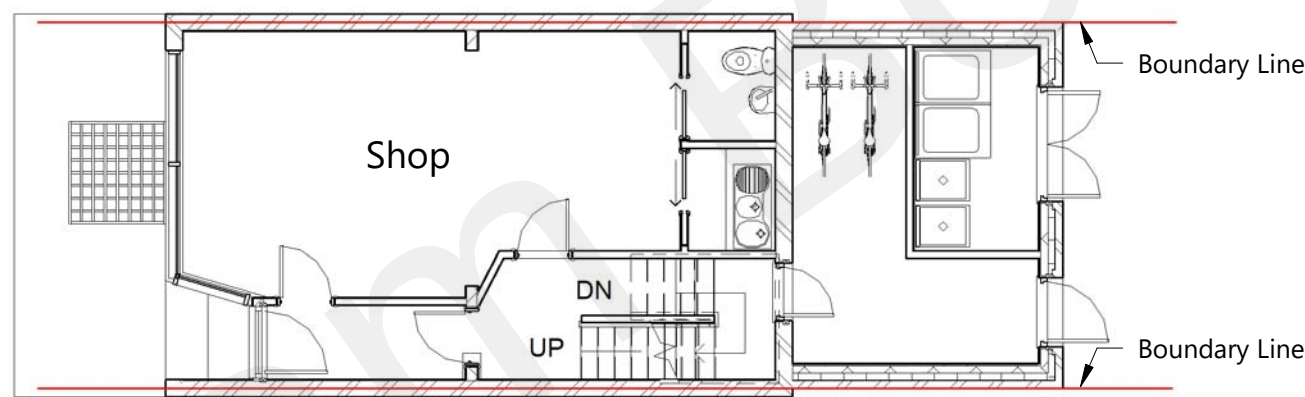


Proposed Groundfloor Layout

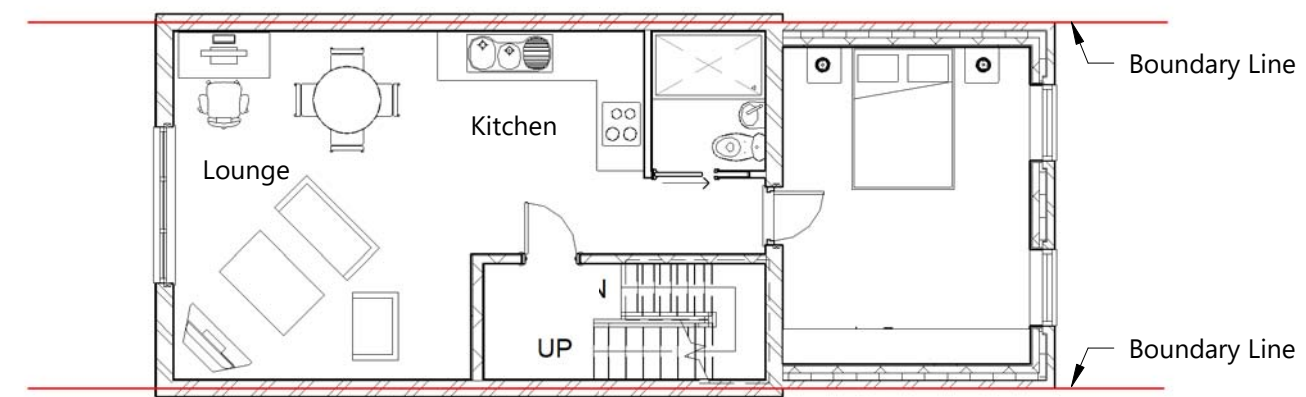


Proposed Firstfloor Layout

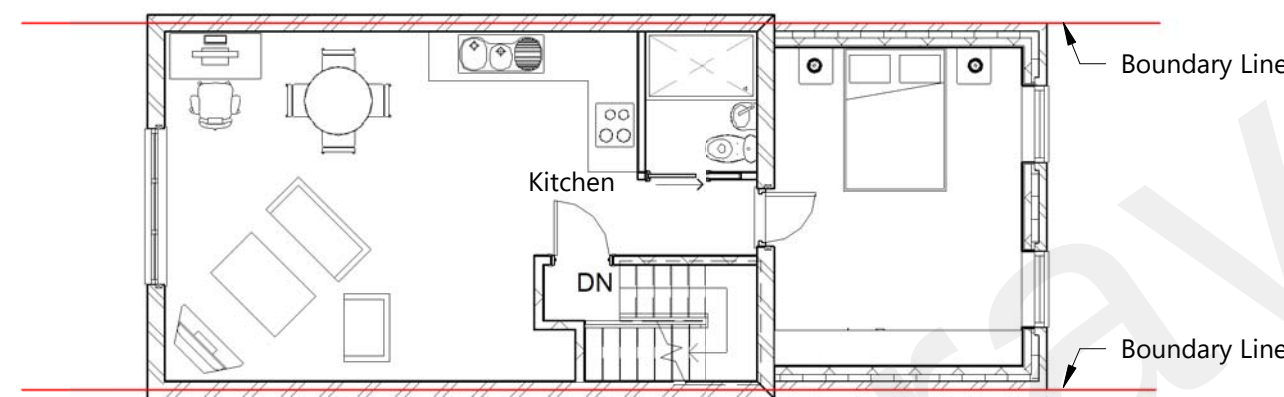


Proposed Secondfloor Layout

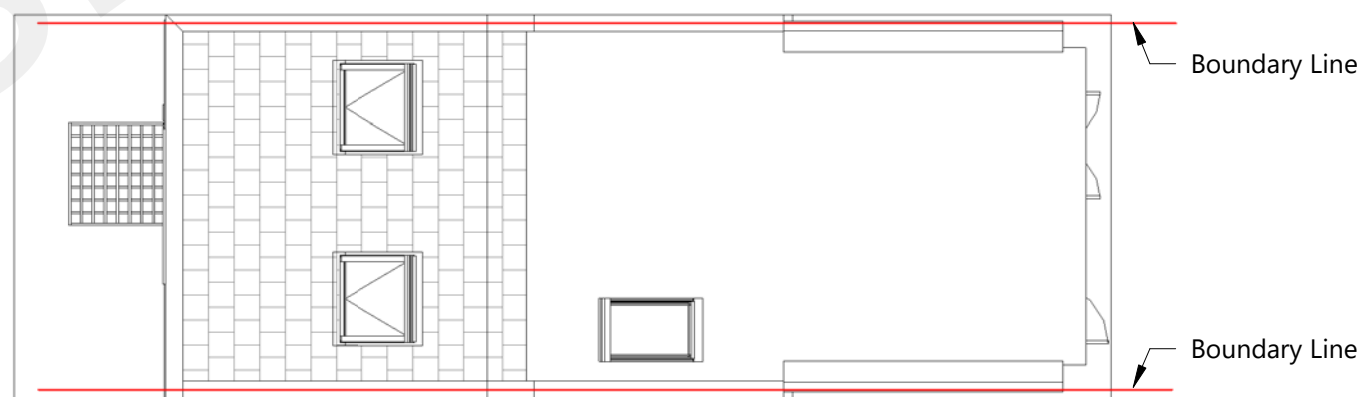

Proposed Roof Plan

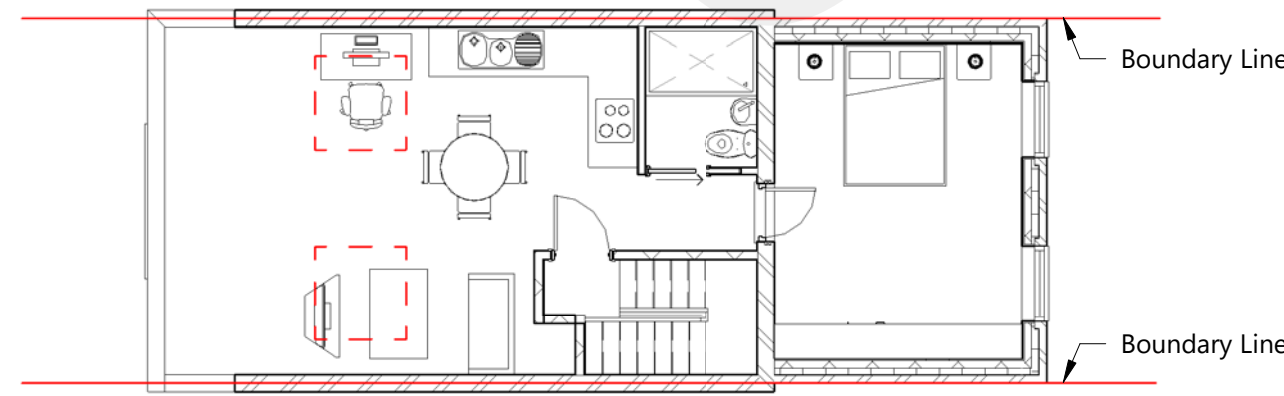

Proposed Thirdfloor Layout

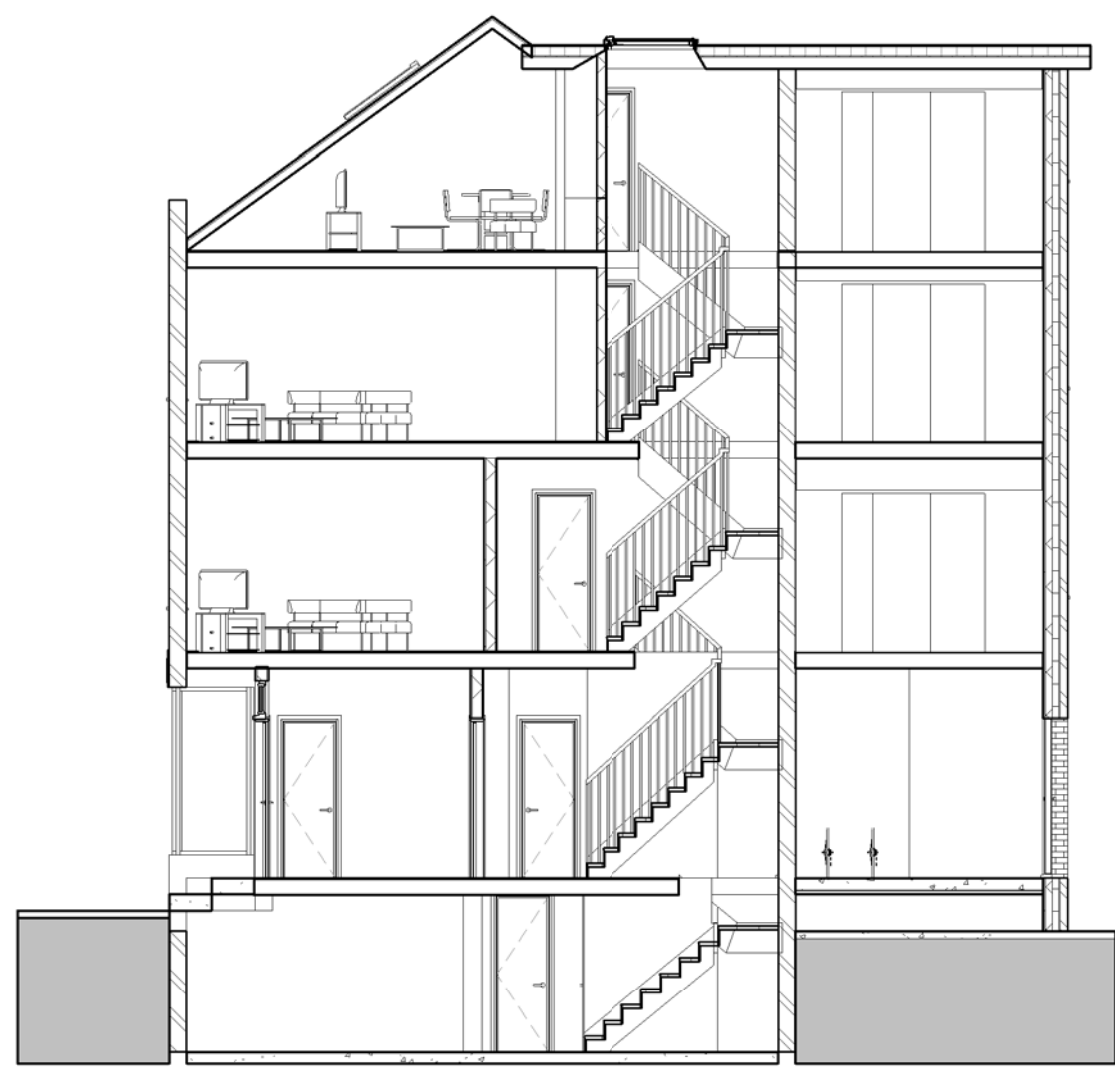

Section: A-A