


FLOOR SPACE ACCOMMODATION
SCHEDULE G.I.A. (gross internal areas)

UNIT A....120 sq m (2 bed dwelling)
UNIT B....115 sq m (1 bed dwelling)
UNIT C....115 sq m (1 bed dwelling)
UNIT D....133 sq m (1 bed dwelling)

1 No car space per dwelling with
additional 2 No shared visitor spaces
to designated car park at upper level

Rev: Reason: Date:
Client:
BILLINGS GROUP
Project:
WARREN HASTINGS COURT, CLIFTON MARINE
PARADE, GRAVESEND, KENT, DA11 9NB
Title:
BUILDING CONVERSION
PROPOSED GROUND FLOOR PLAN
Drawing No: Rev: Scale: Date:
DHA/14980/11 1:100 OCT 2021

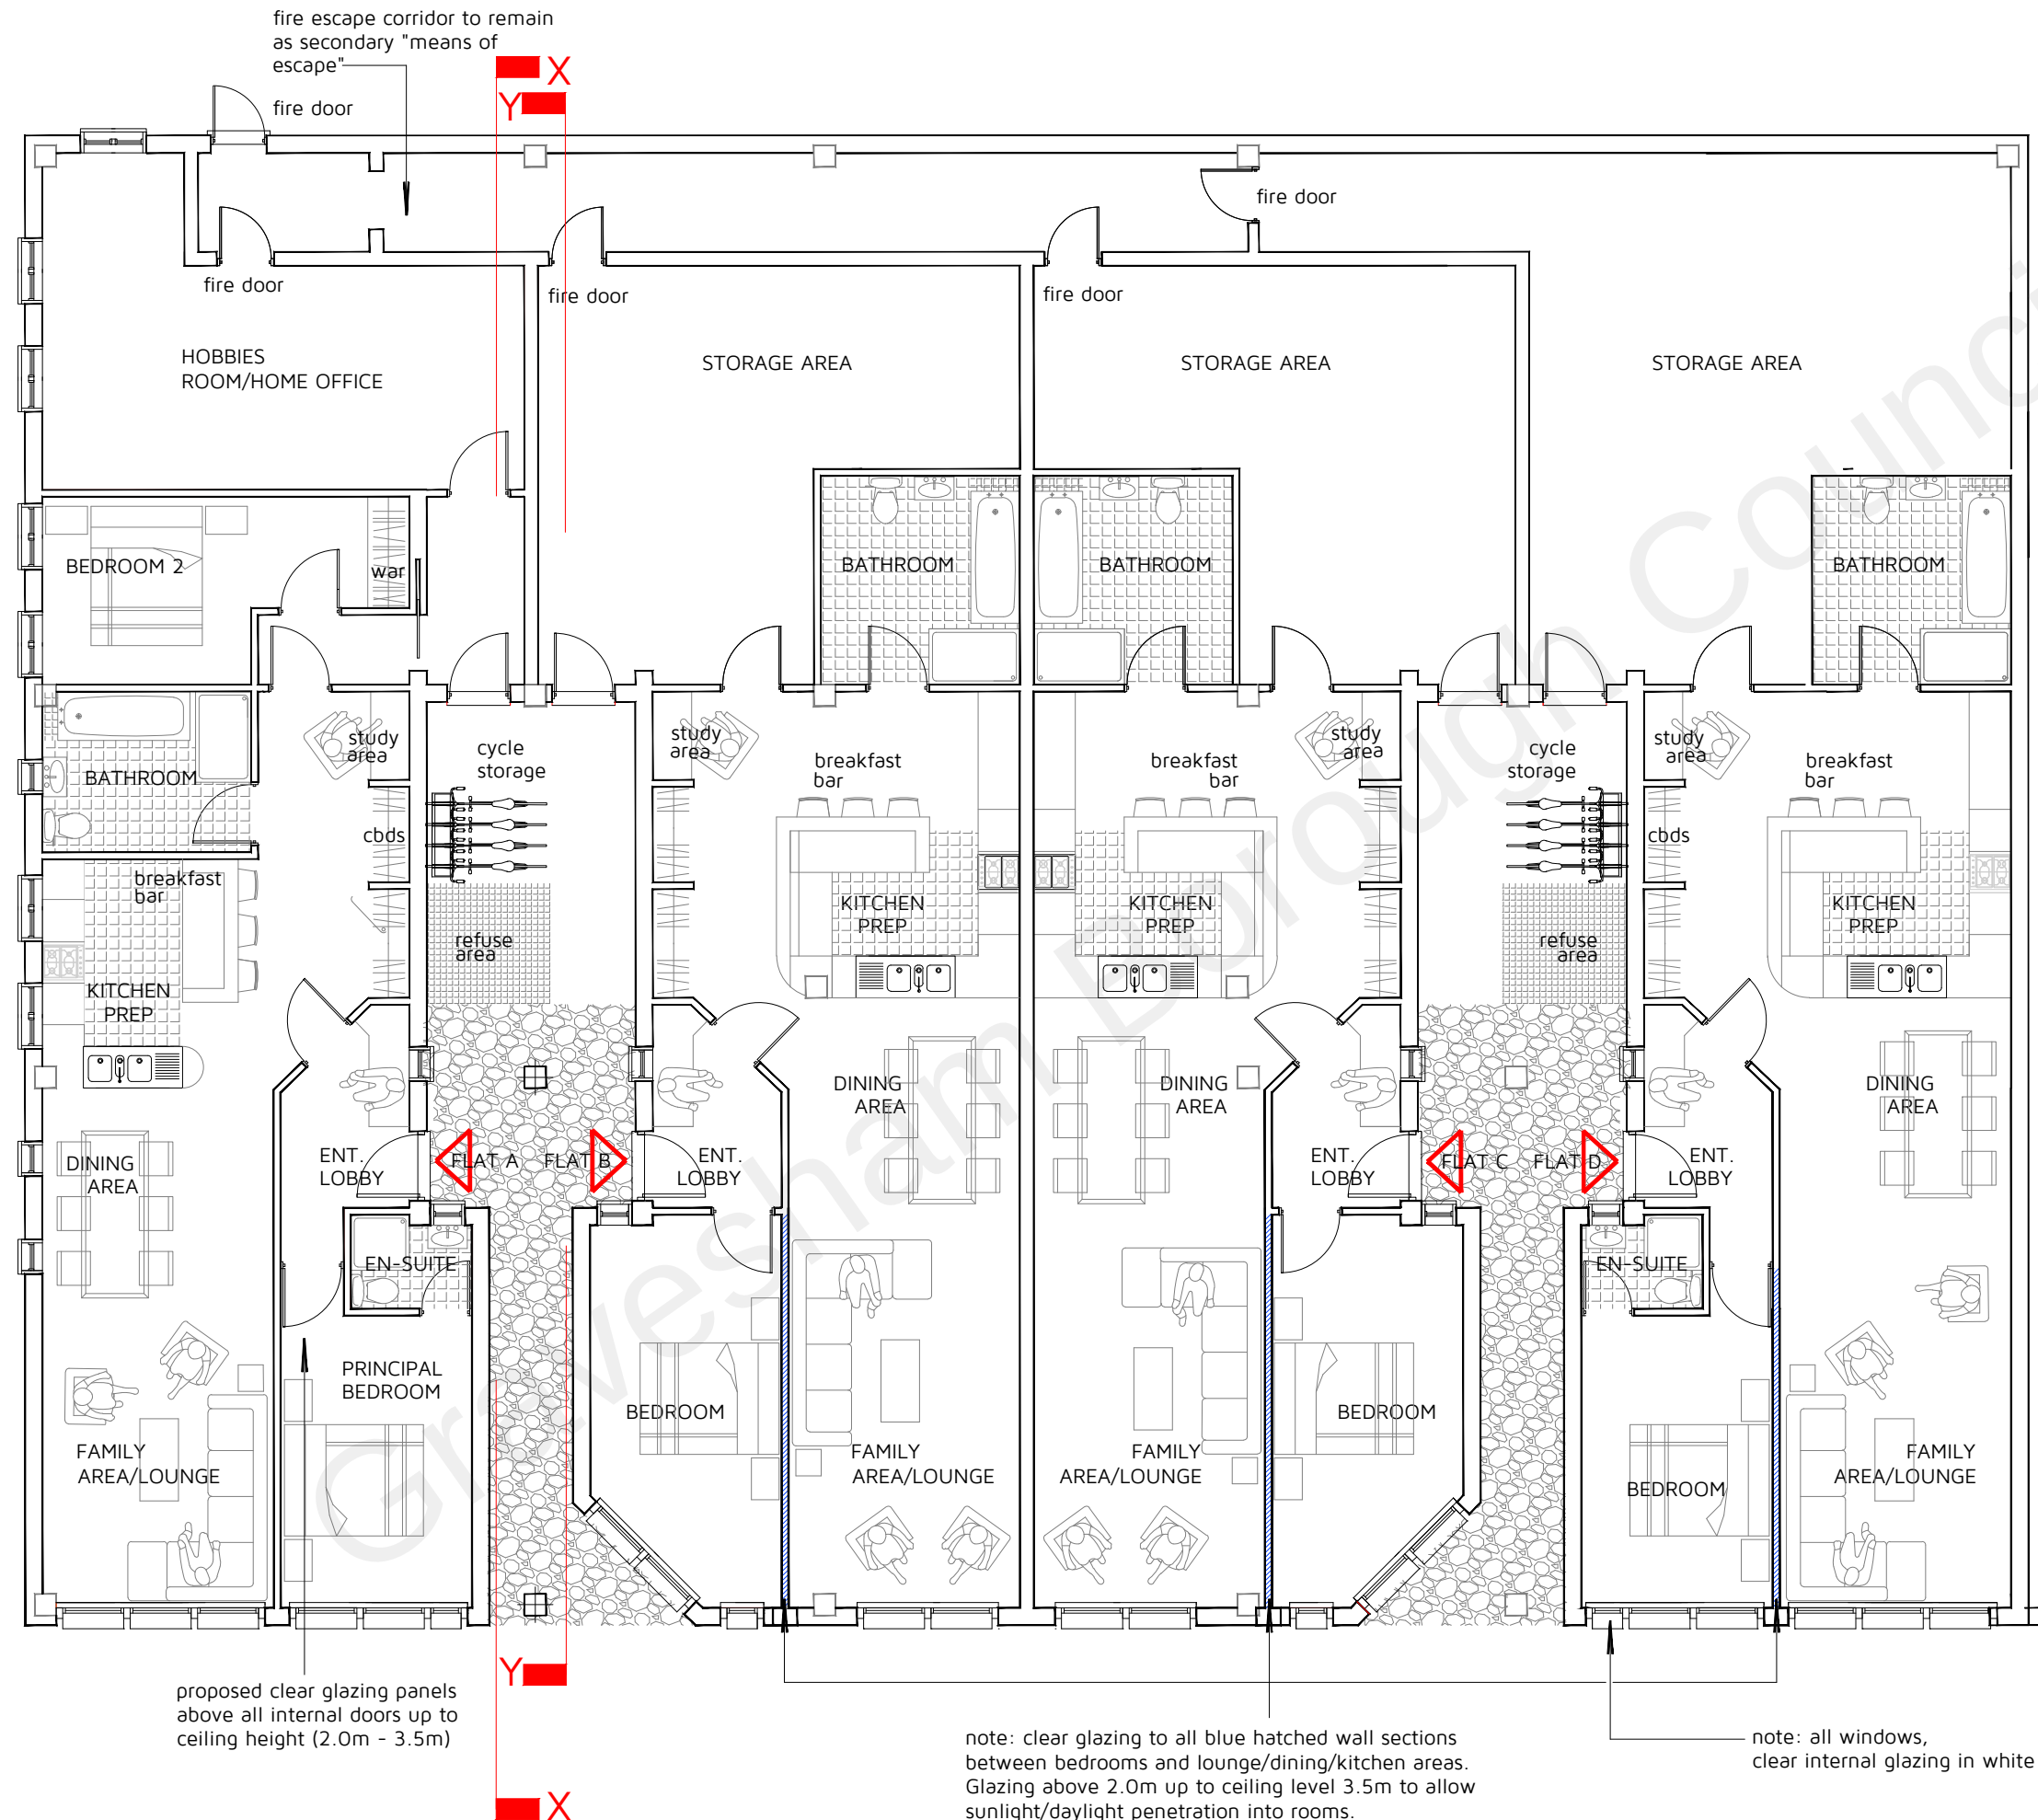

Eclipse House, Eclipse Park, Sittingbourne Road
Maidstone, Kent. ME14 3EN

t: 01622 776226 f: 01622 776227
e: info@dhaplanning.co.uk w: www.dhaplanning.co.uk

No reproduction by any method of any part of this document
is permitted without the consent of the copyright holders.
Produced for Town and Country planning purposes only.

© Crown Copyright 2021. All rights reserved. Licence Number: 100031961

CAD Reference: DHA_14980_WARREN HASTINGS COURT_PFS10A3

Proposed Ground Floor Plan
1:100 @ A3