




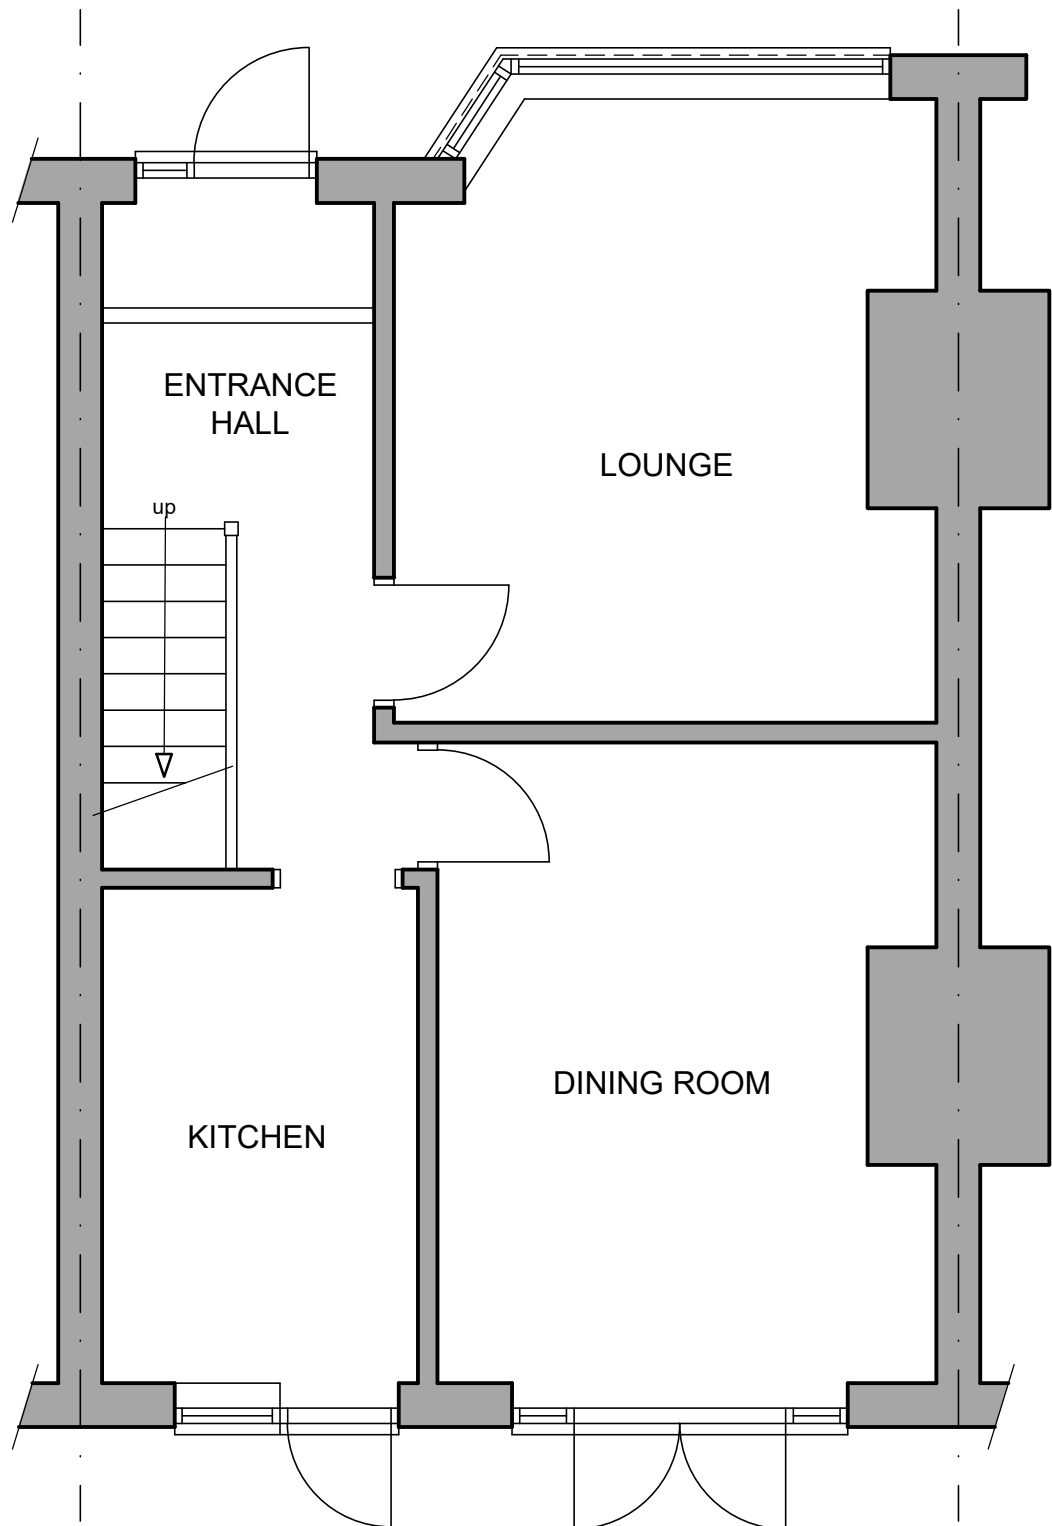


GROUND FLOOR PLAN
(1:50)

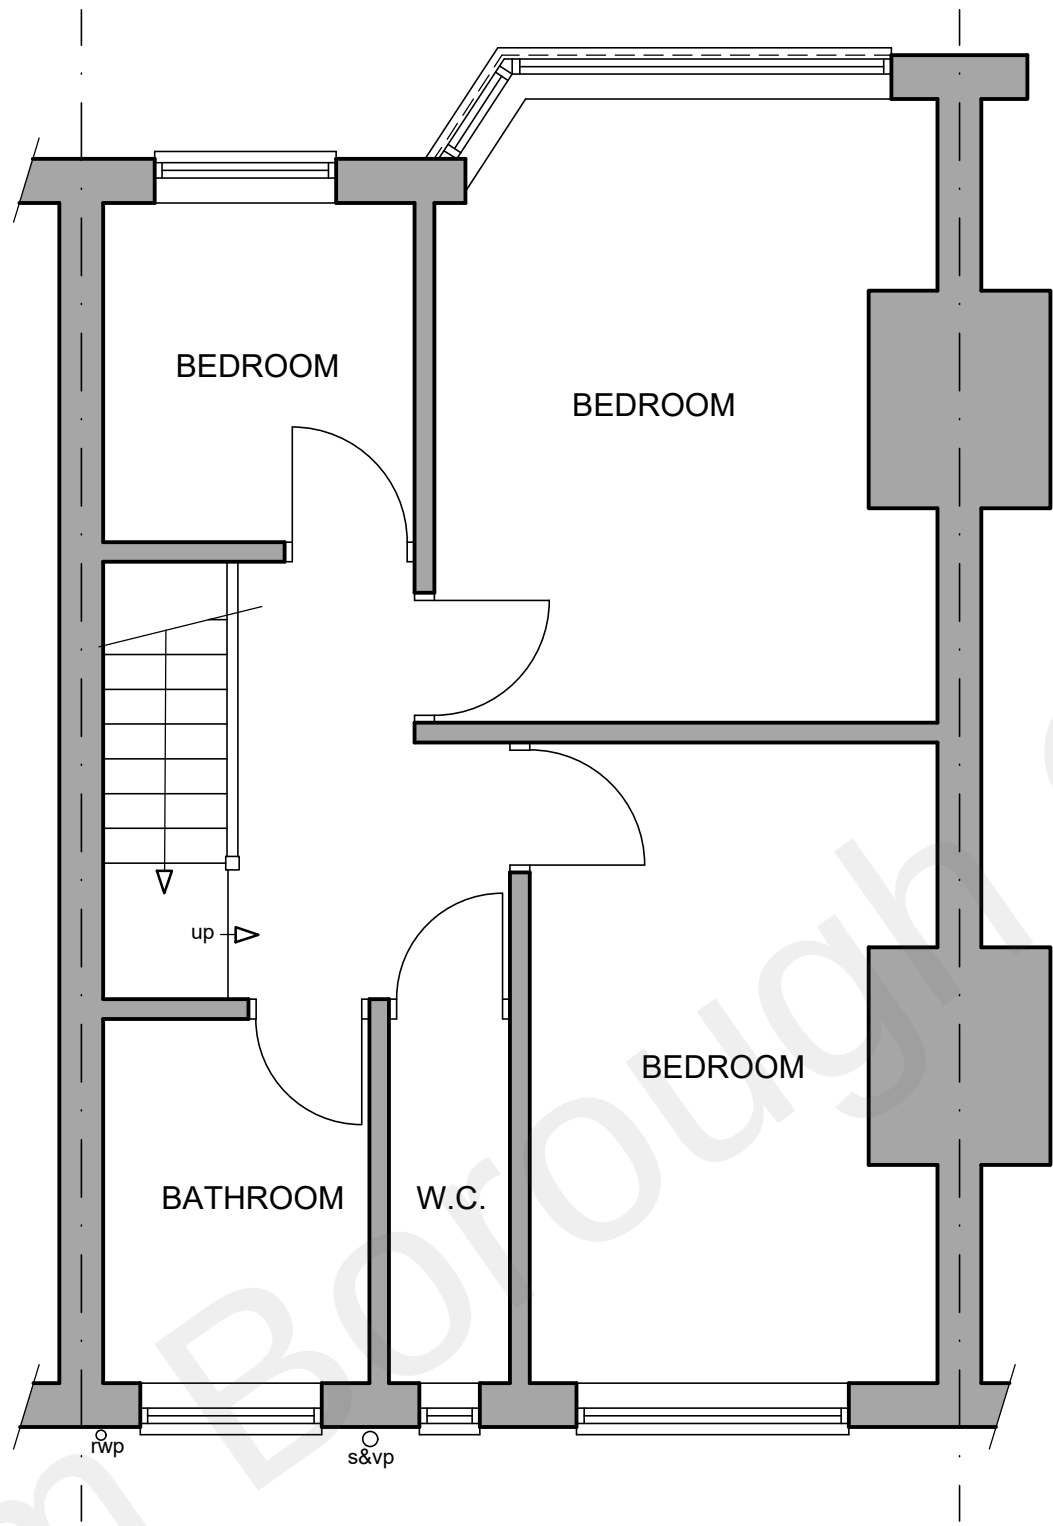


FIRST FLOOR PLAN
(1:50)

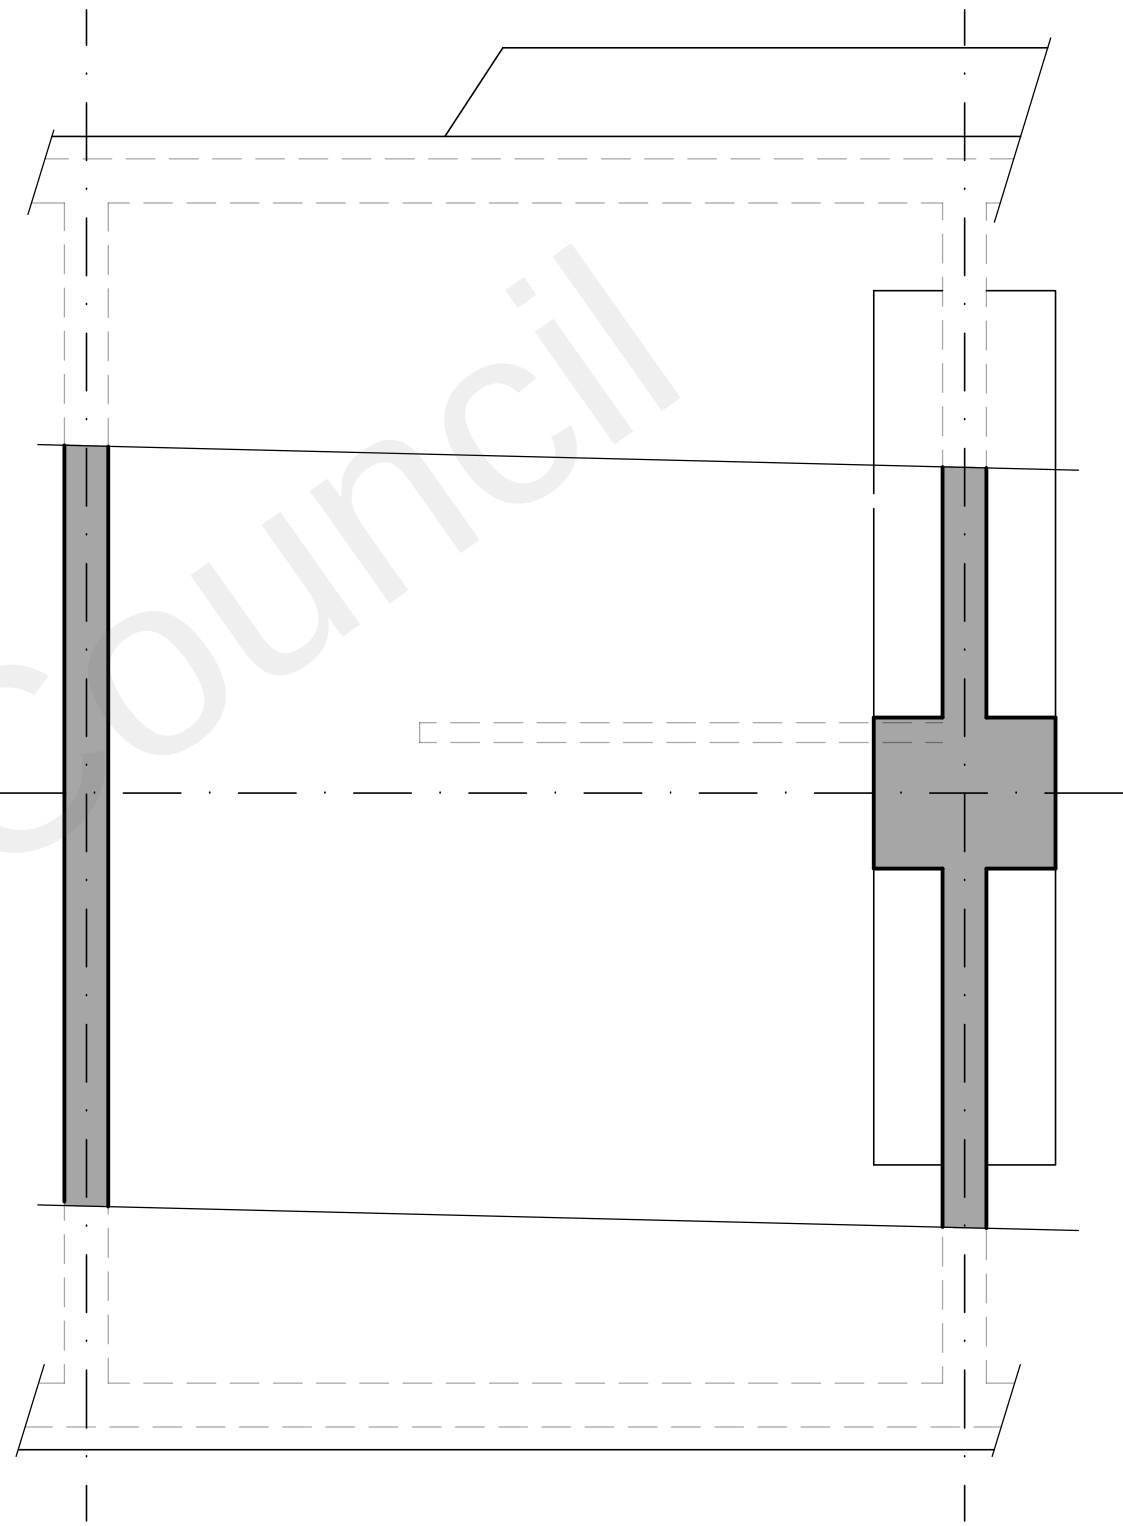


ROOF/ATTIC PLAN
(1:50)

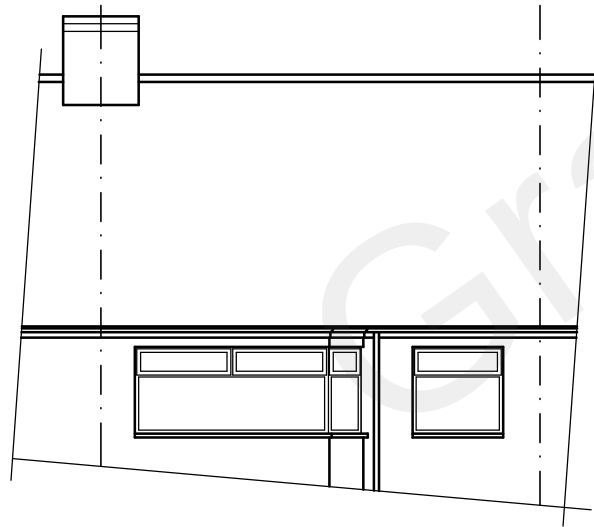


PART FRONT ELEVATION
(1:100)

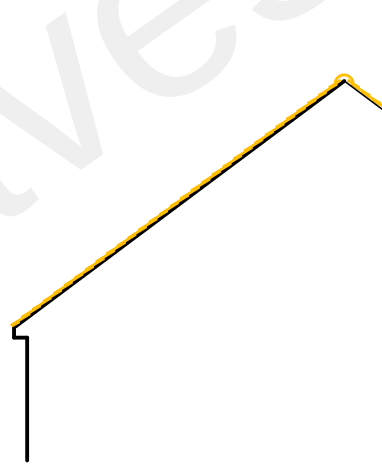


PART SIDE ELEVATION
(1:100)

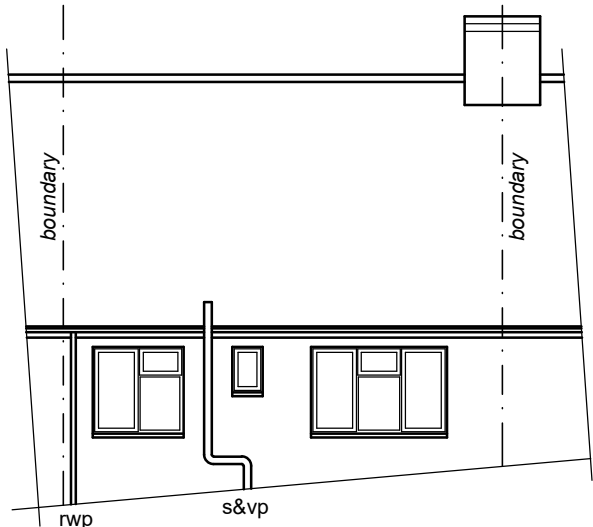


PART REAR ELEVATION
(1:100)

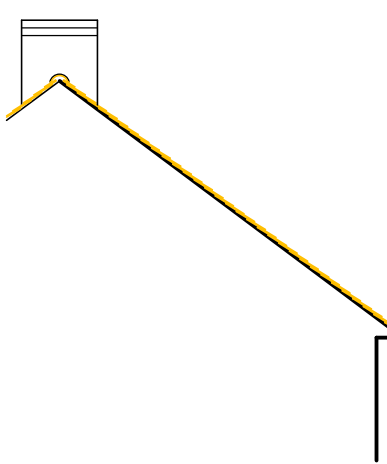

PART SIDE ELEVATION
(1:100)

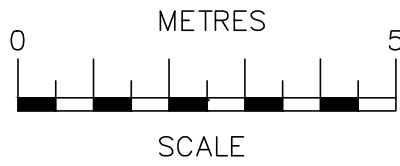

SCALE BAR @ 1:100

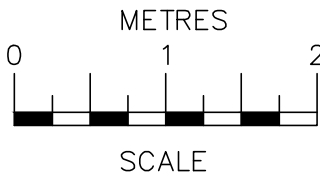

SCALE BAR @ 1:50

12/10/21	A	Roof/attic plan & front elevation added
Date	No	Revision
Penfold Project Services Epmarket, Wrotham Road, Meopham, Kent, DA13 0JH Telephone: 01474 816690 e-mail: apenfold448@btinternet.com		
Job Title:	26 THOMAS DRIVE GRAVESEND KENT DA12 5PZ	
Dwg Title:	PLANS & ELEVATIONS AS EXISTING	
Scale:	1:50 & 1:100 @ A2	
Dwg No.:	01A	
Date:	October 2021	