



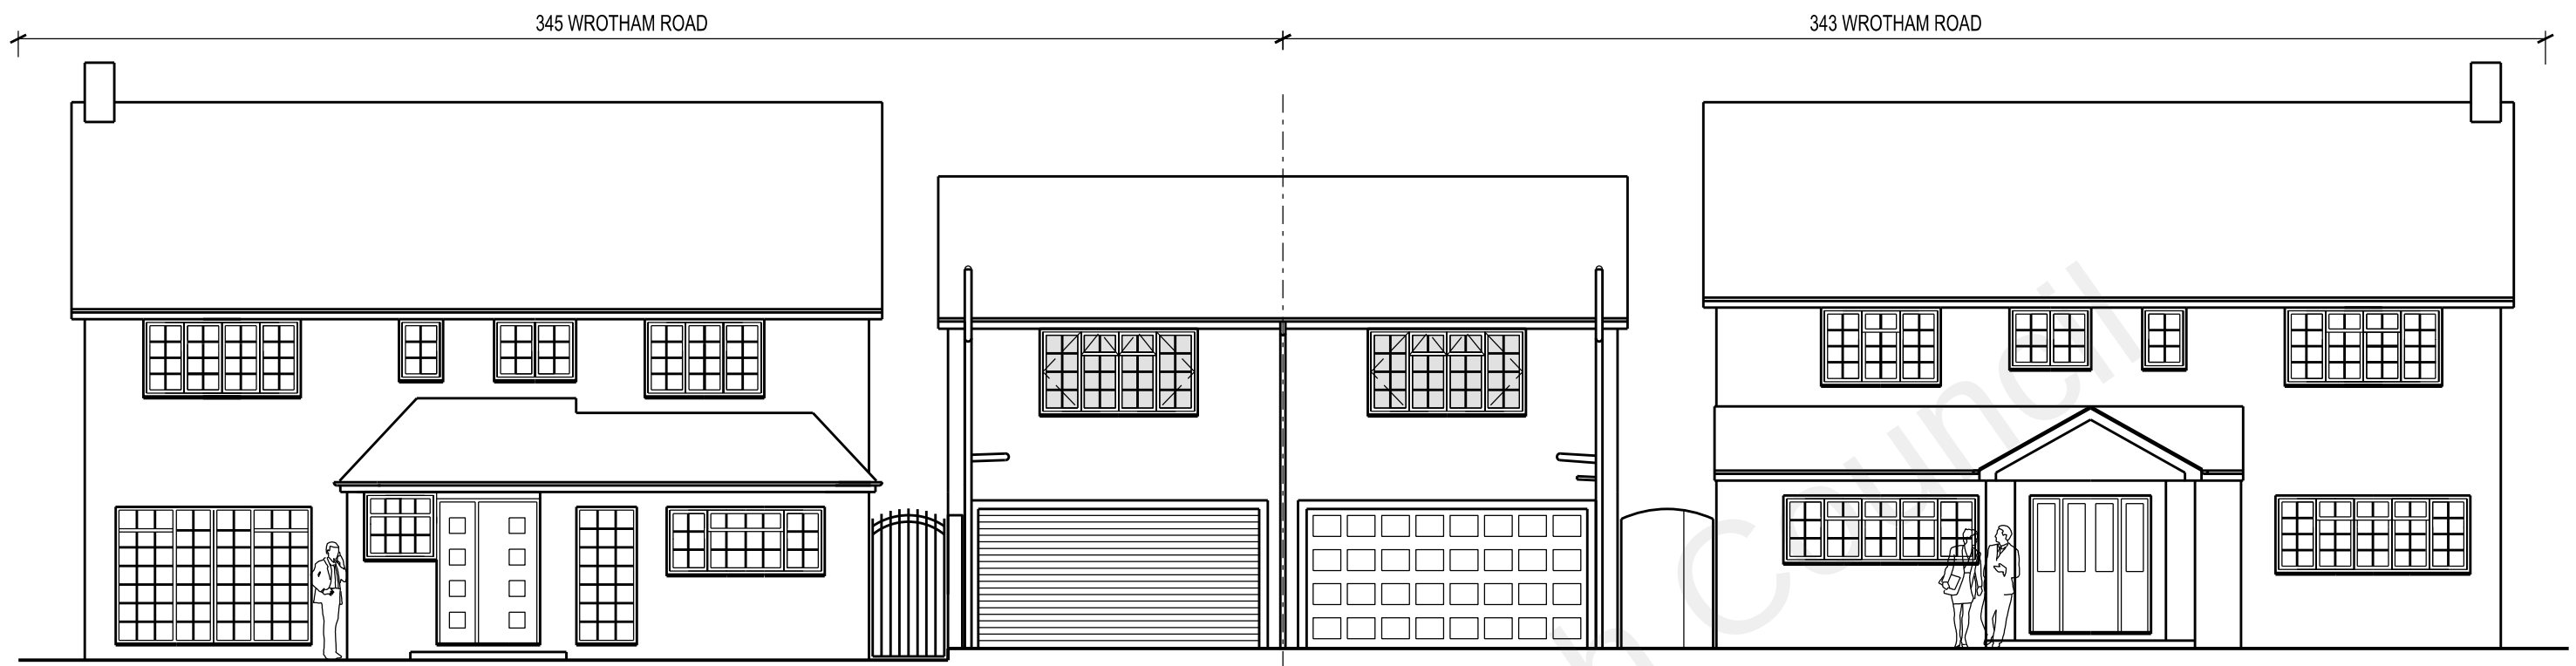

FRONT ELEVATION TO WROTHAM ROAD SHOWING PLANNING APPLICATIONS
TO BOTH nos 343 & 345 WROTHAM ROAD

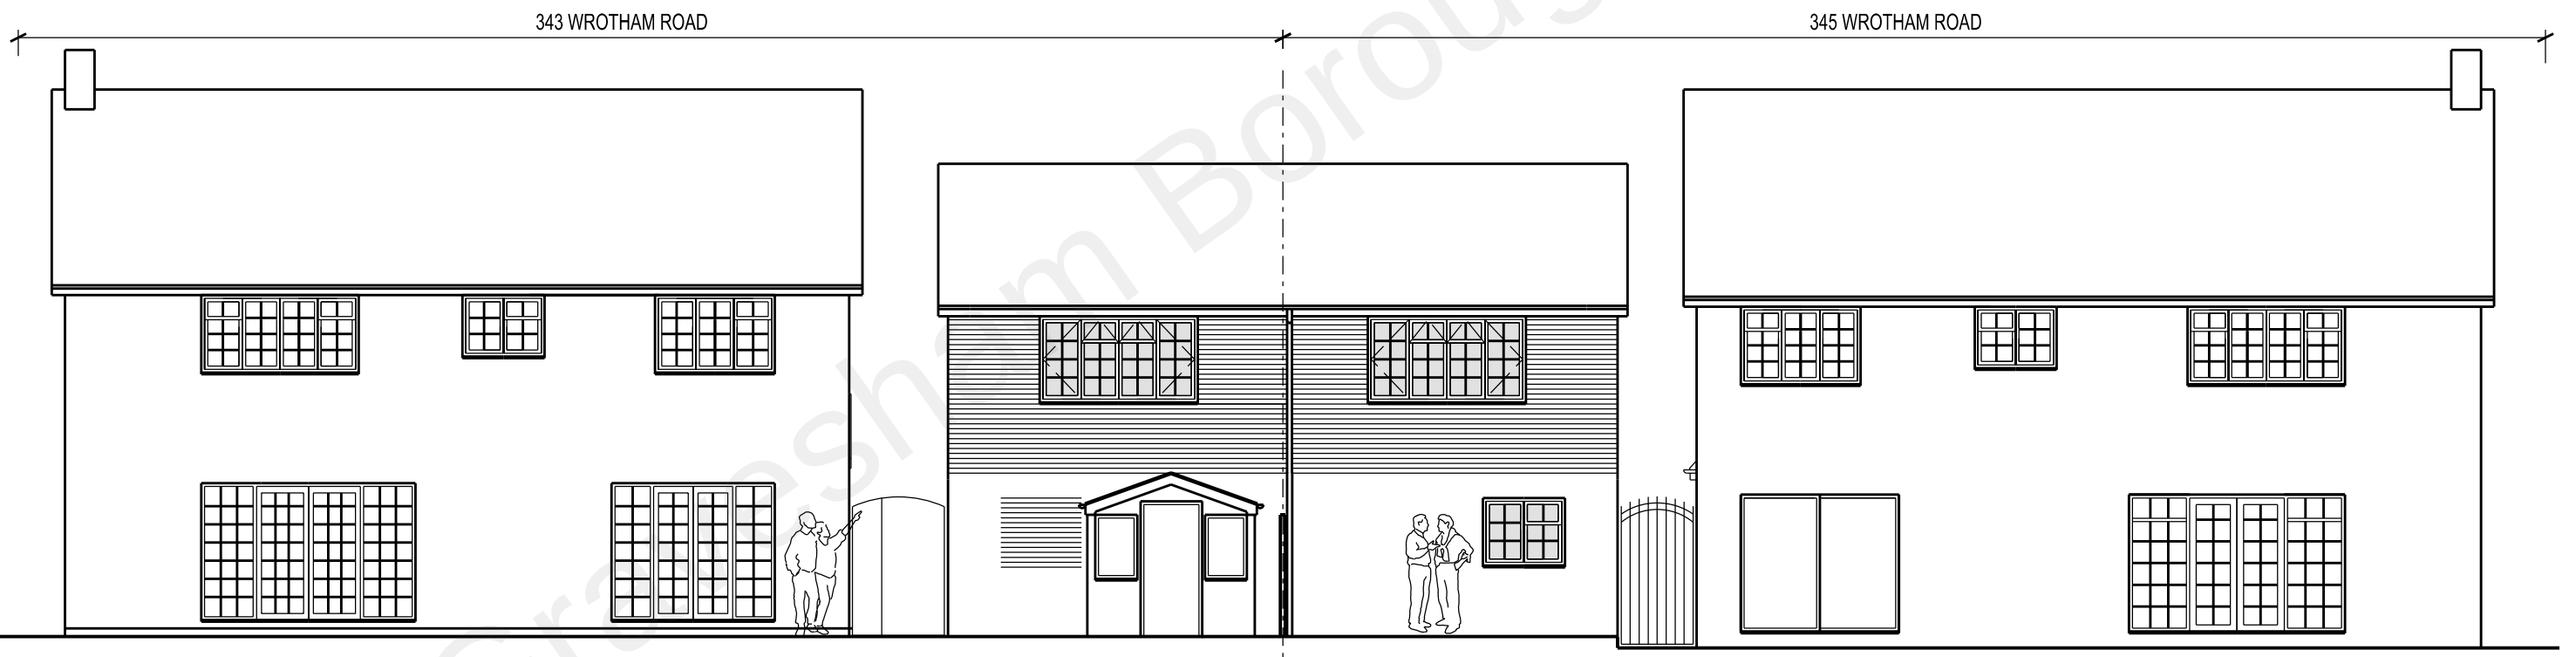

REAR ELEVATION TO WROTHAM ROAD SHOWING PLANNING APPLICATIONS
TO BOTH nos 343 & 345 WROTHAM ROAD

JOB
PROPOSED 1ST FLOOR GARAGE
EXTENSION AT
343 WROTHAM ROAD
ISTEAD RISE DA13 9EF

DRAWING
PROPOSED FRONT AND REAR
ELEVATIONS TO BOTH
343 & 345 WROTHAM ROAD

SCALE
1:100 AT A3

DATE
JULY 2021

DRAWING NO.
CW/03 A

