



Notes / Specification


- 1. DRAWINGS ARE FOR PLANNING PURPOSES ONLY.
- 2. ALL MEASUREMENTS WITHIN THIS DOCUMENT ARE FOR DESIGN PURPOSES ONLY TO DETERMINE BEAM SIZE.
- 3. THE BUILDER IS ADVISED TO DOUBLE CHECK MEASUREMENTS ON SITE AND REPORT ANY DISCREPANCIES TO THE DESIGN ENGINEER PRIOR TO ORDERING MATERIALS.
- 4. THE DESIGN ENGINEER DOES NOT ACCEPT ANY RESPONSIBILITY FOR MATERIALS INCORECTLY ORDERED.
- 5. DO NOT SCALE FROM THIS DRAWING
- 6. THESE DRAWINGS ARE THE COPYRIGHT OF RICHARD CAINE LIMITED
- 7. WORK SHALL NOT COMMENCE ON SITE UNTIL ALL STATUTORY APPROVALS HAVE BEEN RECEIVED

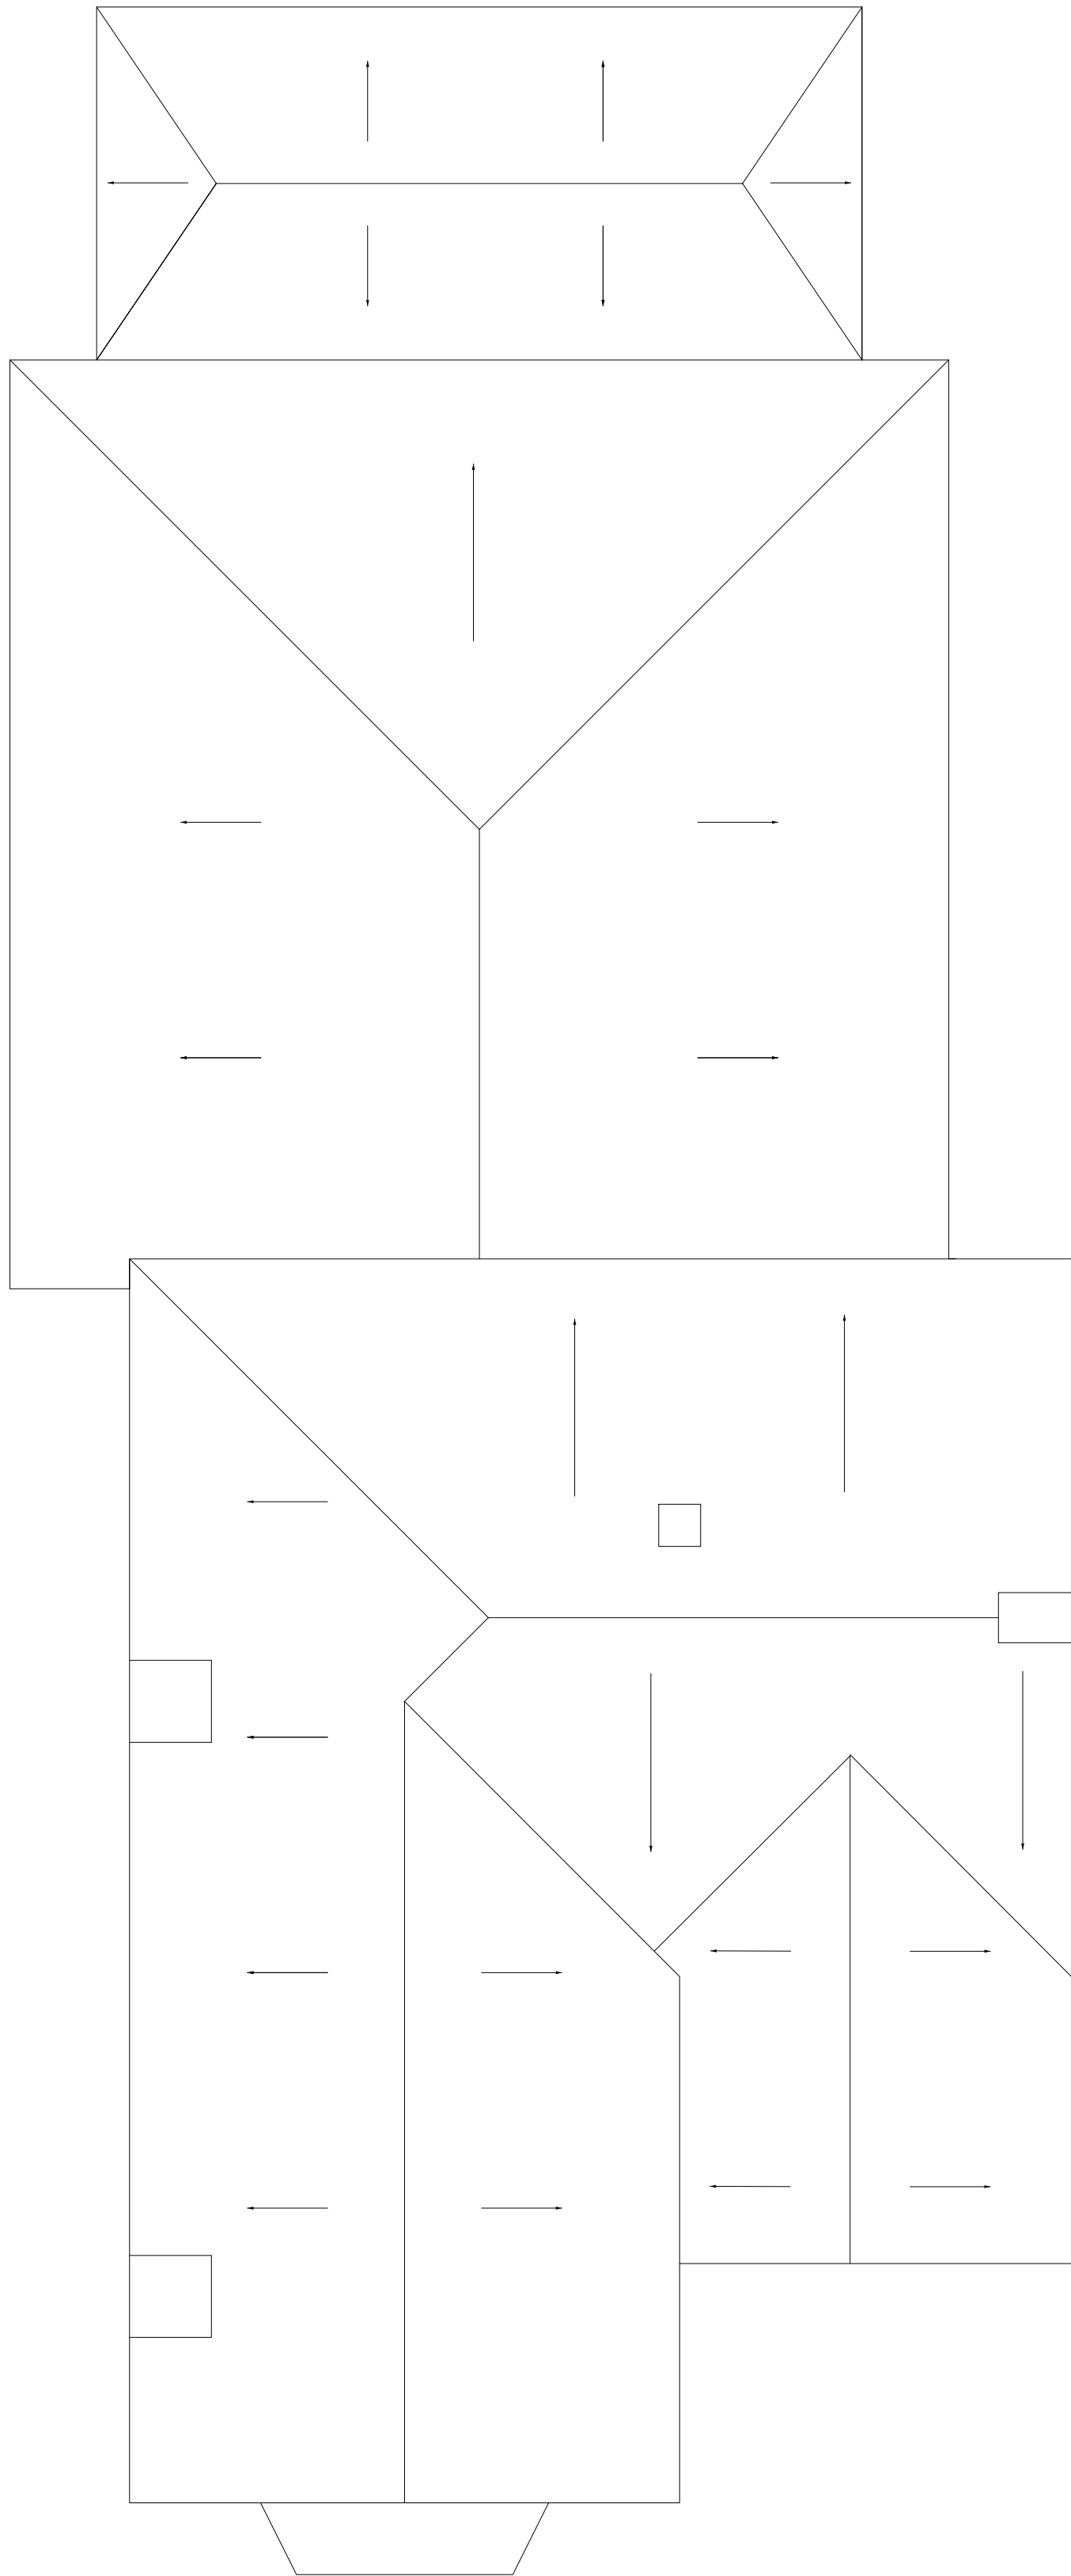

EXISTING ROOF PLAN

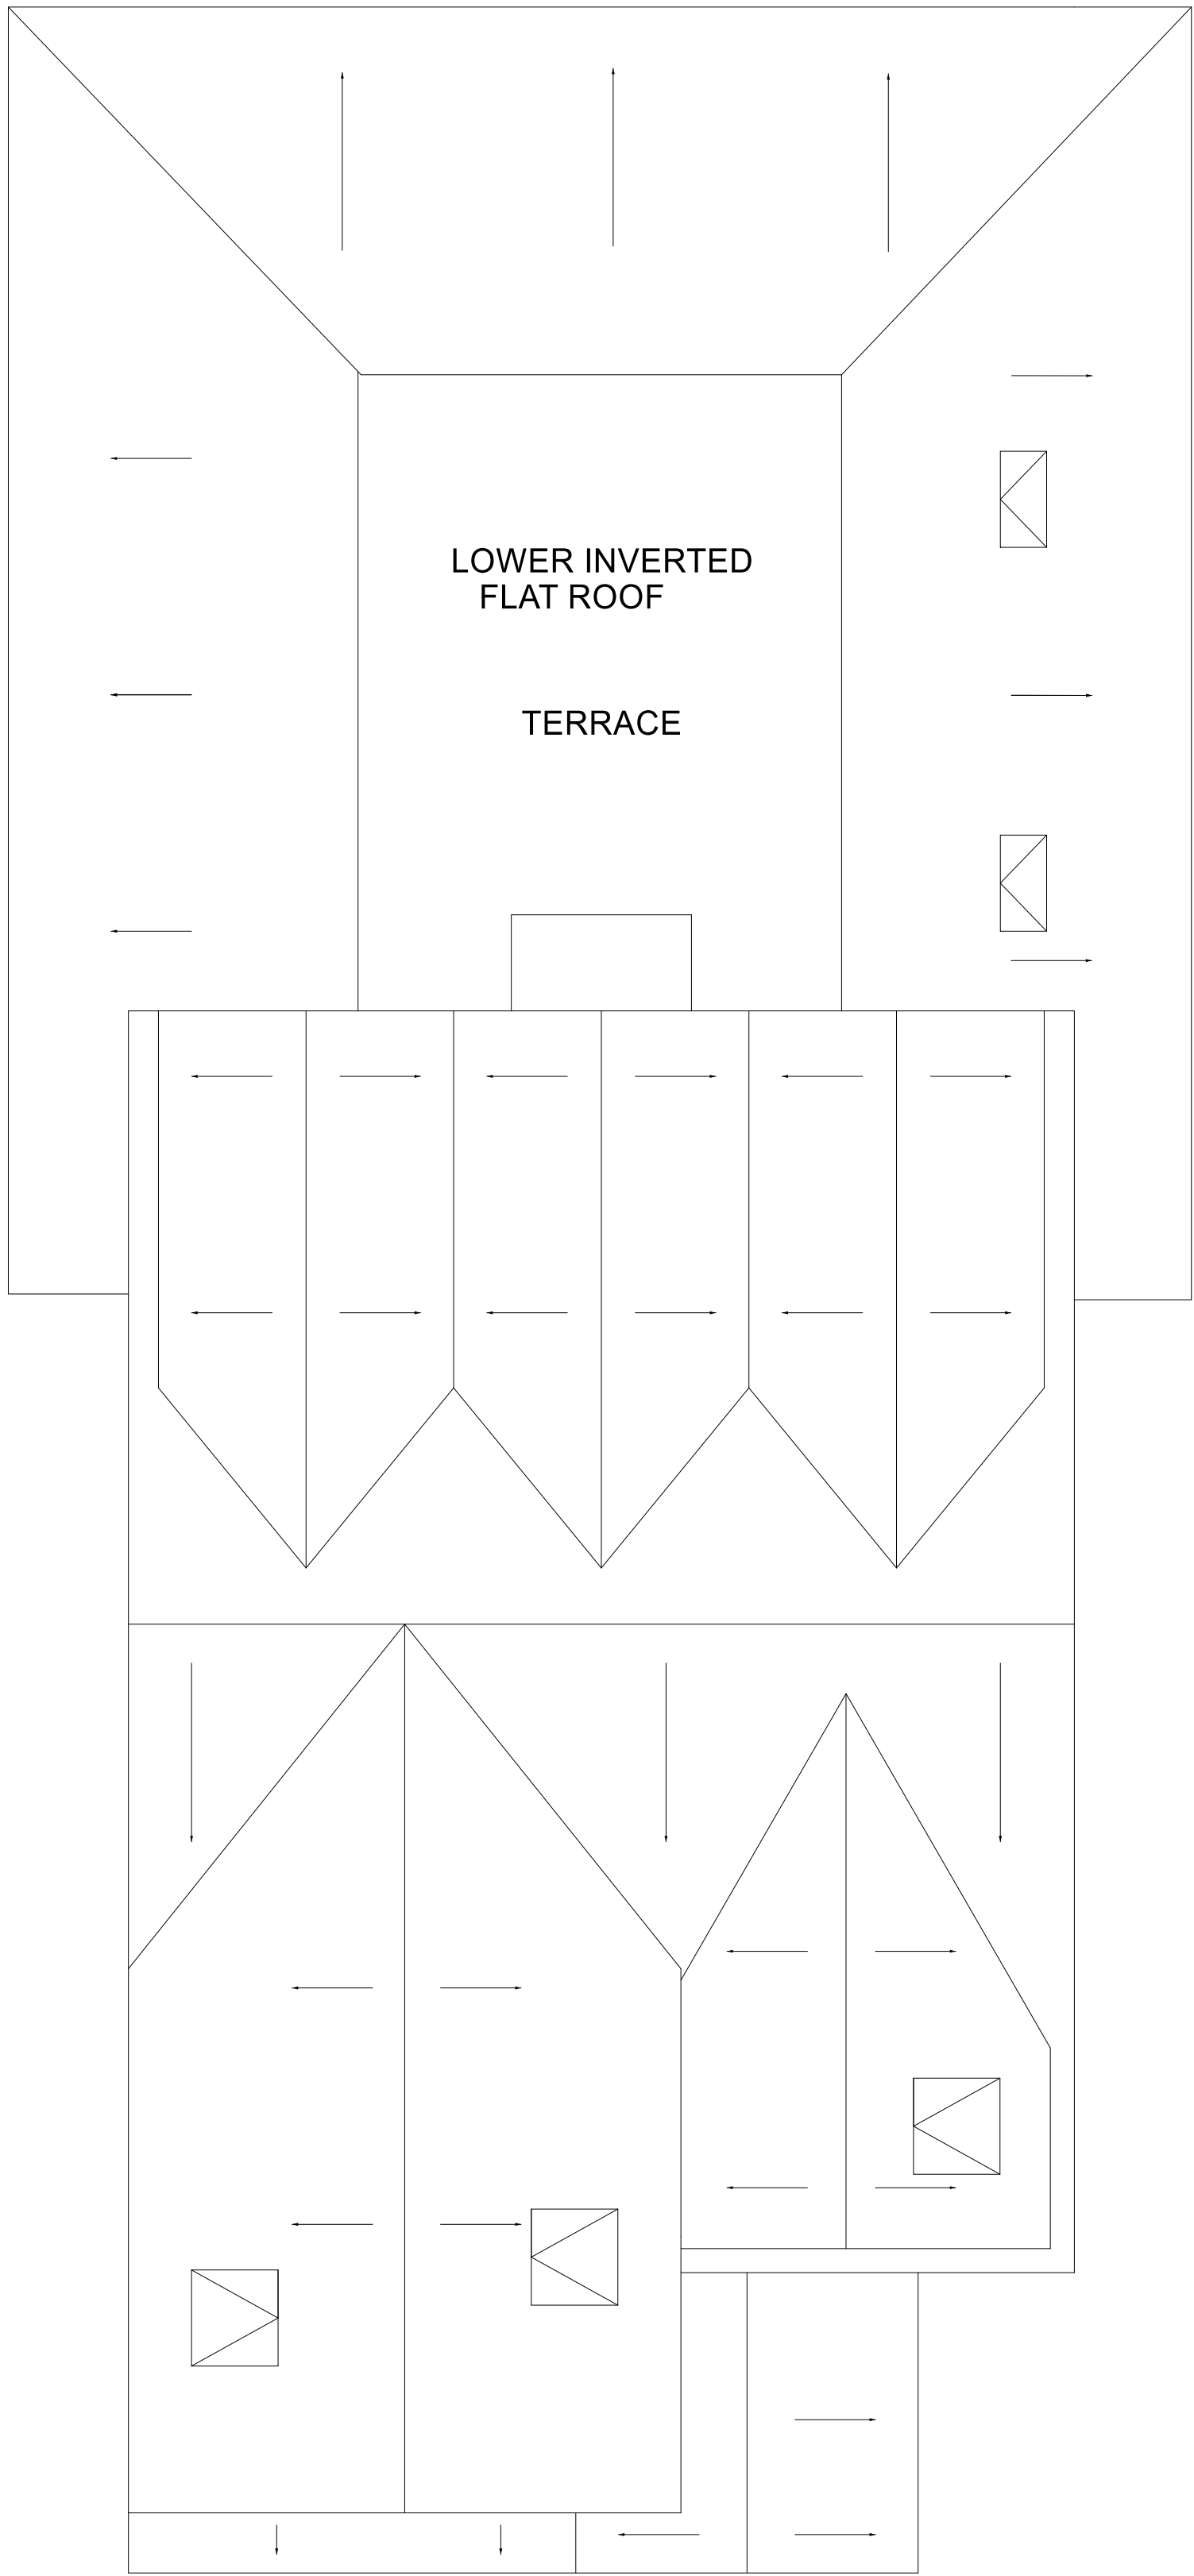

PROPOSED ROOF PLAN

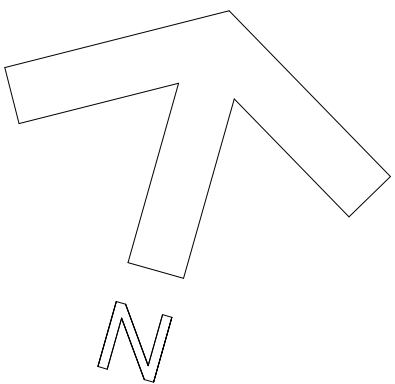

TBT DESIGN SERVICE		
97 Primrose Drive, Aylesford, Kent, ME20 6EH		
T: 07916693573 E: designservice2017@outlook.com		
client		
15 MALVINA AVE GRAVESEND		
project		
Domestic Extension		
drawing title	drawing no.	
EXISTING & PROPOSED ROOF Plans	2121 ROOF PLANS	
drawing scales	RC	
1:50 - A1		
date	APRIL 2024	
PLANNING		