



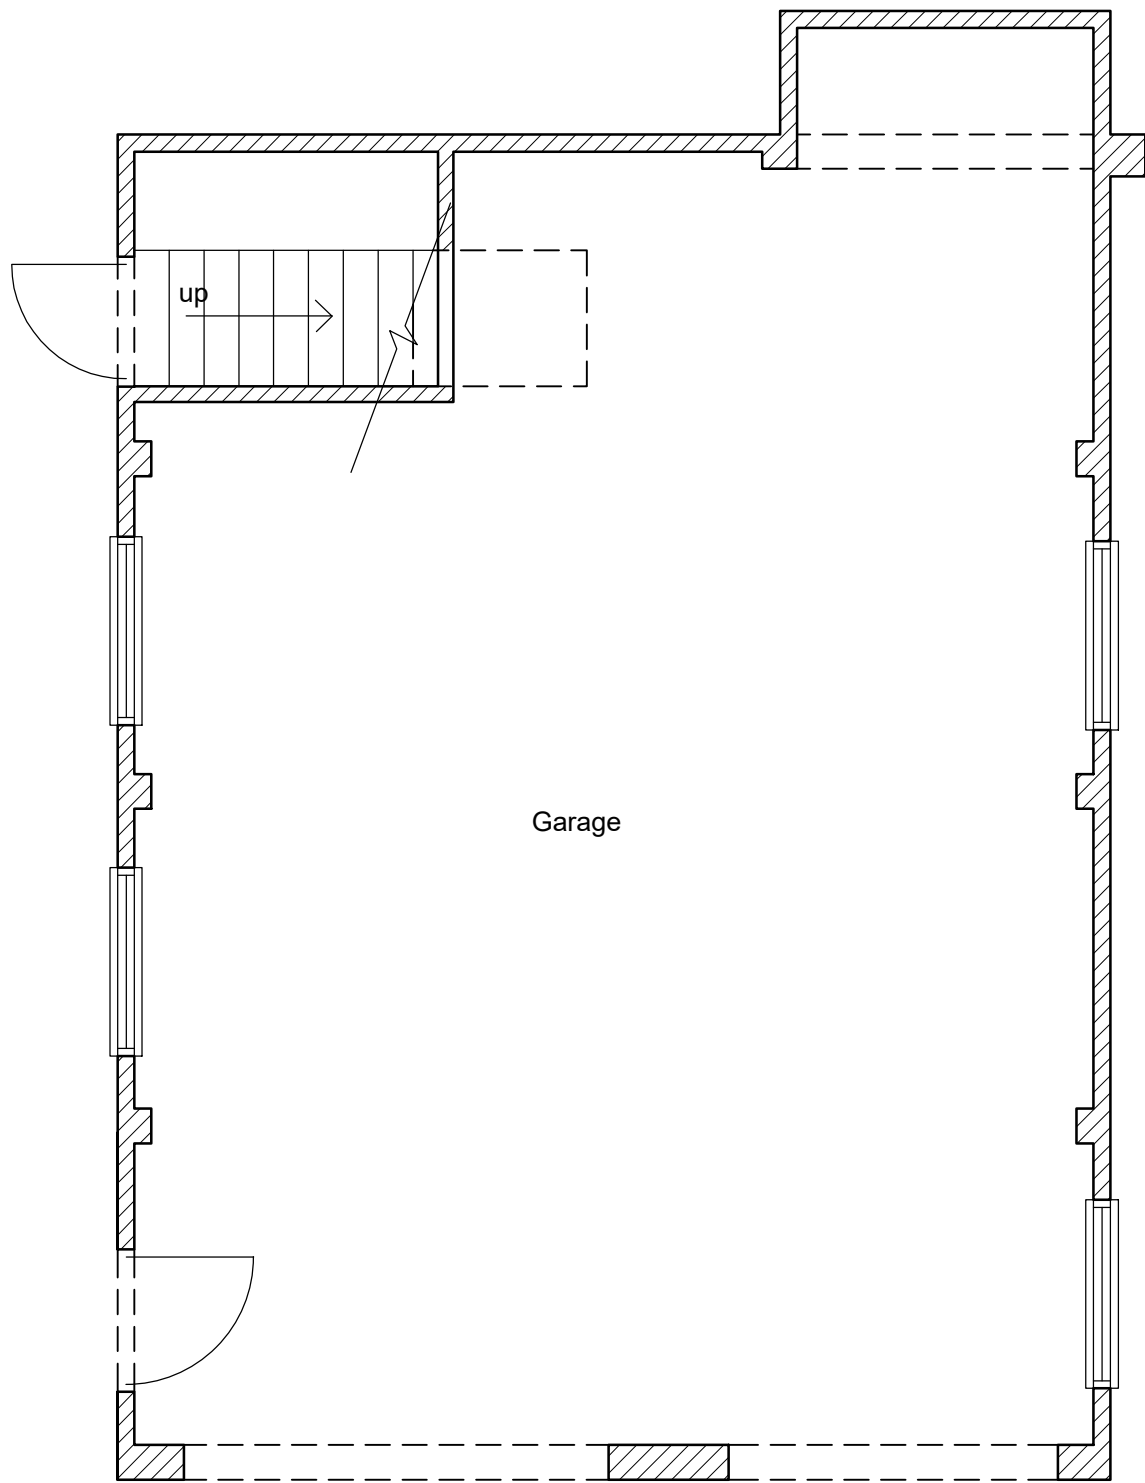

Proposed Ground Floor Floor Plan
1:50

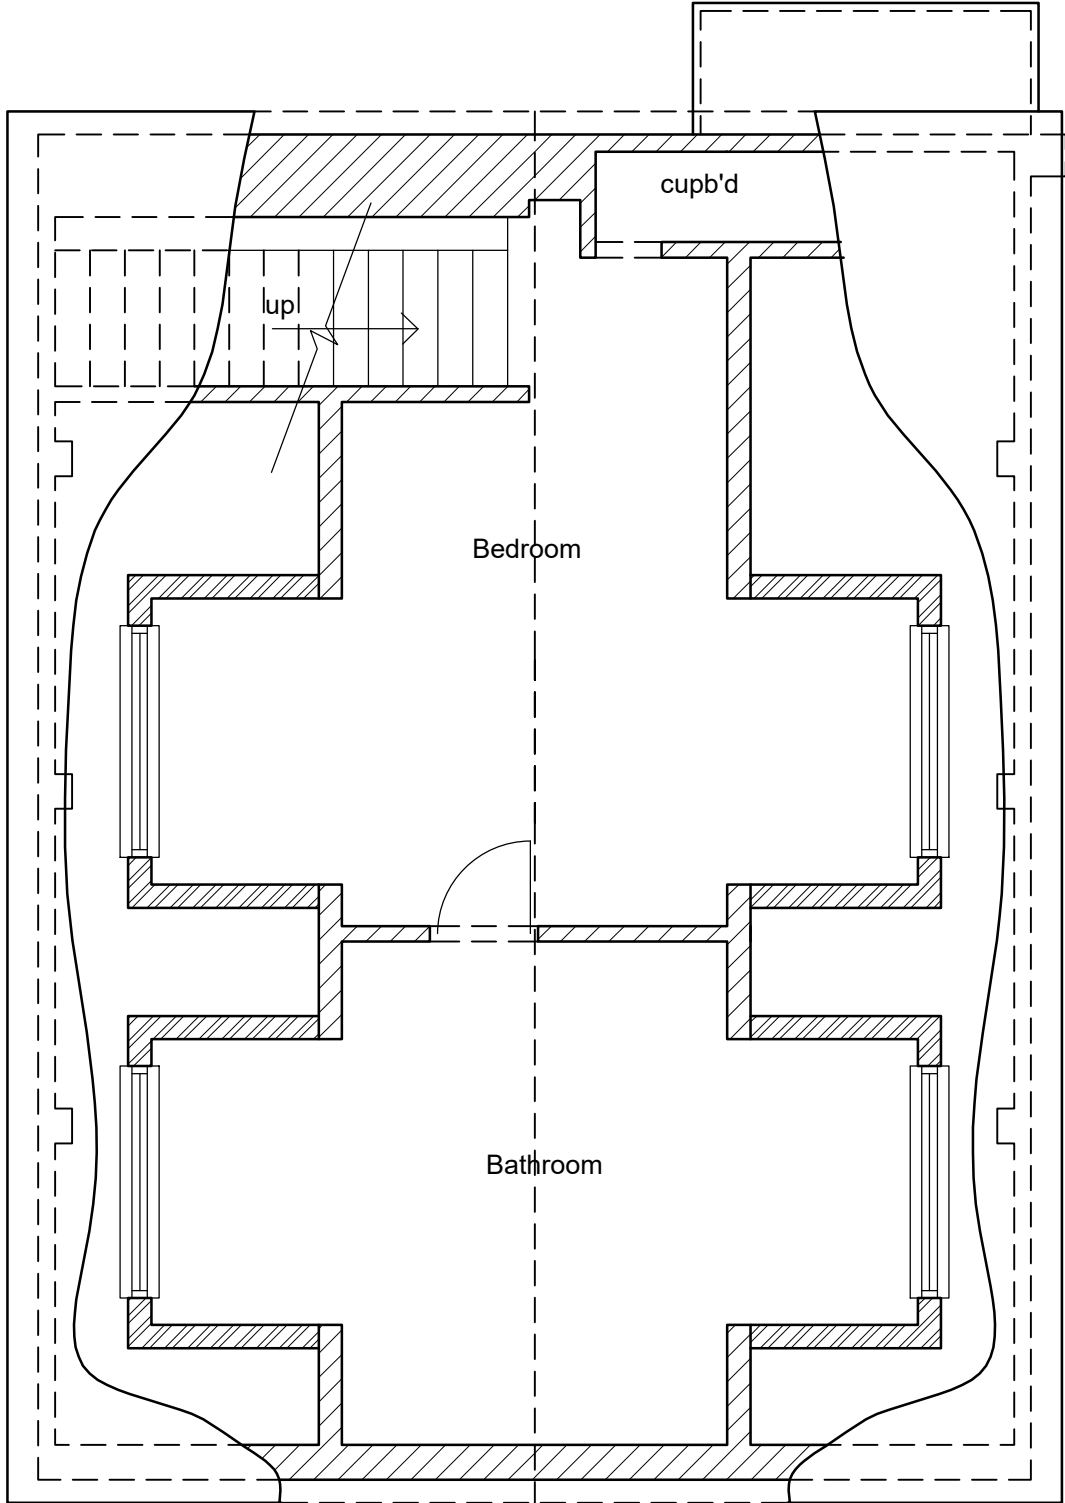

Proposed First Floor Floor Plan
1:50



2 The Parade, Ash Road, Hartley
Longfield, Kent DA3 8BG
Tel: 01474 703705
www.grahamsimpkinplanning.co.uk
Email: webmail@grahamsimpkinplanning.co.uk

Project Title Starwood, Pear Tree Lane, Shorne, DA12 3JU		Job No 3926
Drawing Title Proposed Garage/Annexe Floor Plans	Drawing No 01	Revision
Date 04.09.2023	Drawn by MS	Checked by PN
Scale 1:50 @ A2	Note	

