




Existing Rear Elevation




Existing Front Elevation

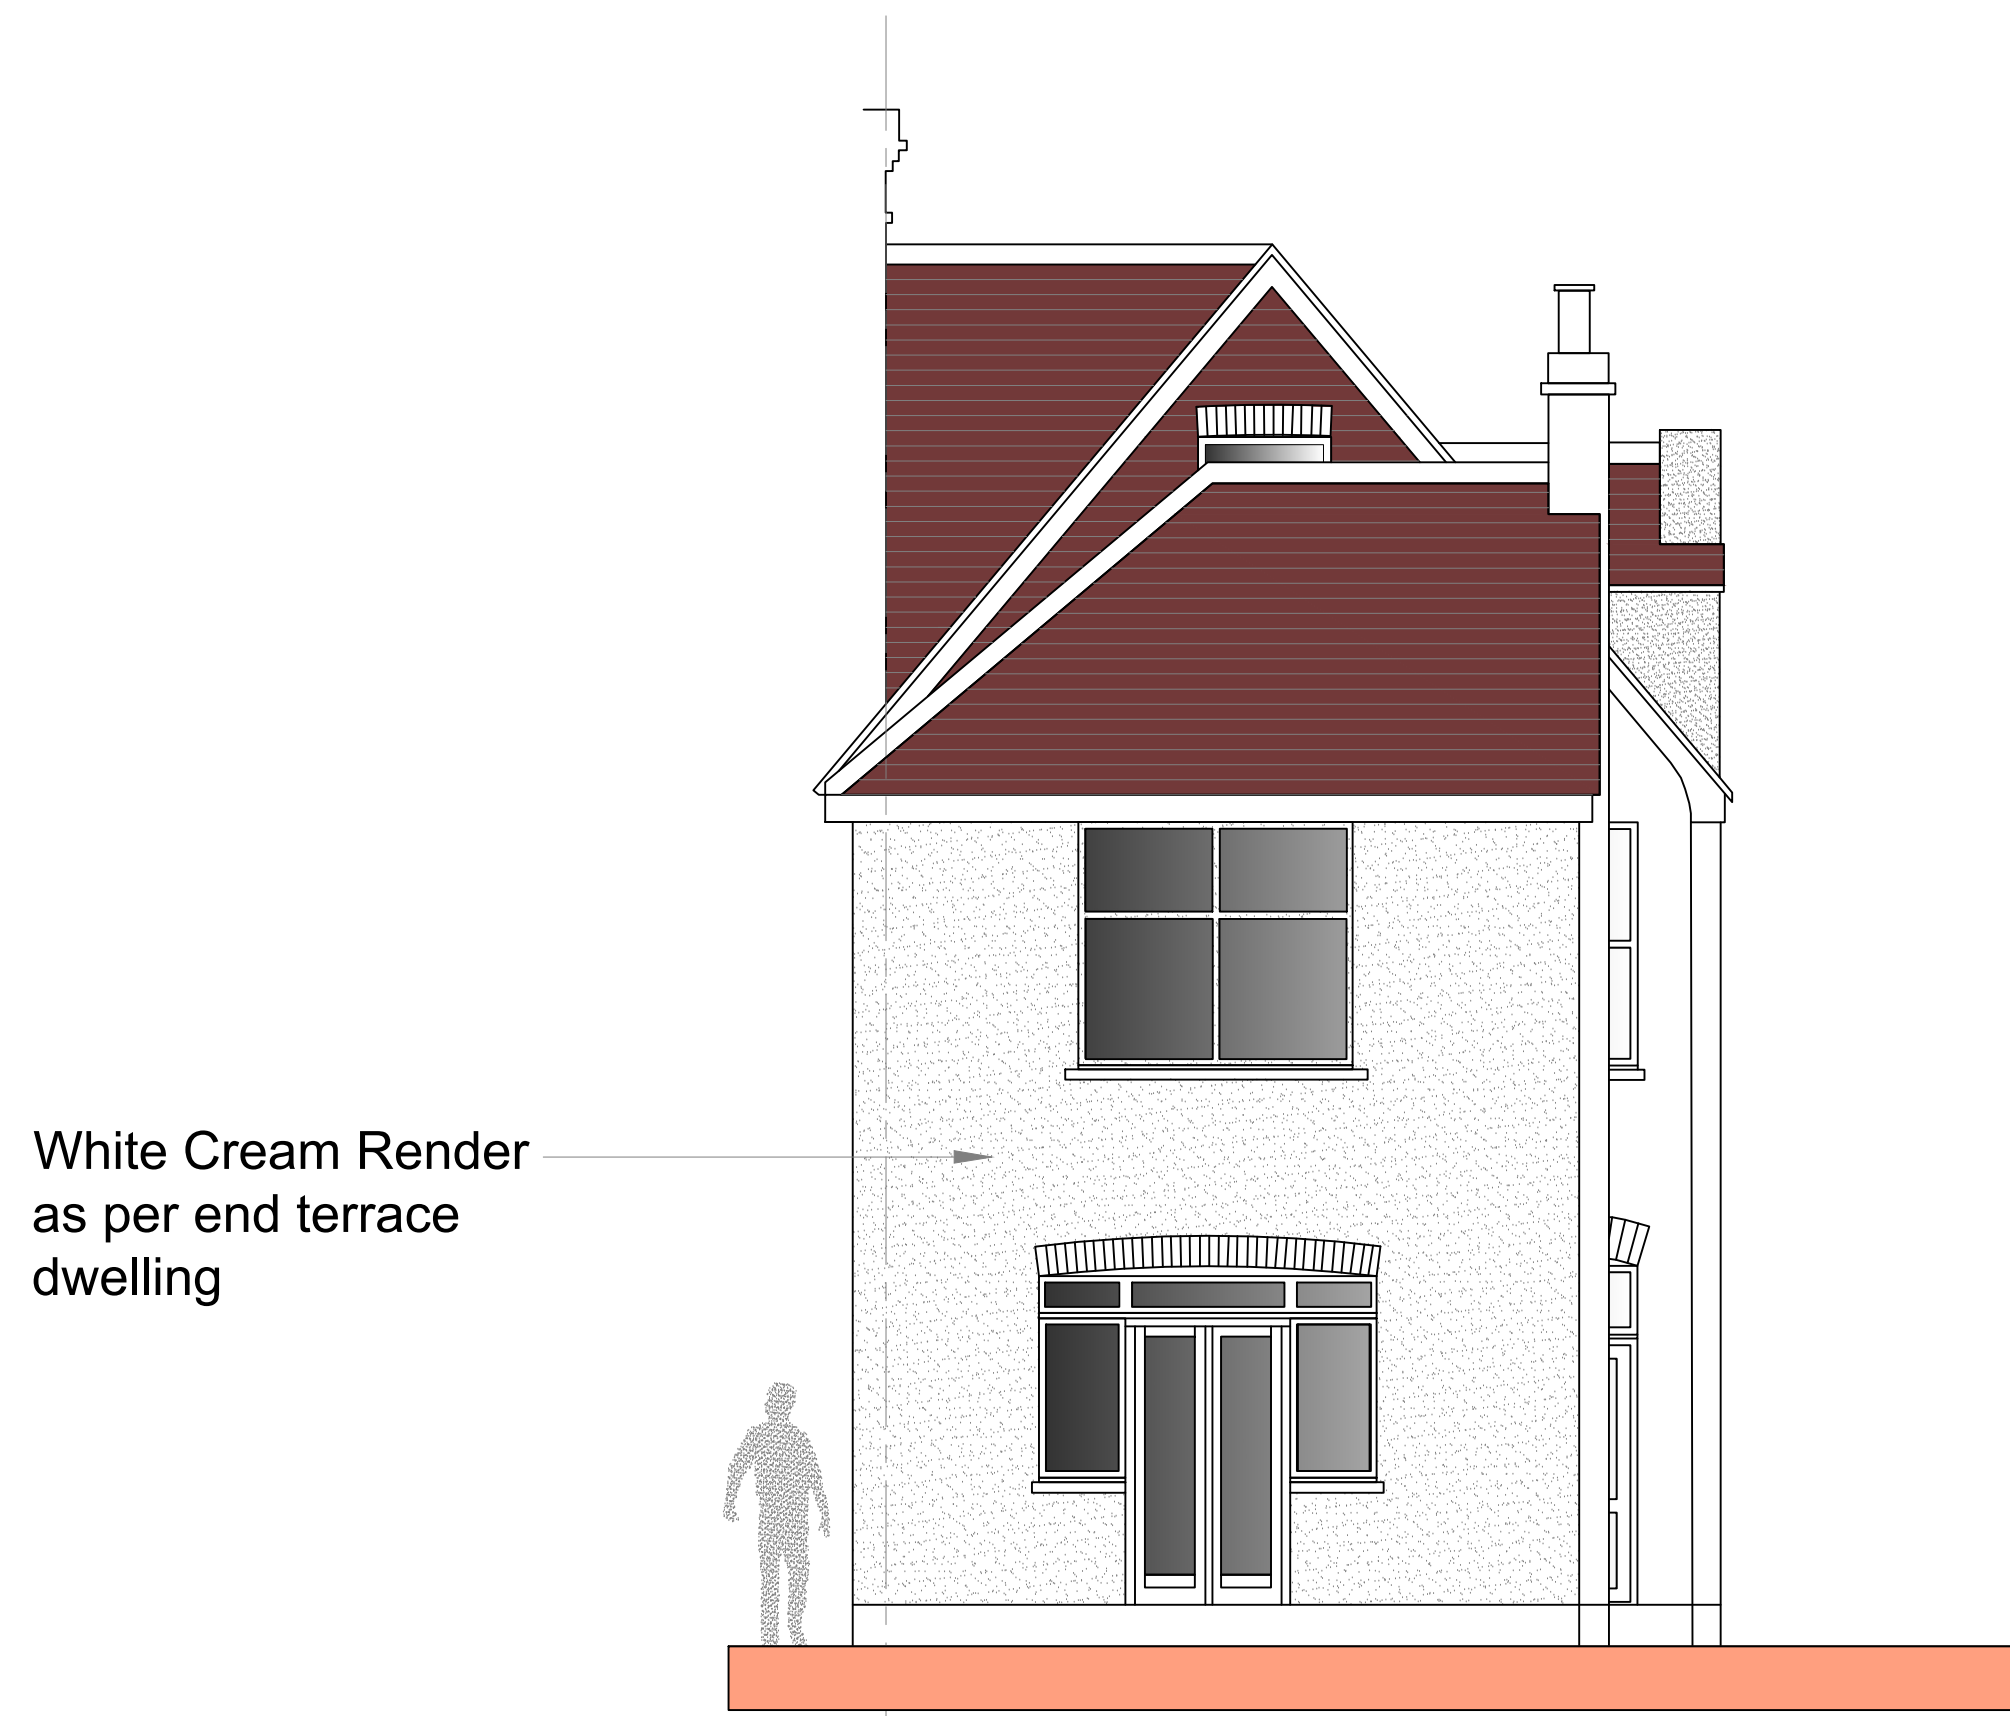

Proposed Rear Elevation



Proposed Front Elevation

 

PLANNING

P1	ISSUED TO COUNCIL		
Rev		Date	
			
Job Title 2 Phelham Road Gravesend Kent DA11 0HW			
Drawing Title Existing / Proposed Elevations			
Scale 1:50 @ A1			
Job No. 515-1000-785	Dwg No. S02	Rev P1	