

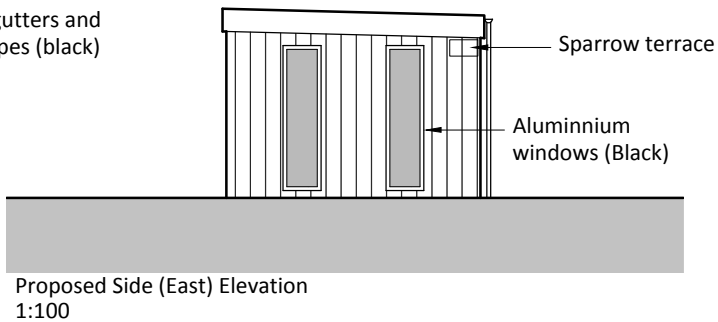
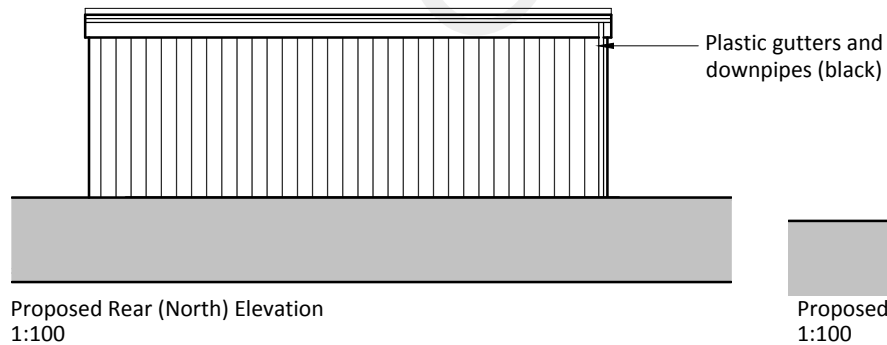
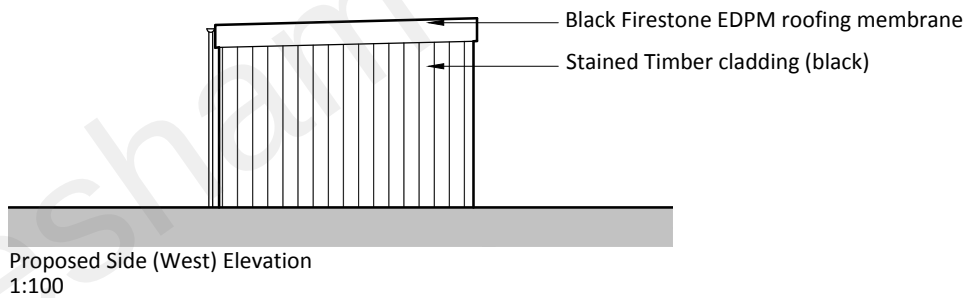


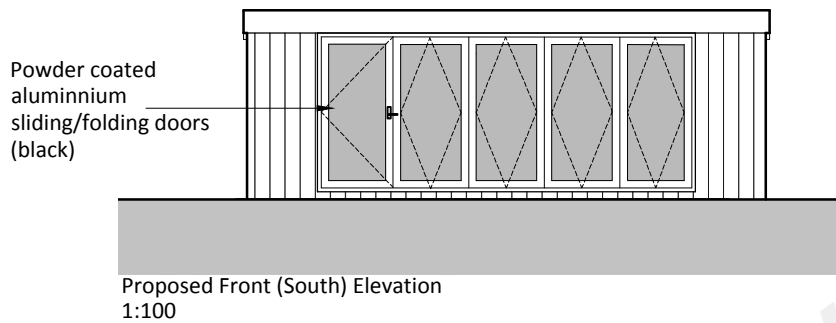

2 The Parade, Ash Road, Hartley
Longfield, Kent DA3 8BG

Tel: 01474 703705
www.grahamsimpkinplanning.co.uk
Email: webmail@grahamsimpkinplanning.co.uk

Project Title 30 The Street, Cobham, DA12 3BZ		Job No 3279
Drawing Title Proposed Outbuilding Floor Plan & Elevations	Drawing No 04	Revision B 20.10.2021
Date 08.07.2021	Drawn by MS	Checked by JB
Scale 1:100 @ A3	Note	

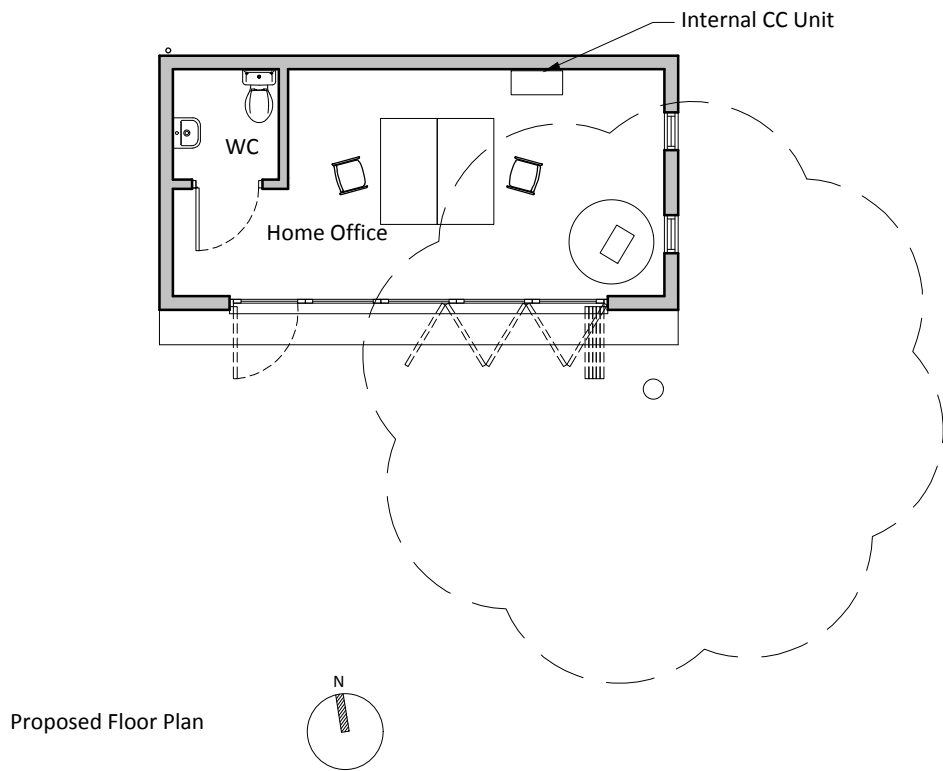