






Any dimensions shown should be checked on site and discrepancies reported to the Architect prior to construction. Designs are not coordinated with engineer projects. Do not scale for construction purposes.

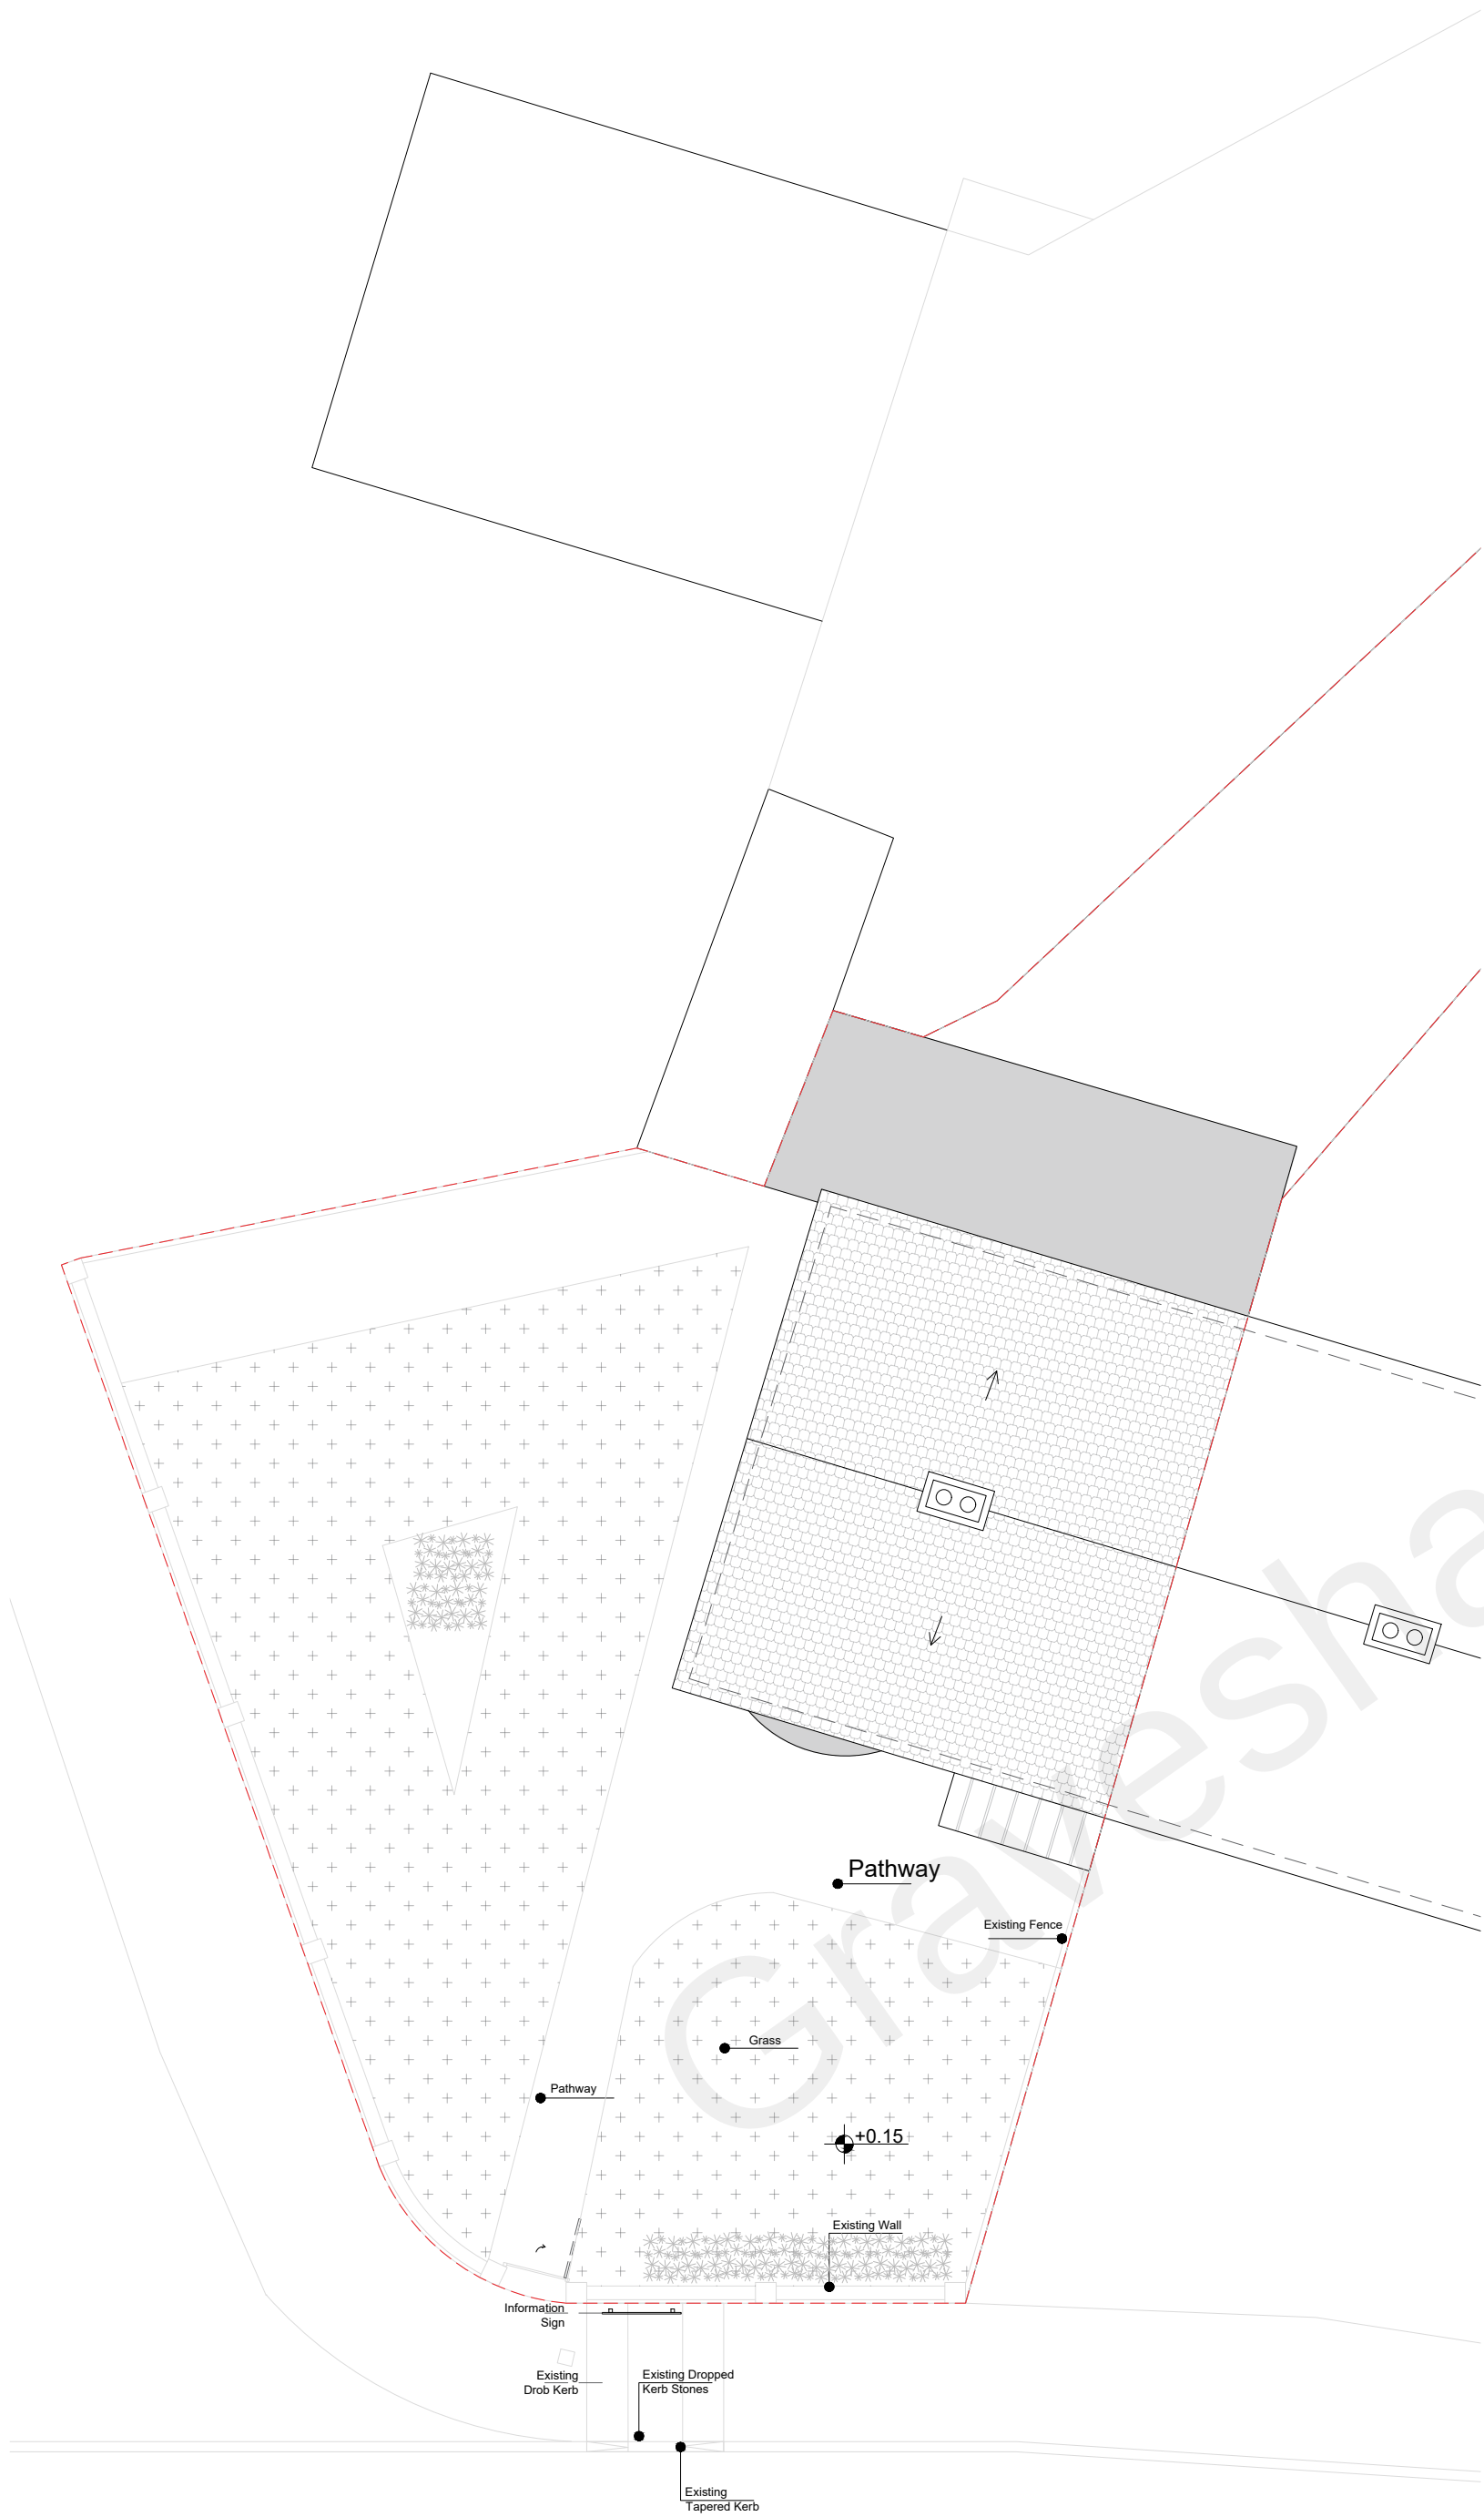

Existing Roof Plan

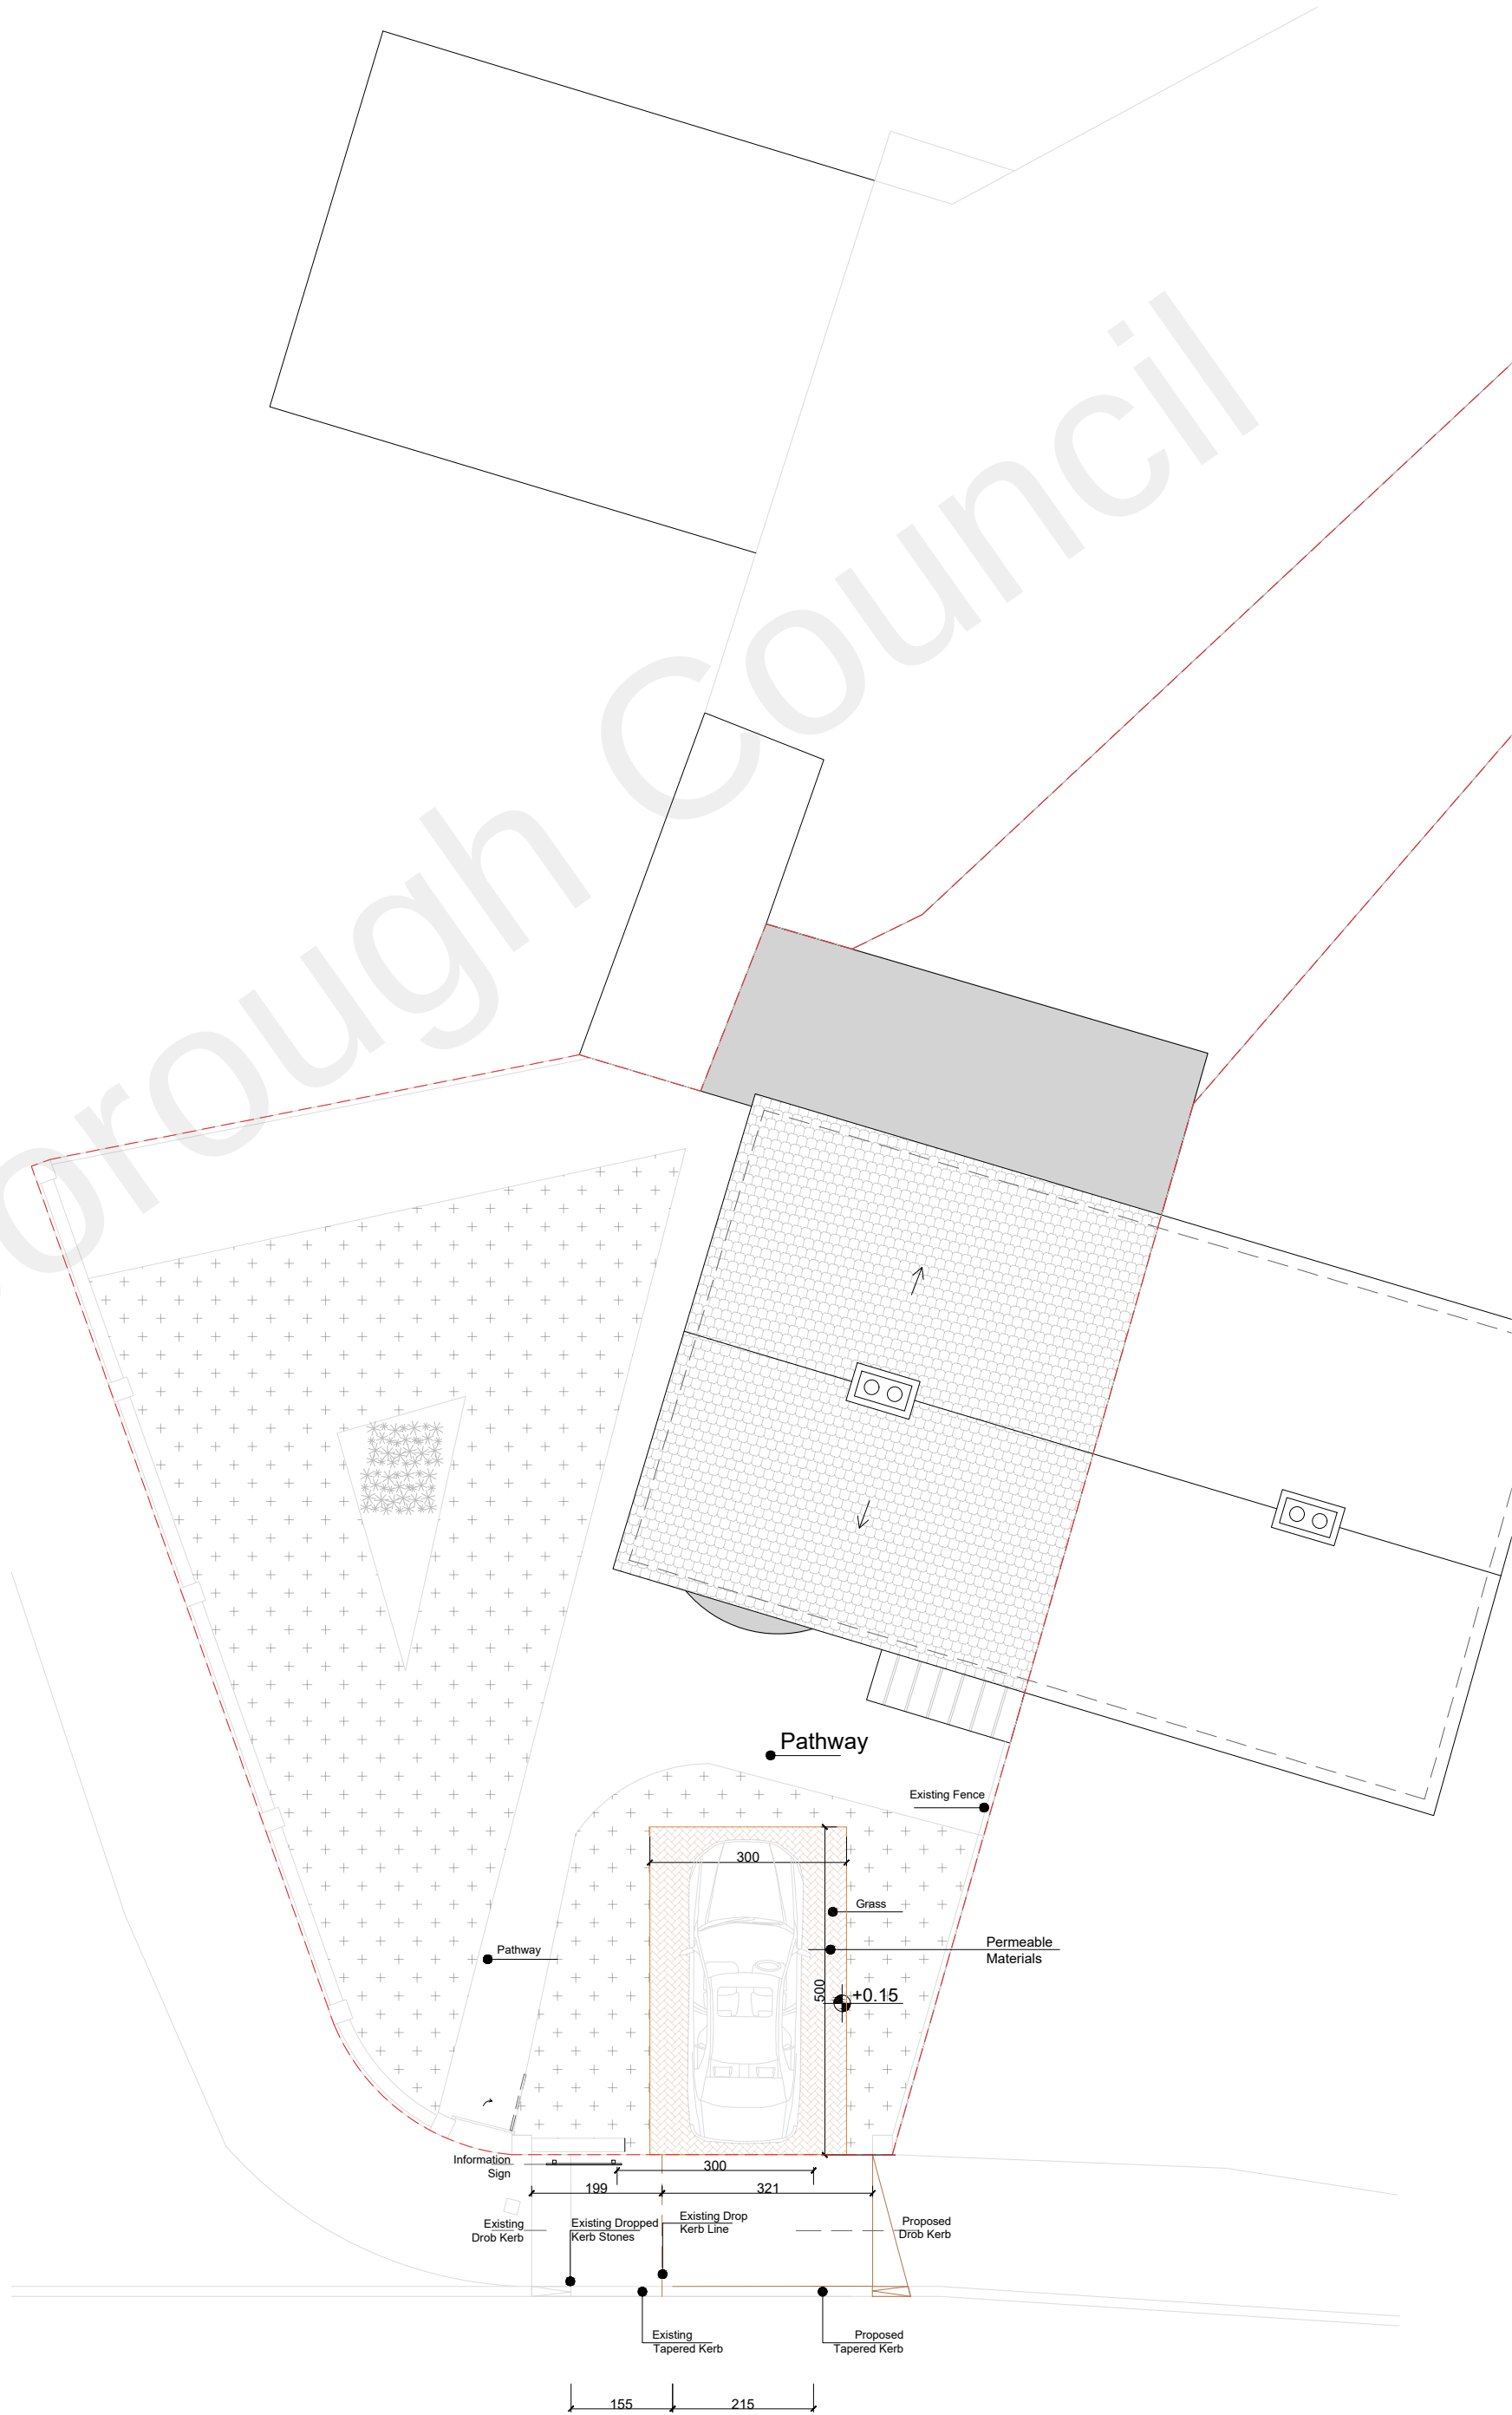

Proposed Roof Plan

 

The Clubhouse, 50 Grosvenor Hill,  
London W1K 3QTT  
0203 581 1233  
info@studiocharrette.co.uk  
www.studiocharrette.co.uk

Drawing Name  
Existing And Proposed Plans

Project Address  
1 Constable Road, Northfleet,  
Gravesend, Kent DA11 8NL

Scale  
1/100 at A2

Date  
27.04.2022

Designer  
DG

Revision  
V2

Drawing No.  
1ConstableRd\_Plans\_V2