




Any dimensions shown should be checked on site and discrepancies reported to the Architect prior to construction. Designs are not coordinated with engineer projects. Do not scale for construction purposes.

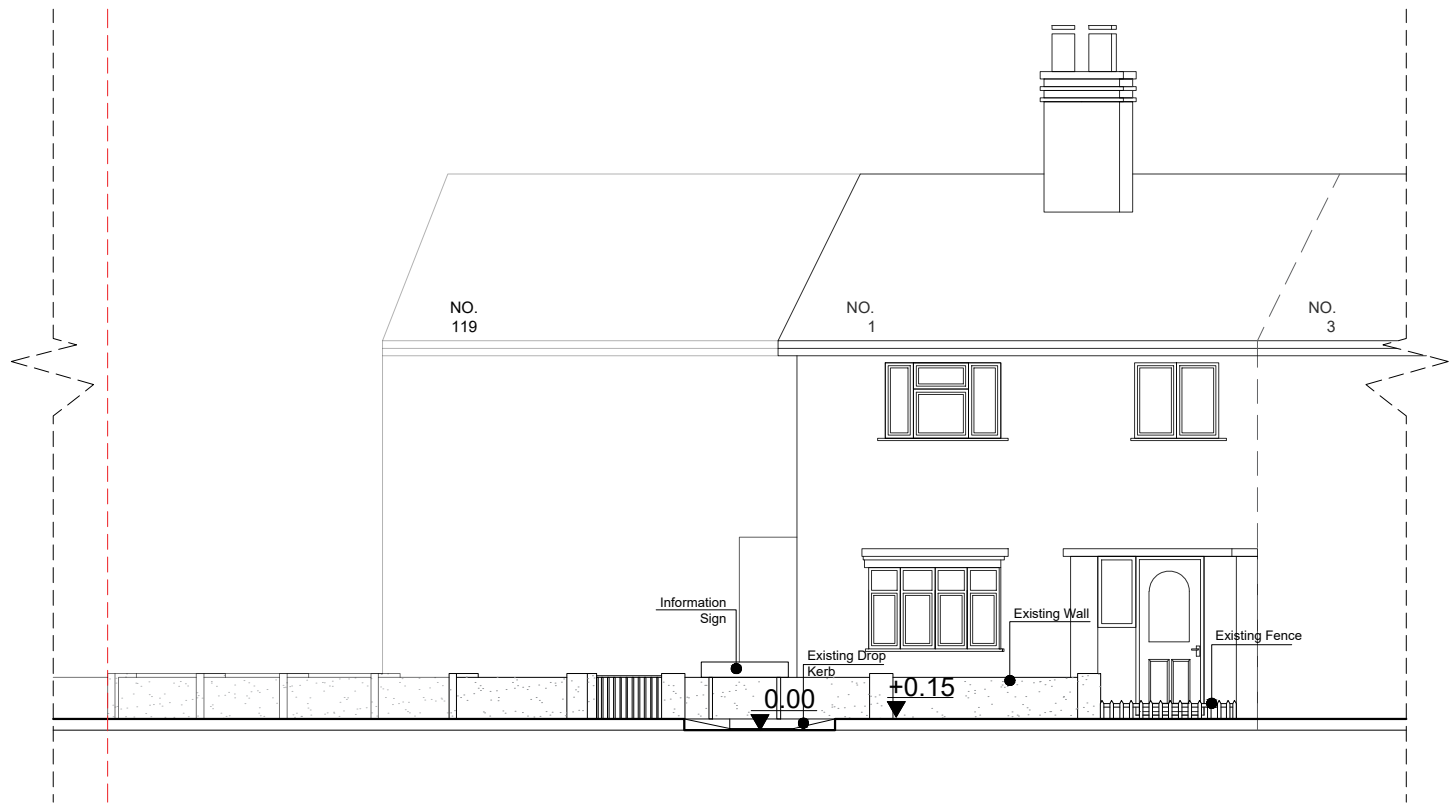


Existing North Elevation

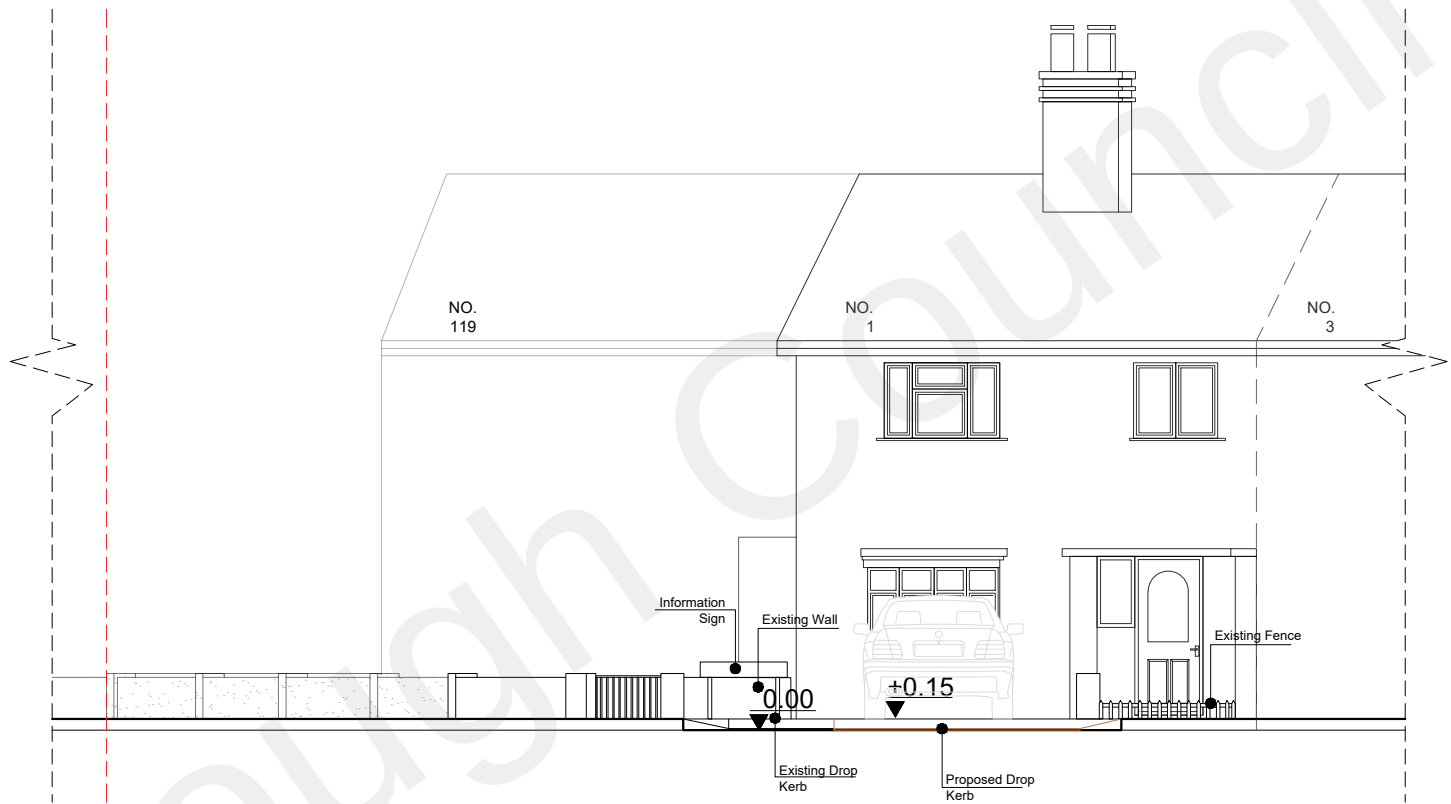

Proposed North Elevation

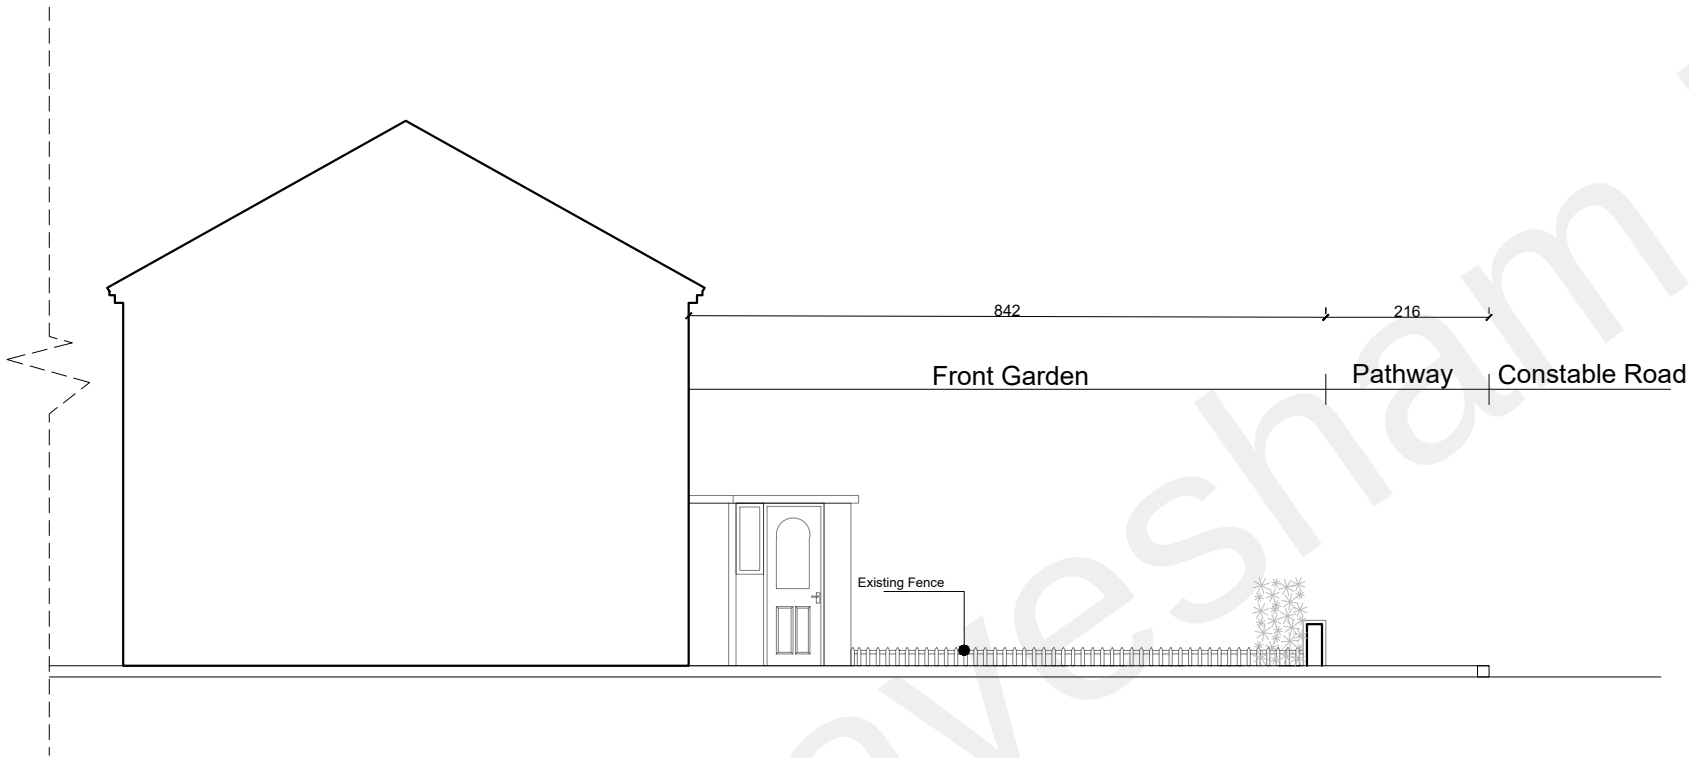

Existing Section

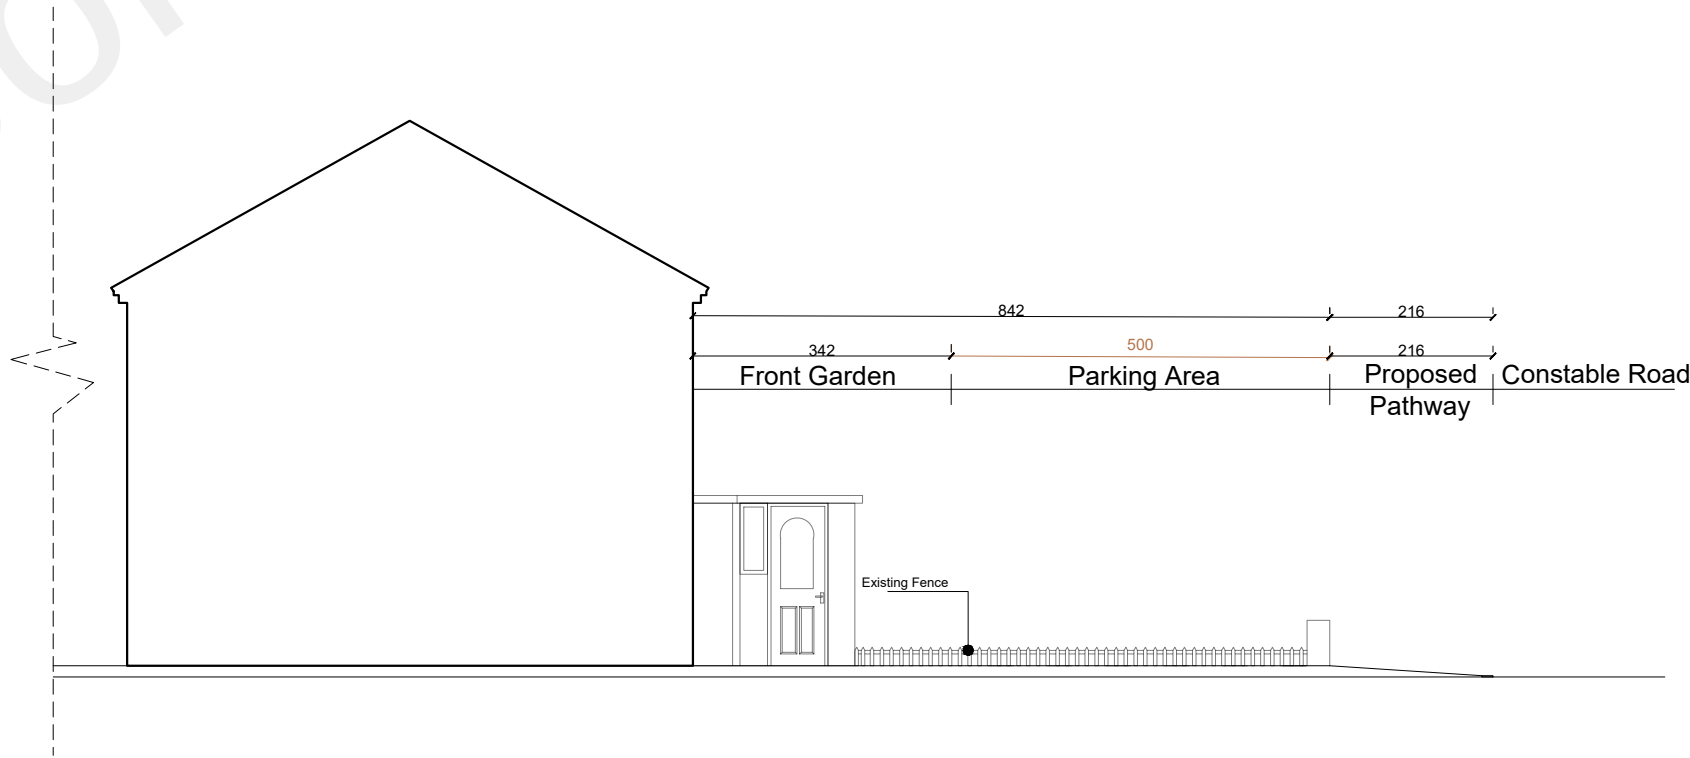

Proposed Section



Drawing Name Existing And Proposed Elevations And Section	
Project Address 1 Constable Road, Northfleet, Gravesend, Kent DA11 8NL	
Scale 1/100 at A2	Date 27.04.2022
Designer DG	Revision V2
Drawing No. 1ConstableRd_ExistingElevations_V2	

