





Proposed Site and First Floor Plan



Proposed Site and Second Floor Plan

DO NOT SCALE FROM THIS DRAWING
ALL DIMENSIONS TO BE VERIFIED BY THE CONTRACTOR ON SITE

 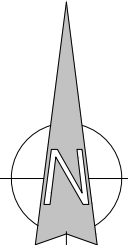

D	Plans updated	Aug 24	NS	
C	Gazebo area residential use removed	Mar 23	AR	
B	Flood defence amended to EA comments	Aug 22	AR	
A	Amendments as per planning officer and EA comments	May 22	AR	
REV	DESCRIPTION	DATE	BY	CHKD

**TURNER
JACKSON+DAY**
ASSOCIATES

Radio House 1: 01227 261453
Thanet Way, Whitstable e: enquiries@tjda.co.uk
Kent CT5 3JX www.turnerjacksonday.co.uk

client details
Mile Property Group Ltd

project details
Custom House
The Terrace, Gravesend, DA12 2DE

drawing title
Proposed Site
First and Second Floor Plans

date Feb'21 scale 1:200@A1 NS drawn by checked by

project no:	drawing no:	revision
1735	022	D