


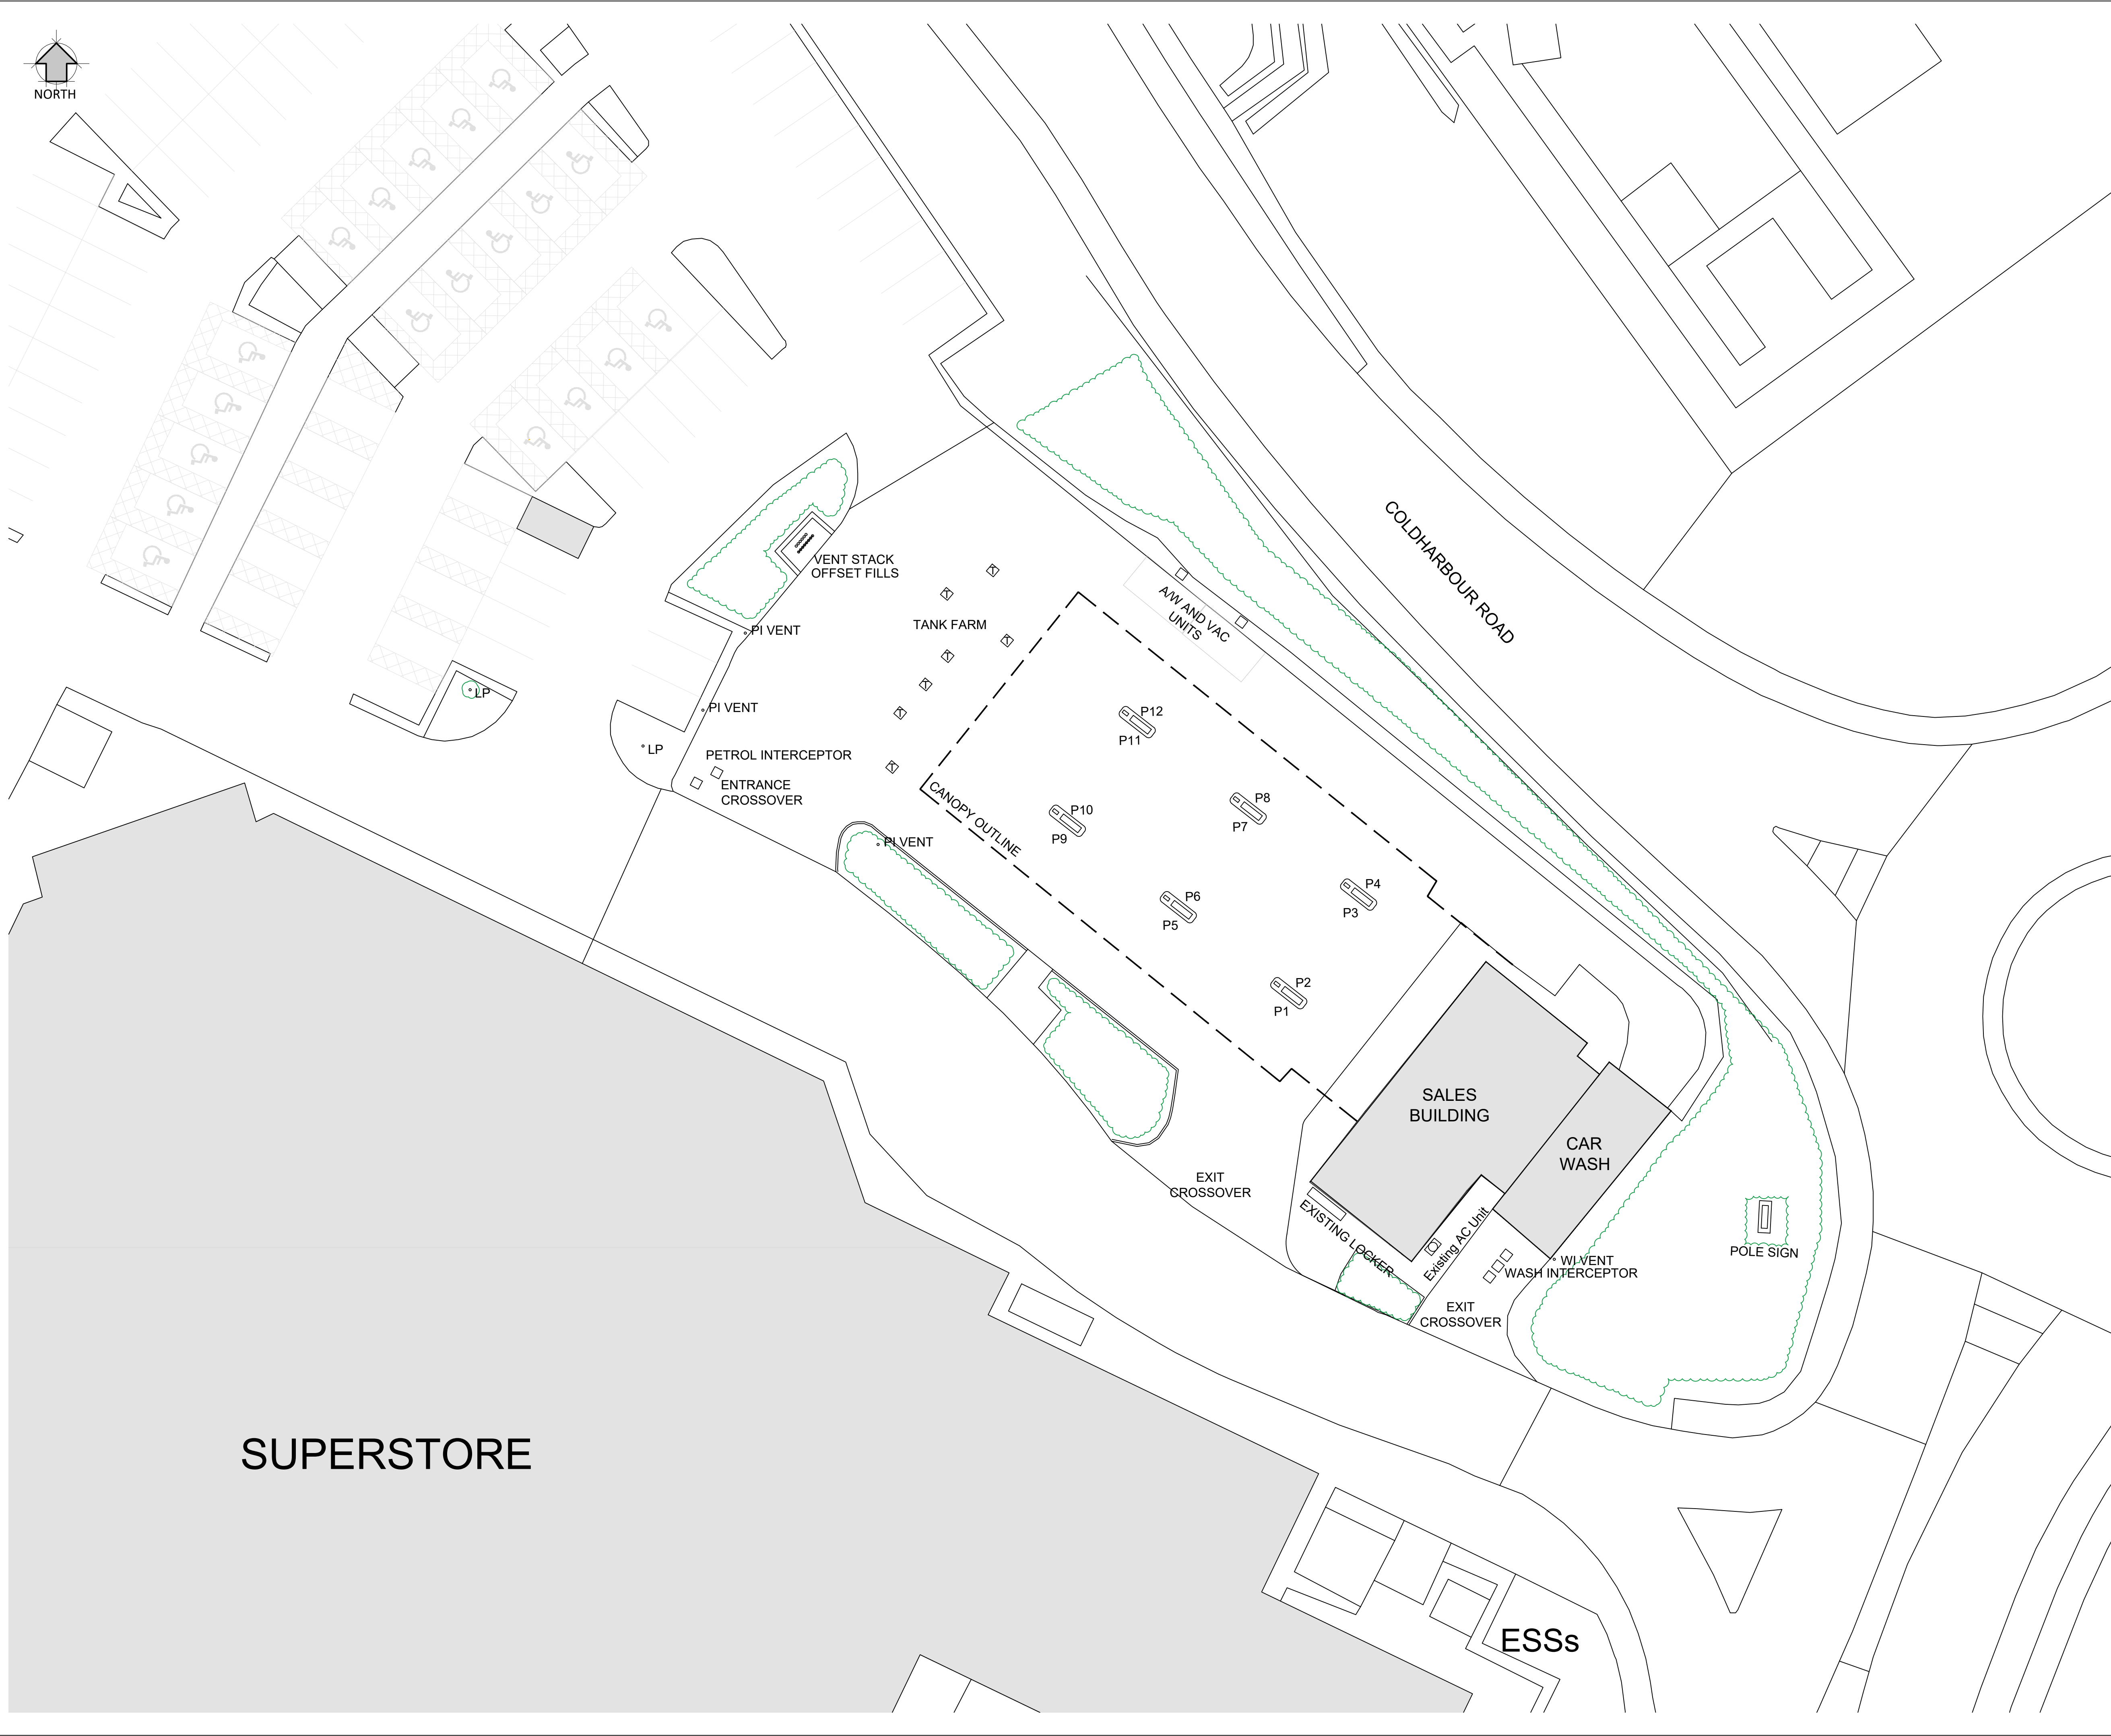

DRAWING NOTES

COPYRIGHT ©
This drawing and the details herein are the copyright of MBH Design Studio Ltd. and must not be reproduced, altered or passed to any third party without prior written consent.

This drawing has been produced for the project listed below, is submitted in support of this application application to the Local Planning Authority and is not intended for use by any other person or for any other purpose.

Every effort has been made to ensure the accuracy of these drawings, however MBH Design Studio Ltd. accept no responsibility for any discrepancies arising from the reuse of survey information and preliminary drawings commissioned by the Applicant from others.

GENERAL NOTES

- This drawing has been prepared for the sole purpose of obtaining planning permission.
- This drawing is to be read in conjunction with drawings numbered:

14313-2298-LP	Location Plan
14313-2298-BP	Block Plan
14313-2298-200	Existing Site Plan
14313-2298-201	Proposed Site Plans
14313-2298-206	EV Canopy and Charger Details
14313-2298-207	Substation Enclosure Details
14313-2298-208	LV Enclosure Details
14313-2298-209	Meter Cabinet Details
14313-2298-210	Jet wash Elevations
14313-2298-212	Plant Room Elevations
- Any advertisements are indicative and are subject to a separate advertisement application
- Any neighbouring buildings shown on the elevations are diagrammatic and have been extrapolated from site photographs. They have not been measured.

This drawing is an initial feasibility scheme and is subject to technical review and internal approvals. DNO application process may affect feasibility, provide additional information and require further review of scheme. Feasibility may be affected by other factors as the scheme progresses to working drawing stage and may also be compromised by unforeseen elements encountered on site during installation of works

Scheme Based on OS Map Dated 06.12.2023

20m

SCALE - METRES - 1:200 @ A1

REV	DATE	DESCRIPTION	DRAWN/CHECKED
REVISION NOTES			

PLANNING

mbh

MBH Design Studio Ltd.
Rosemount House, Rosemount Avenue, West Byfleet, Surrey, KT14 6LB
www.mbhstd.com t: 01932 352 727 f: 01932 351 545

CLIENT

mfgmotor fuel group

PROJECT

FS2298 - GRAVESEND SERVICE STATION
COLDHARBOUR ROAD,
NORTHFLEET, GRAVESEND,
DA11 7HU

DRAWING TITLE

EXISTING SITE PLAN

DRAWN BY HP	DATE 23.08.2024	SCALE 1:200	PAPER SIZE A1
CHECKED BY JN	DRAWING NUMBER 14313-2298-200	REV. -	