



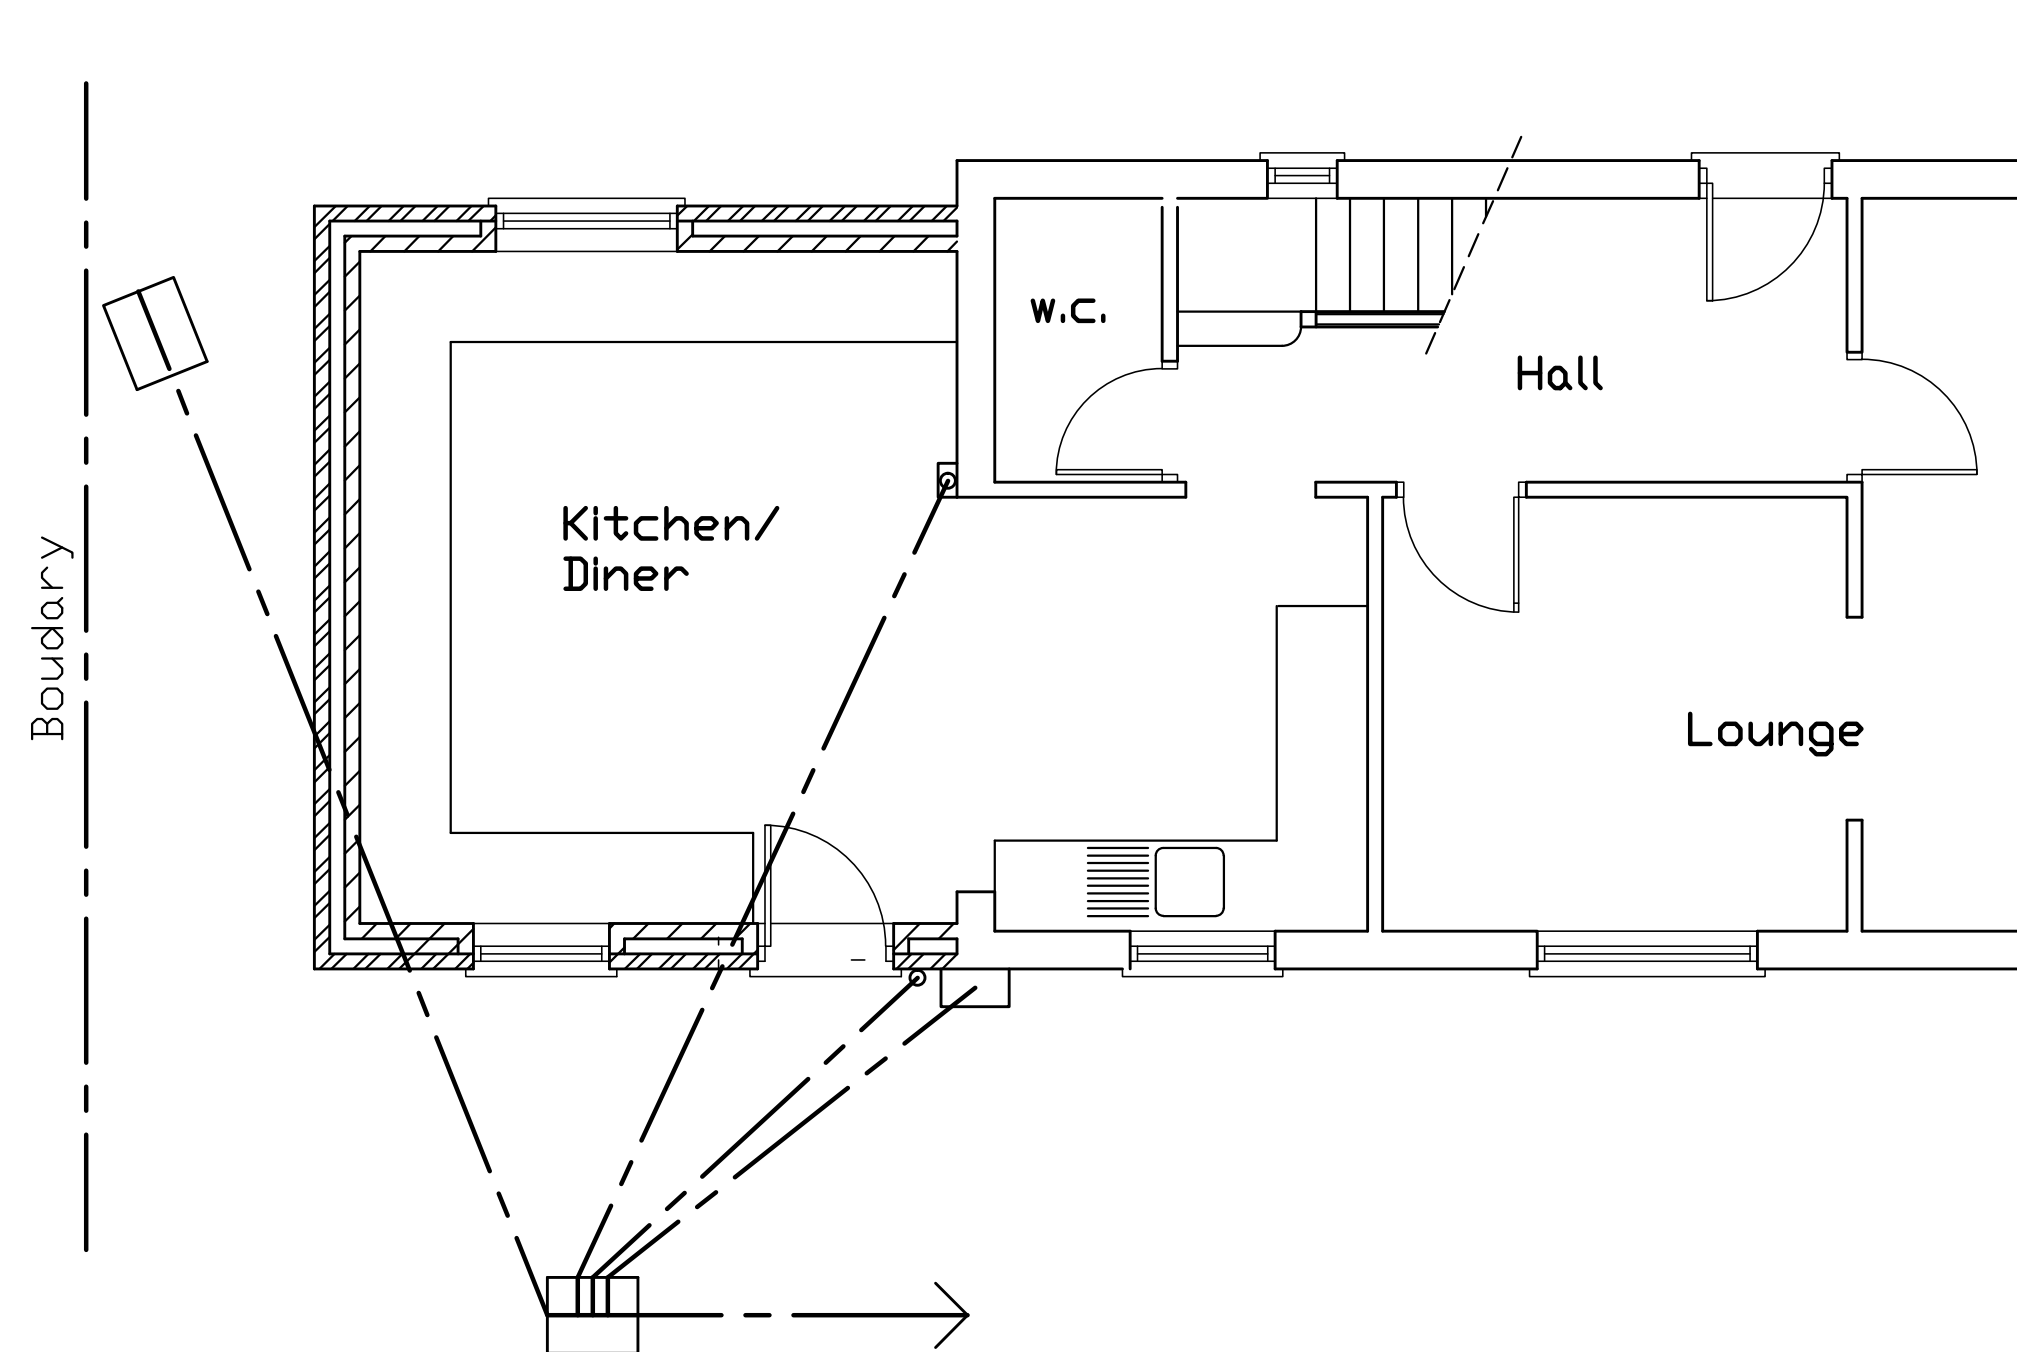

Ground Floor Plan

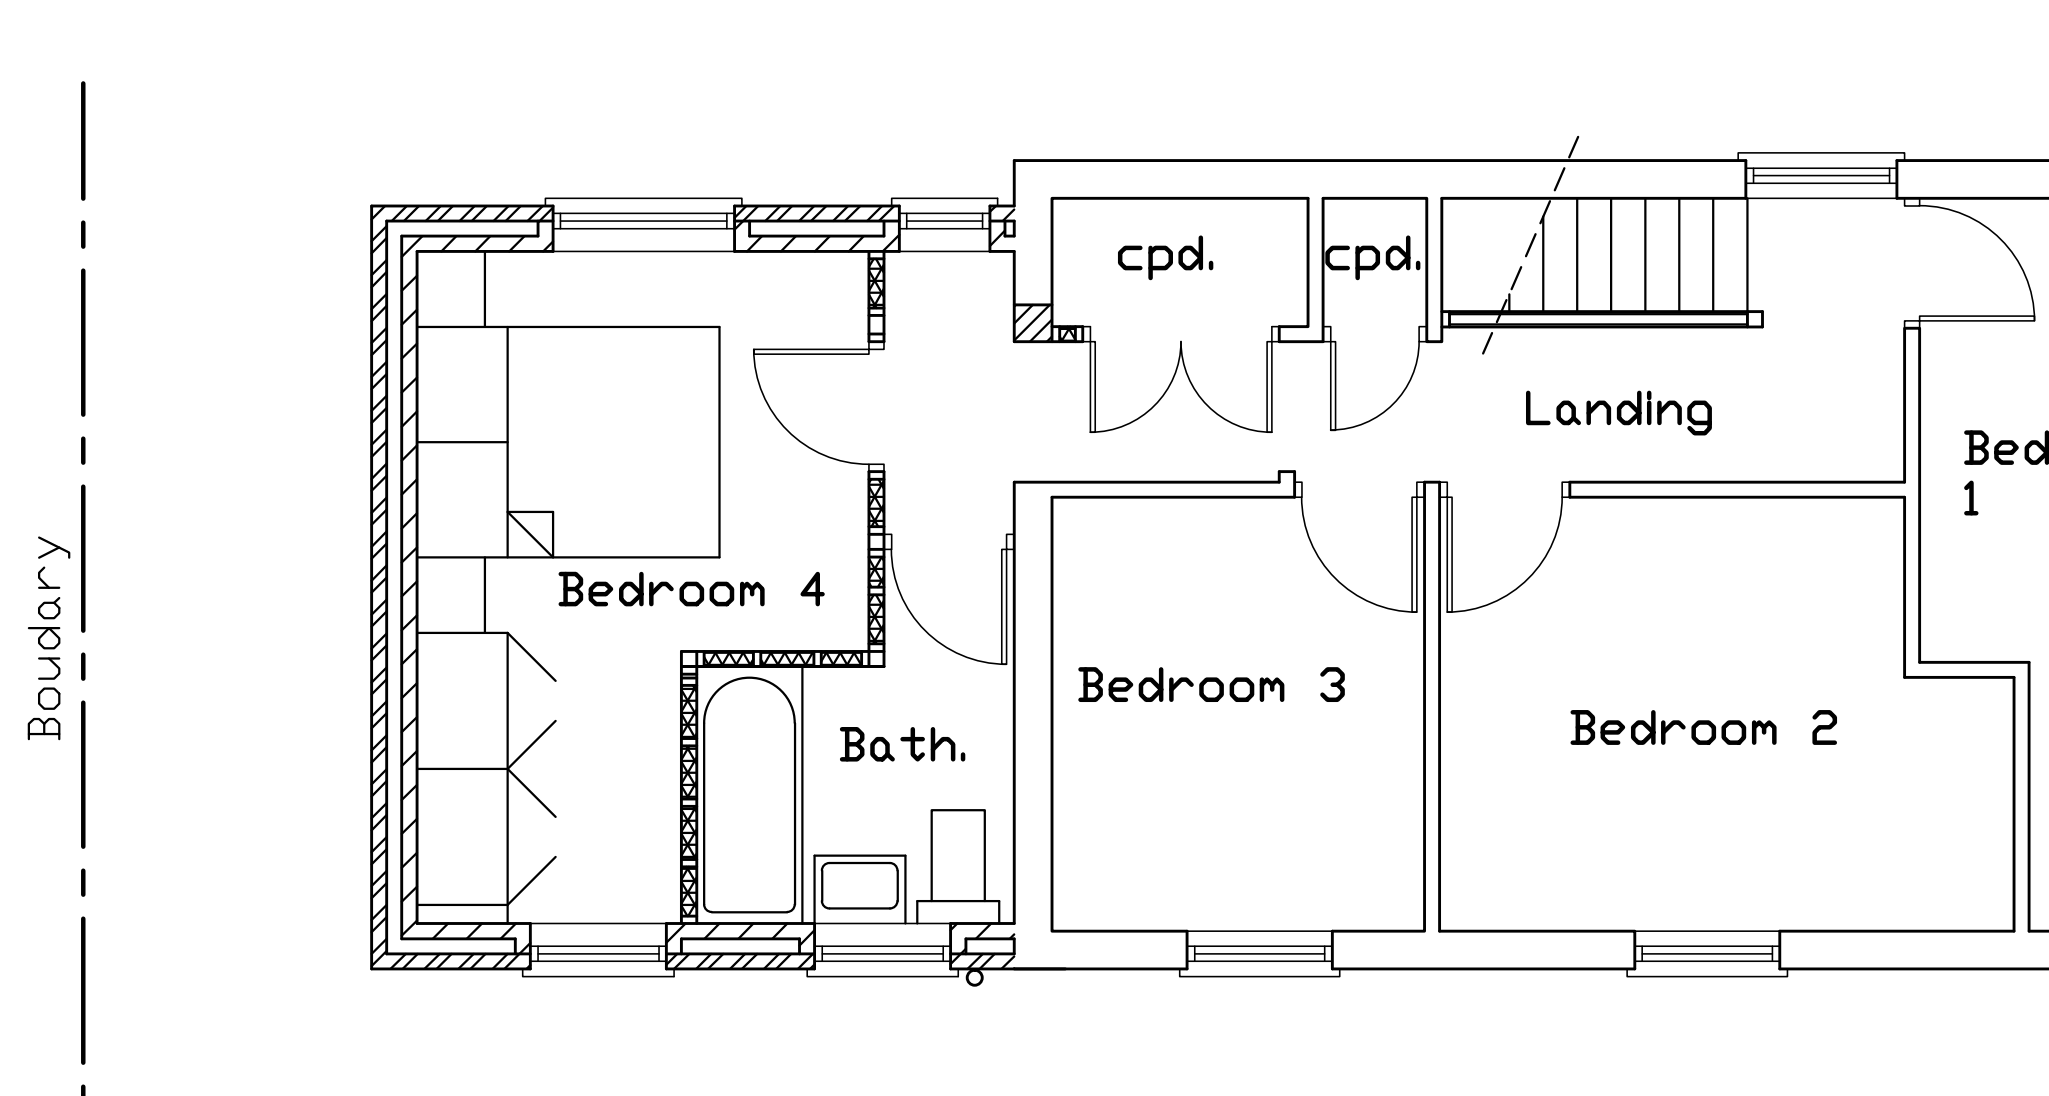

1st Floor Plan

All Items, Notes, Dimensions & General Design Contained On This Drawing Are For Guidance Purposes Only.
Nominated Builder Or Person Responsible For The Project Should Make A Thorough Check Prior To Commencement Of Works Against Site, Drainage Service Drawings, Current Building Regulations, British Standards & Codes Of Practice.
The Originator (SJo) Will Not Accept Any Liability For Mistakes That Could Occur.

Proposed

Double Storey Side Extension

For:-
Mr E Moss
39 Alanbrooke
Gravesend
Kent DA12 1NA

Approved		Drawn sJo	
Scale 1:50 & 1:100		Size A1	Checked
Drawing No.		Date	
Revision		A	

2305/01 Sht 2 of 2

Rev A | By sJo | Aug.'23

Side extension was shown flush with existing house and ridge height was shown in-line with existing ridge.