



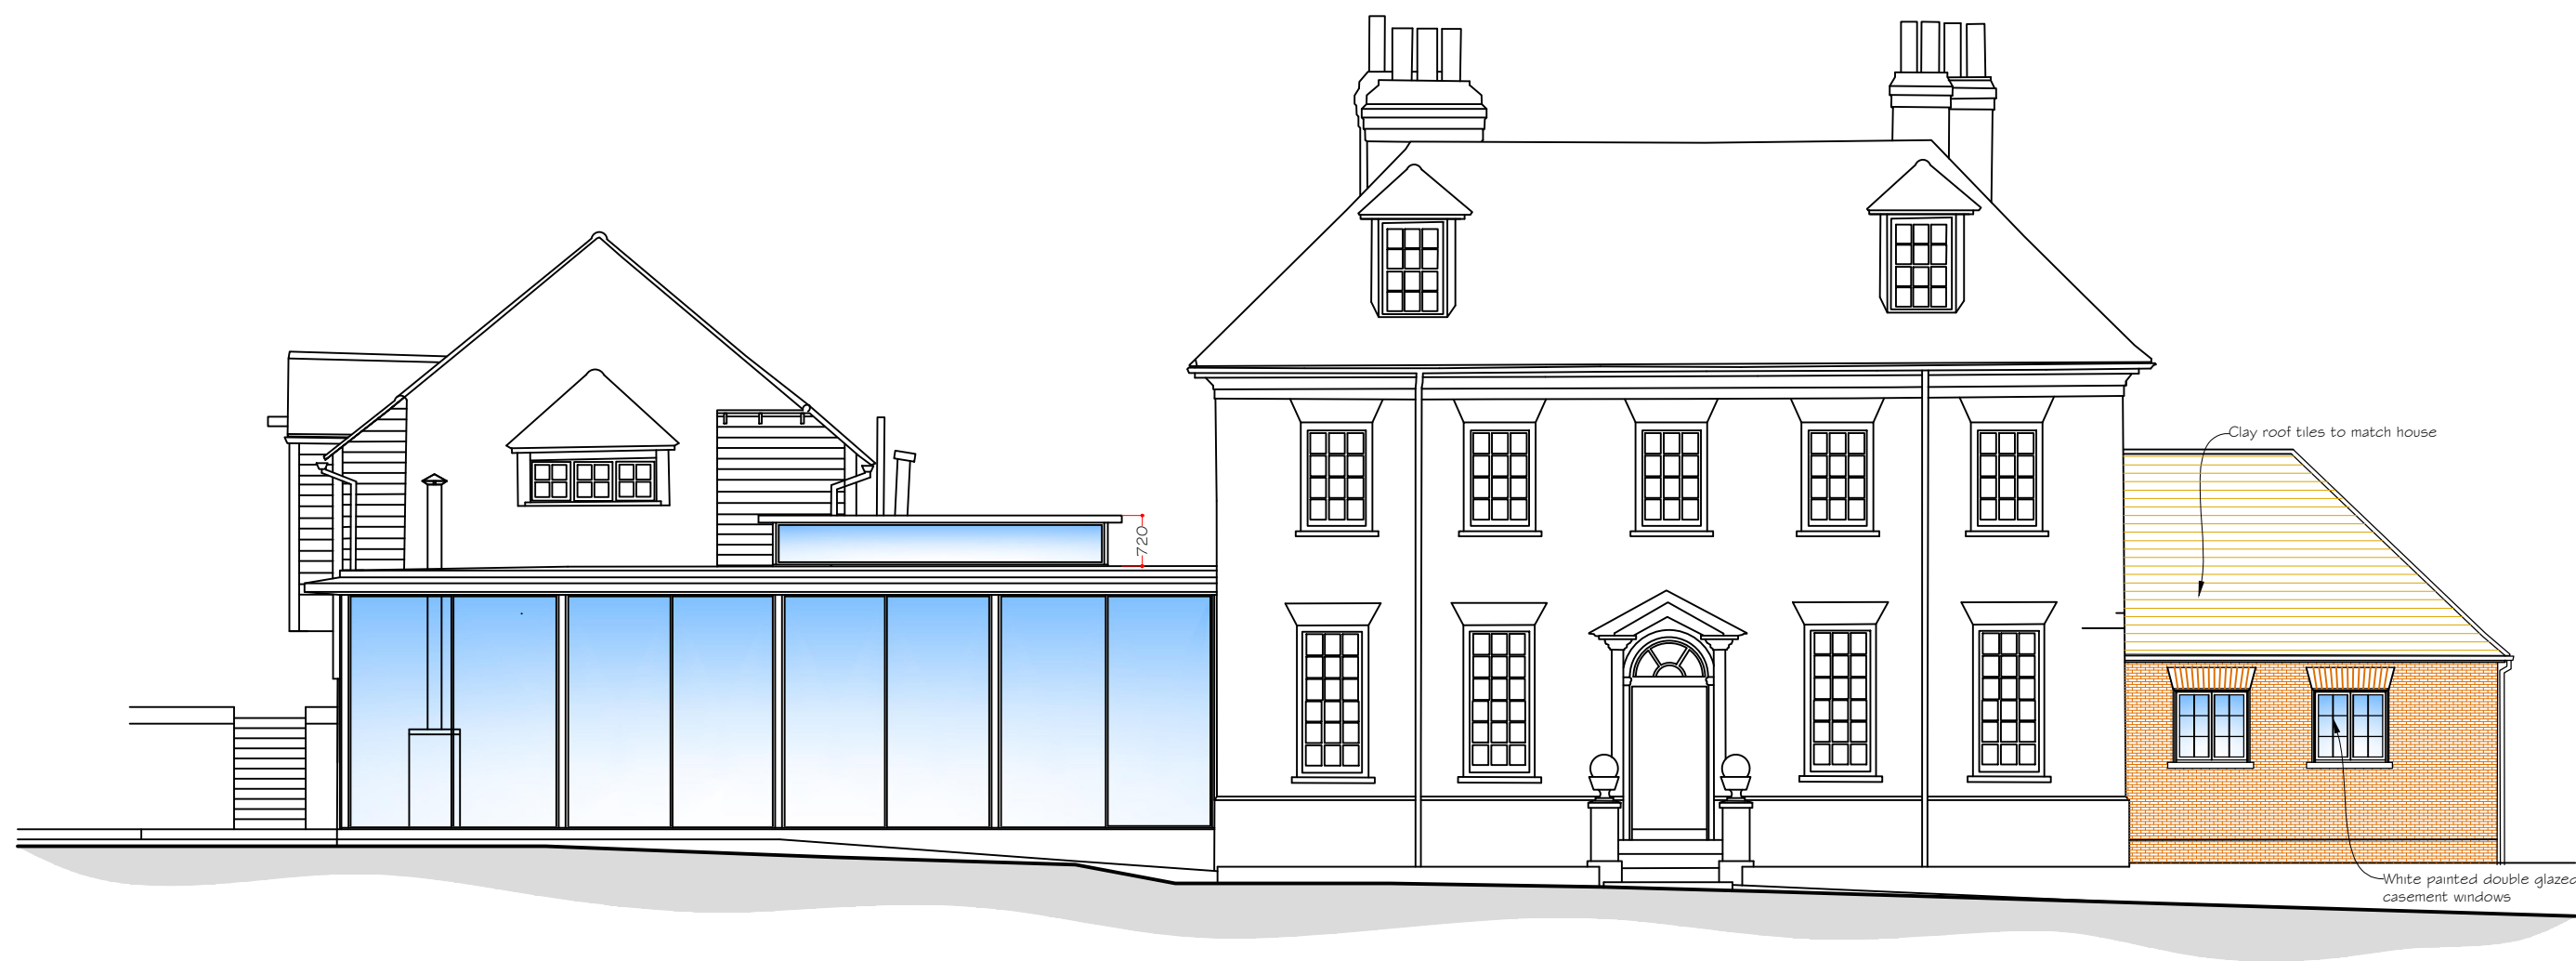


Front Elevation



Scale 1:100

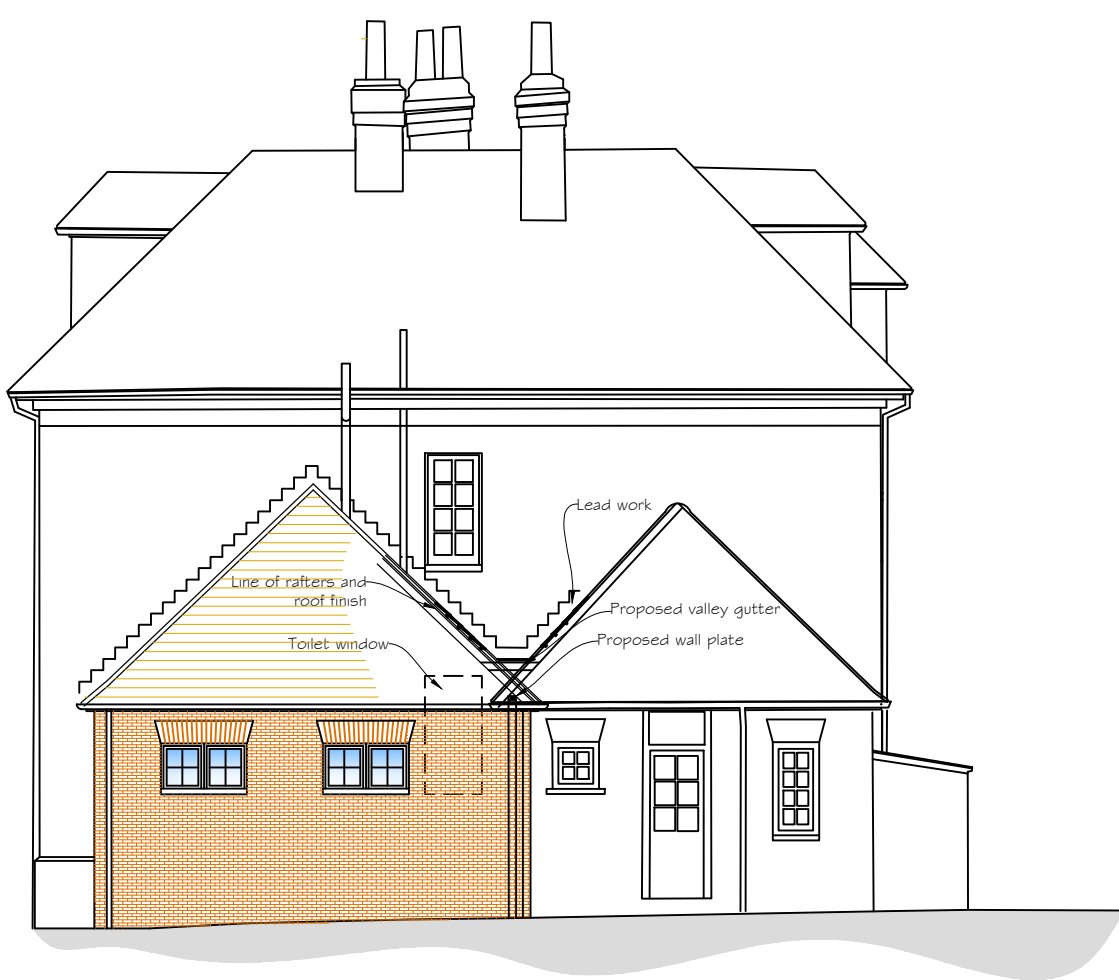


Side Elevation

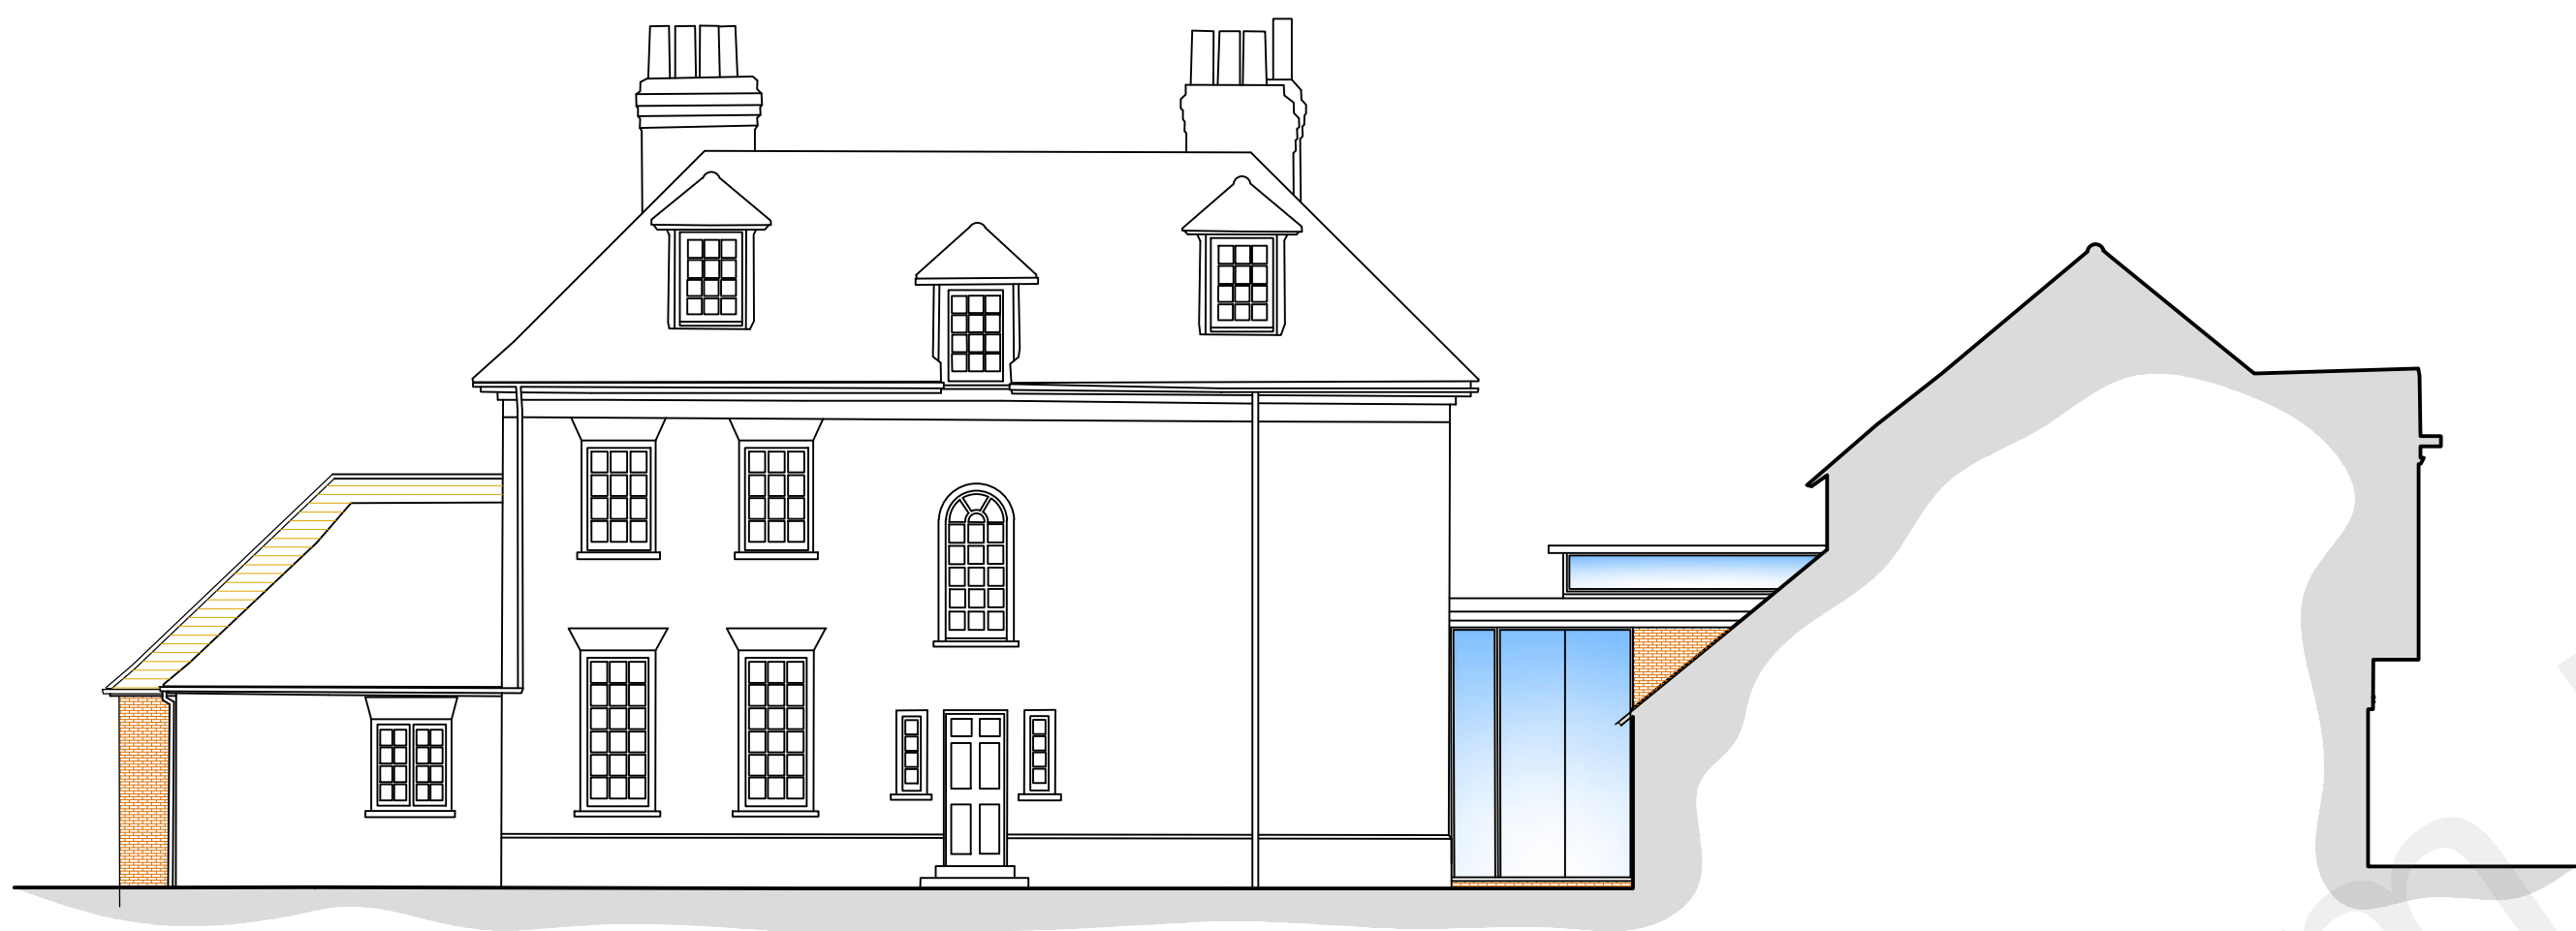


Rear Elevation

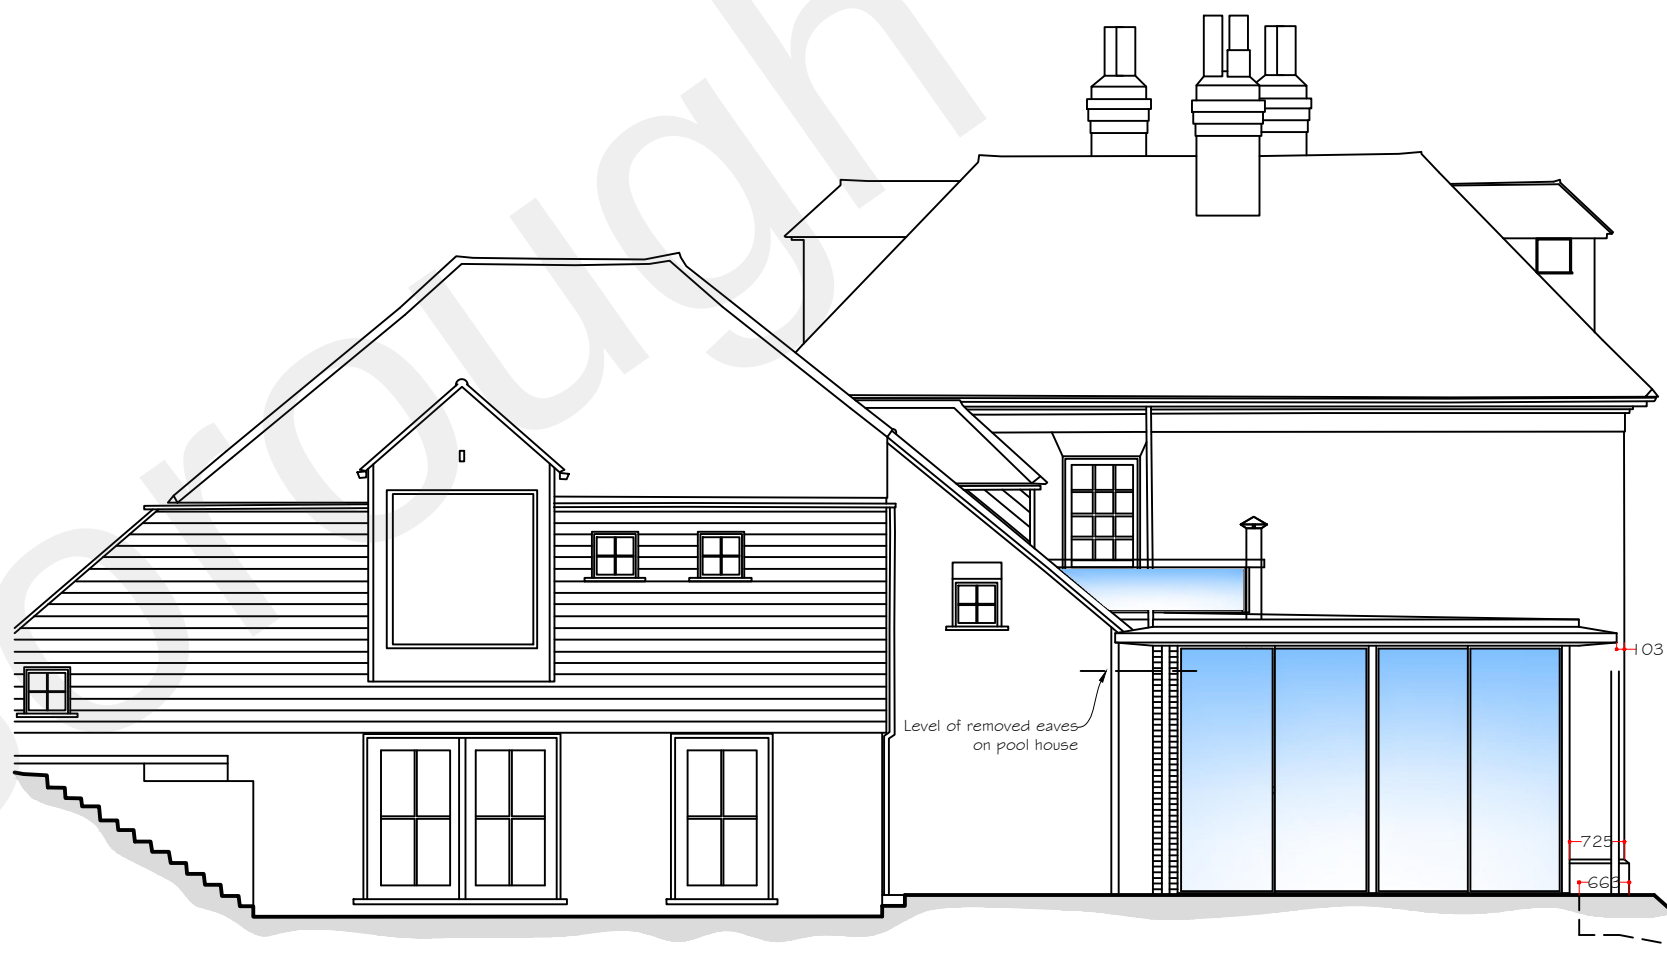 


Side Elevation

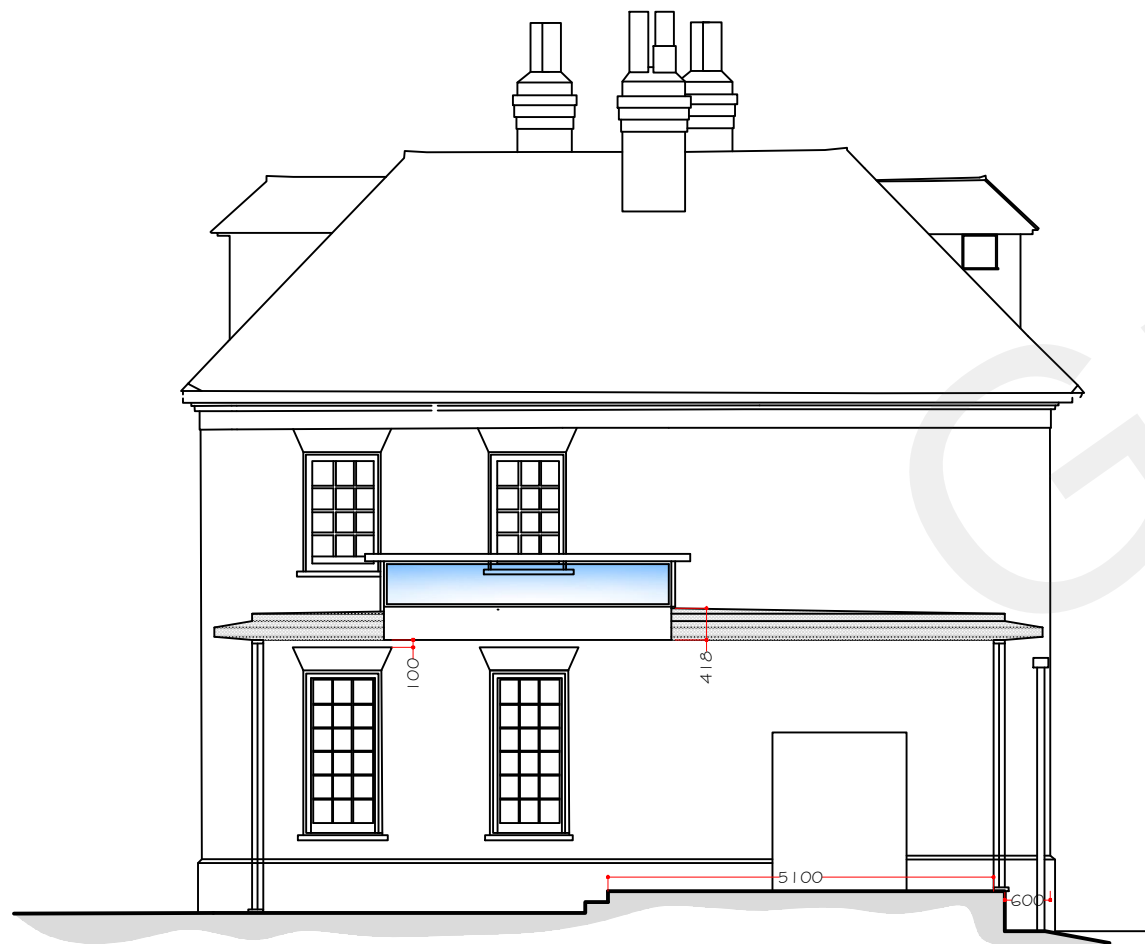

Side Elevation/section

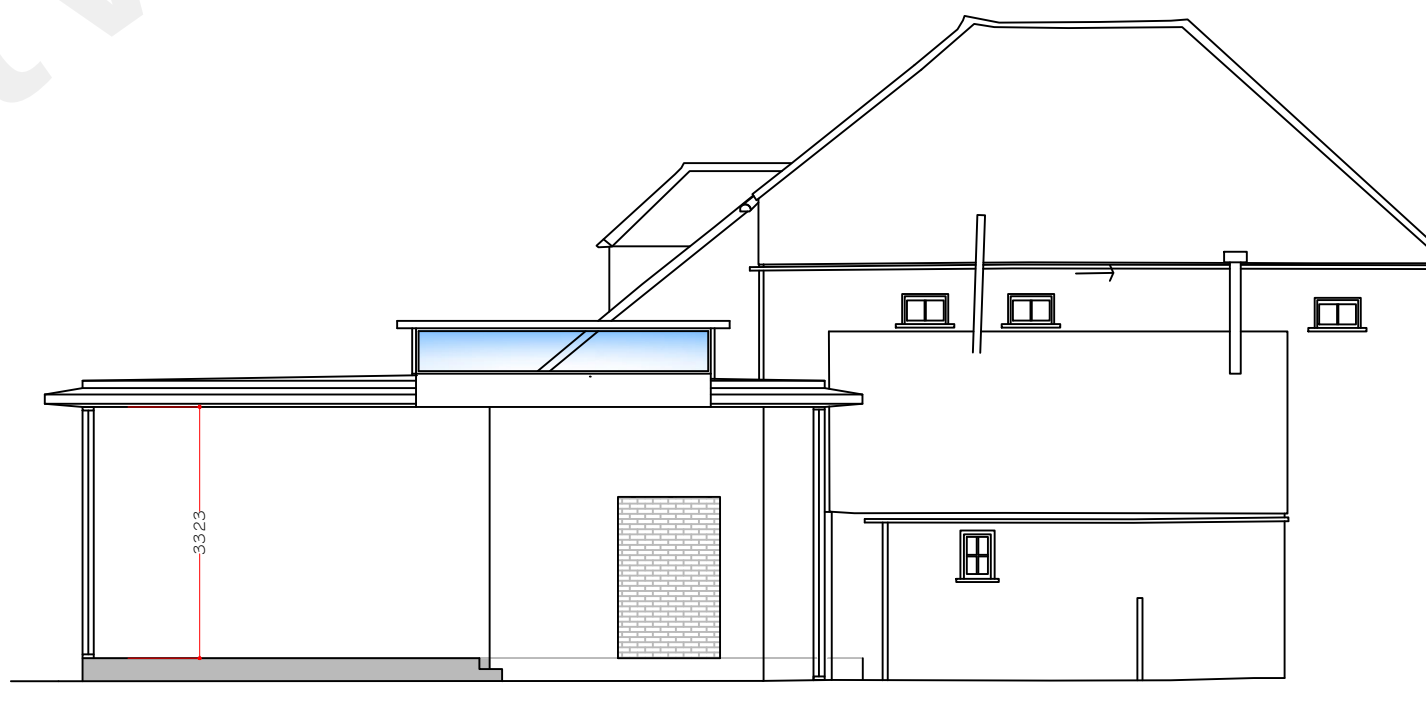

Section A-A

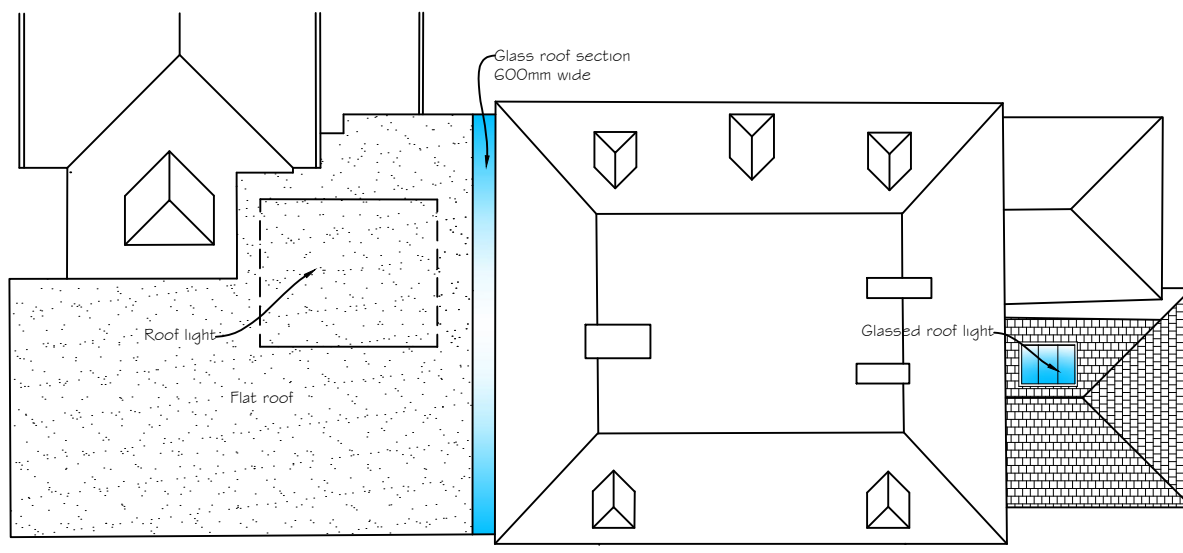

Proposed roof Plan

Scale 1:200



Rev E-Glass roof section added.
Rev D-Roof light moved.
Rev C-Steps added to elevation & section.
Rev B-Roof plan added.
Rev A-General amended scheme.

31 May 2022
11 May 2022
10 May 2022
14 March 2022
17 January 2022

Synergy Planning & Property Consultants Ltd Suite 6 Laser Quay Marine City Gate Rochester Kent ME2 4HU		
Client	Mr D South	
Address	The Old Parsonage, Shorne	
Drawing title	Proposed elevations	
Scale	1:100 at A1	
Date	December 2020	Drawn by
Drawing No	20/308/04	E