



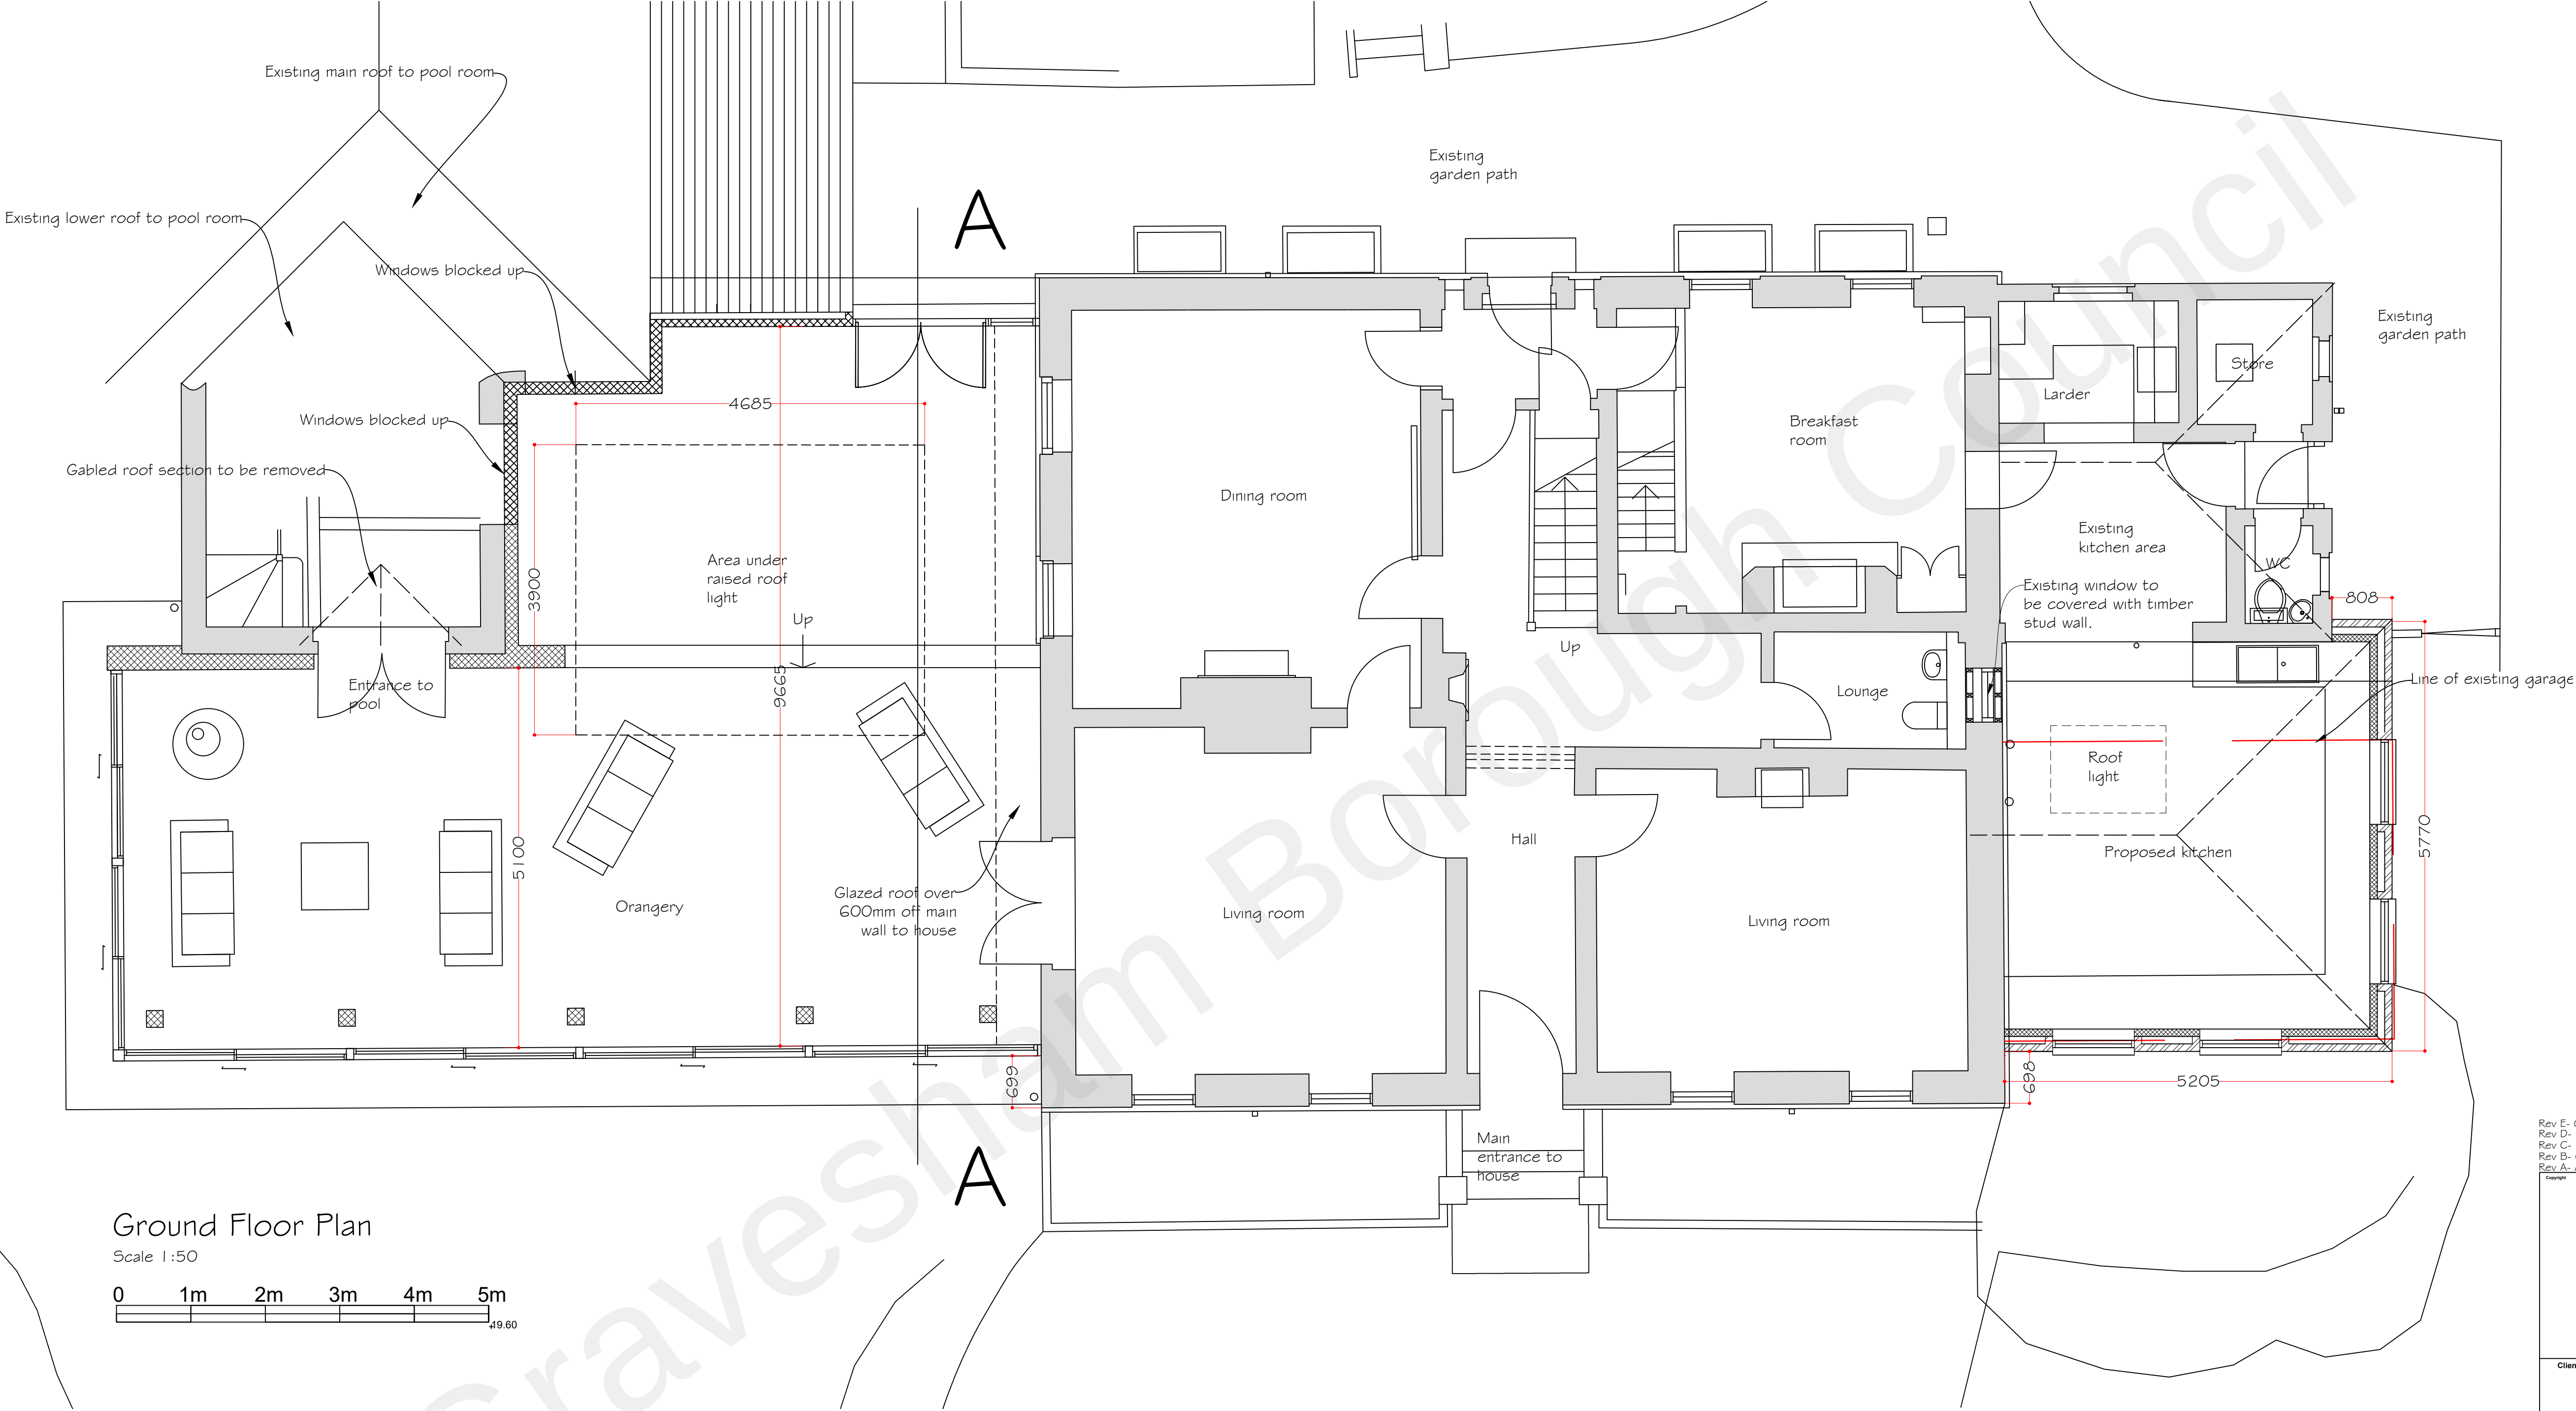

Ground Floor Plan

Scale 1:50

 

Rev E: Glass roof section added.  
Rev D: Roof light moved.  
Rev C: Notation to roof added.  
Rev B: General amended scheme.  
Rev A: Amended sunroom.

31 May 2022  
11 May 2022  
10 May 2022  
17 January 2022  
18 May 2021

**Synergy**

Planning & Property Consultants Ltd  
Suite 6 Laser Quay  
Marine City Centre  
Rochester  
Kent ME2 4HU

Client  
**Mr D South**

Address  
**The Old Parsonage, Shorne**

Drawing title  
**Proposed ground floor plan**

Scale  
**1:50 at A1**

Date  
**March 2021**

Drawn by

Drawing No  
**20/308/03**

**E**